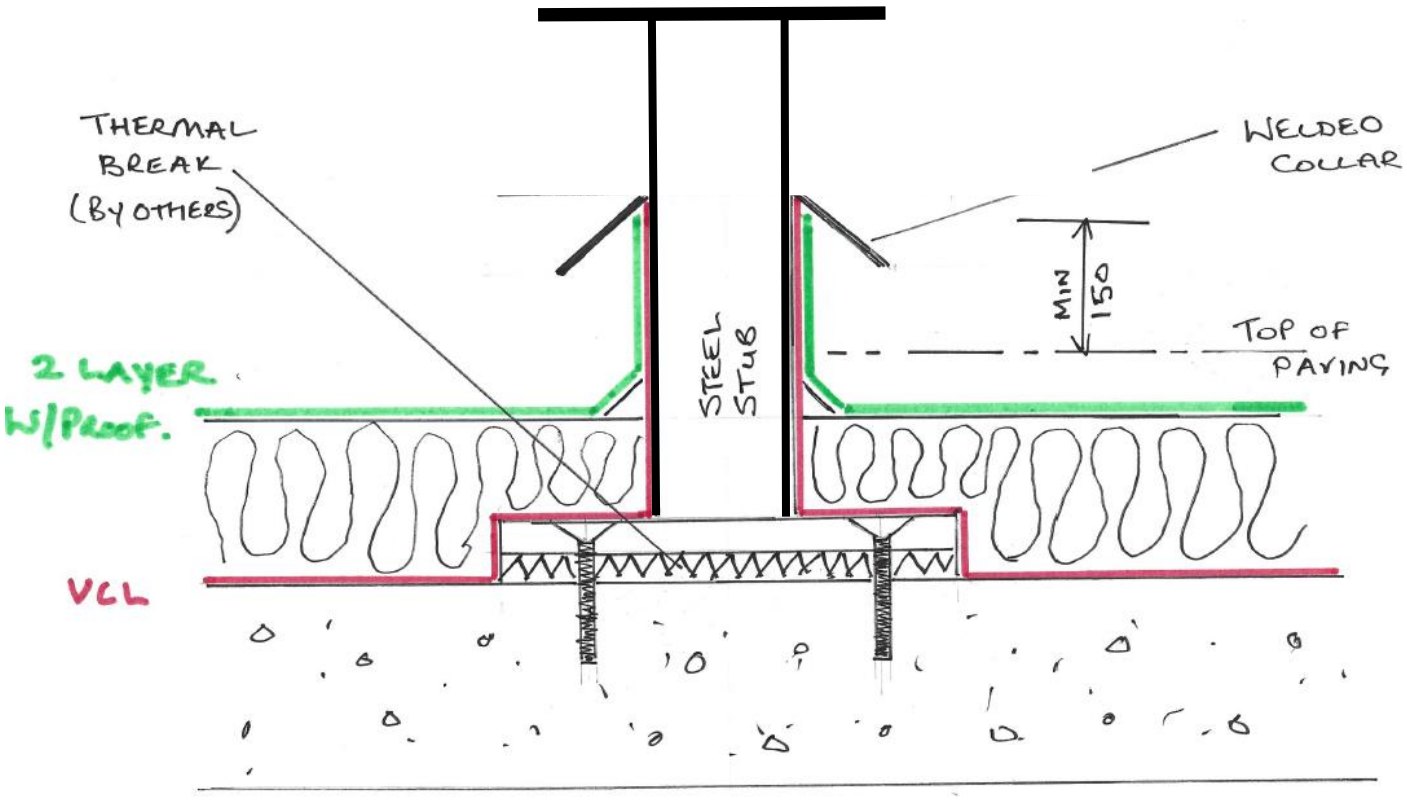

THERMAL BREAK (BY OTHERS)
WELDED COLLAR
MIN 150
STEEL STUB
TOP OF PAVING
2 LAYER W/Proof.
VCL



