

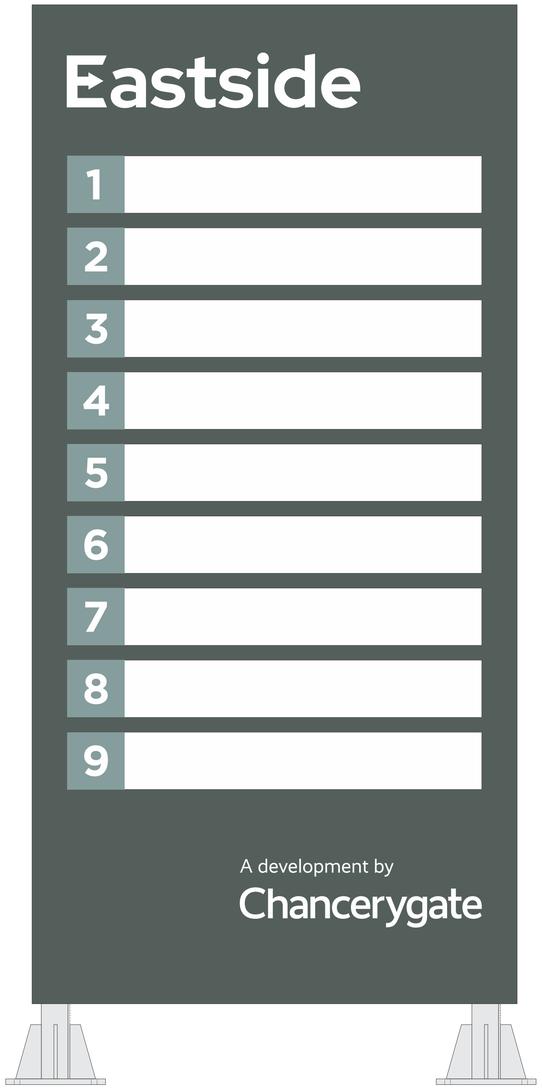


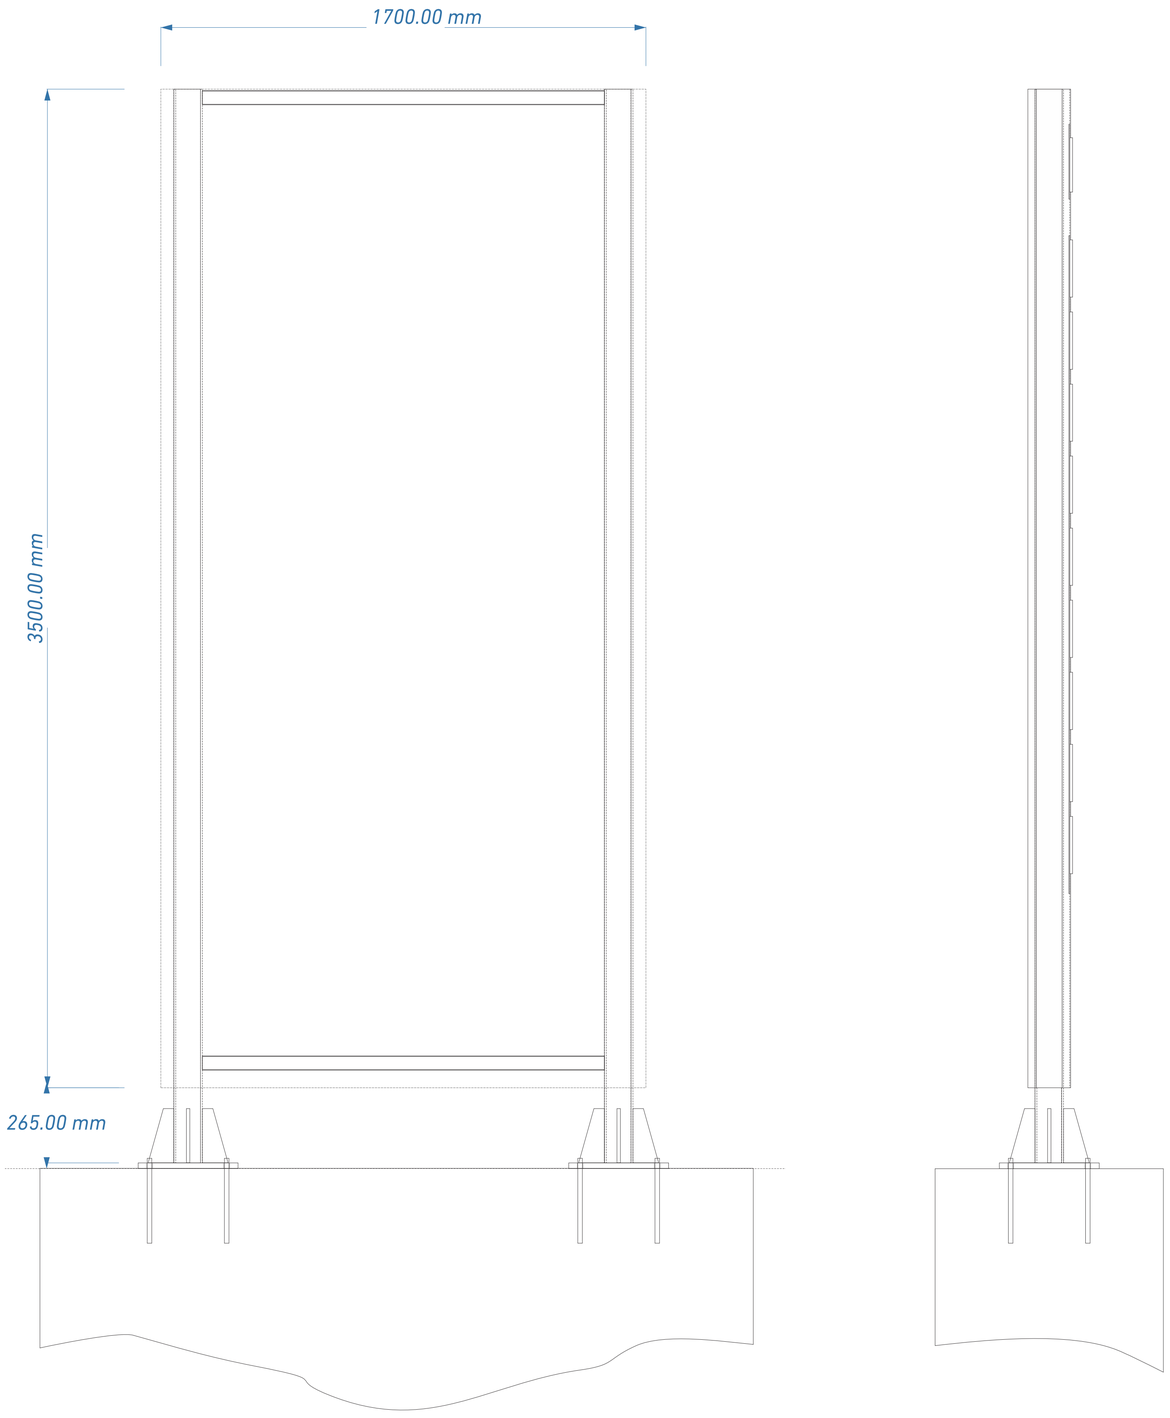

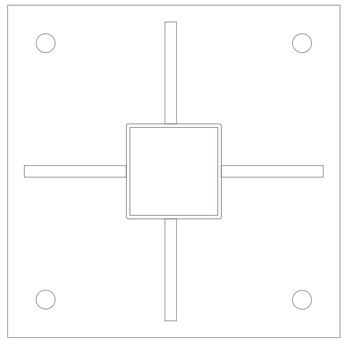

350 x 350 x 20mm mild steel base plates.

Foundation and resign fixings to site engineers detail

C: 53 M: 30 Y: 37 K: 1

RAL 6018

RAL 180 40 05

Client: Triton Construction

Project: Chancery Gate

Job No: 15857

Drg No: 15857.001

Drg By: G. Fenton

Date: 15_06_2026

Rev: 04


Sheet 1 OF 2

These drawings are the property of Norsign and must not be copied without permission from Norsign.

www.norsign.co.uk sales@norsign.co.uk


t: 01698 713 399

Main internal frame for monolith fabricated from 100 x 100 x 5mm mild steel box section with GALV finish (50 x 50 x 3 cross members)..

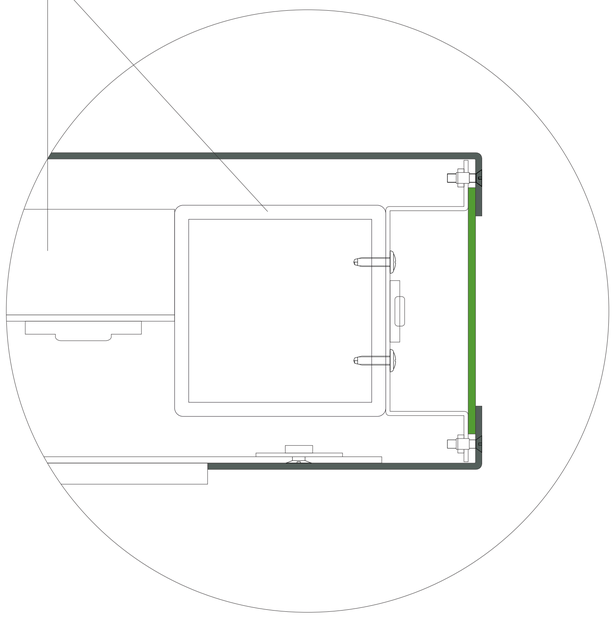

Cladding to the monolith laser cut and fabricated from 3mm thick mill finish aluminium sheet powder coated RAL 180 40 05 satin finish.

LED illumination to "EASTSIDE" logo and all tenant panels.

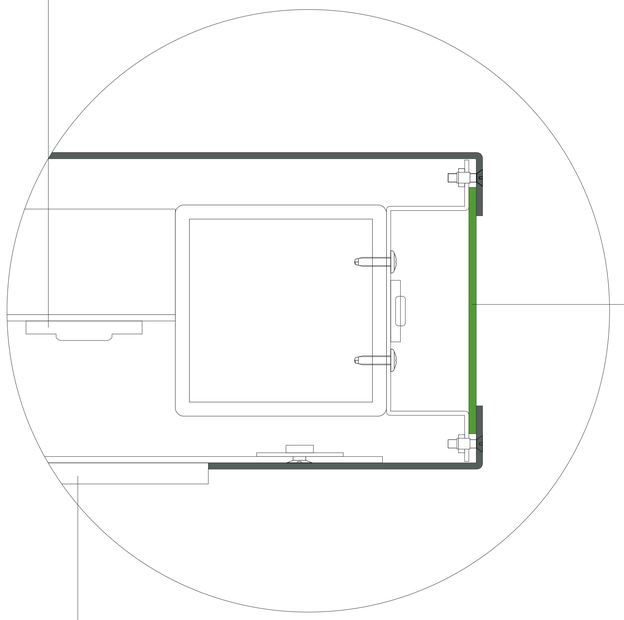

Opal acrylic diffuser panels to gables with translucent vinyl overlay to RAL 6018.

"EASTSIDE" and all tenant panels to be inlaid to fret cut aluminium face panels with 3 & 10mm thick opal acrylic.



Graphics applied in cad cut white vinyl.



1250 x 200mm

RAL 180 40 05

RAL 6018

Client: Triton Construction

Project: Chancery Gate

Job No: 15857

Drg No: 15857.001

Drg By: G. Fenton

Date: 15_06_2026

Rev: 04

Sheet 2 OF 2

These drawings are the property of Norsign and must not be copied without permission from Norsign.

www.norsign.co.uk sales@norsign.co.uk

t: 01698 713 399