
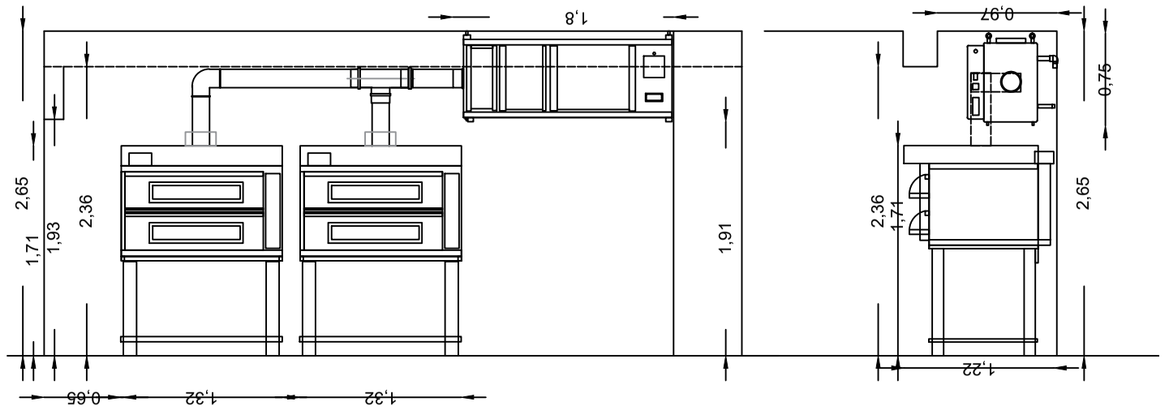



SECTION B-B'

SECTION A-A'

SELF CONDENSING HOOD

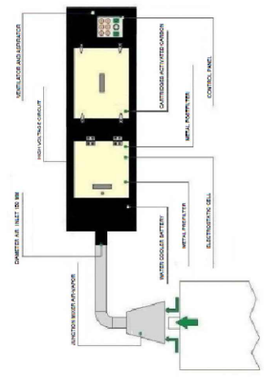

OVEN SOLUTION
MORETTI OVENS

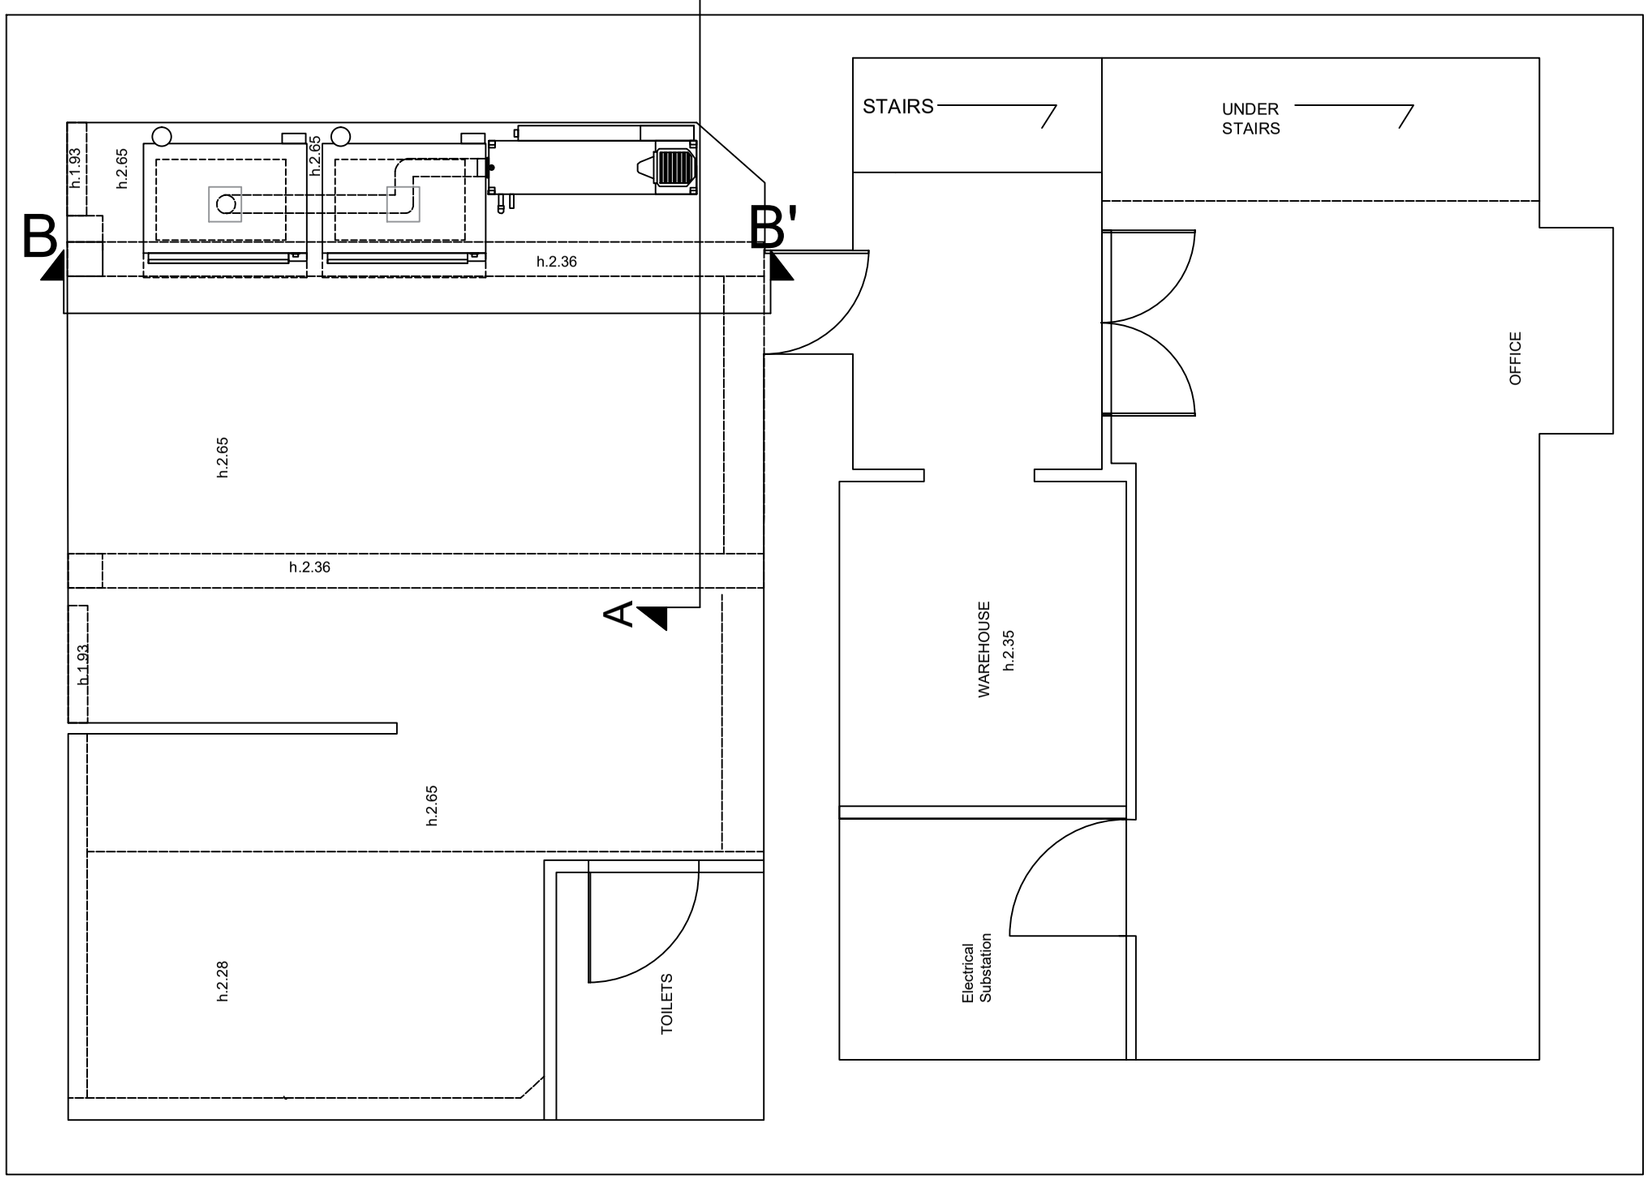

N	CLIENT: AD Maiora ITA Ltd	237-239 Deansgate, Manchester, M3 4EN
	DRAWING NO: PL-07	Layout Basementself condensing hood and Sections
0 1 2 3 4 5		SCALE: 1:50 @ A3