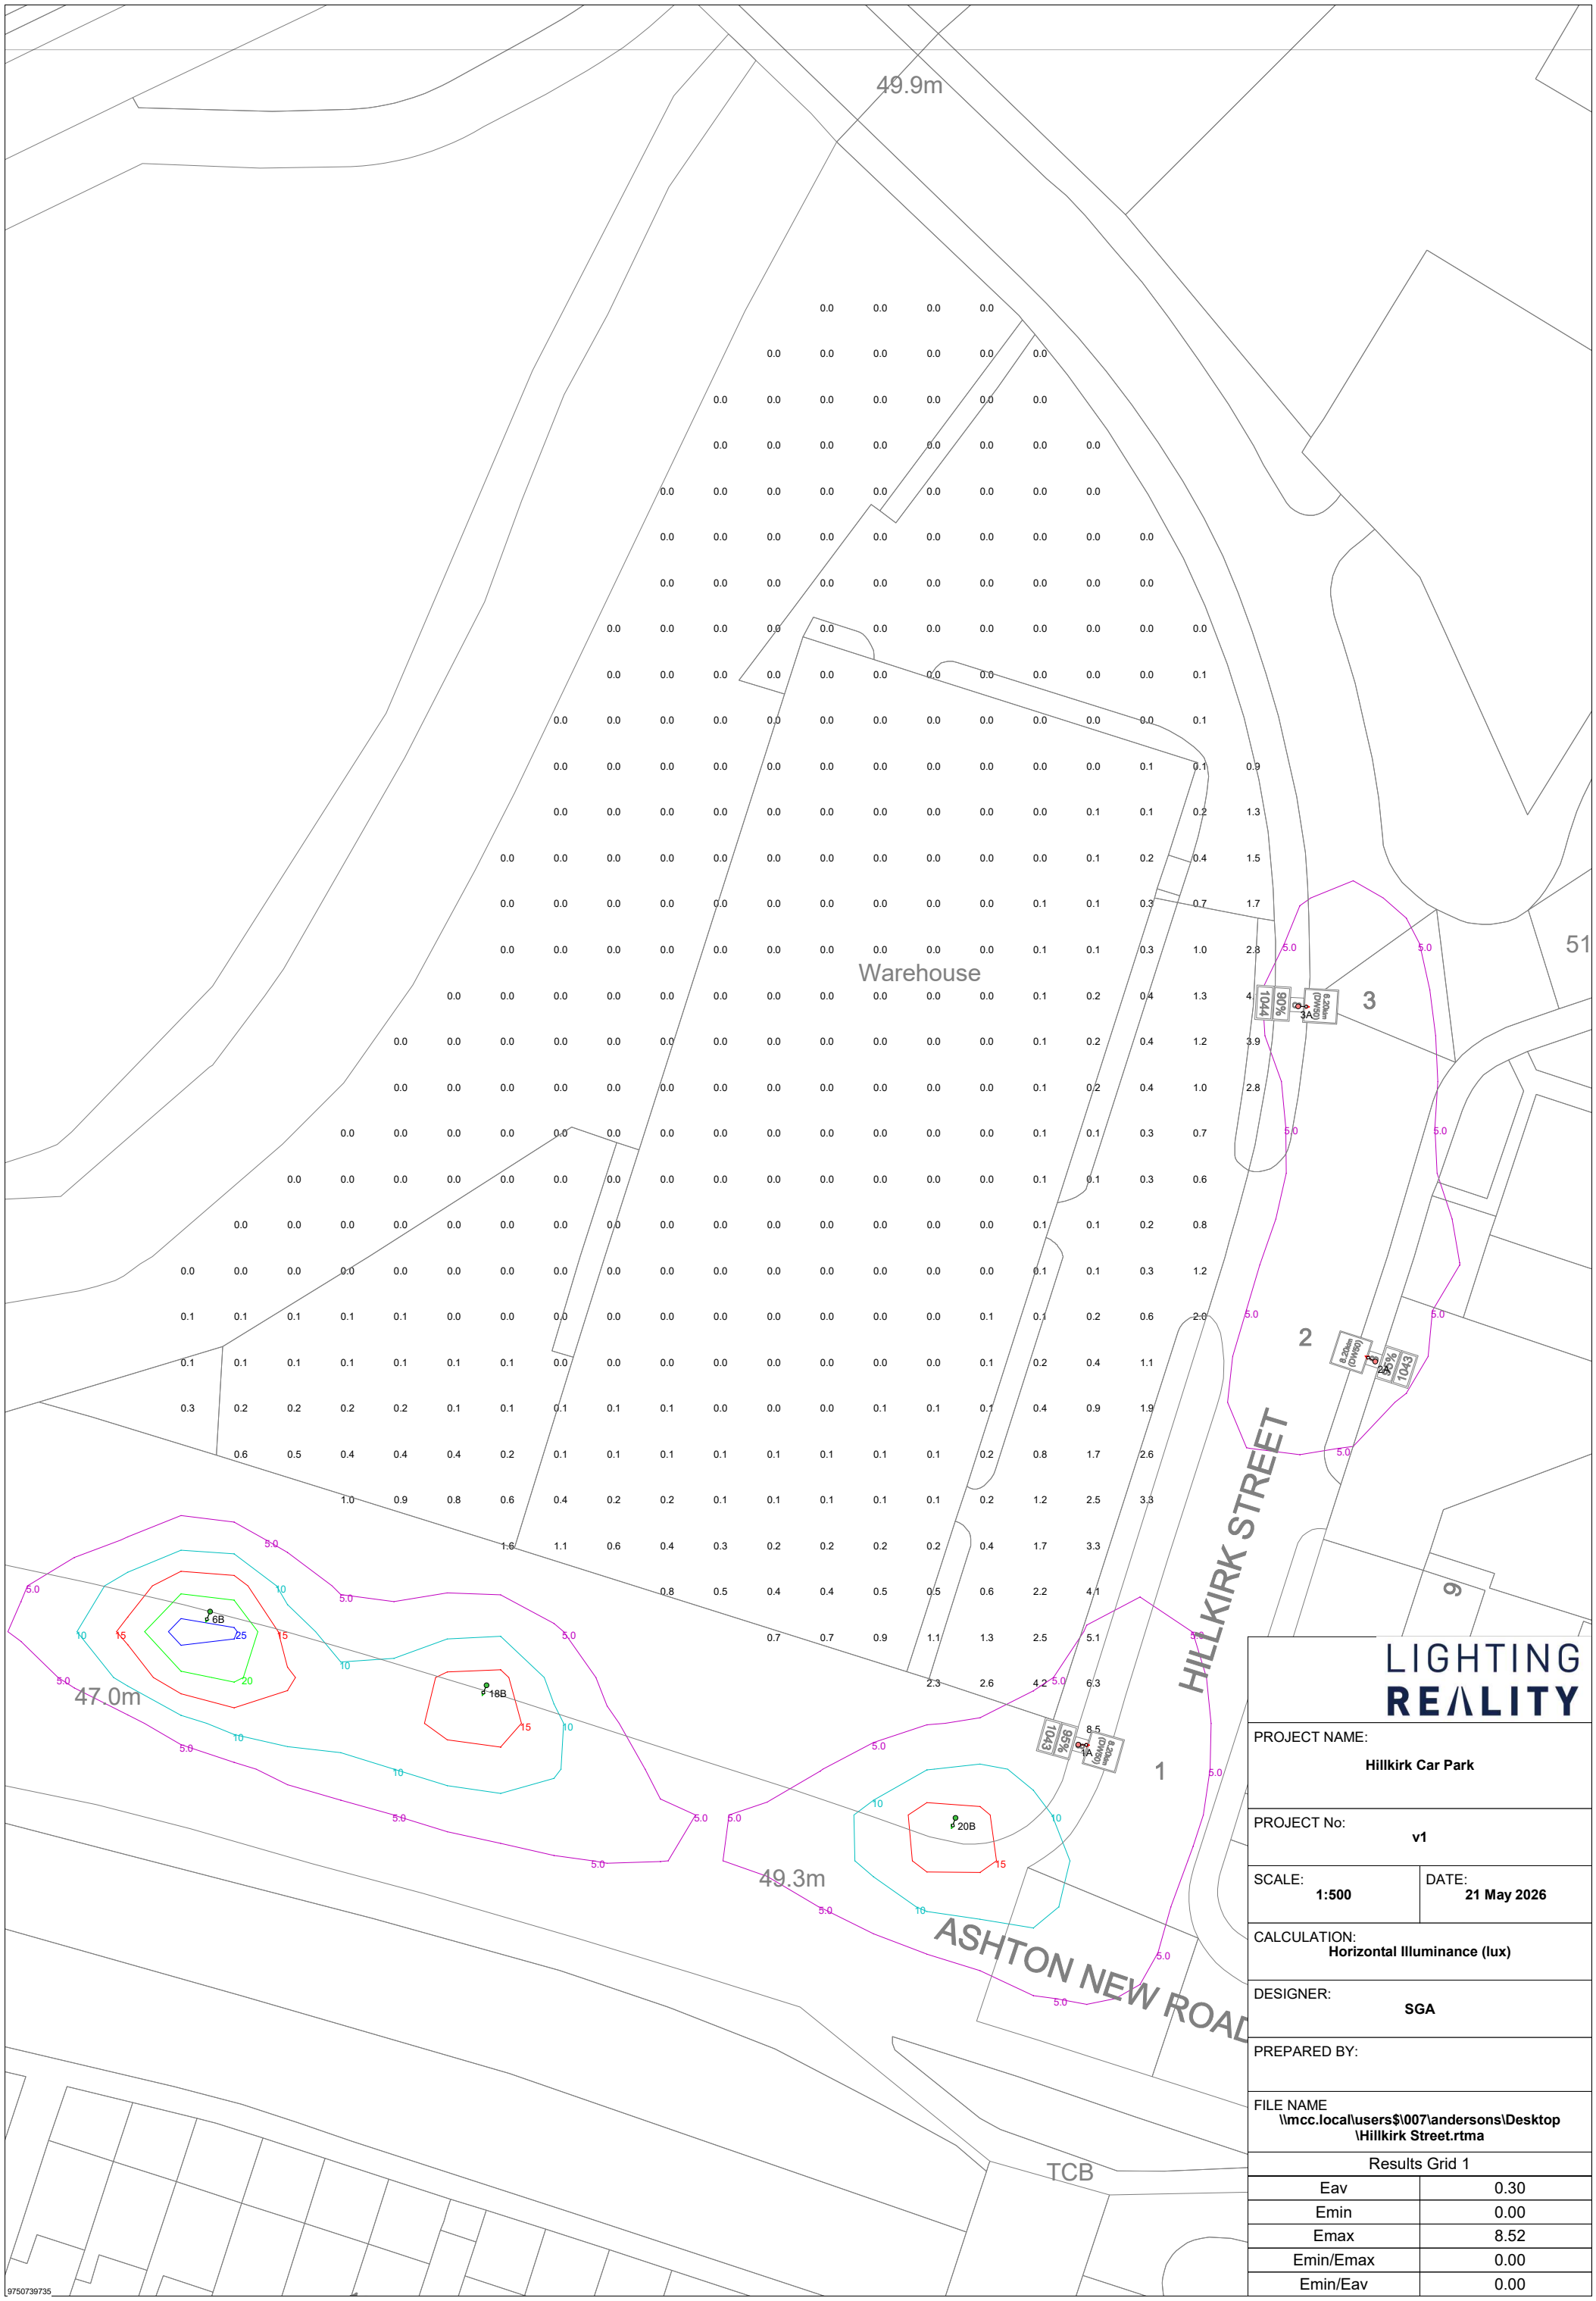


LIGHTING REALITY	
PROJECT NAME: **Hillkirk Car Park**	
PROJECT No: **v1**	
SCALE: **1:500**	DATE: **21 May 2026**
CALCULATION: **Horizontal Illuminance (lux)**	
DESIGNER: **SGA**	
PREPARED BY:	
FILE NAME **\\mcc.local\users$\007\andersons\Desktop \Hillkirk Street.rtma**	
Results Grid 1	
Eav	0.30
Emin	0.00
Emax	8.52
Emin/Emax	0.00
Emin/Eav	0.00

9750739735