
NOTES ©

This drawing to be read in accordance with the specification/Bills of Quantities and related drawings.
All stated dimensions to be verified on site and the designer notified of any discrepancies.

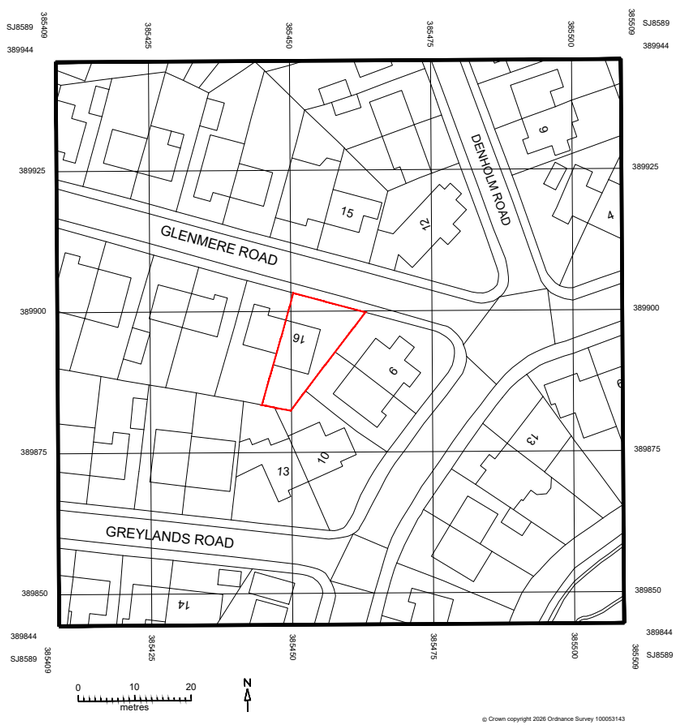

© Crown copyright 2026 Ordnance Survey 100053143

SITE LOCATION PLAN 1:1000

FOR PLANNING

Project

16 GLENMERE ROAD
EAST DIDSBURY
MANCHESTER
M20 5PA

Title

SITE LOCATION PLAN

Scale	Date
RTD @ A3	MARCH 2026
Drawn	Checked
MTN	SB
Drawing Number	Revision
7024_PL01	-

97 Alderley Road I Wilmslow I Cheshire I SK9 1PT
ARCHITECTURE DESIGN PLANNING
T. 01625 466 557 E. hello@smashboxarchitecture.com
www.smashboxarchitecture.com

NOTES ©

This drawing to be read in accordance with the specification/Bills of Quantities and related drawings.
All stated dimensions to be verified on site and the designer notified of any discrepancies.



BLOCK PLAN 1:500

metres

SMASHBOX ARCHITECTURE

FOR PLANNING

Project

16 GLENMERE ROAD
EAST DIDSBURY
MANCHESTER
M20 5PA

Title


BLOCK PLAN

Scale	Date
RTD @ A3	MARCH 2026
Drawn	Checked
MTN	SB
Drawing Number	Revision
7024_PL02	-

97 Alderley Road | Wilmslow | Cheshire | SK9 1PT
ARCHITECTURE DESIGN PLANNING
T. 01625 466 557 E. hello@smashboxarchitecture.com
www.smashboxarchitecture.com

NOTES ©

This drawing to be read in accordance with the specification/Bills of Quantities and related drawings.
All stated dimensions to be verified on site and the designer notified of any discrepancies.

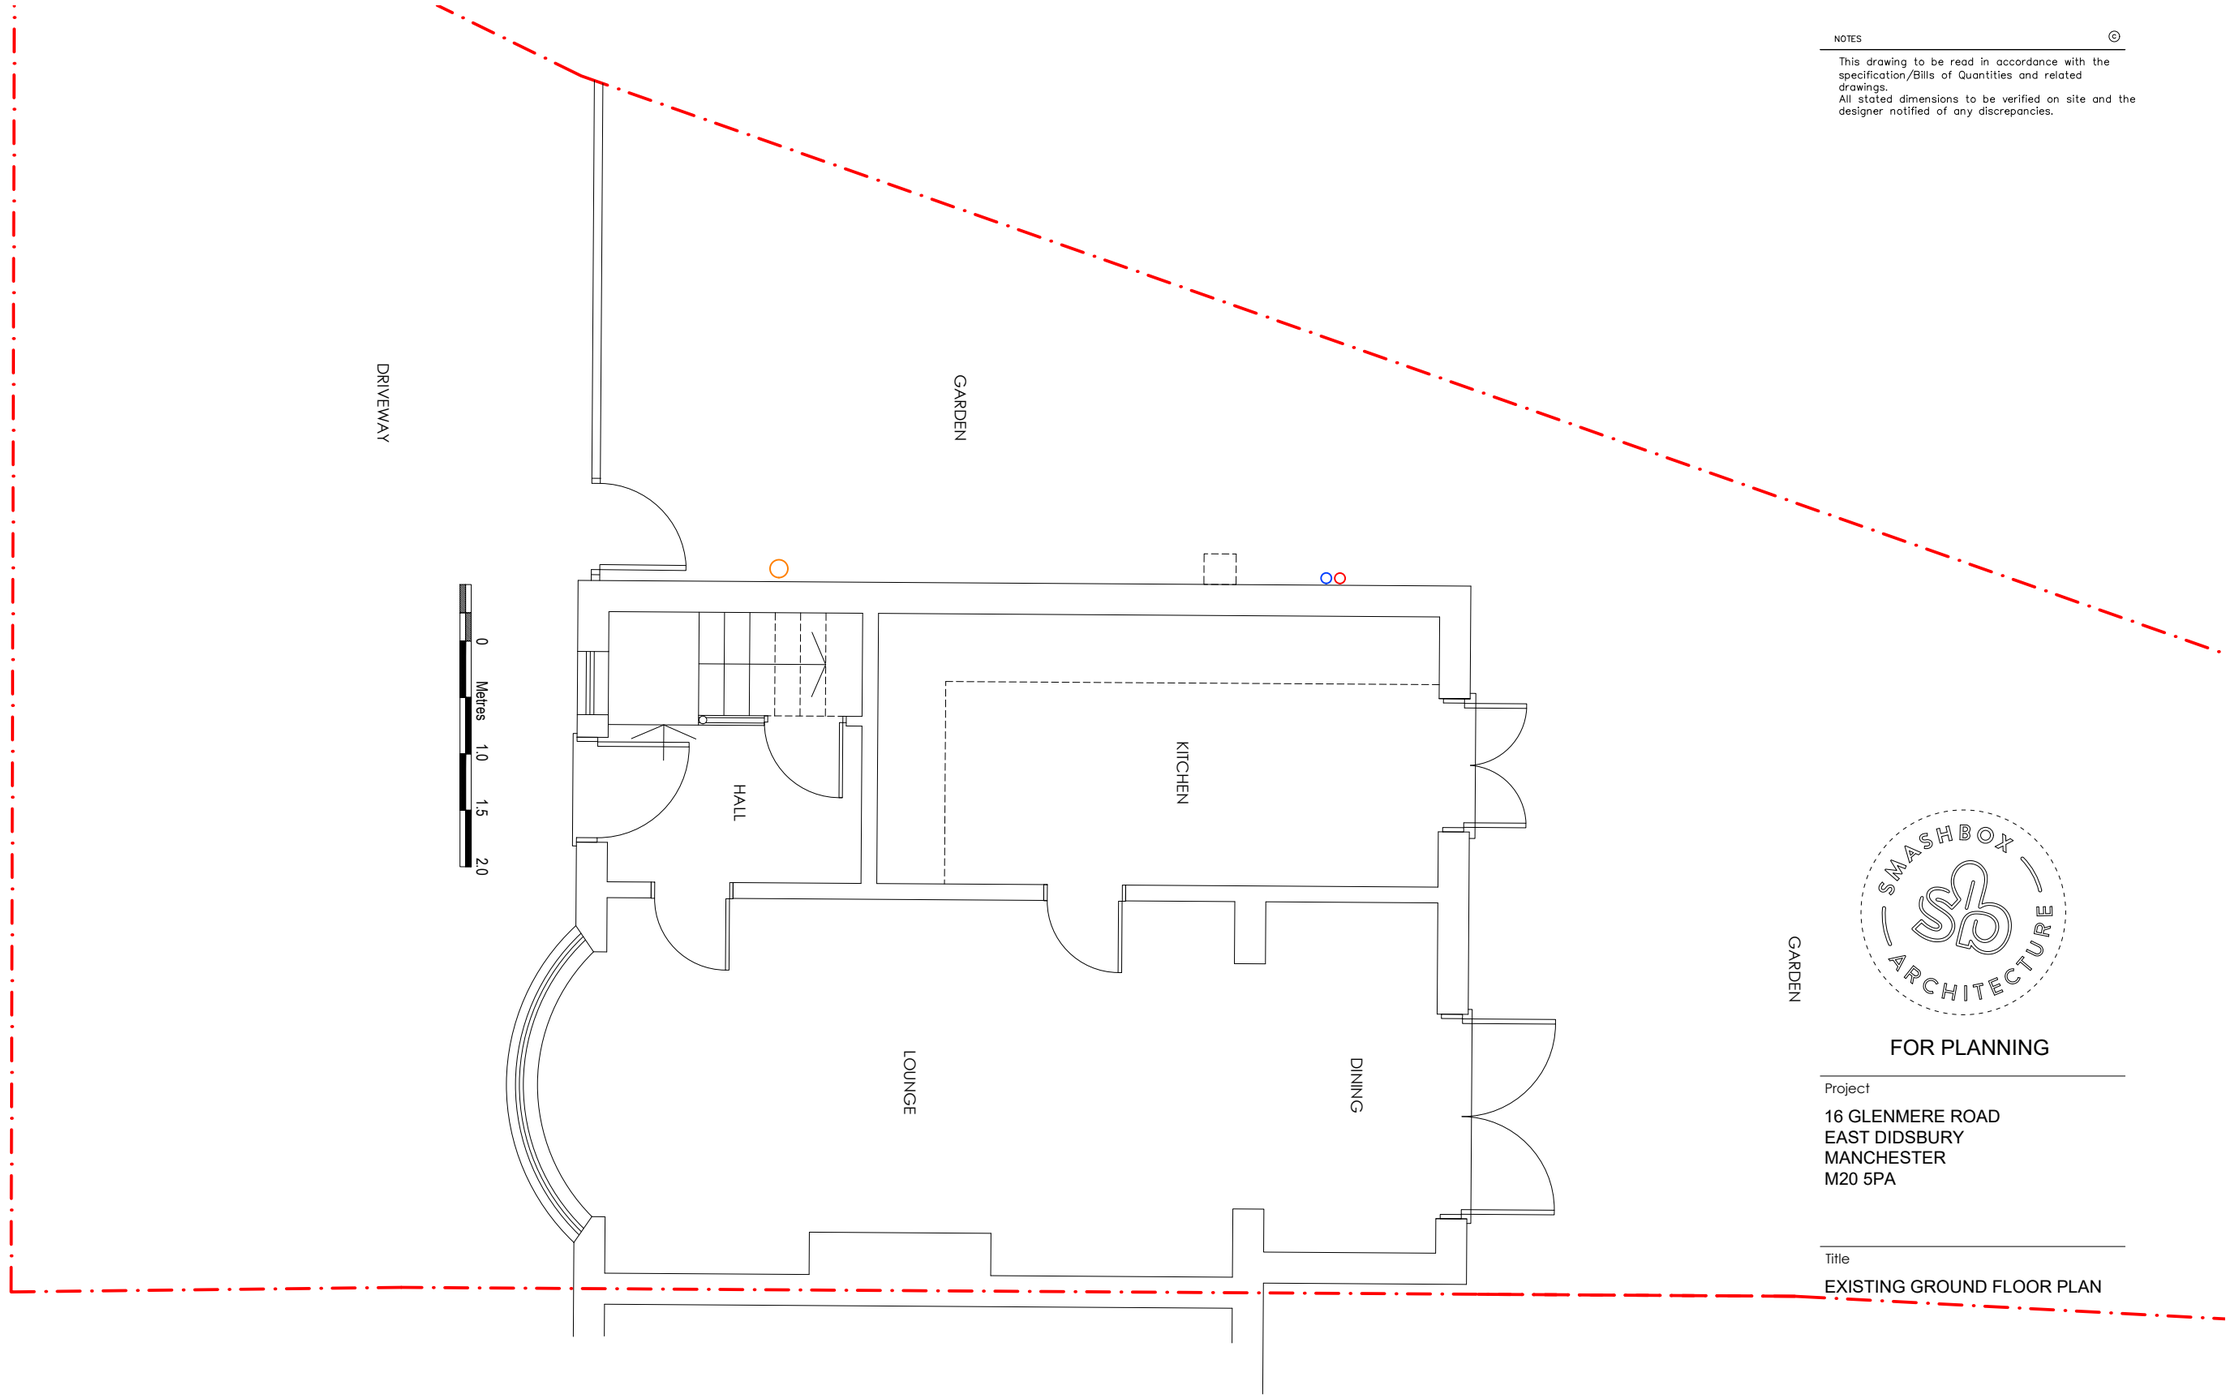

FOR PLANNING

Project

16 GLENMERE ROAD
EAST DIDSBURY
MANCHESTER
M20 5PA

Title

EXISTING GROUND FLOOR PLAN

Scale	Date
1:50 @ A3	MARCH 2026
Drawn	Checked
MTN	SB
Drawing Number	Revision
7024_PL03	-


97 Alderley Road | Wilmslow | Cheshire | SK9 1PT
ARCHITECTURE DESIGN PLANNING
T. 01625 466 557 E. hello@smashboxarchitecture.com
www.smashboxarchitecture.com

NOTES ©

This drawing to be read in accordance with the specification/Bills of Quantities and related drawings.
All stated dimensions to be verified on site and the designer notified of any discrepancies.



EXISTING FRONT ELEVATIONS

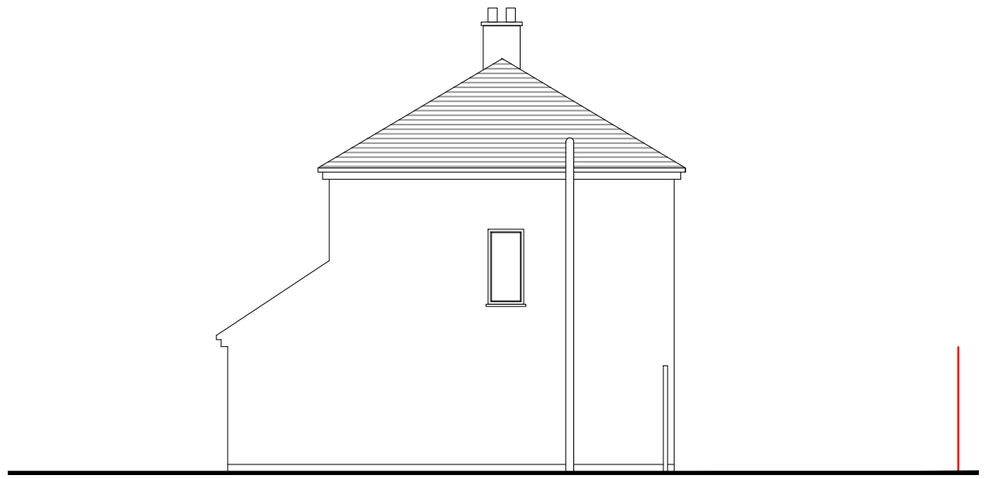

EXISTING SIDE ELEVATION



EXISTING REAR ELEVATION

FOR PLANNING

Project

16 GLENMERE ROAD
EAST DIDSBURY
MANCHESTER
M20 5PA

Title


EXISTING ELEVATIONS

Scale	Date
1:100 @ A3	MARCH 2026
Drawn	Checked
MTN	SB
Drawing Number	Revision
7024_PL05	-

97 Alderley Road | Wilmslow | Cheshire | SK9 1PT
ARCHITECTURE DESIGN PLANNING
T. 01625 466 557 E. hello@smashboxarchitecture.com
www.smashboxarchitecture.com

NOTES ©

This drawing to be read in accordance with the specification/Bills of Quantities and related drawings.
All stated dimensions to be verified on site and the designer notified of any discrepancies.

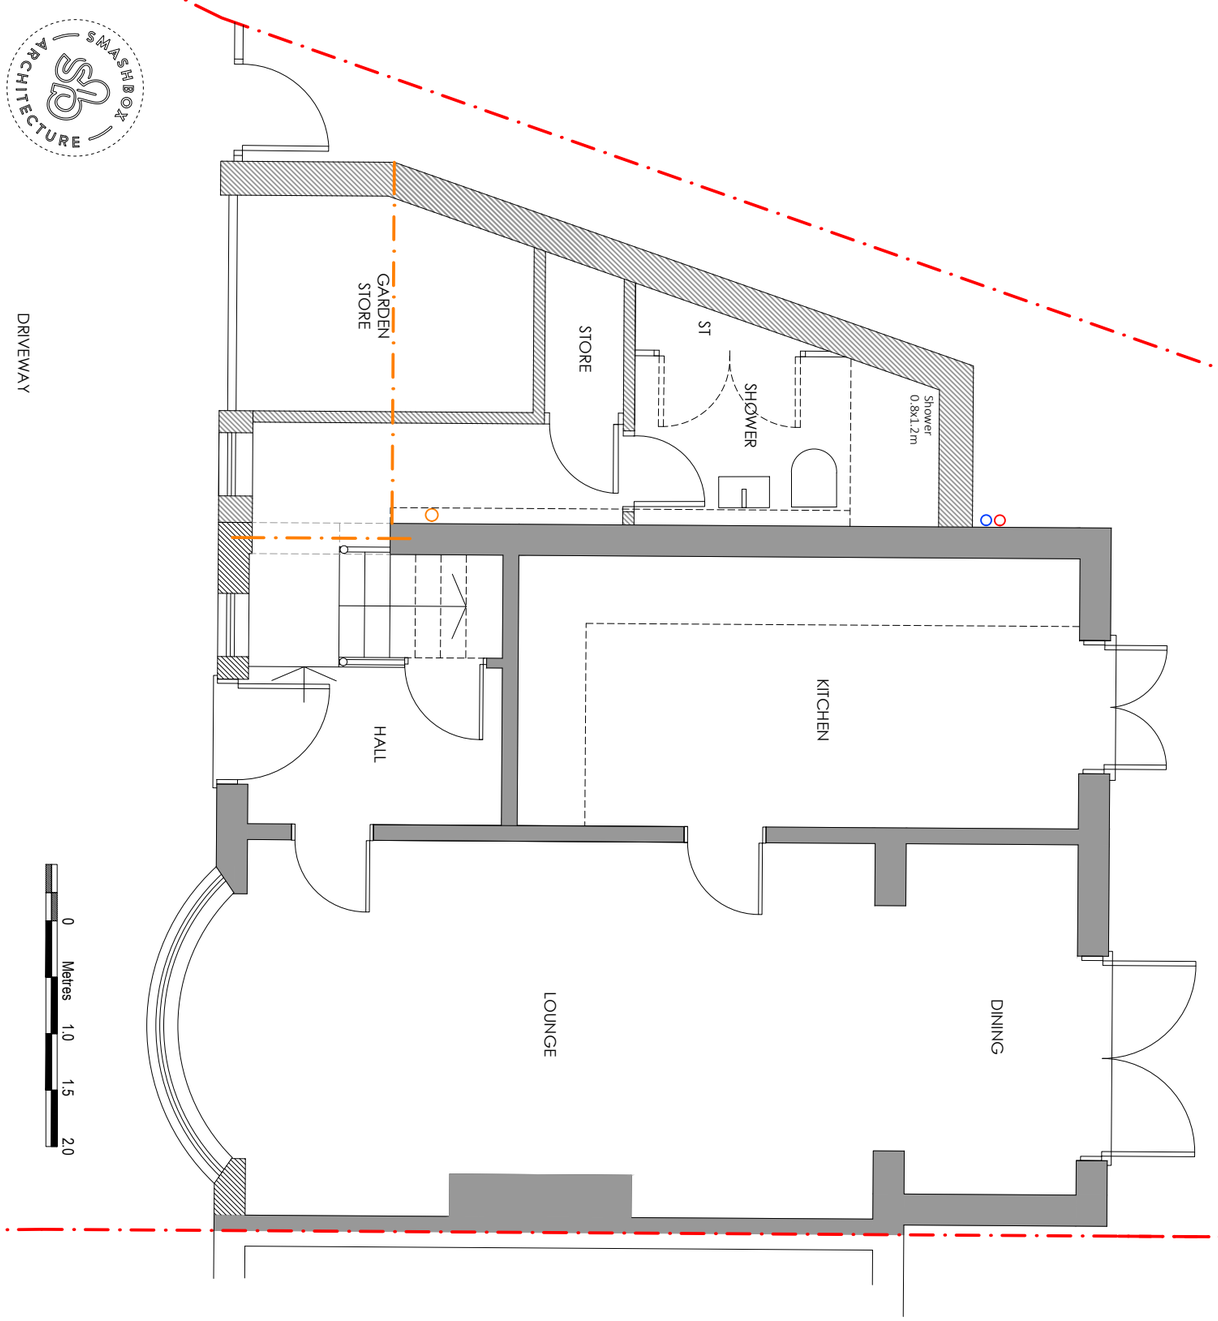

FOR PLANNING

Project

16 GLENMERE ROAD
EAST DIDSBURY
MANCHESTER
M20 5PA

Title

PROPOSED GROUND FLOOR PLAN

Scale	Date
1:50 @ A3	MARCH 2026
Drawn	Checked
MTN	SB
Drawing Number	Revision
7024_PL04	-


97 Alderley Road | Wilmslow | Cheshire | SK9 1PT
ARCHITECTURE DESIGN PLANNING
T. 01625 466 557 E. hello@smashboxarchitecture.com
www.smashboxarchitecture.com

NOTES ©


This drawing to be read in accordance with the specification/Bills of Quantities and related drawings.
All stated dimensions to be verified on site and the designer notified of any discrepancies.



PROPOSED FRONT ELEVATIONS

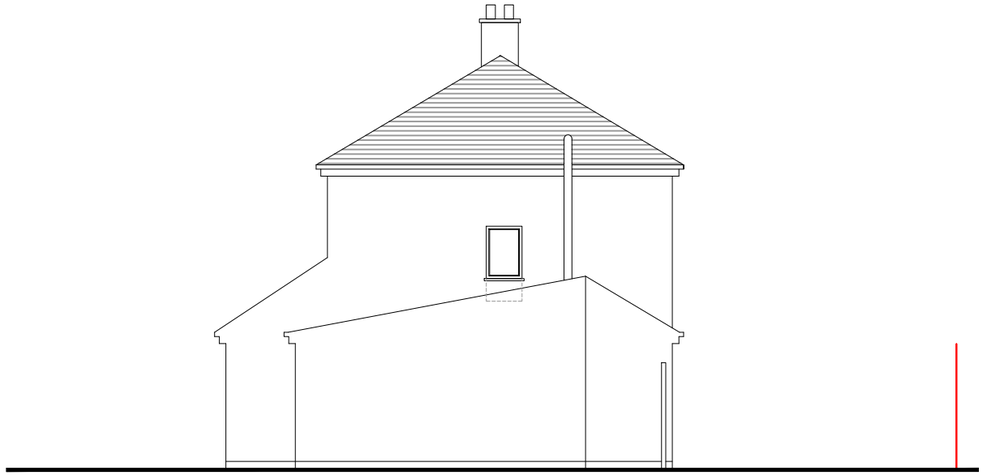

PROPOSED SIDE ELEVATION

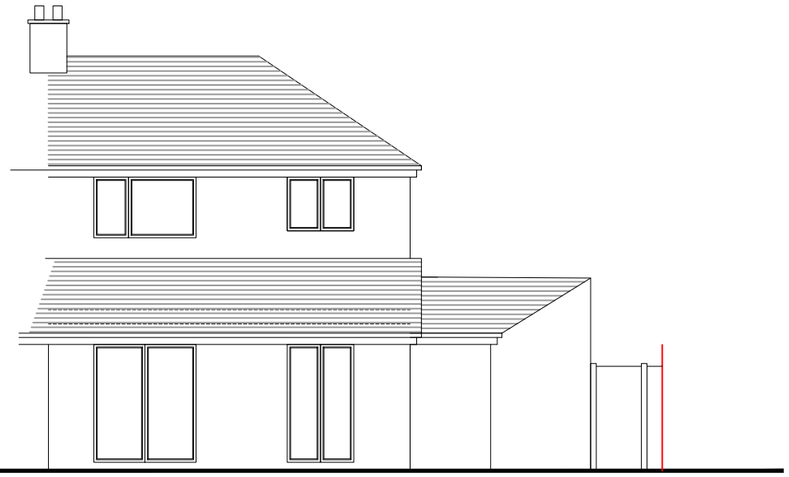

PROPOSED REAR ELEVATION

FOR PLANNING

Project

16 GLENMERE ROAD
EAST DIDSBURY
MANCHESTER
M20 5PA

Title

PROPOSED ELEVATIONS

Scale	Date
1:100 @ A3	MARCH 2026
Drawn	Checked
MTN	SB
Drawing Number	Revision
7024_PL06	-

97 Alderley Road | Wilmslow | Cheshire | SK9 1PT
ARCHITECTURE DESIGN PLANNING
T. 01625 466 557 E. hello@smashboxarchitecture.com
www.smashboxarchitecture.com