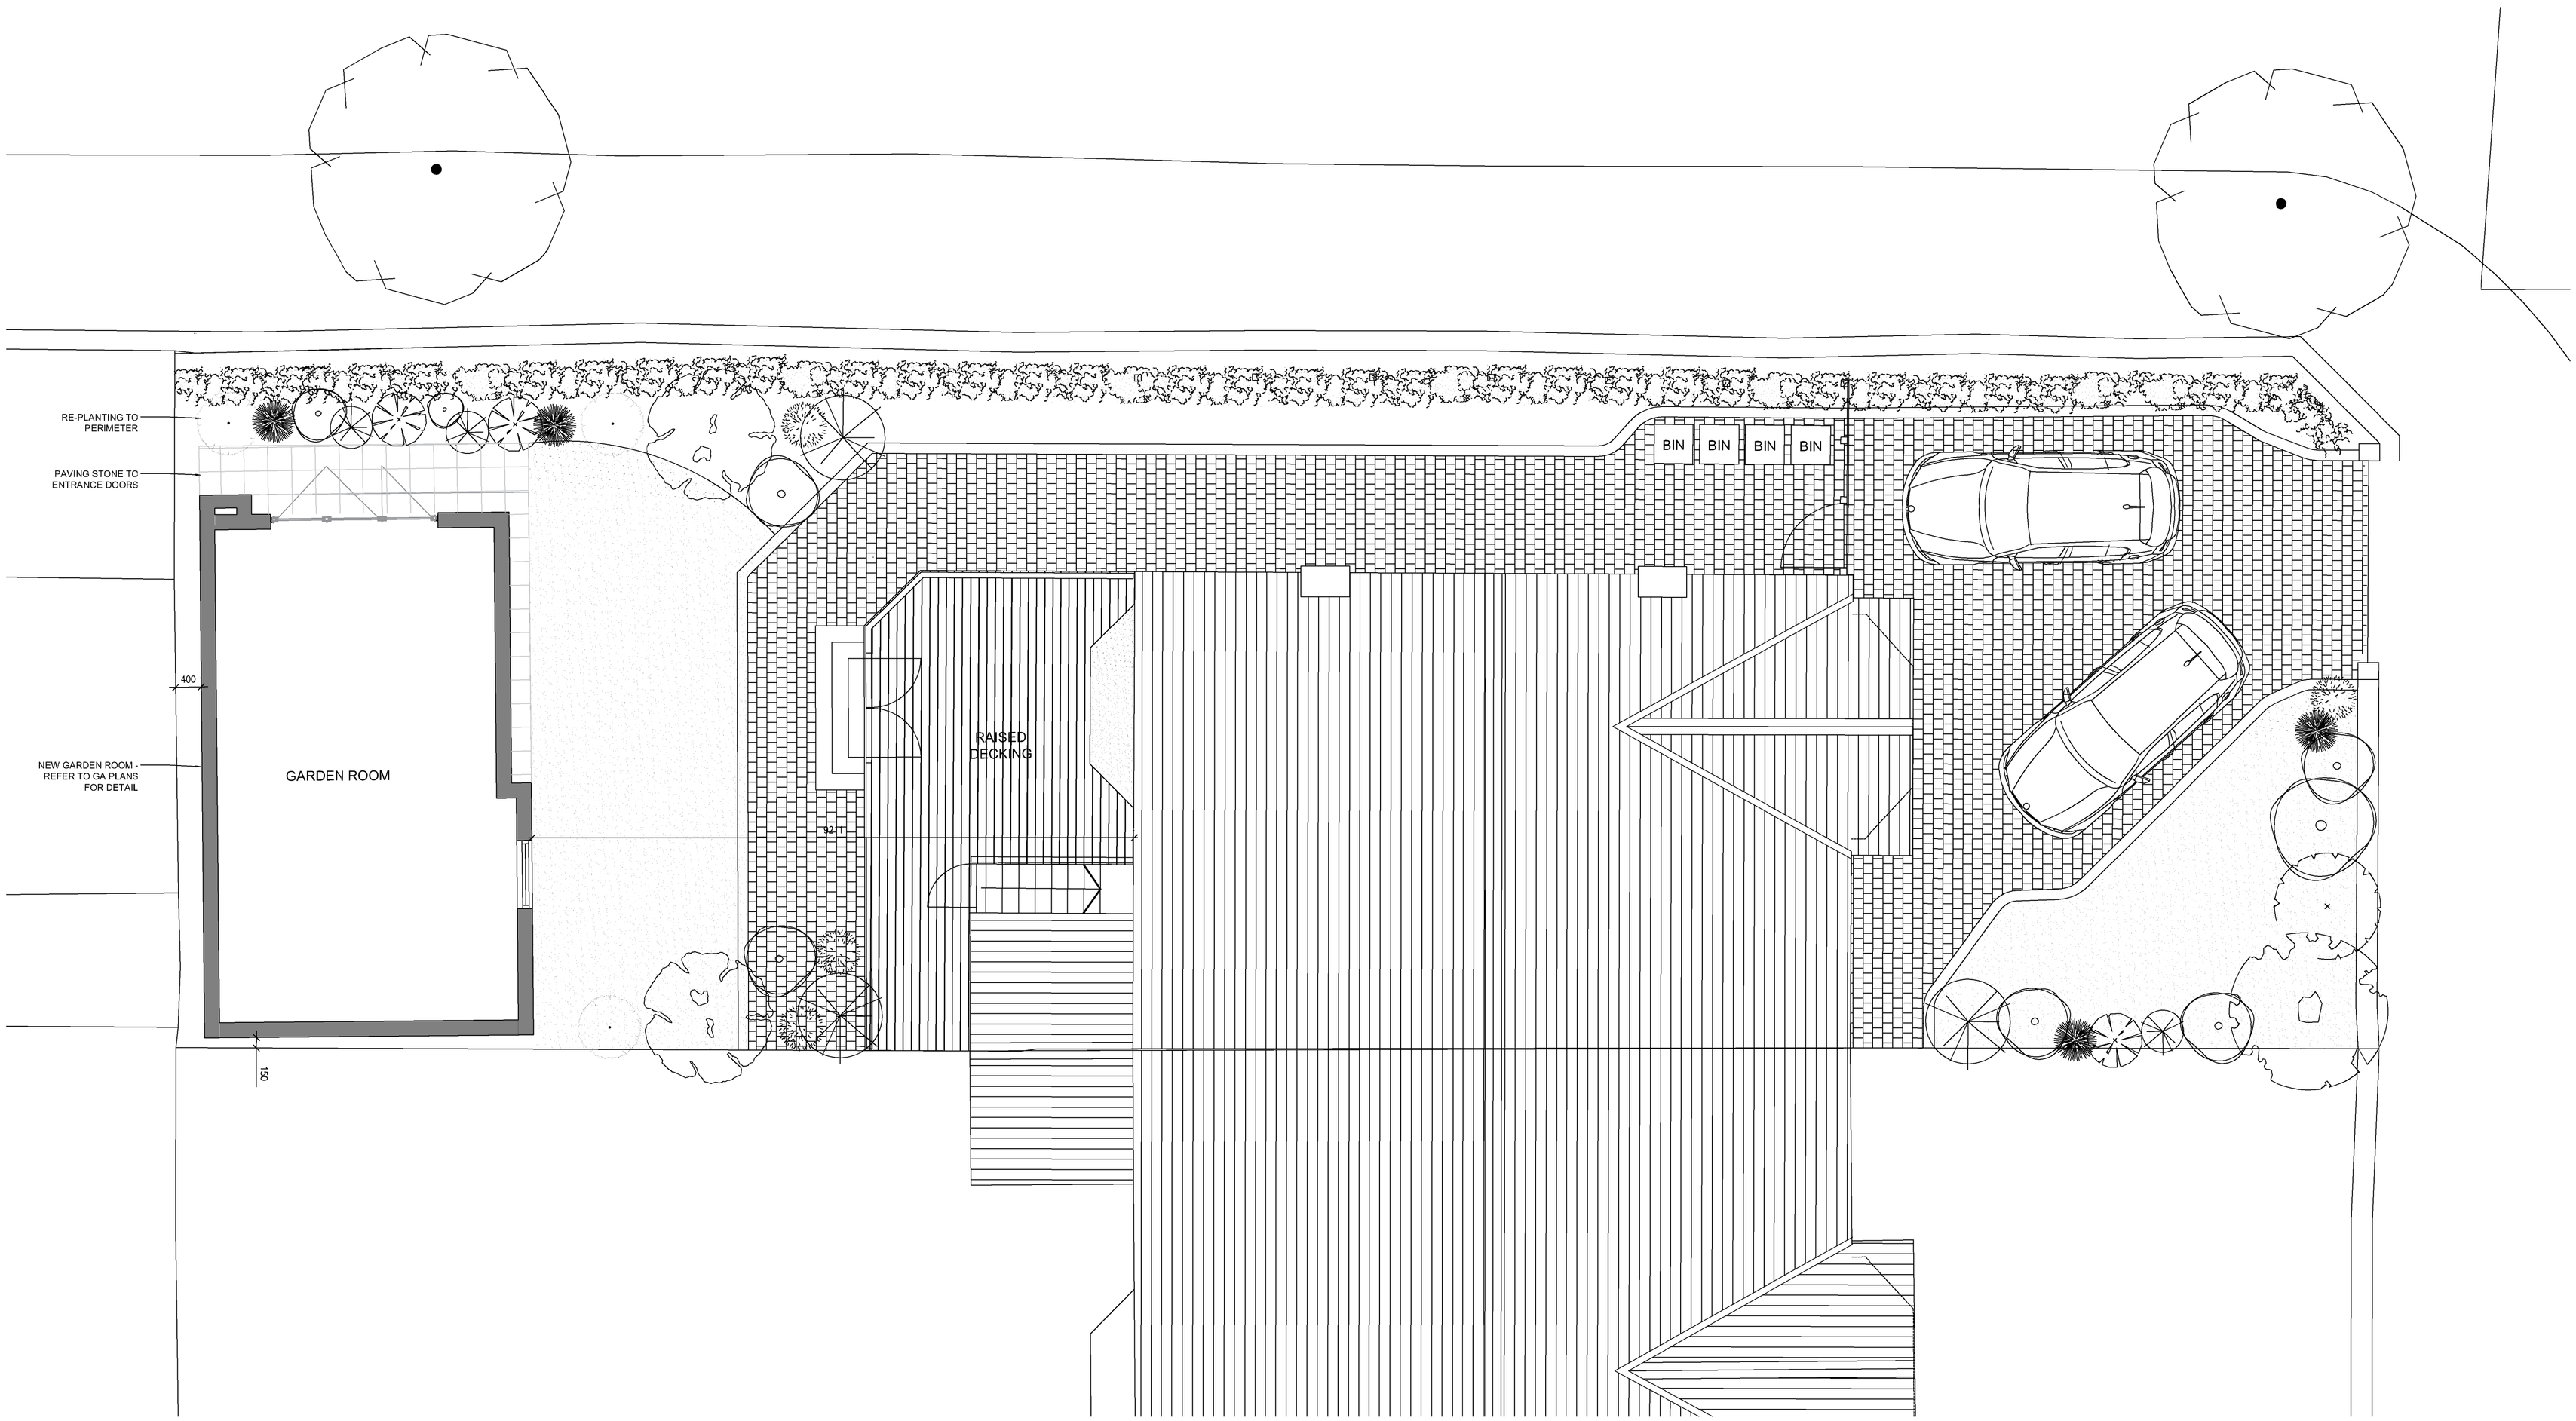


PROPOSED PLAN LAYOUT
1:50

SITE AREAS	
FULL SITE	355m²
EXISTING HOUSE	89m²
GARDEN ROOM	39m²
QUANTITY OF LAND DEVELOPED AS PERCENTAGE	36%

0 1 2 3 4 5m

SCALE 1:50

rev	description	date	dr by	ap by
original by JW				JW

client
MR & MRS P DAVIES

project
117 COLLEGE ROAD
MANCHESTER

drawing
PROPOSED PLAN LAYOUT

	plot date 19.03.2013
project number 2013	scale 1:200
drawing number PL-04	rev --- / issue status PLANNING

This drawing is to be read in conjunction with all related drawings. Do not scale from this drawing. All dimensions must be checked and verified on site before commencing any work or producing shop drawings. The originator should be notified immediately of any discrepancy.