Copyright: All rights reserved. This drawing must not be reproduced without permission.

Only the original drawing should be relied upon. Contractors, subcontractors and suppliers must verify all dimensions on site before commencing any work or making any shop drawings.

All shop drawings to be submitted to the Architect for comment prior to fabrication.

This drawing is to be read in conjunction with the Architect's specification, bills of quantities/schedules, structural, mechanical and electrical drawings and all discrepancies are to be reported to the Architect.

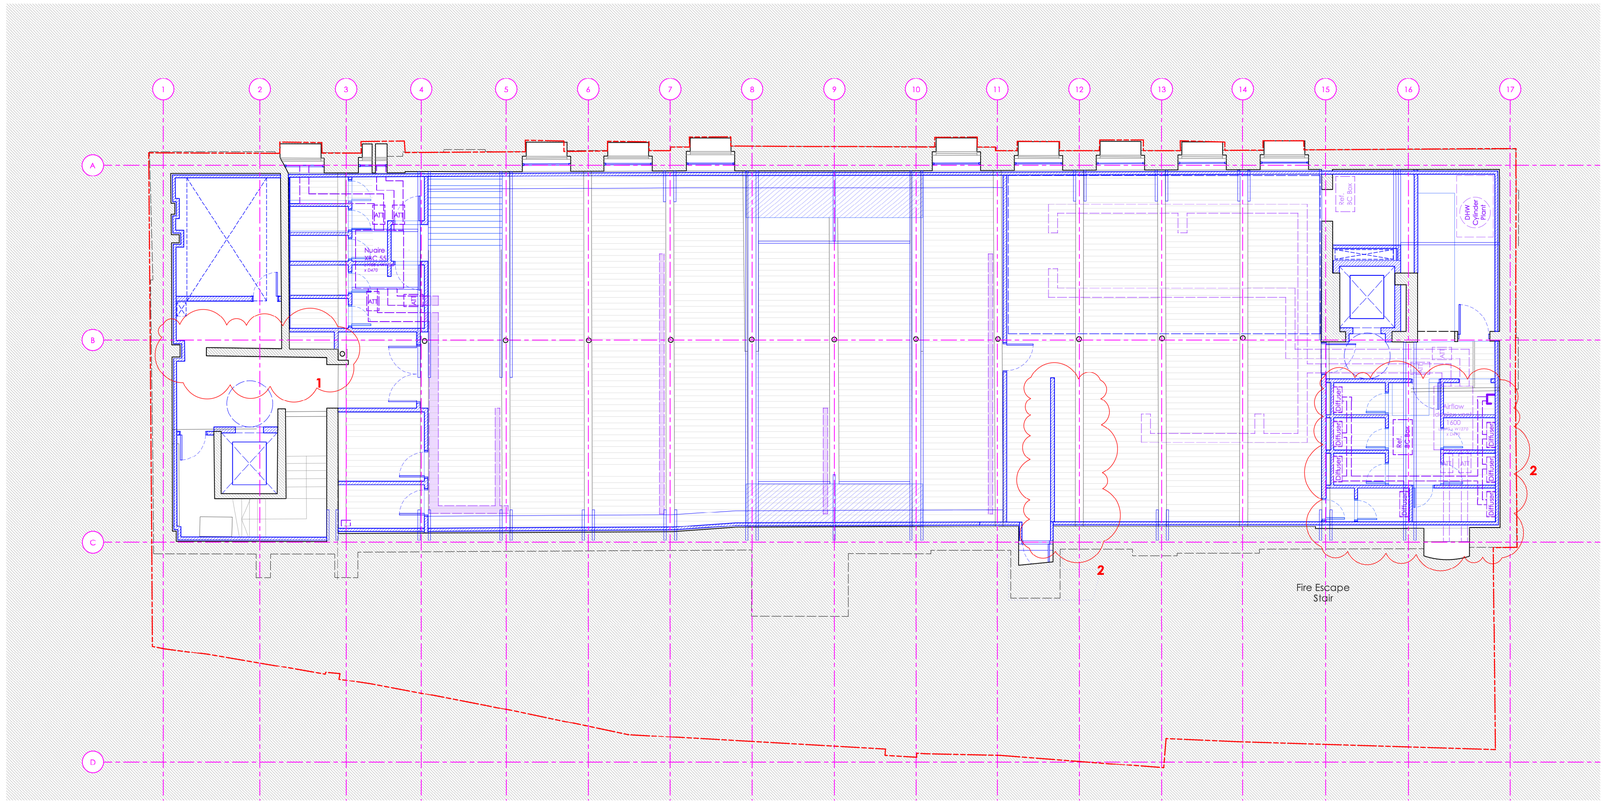
Do not scale from this drawing. Dimensions are in millimetres unless otherwise stated.

revision / date / amendments

A - 06/07/26 Basement Wall retained, WC area reorganised

Key:

- Existing
- Proposed
- O3 — Proposed Alterations
- A — Setting Out Grid
- Services


1
2
2
Fire Escape Stair
