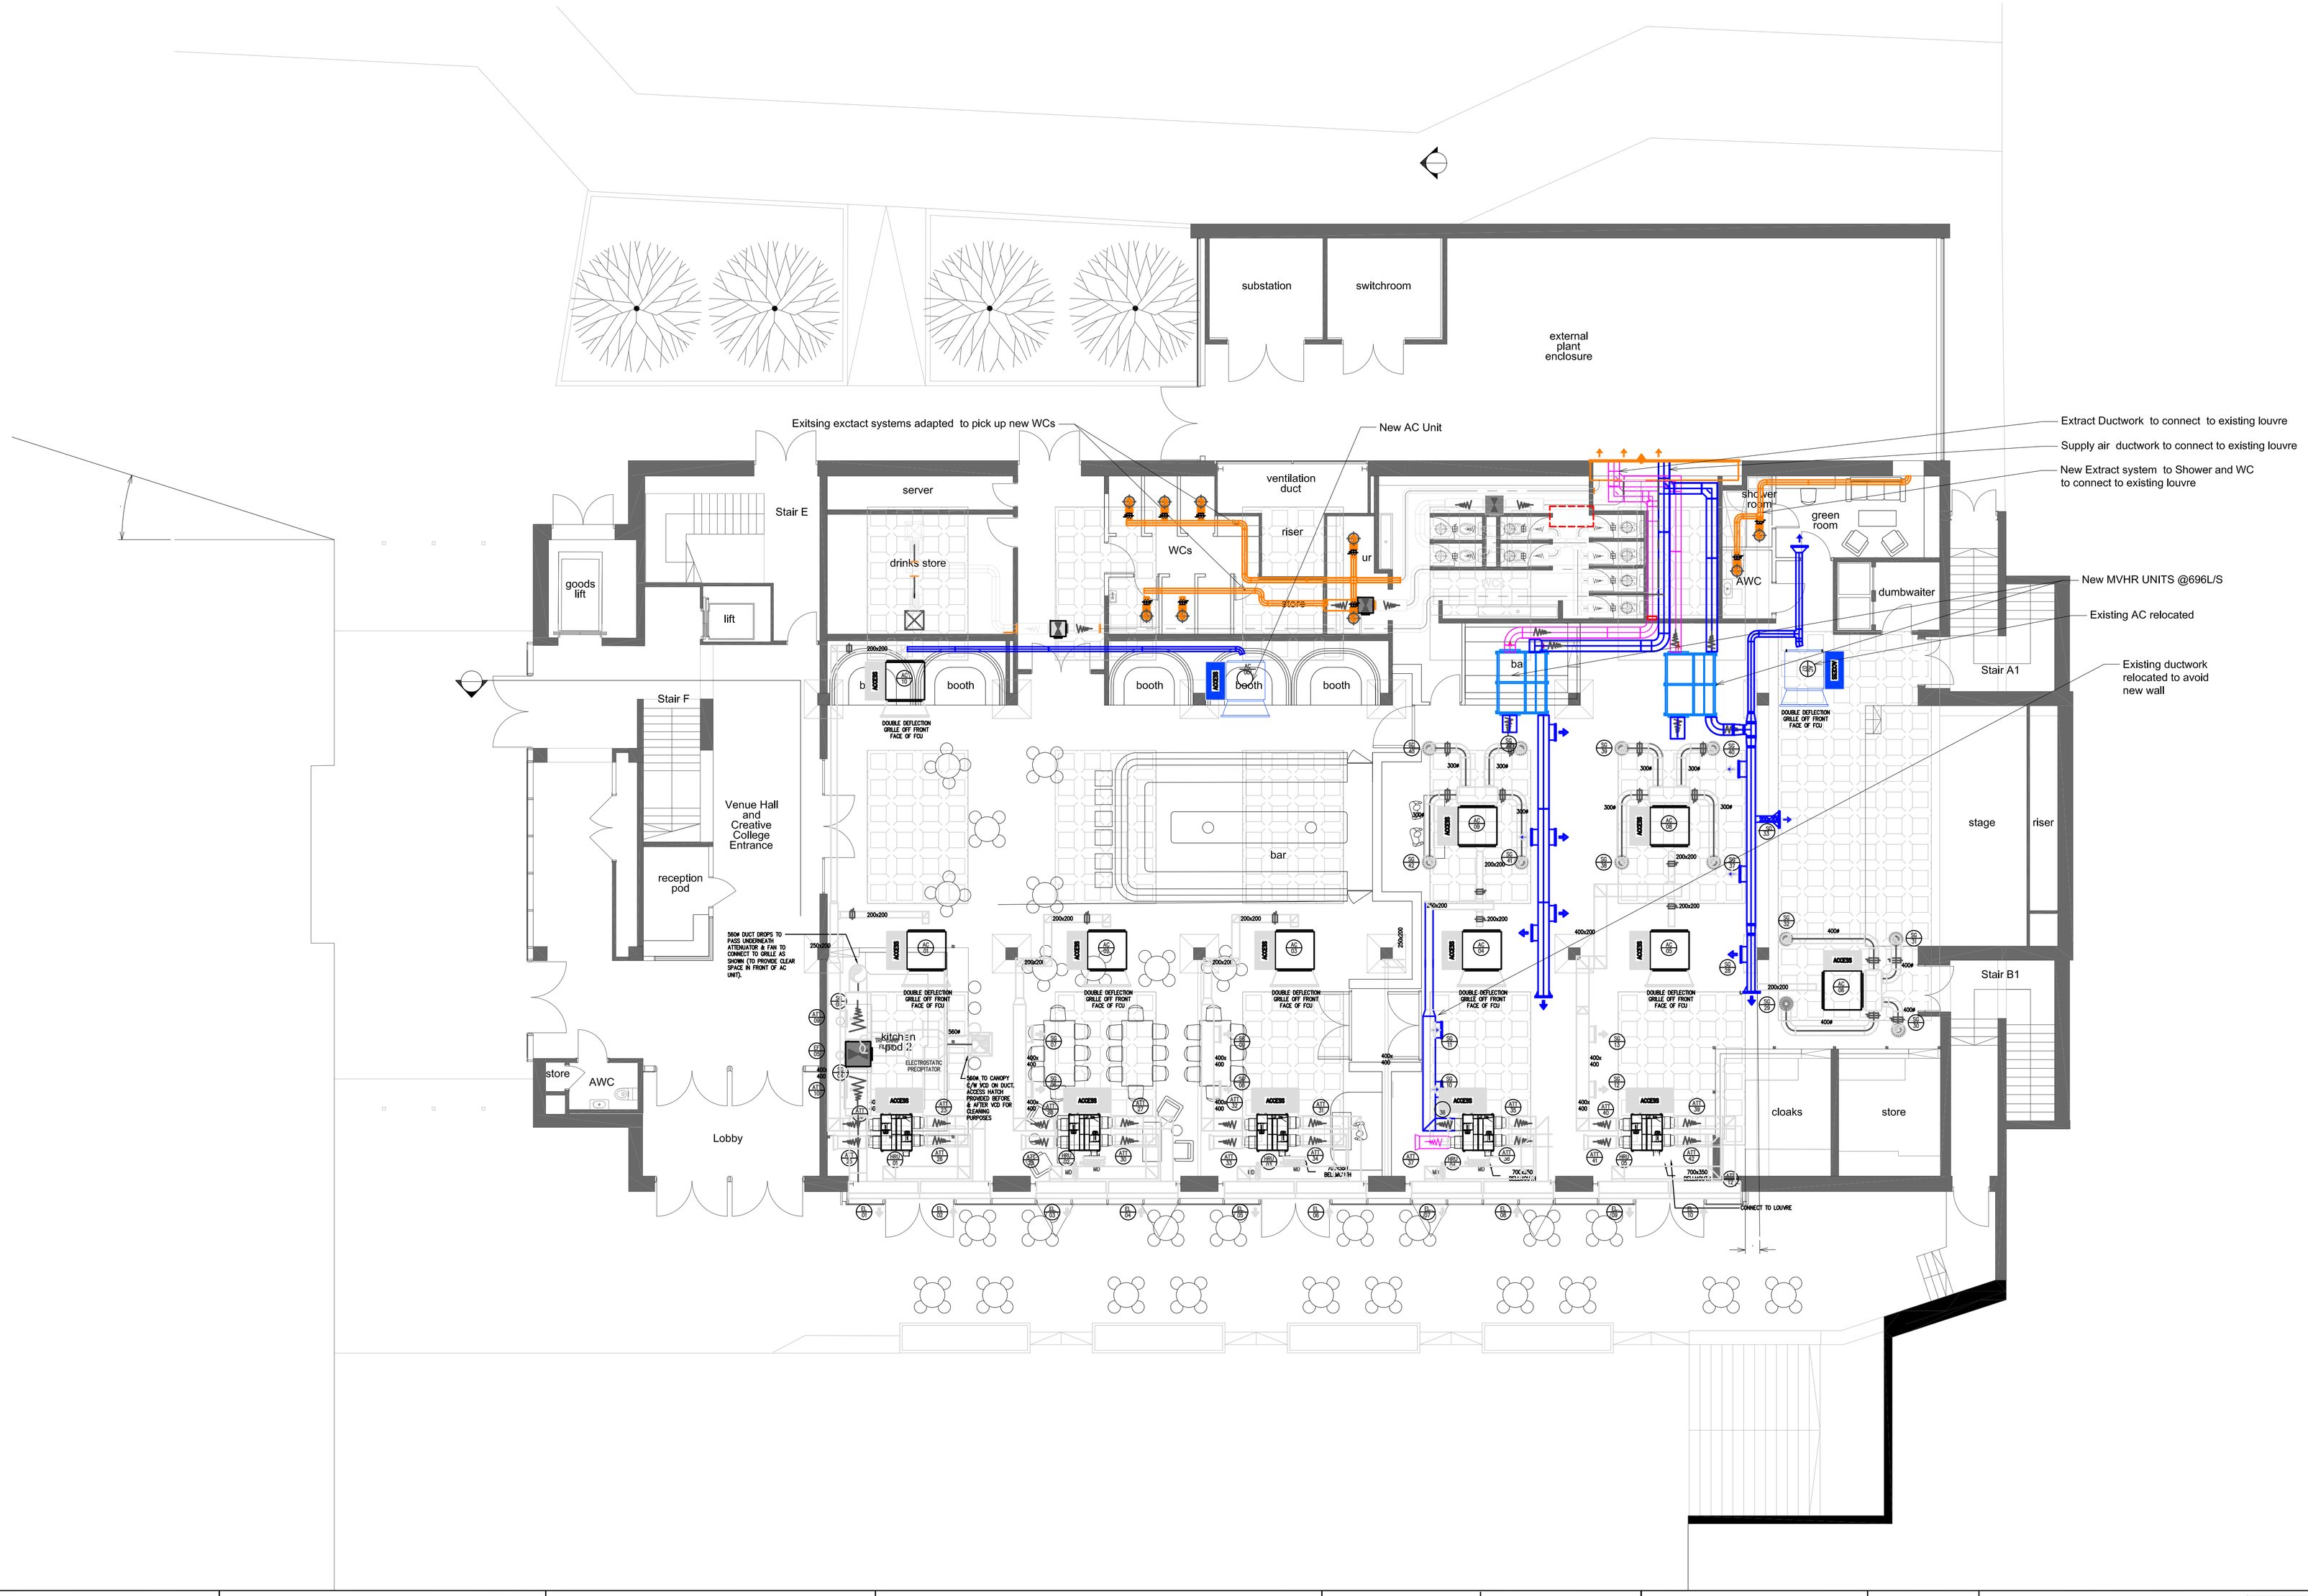


Drawing Type: For Approval	Client: New Century Hall	Project: Mechanical & Building Services Works	Title: HVAC - Proposed Alterations	Scale: 1:100 @ A1	Date: 13/05/2026	Drg No: NCH-0312-0011.01	Rev: A	Sandbach • Cheshire • CW11 1HT Tel: 01270 761433 • www.austinbroady.co.uk Air Conditioning • Ventilation • Heating
				Drawn: AJT	Checked:			AustinBroady AIR CONDITIONING