

COPYRIGHT OF ATELIER MB LTD
DO NOT SCALE FROM THIS DRAWING
DIMENSIONS TO BE CHECKED ON SITE




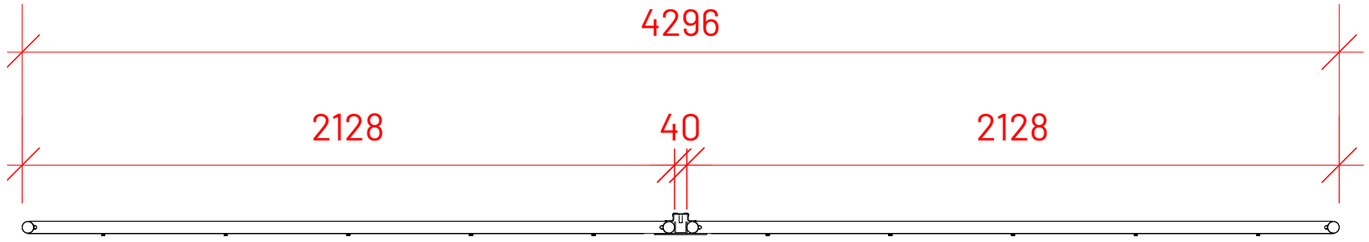

3 Proposed Fence Plan
Scale: 1:20

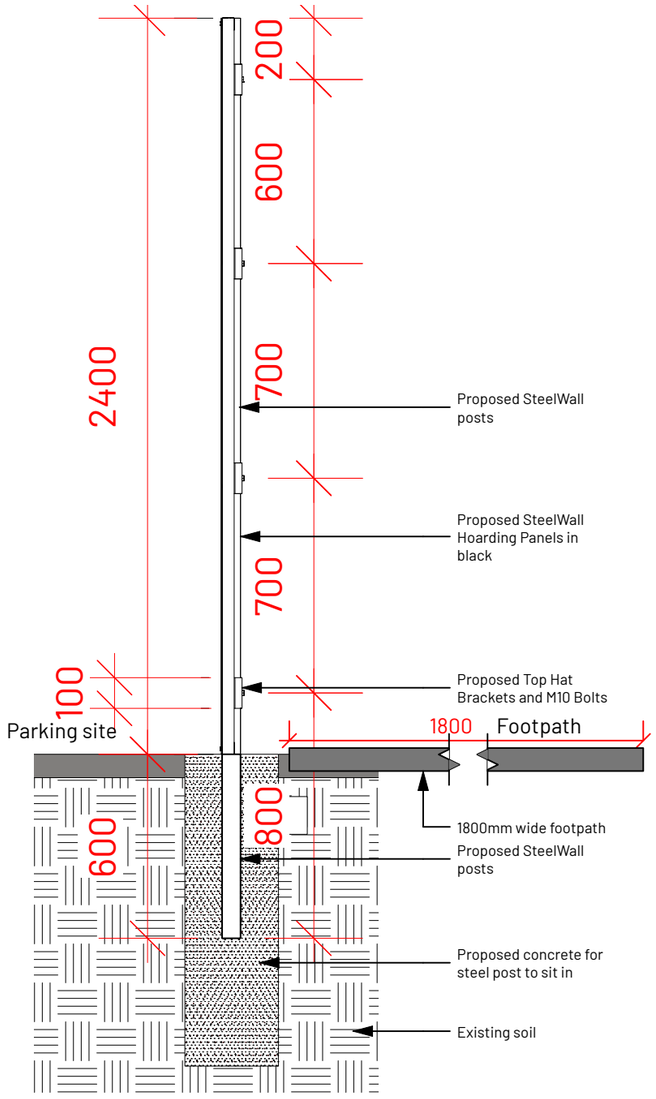

1 Proposed Fence Section
Scale: 1:20

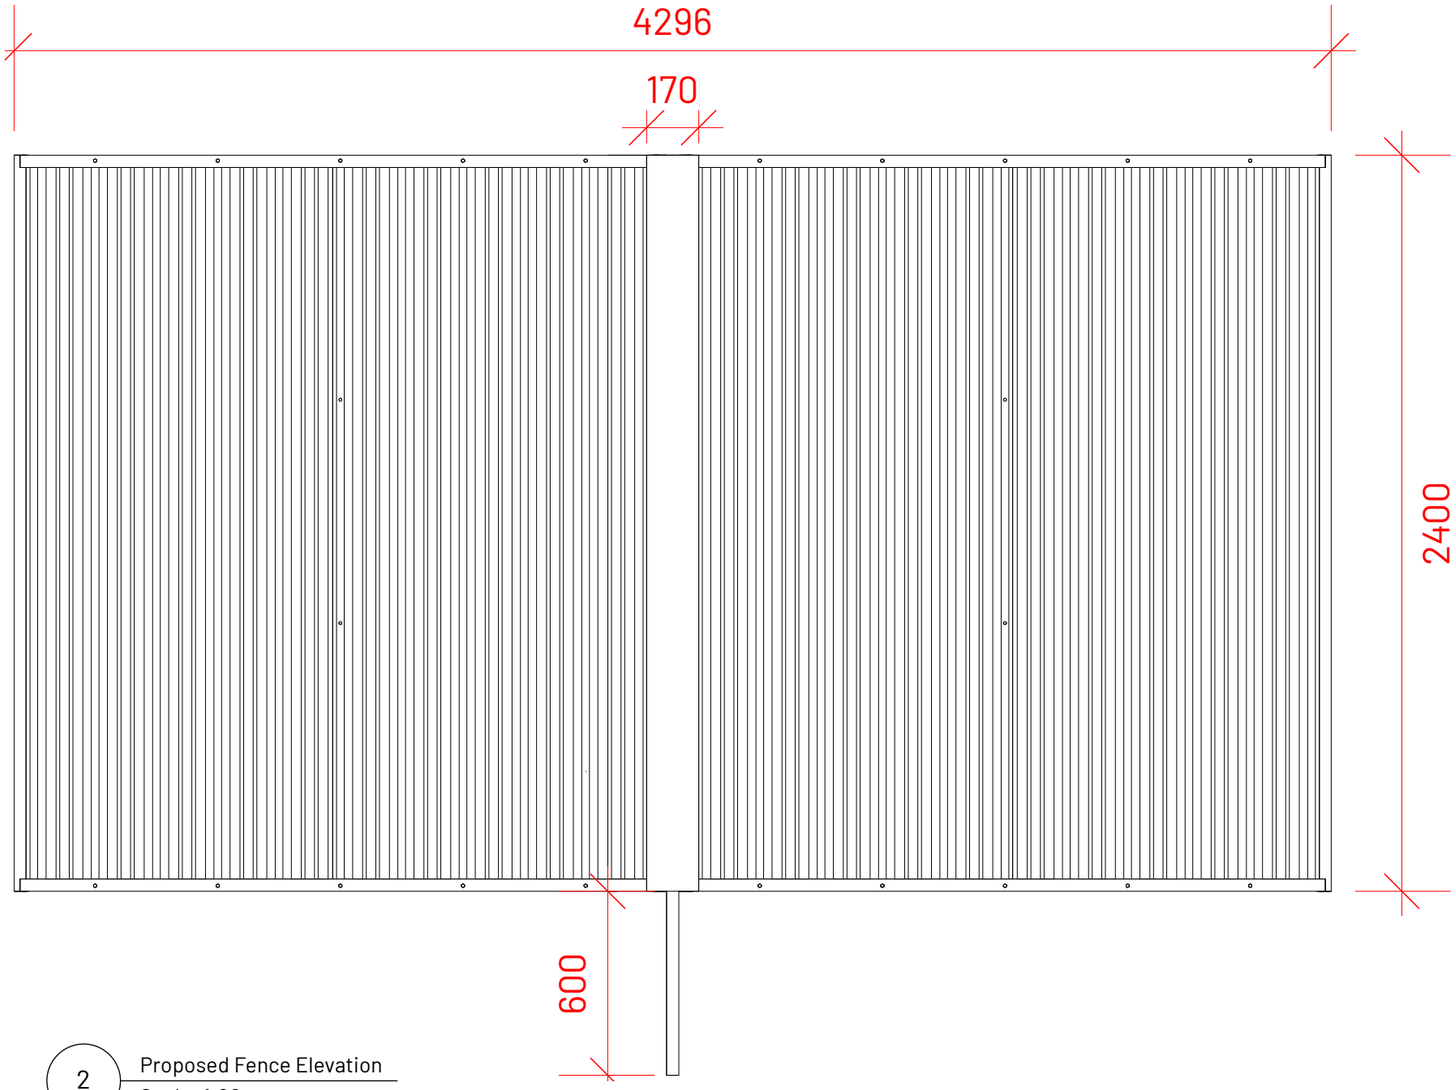

2 Proposed Fence Elevation
Scale: 1:20

HERMEQ SteelWall fencing system in black - SKU SW587911

A HERMEQ SteelWall fencing system consists of SteelWall Hoarding Panels that are connected to in-ground SteelWall posts using Top Hat Brackets and M10 Bolts. The system is 2.4 metre high, with in-ground posts typically being dug-in 600mm

0 200 400 600 800 1m

1:20 @A3

REV	NOTE	DRN	CHK
	APH Boundary		

Proposed Boundary Fence Section

PROJECT REF.	2133
DRWG NO.	P(400)
REVISION	
SCALE	1:20 @ A3
DATE 1st	June 26
DRAWN	GS

SK sketch E existing P proposed T tender C construction FI final issue

+44 161 236 0051
ARCHITECT@ATELIERMB.CO.UK
ATELIER.MB