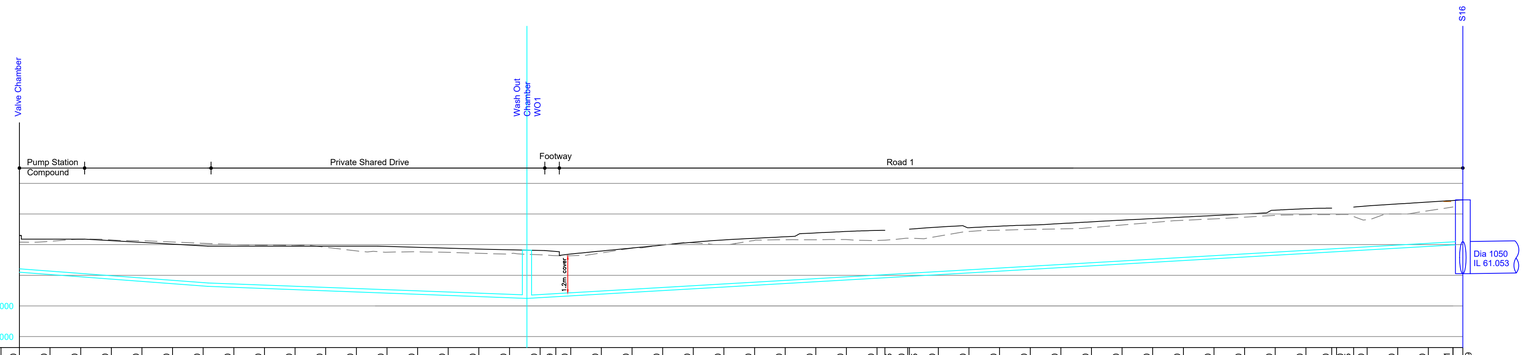

Valve Chamber
Wash Out Chamber WO1
S16
Pump Station Compound
Private Shared Drive
Footway
Road 1
1.2m cover
Dia 1050
IL 61.053
60.000
DATUM 59.000

| | | |