
**KEY / NOTES**

SSL fence sizes and locations taken from Surface Standards Limited drawings G-208872 02 Version 3, see drawing G-208872 07 Version 01 for typical fence elevations.

- 4.5m Fence Proposed by SSL
- 3.0m Fence Proposed by SSL
- 2.0m Fence Proposed by SSL
- 1.2m Fence Proposed by SSL
- Proposed Additional Fence to Match SSL 4.5m Fence
- Proposed Additional Fence to Match SSL 2.0m Fence
- Existing Park Railings Retained
- Existing Timber Knee Rail
- Proposed Timber Knee Rail

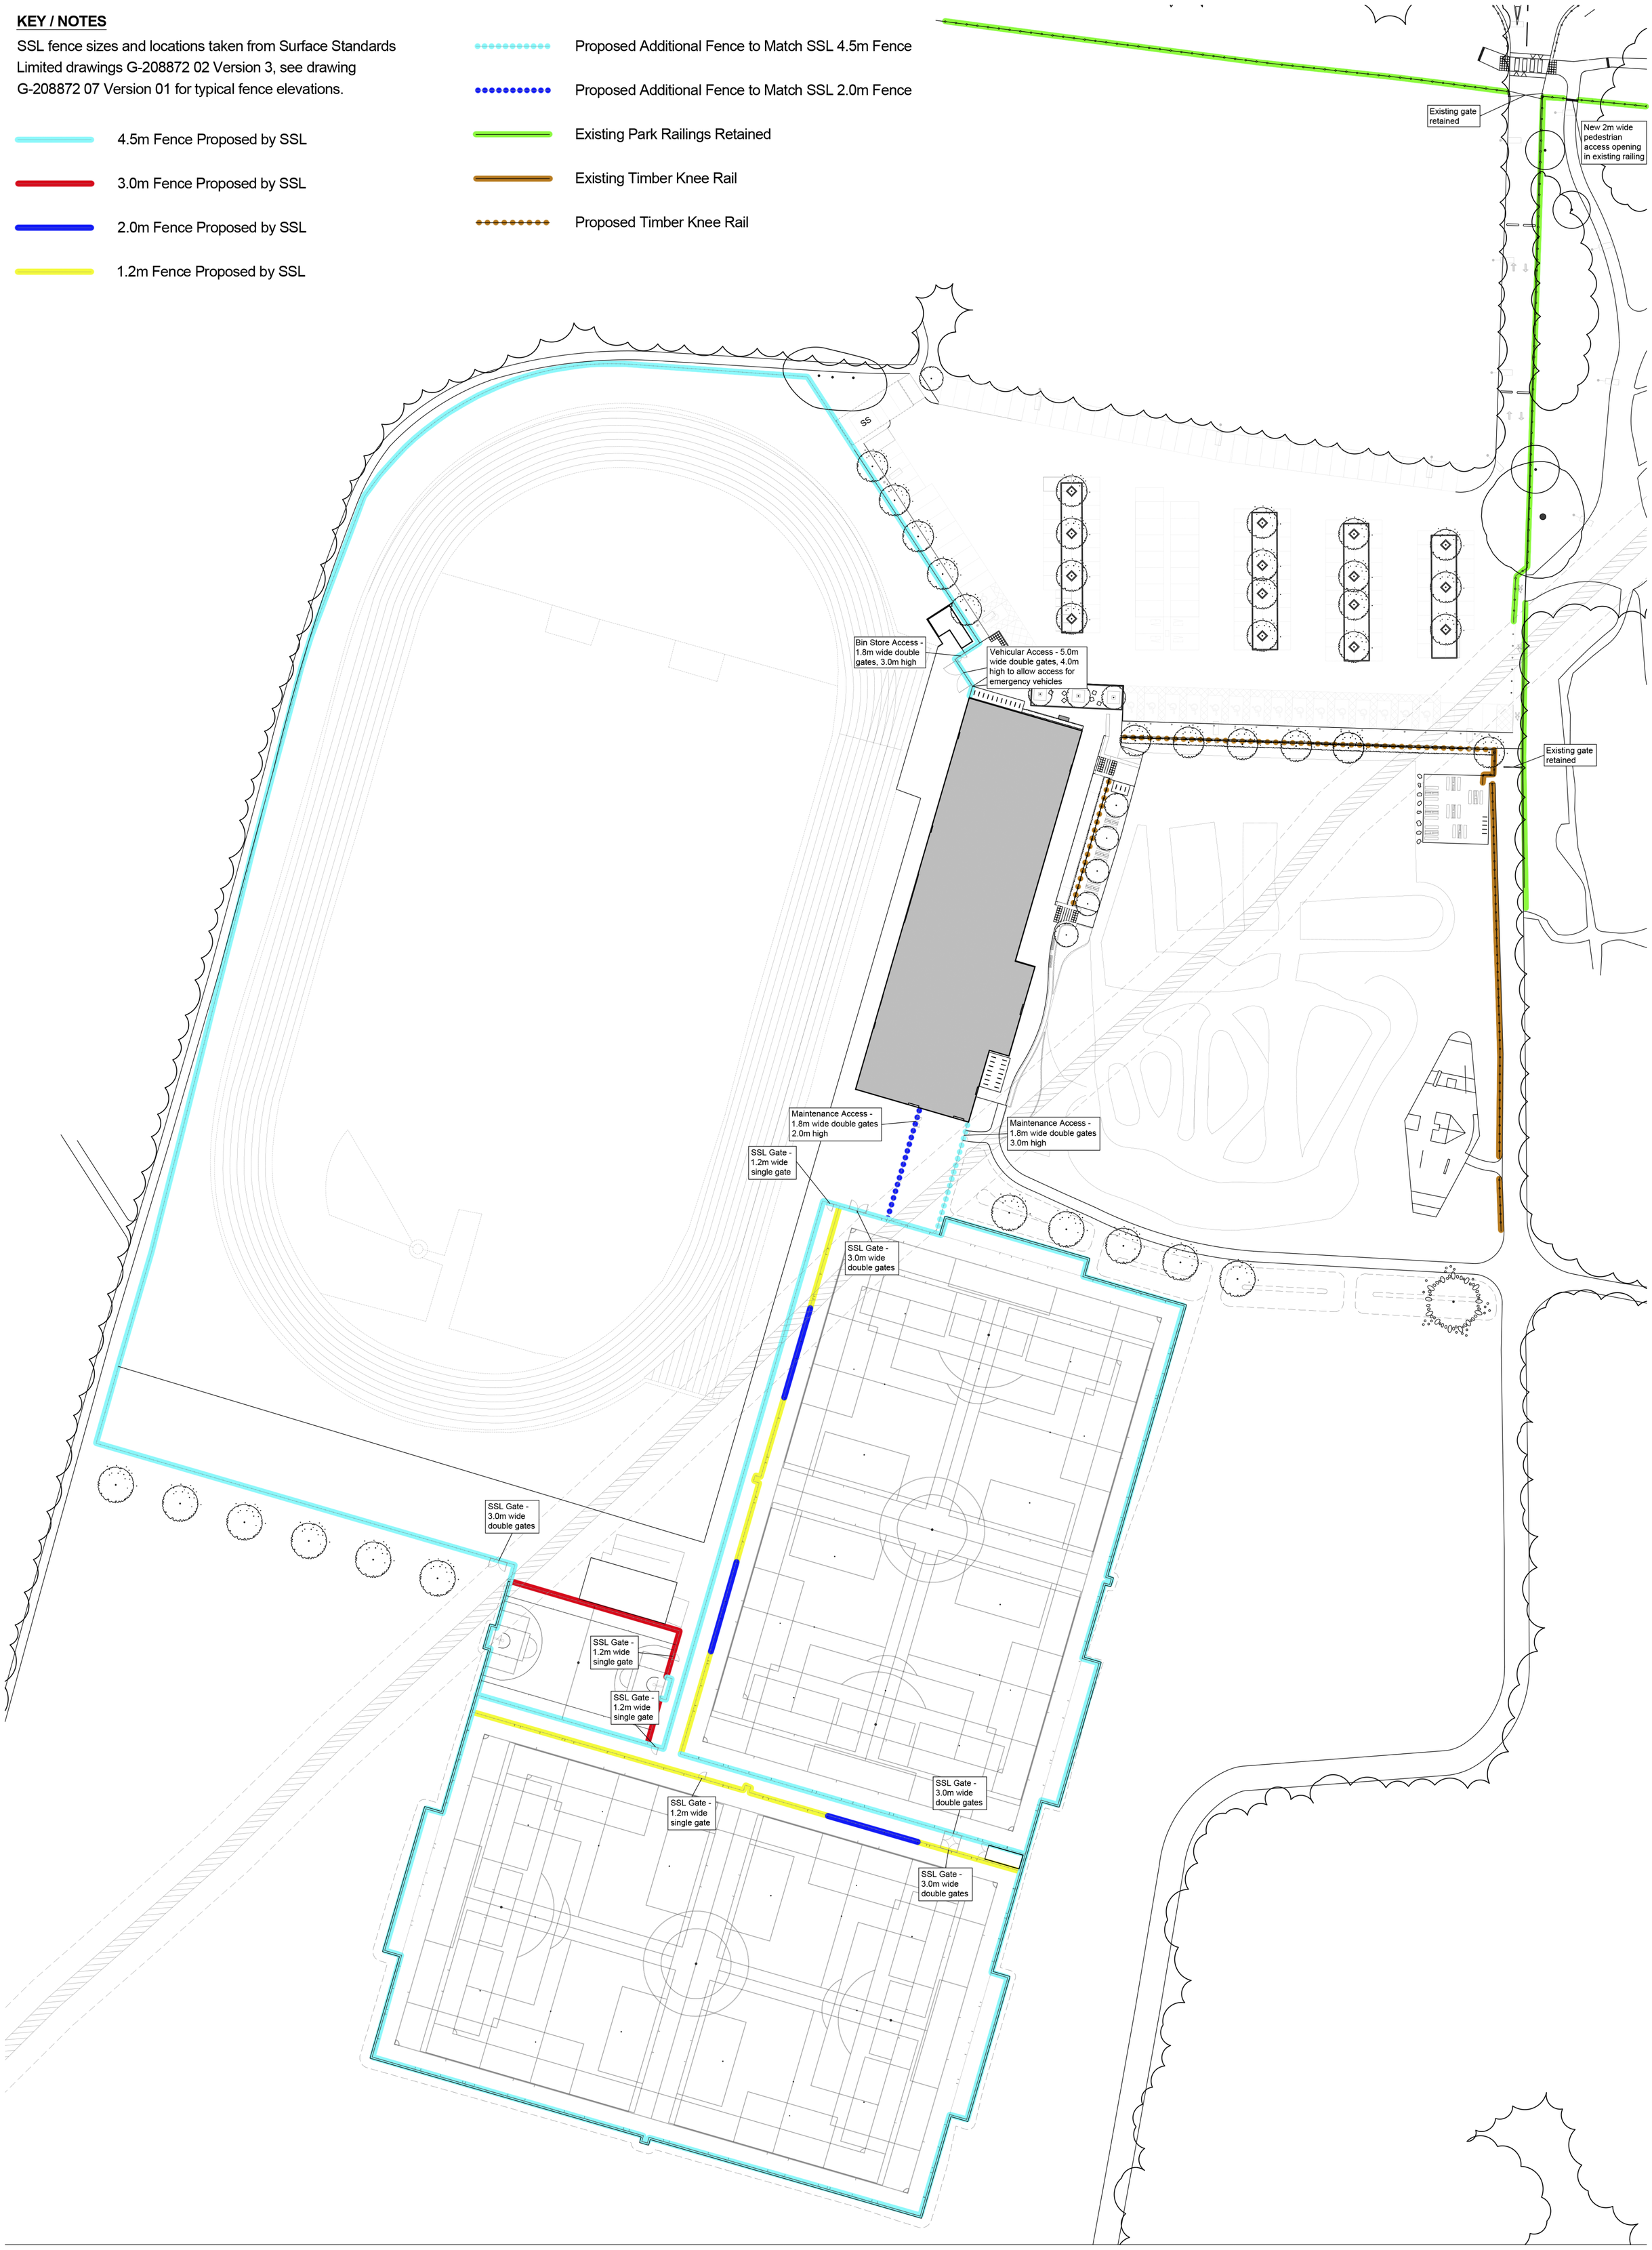



BARNES WALKER

Unit 6, Longley Lane
Northenden, Manchester
M22 4WT

T: 0161 946 0808
E: design@barneswalker.co.uk
W: www.barneswalker.co.uk


| DWG NO. | VERSION | DWG TITLE. |
|---|---|---|
| M3851-TB-08 | 02 | BOUNDARIES |

CLIENT. ALLIANCE LEISURE SERVICES LTD

PROJECT TITLE. WYTHENSHAWE SPORTS HUB

| WORK STAGE. | SCALE. | DATE. | DRAWN BY. | CHECKED BY. |
|---|---|---|---|---|
| BUILD | 1:500@A1 | 07.2026 | CDL | MW |


© This drawing, the graphics and the landscape works and ideas depicted therein remains the copyright of Barnes Walker Limited and may not be used, copied in whole or part, or amended without prior written consent. Figured dimensions to be followed in preference to scaled and all dimensions are to be checked on site and in the event of any discrepancy refer to Barnes Walker Limited.


North