xsign™

OPS RETAIL SIGNAGE

BAR DOS BUS STOP SIGN


VERSION 02 | 05.08.2027


MMI | DGR

XSIGN®. All Rights Reserved.


61788 ONE PORT ST. RETAIL SIGNAGE

BAR DOS BUS STOP SIGN

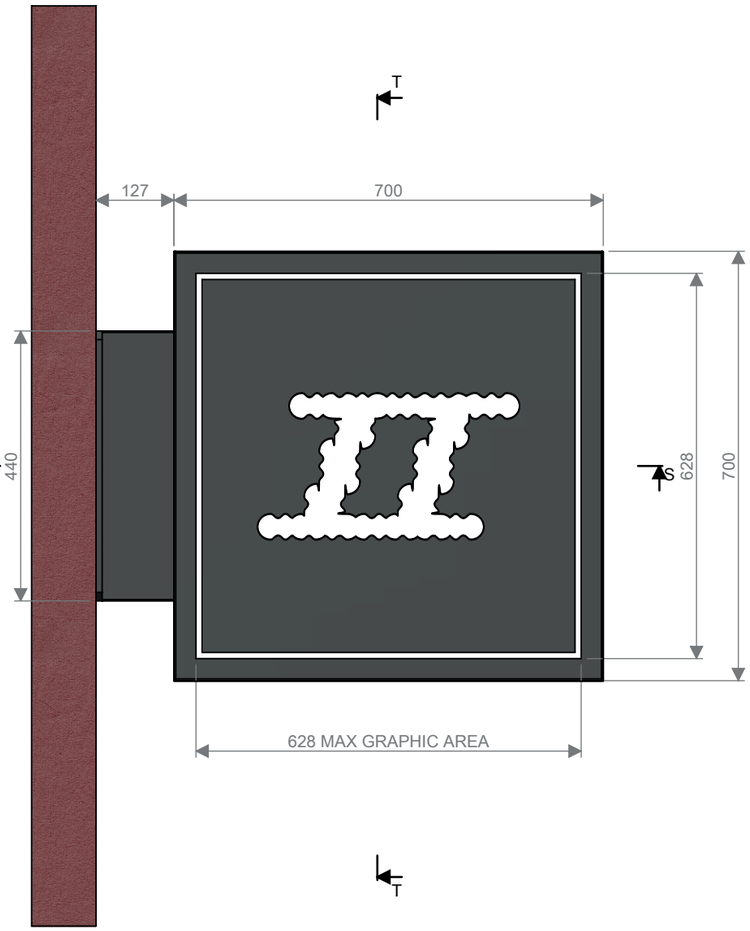

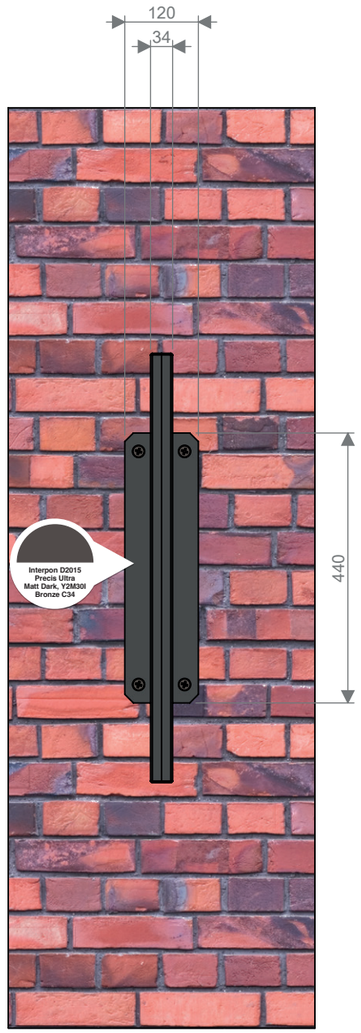

SECTION T-T

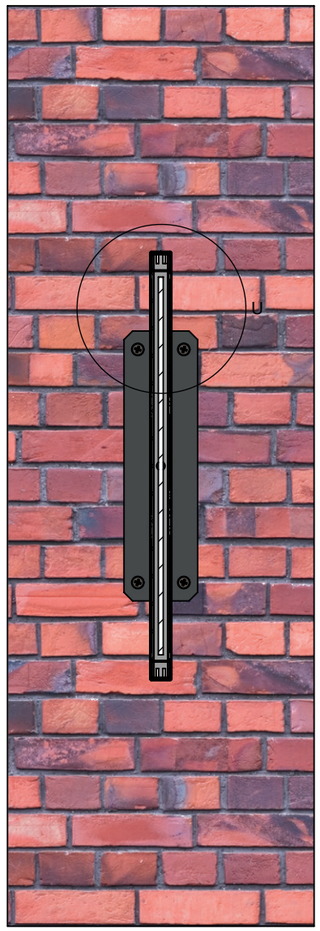

Sign Description

Aluminium projecting sign with overall 34mm deep returns, coated to match Interpon D2015 Precis Ultra Matt Dark, Y2M30I Bronze C34. Sign is double-sided with fret cut details backed up in Perspex opal acrylic. Mild Steel framework with RHS brackets welded to fixing plate.

PSU located inside the building.

Static Illumination 5000Kv to not exceed 300cd/m2
13Amp fused spur required (by others).

Power Requirement
13 Amp fused spur (By Others)

Illumination:
5000Kv - To not exceed 300Cd/m

Reinforce Pattress
Not required.


Fixing Method
M10 Masonry anchor bolts - CSK

Weight
Approx. 18Kg


Front Elevation - Vector Logo

1:10 @ A3


SECTION S-S

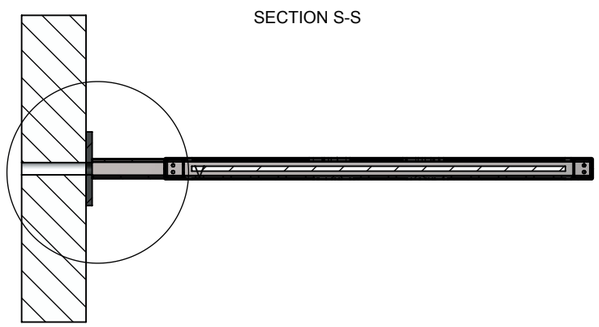


DETAIL U
SCALE 1 : 5

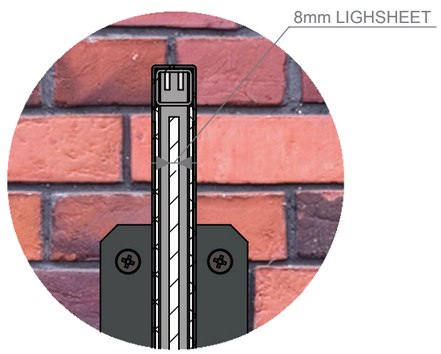

DETAIL V
SCALE 1 : 5

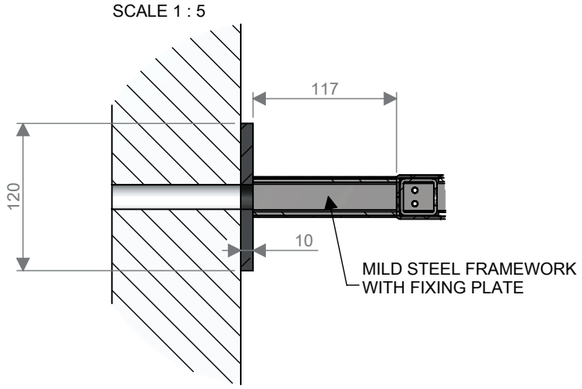

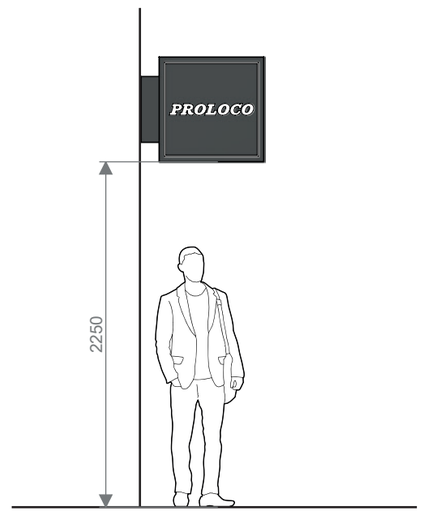


xsign™

XSIGN®. All Rights Reserved


61788 ONE PORT ST. RETAIL SIGNAGE

BAR DOS BUS STOP SIGN


SECTION A-A

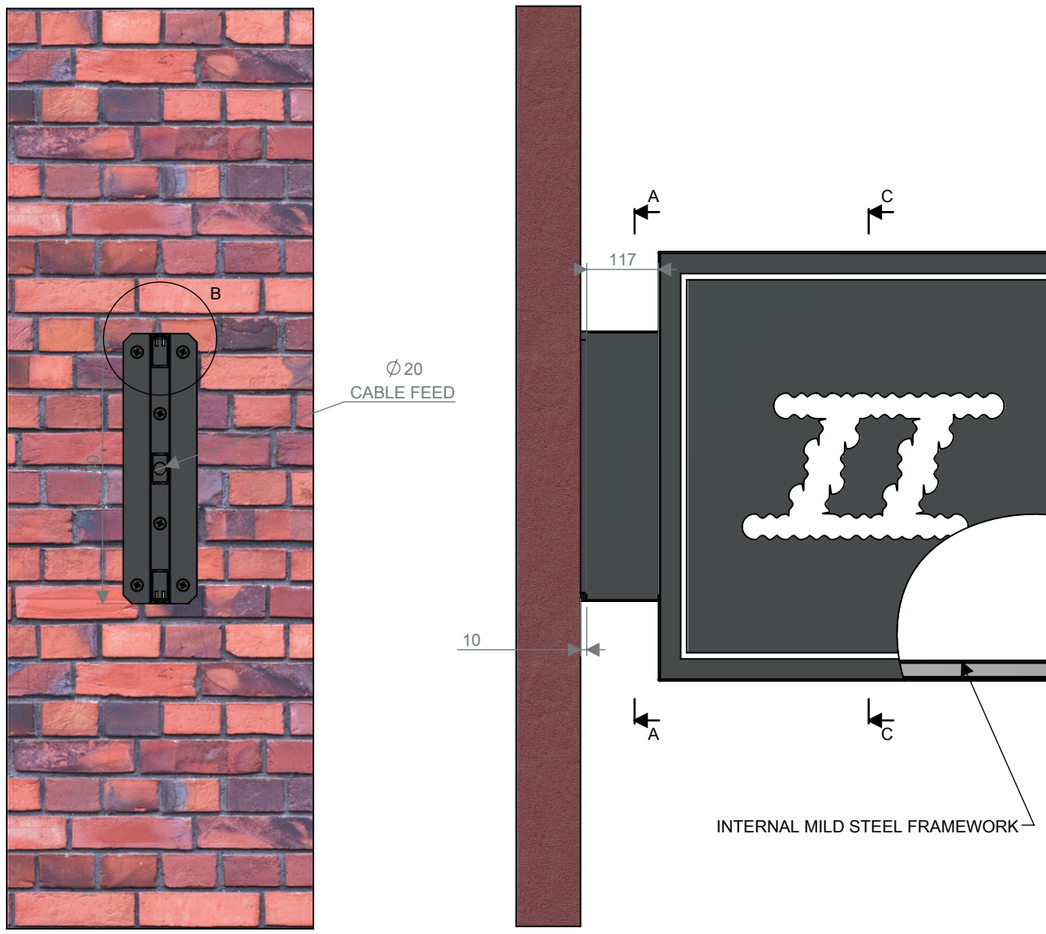

DETAIL B
SCALE 1 : 2

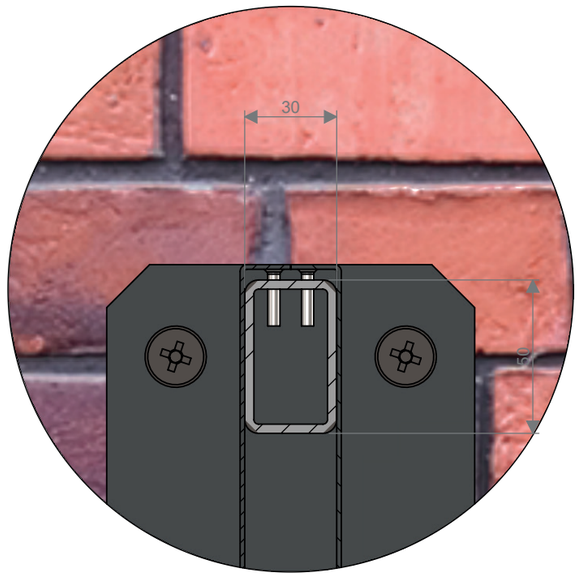

SECTION C-C

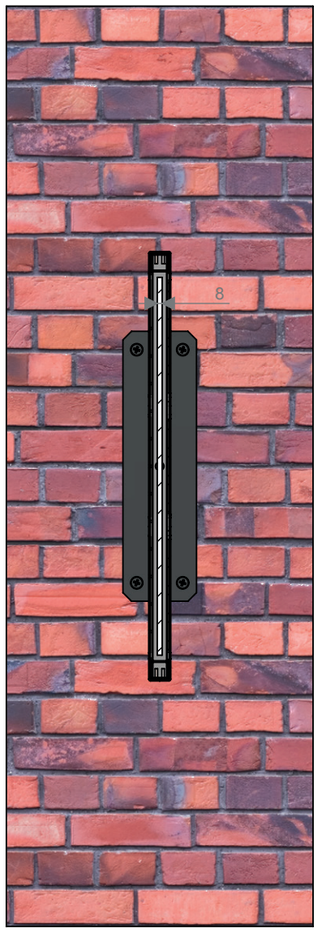






Setting Out
1:100 @ A3

xsign™

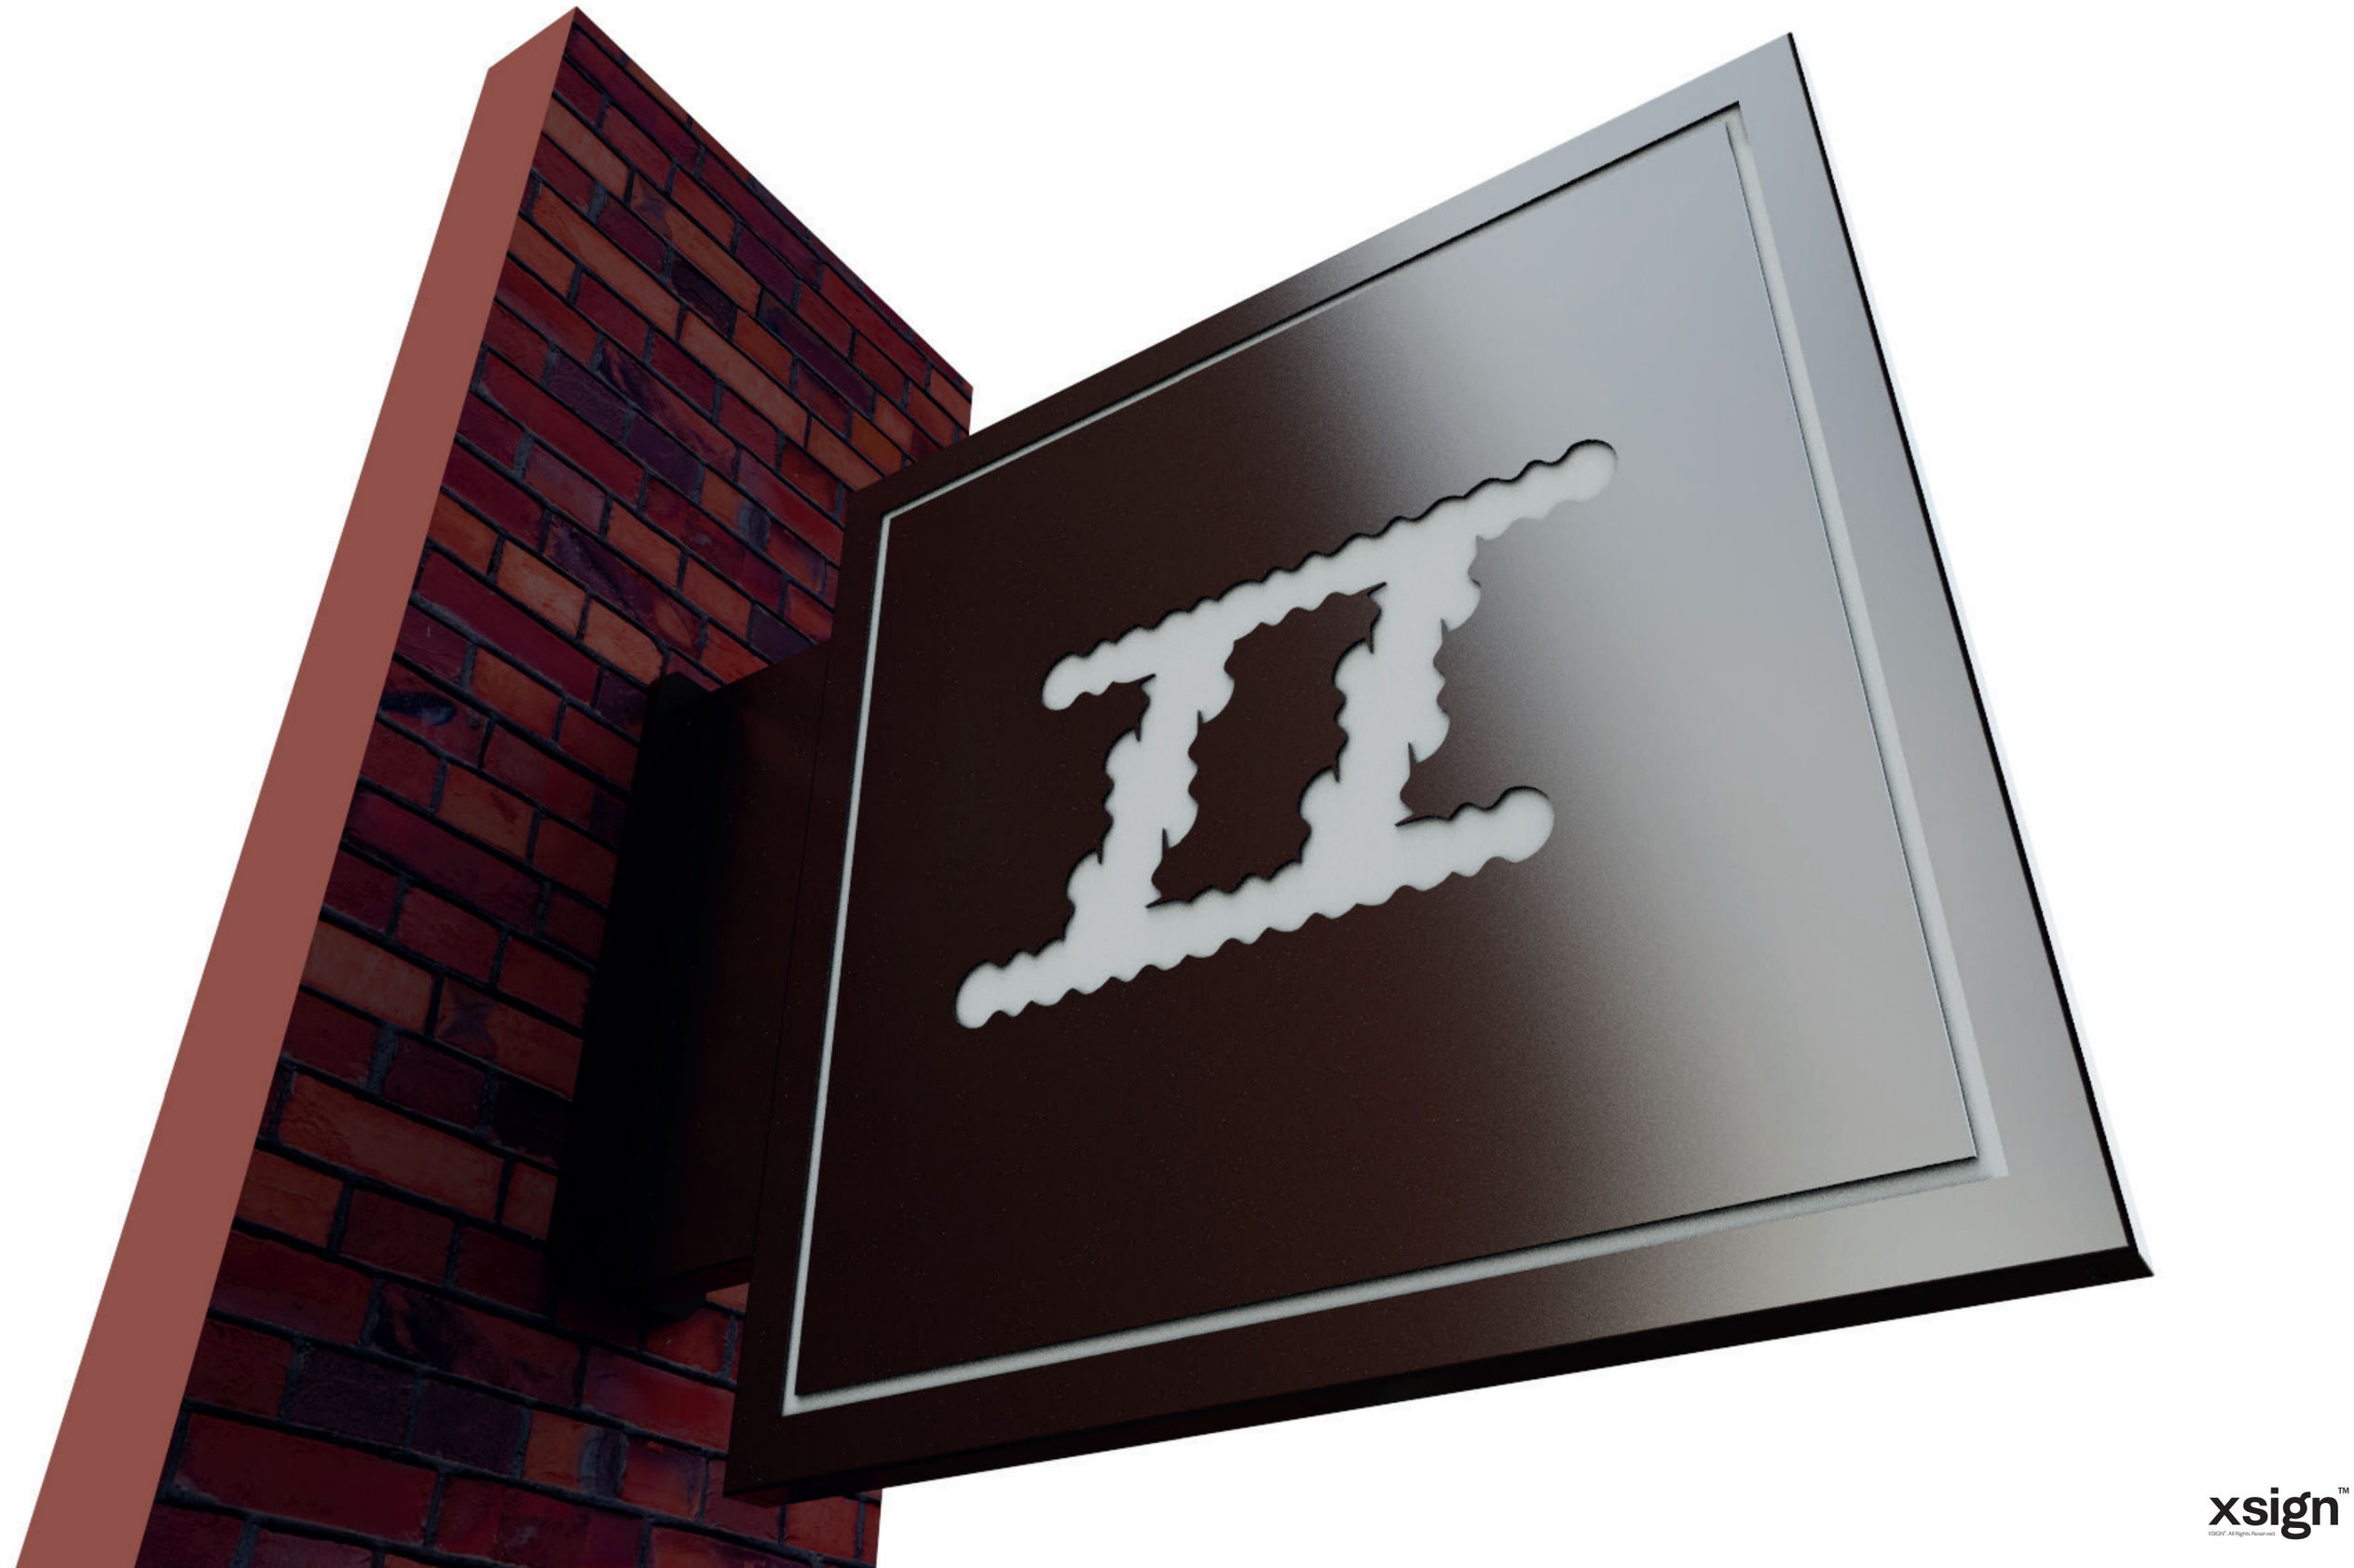

xsign™
XSIGN®. All Rights Reserved