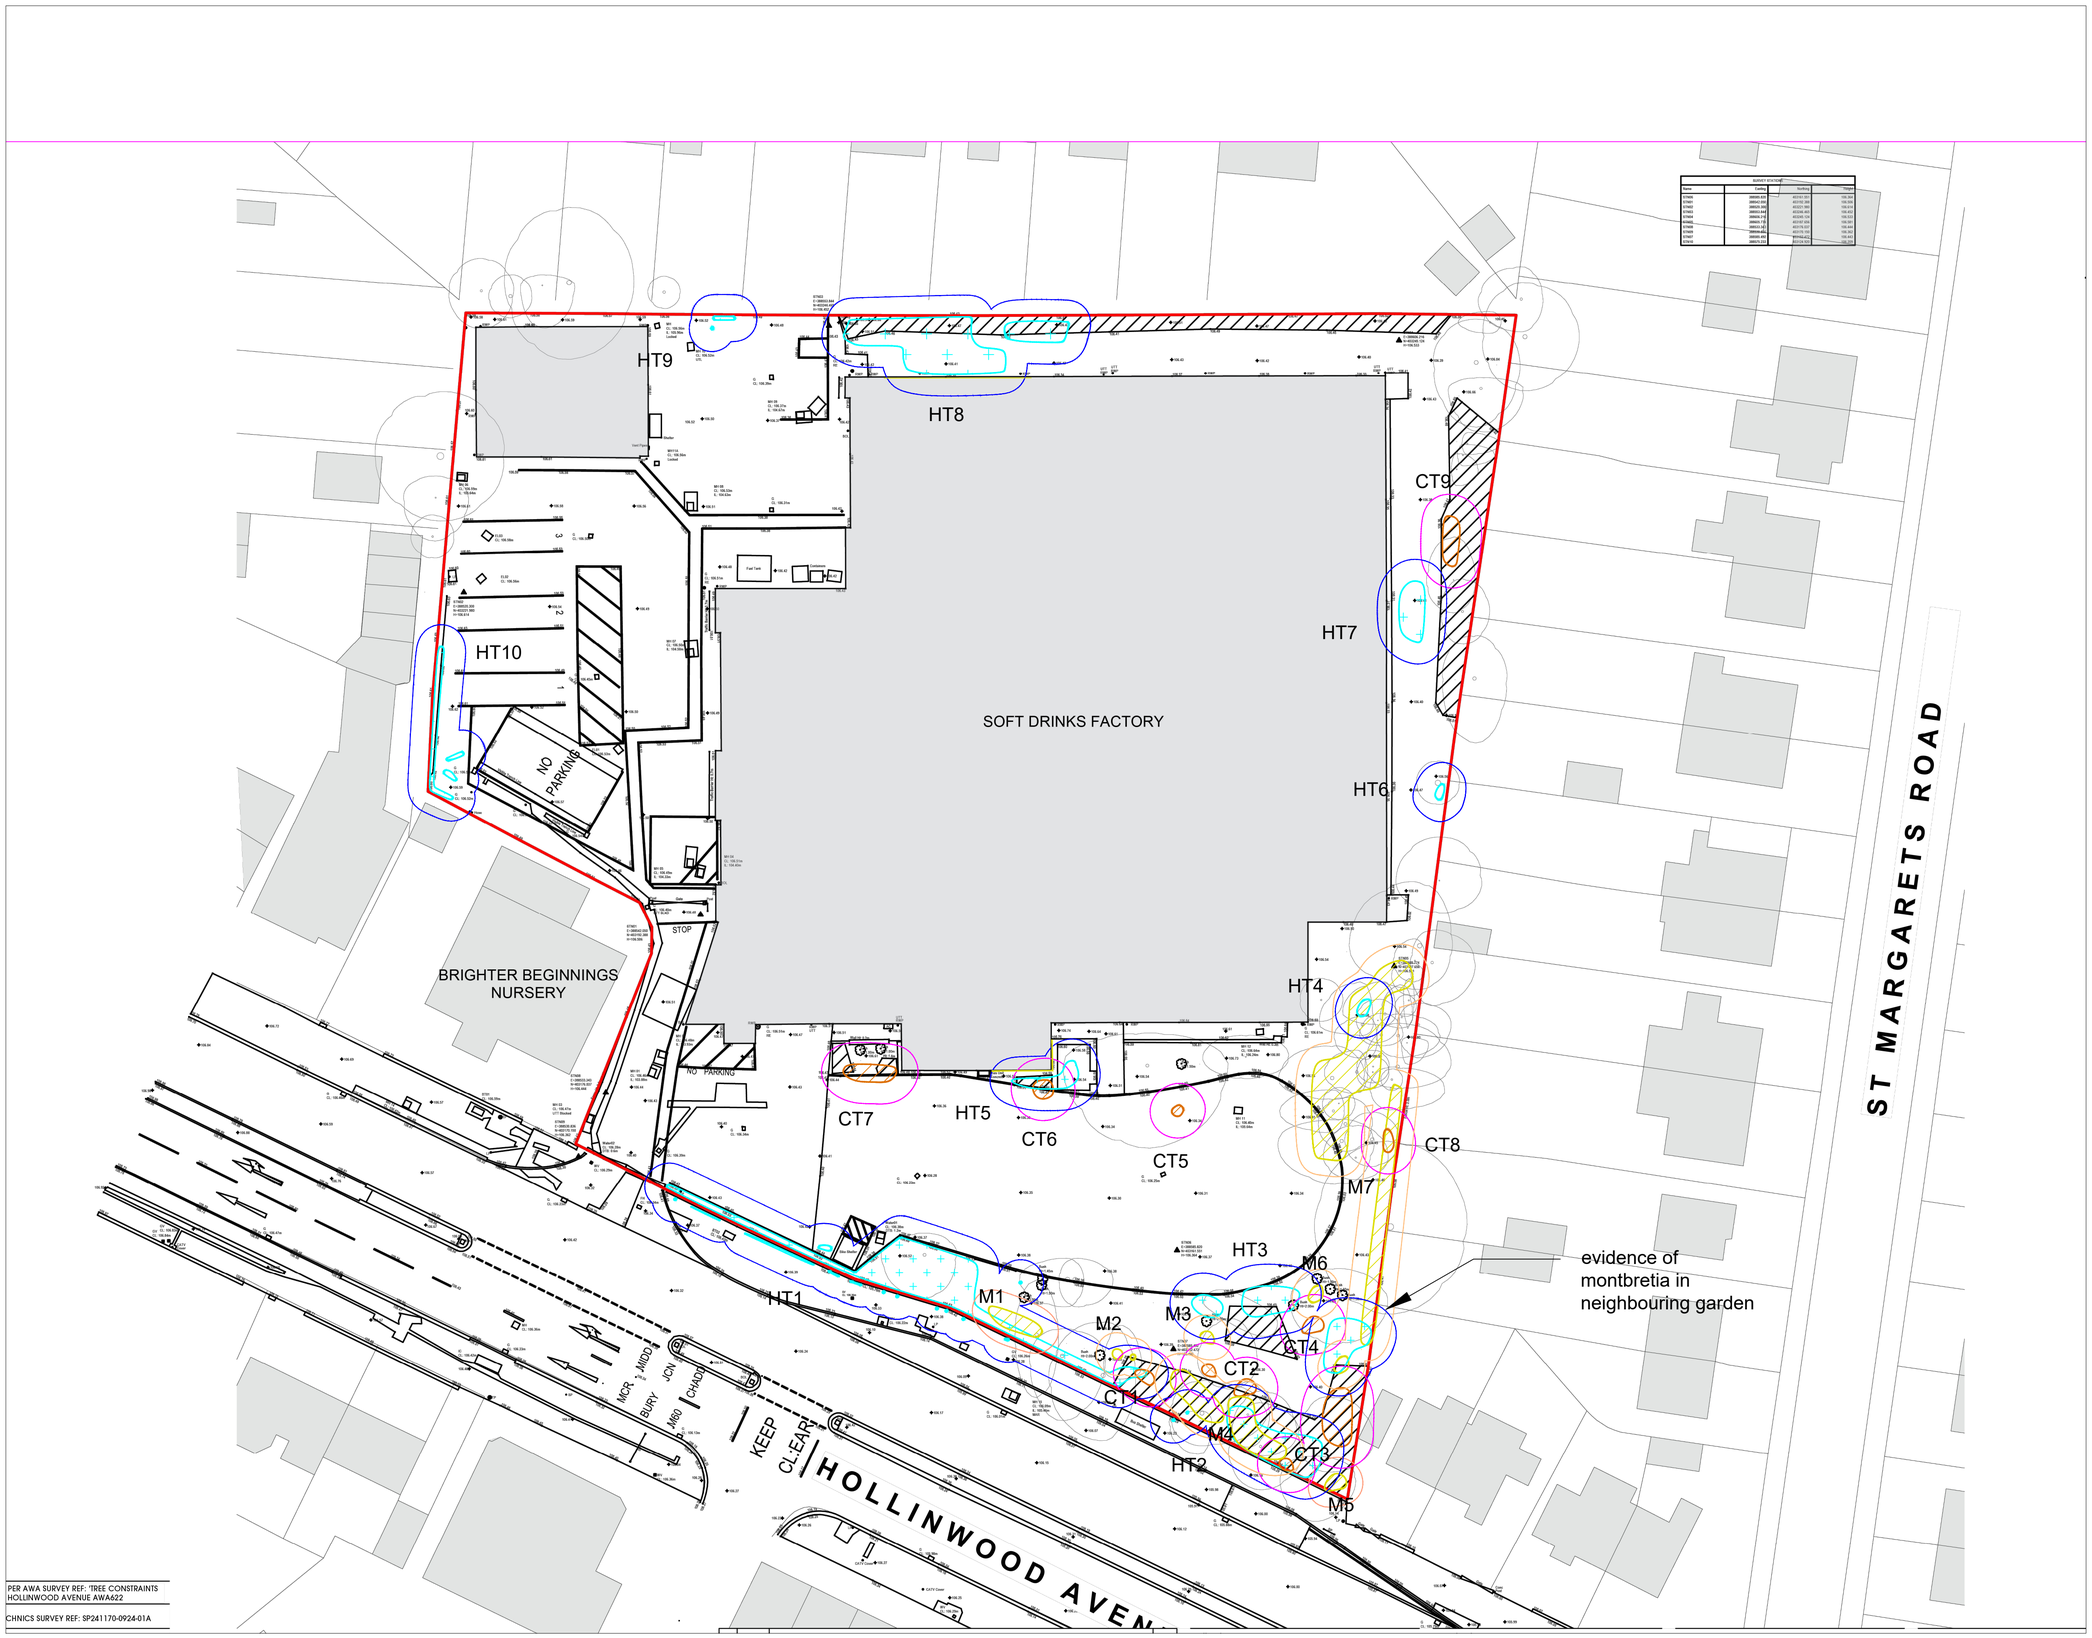


PER AWA SURVEY REF: 'TREE CONSTRAINTS HOLLINWOOD AVENUE AWA622

CHNICS SURVEY REF: SP241170-0924-01A

DISCLAIMER :
SURVEY BASED ON VISUAL INSPECTION OF SURFACE GROWTH. JKSL HOLD NO LIABILITY FOR AREAS NOT IDENTIFIED IN INITIAL INVESTIGATION WORKS. CONTINUED MONITORING OF SITE IS RECOMMENDED

- Development boundary
- Approx extents of recorded Cotoneaster sp surface growth
- Possible extents of Cotoneaster sp propagules
- Approx extents of recorded Montbretia surface growth
- Possible extents of Montbretia propagules
- Approx extents of recorded Horsetail surface growth
- Likely/possible extents of propagule spread

SURVEY ORIENTATED TO MAGNETIC NORTH

Rev	Description	Date	By	Chk

Client
Lidl Great Britain Limited

Contract
440 Hollinwood Avenue, Moston, Manchester, M40 0JH

Drawing
Invasive plant species location plan

Japanese Knotweed Solutions
W: T: Low Wood Commercial Warehouse, Suites 3 - 5, 574 Manchester Road, Bury, BL9 9XW
E: F:

Drawing No: JK26-1014-01 Revision: /
Scales: NTS Date: 15-06-2026
Drawn: JH Checked: AD