


All dimensions are in millimetres

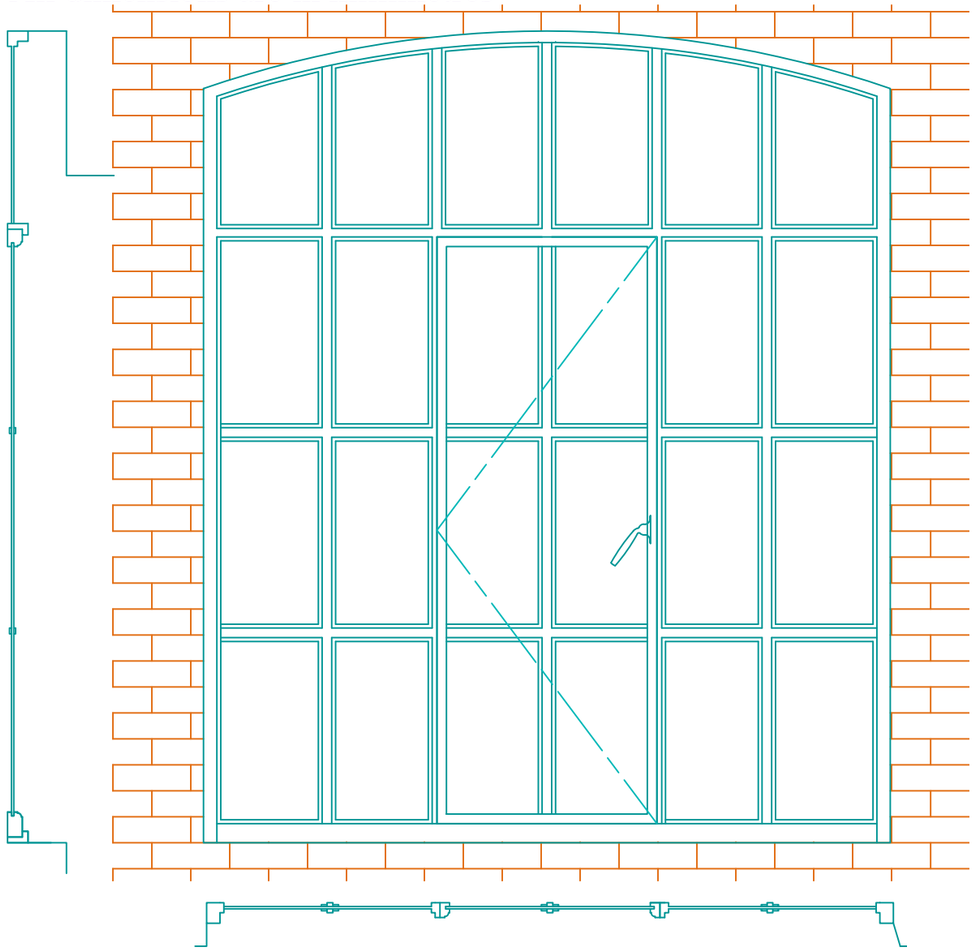


Location: 316.02, 317.03

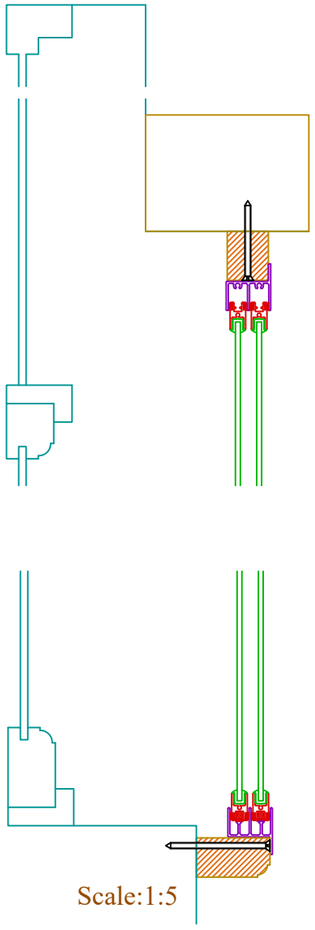


Scale:1:5

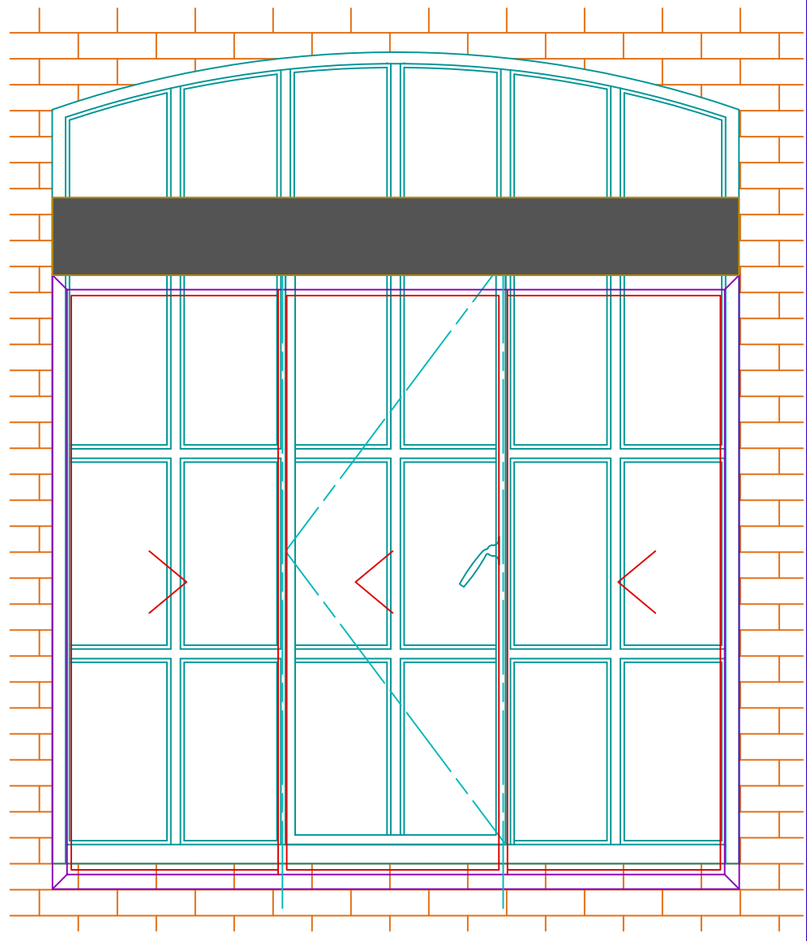


S10-3HSCS

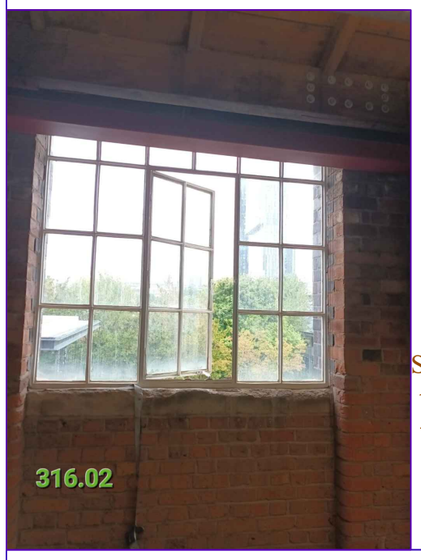

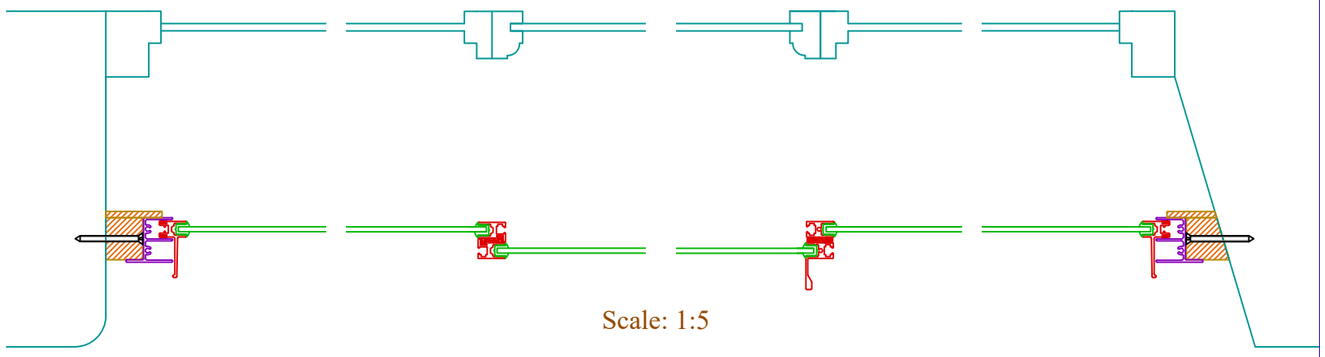

Scale: 1:5

Scale: 1:16@A3

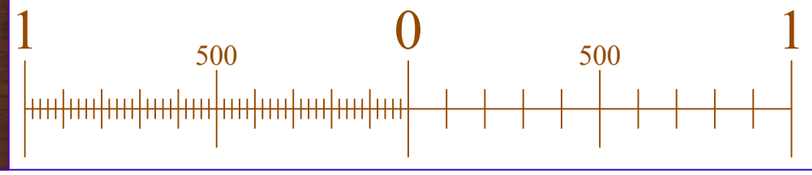

S-10 3HSCS

DATE 11/08/2026

SCALE 1:5,1:16@A3

Client: Buttress Site: Science & Industry


DRAWING No. C/75953/01-S01

selectaglaze™
ALBAN PARK, HATFIELD ROAD
ST. ALBANS HERTS AL4 0JJ
TEL: 01727 837271
FAX: 01727 844053


All dimensions are in millimetres




Location: 316.01, 317.04

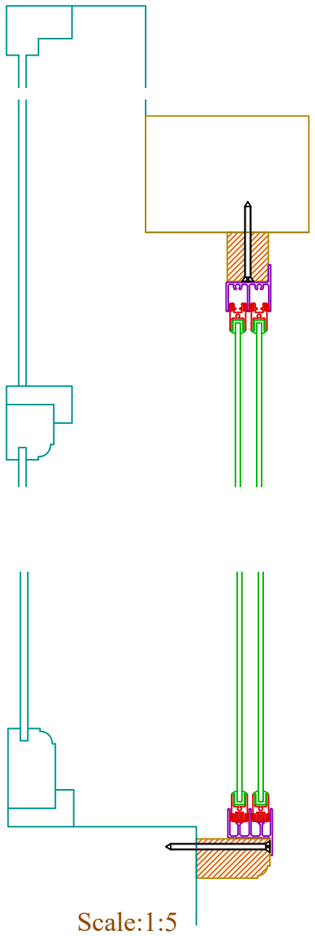

Scale:1:5

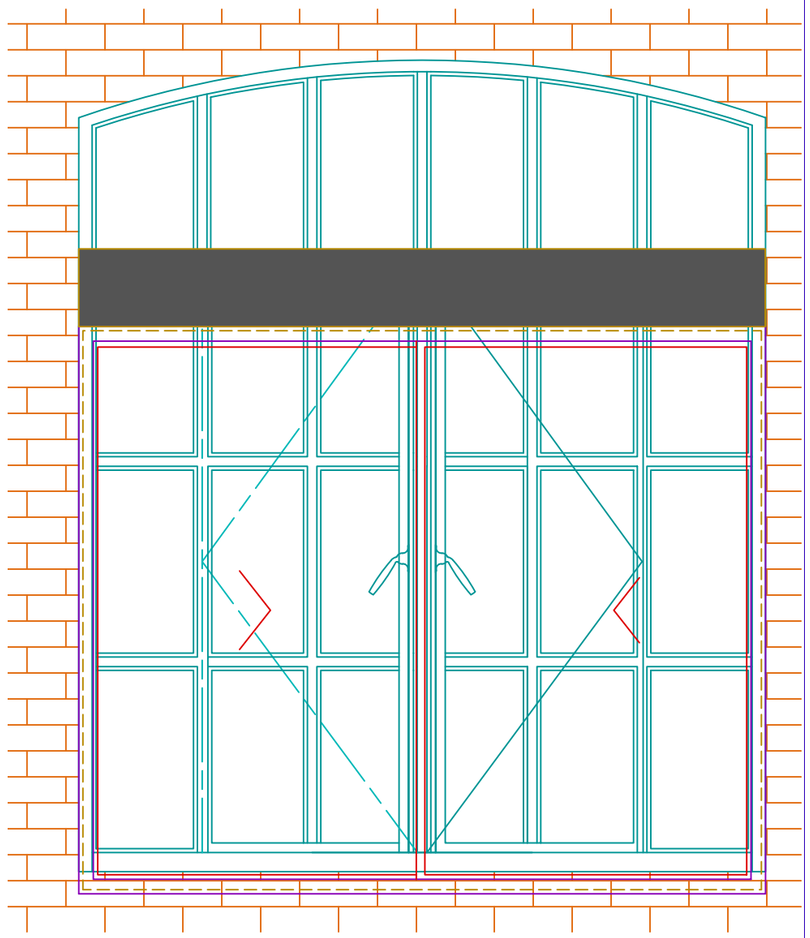


S10-2HS

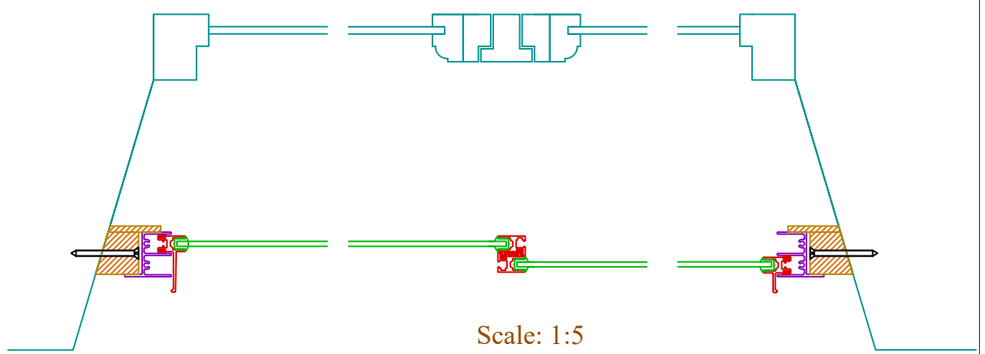

Scale: 1:5



Scale: 1:16@A3

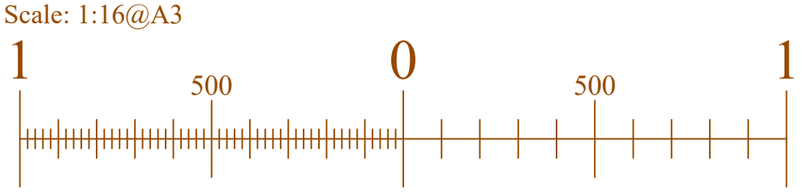

S-10 2HS

DATE 11/08/2026


SCALE 1:5,1:16@A3

Client: Buttress Site: Science & Industry


DRAWING No. C/75953/01-S02

selectaglaze™
ALBAN PARK, HATFIELD ROAD
ST. ALBANS HERTS AL4 0JJ
TEL: 01727 837271
FAX: 01727 844053


All dimensions are in millimetres

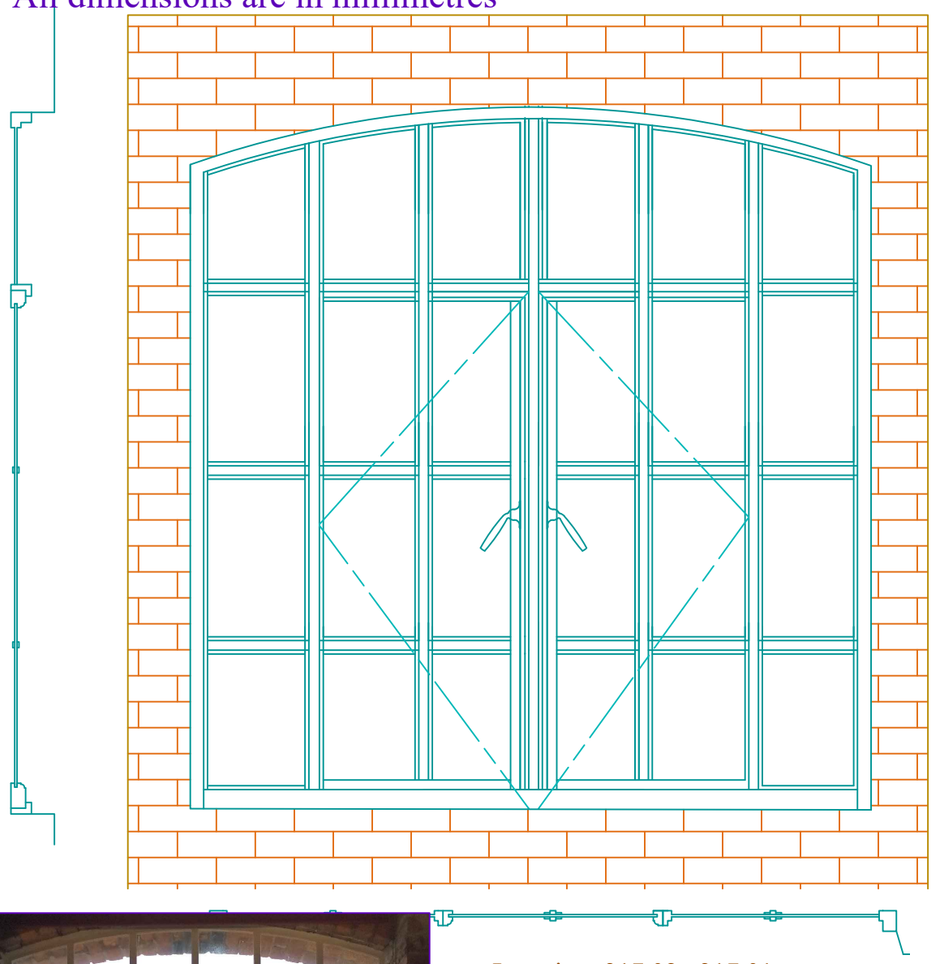

Location: 317.02, 317.01

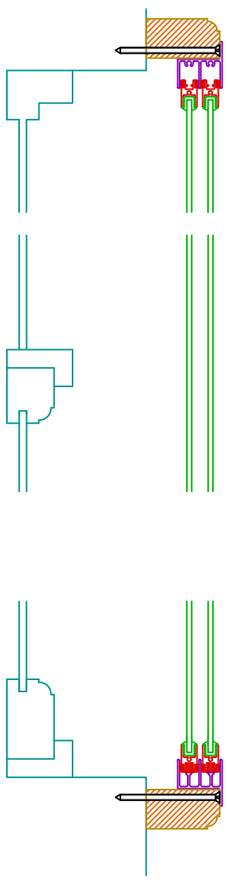

Scale:1:5

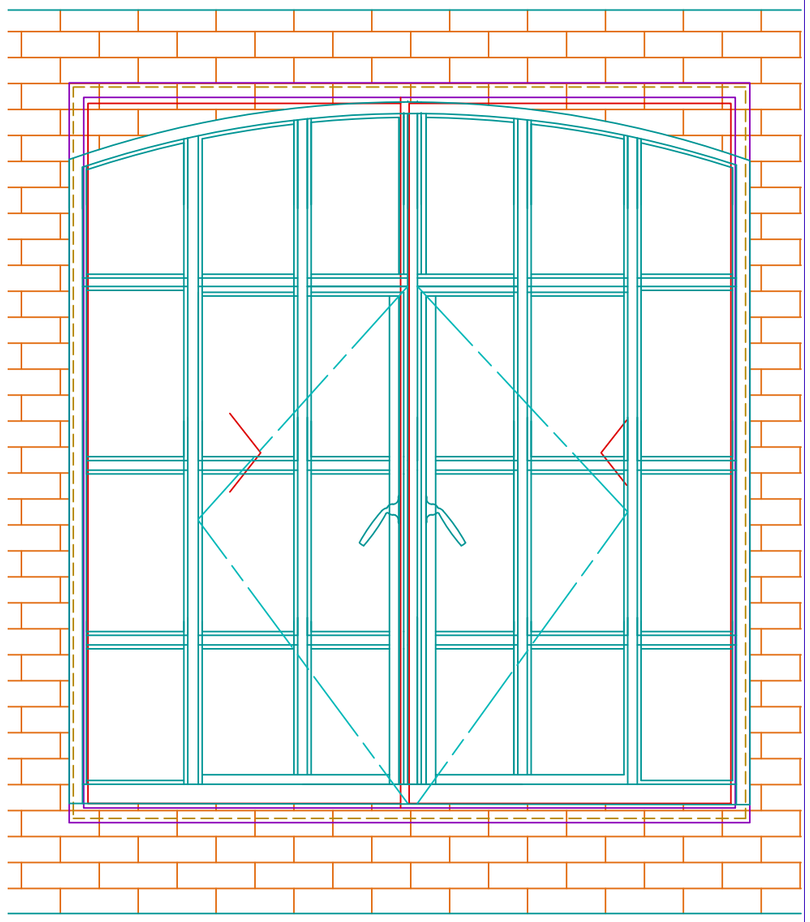


S10-2HS



Scale: 1:16@A3

1 500 0 500 1

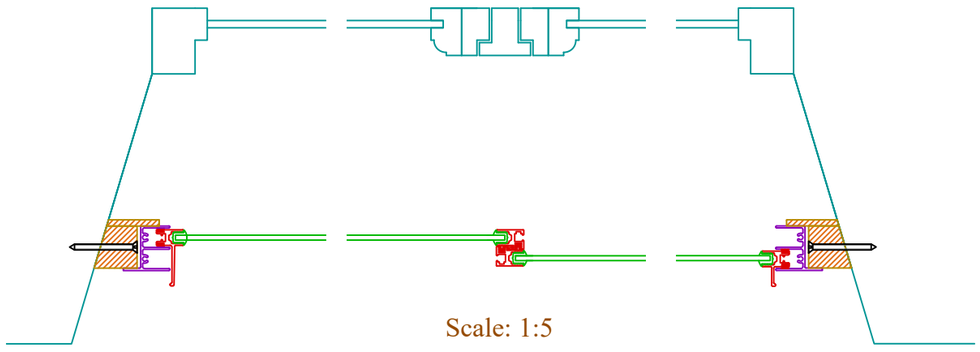

Scale: 1:5

S-10 2HS

DATE	SCALE
11/08/2026	1:5,1:16@A3

Client: Buttress Site: Science & Industry

DRAWING No. C/75953/01-S03

selectaglaze™
ALBAN PARK, HATFIELD ROAD
ST. ALBANS HERTS AL4 0JJ
TEL: 01727 837271
FAX: 01727 844053