


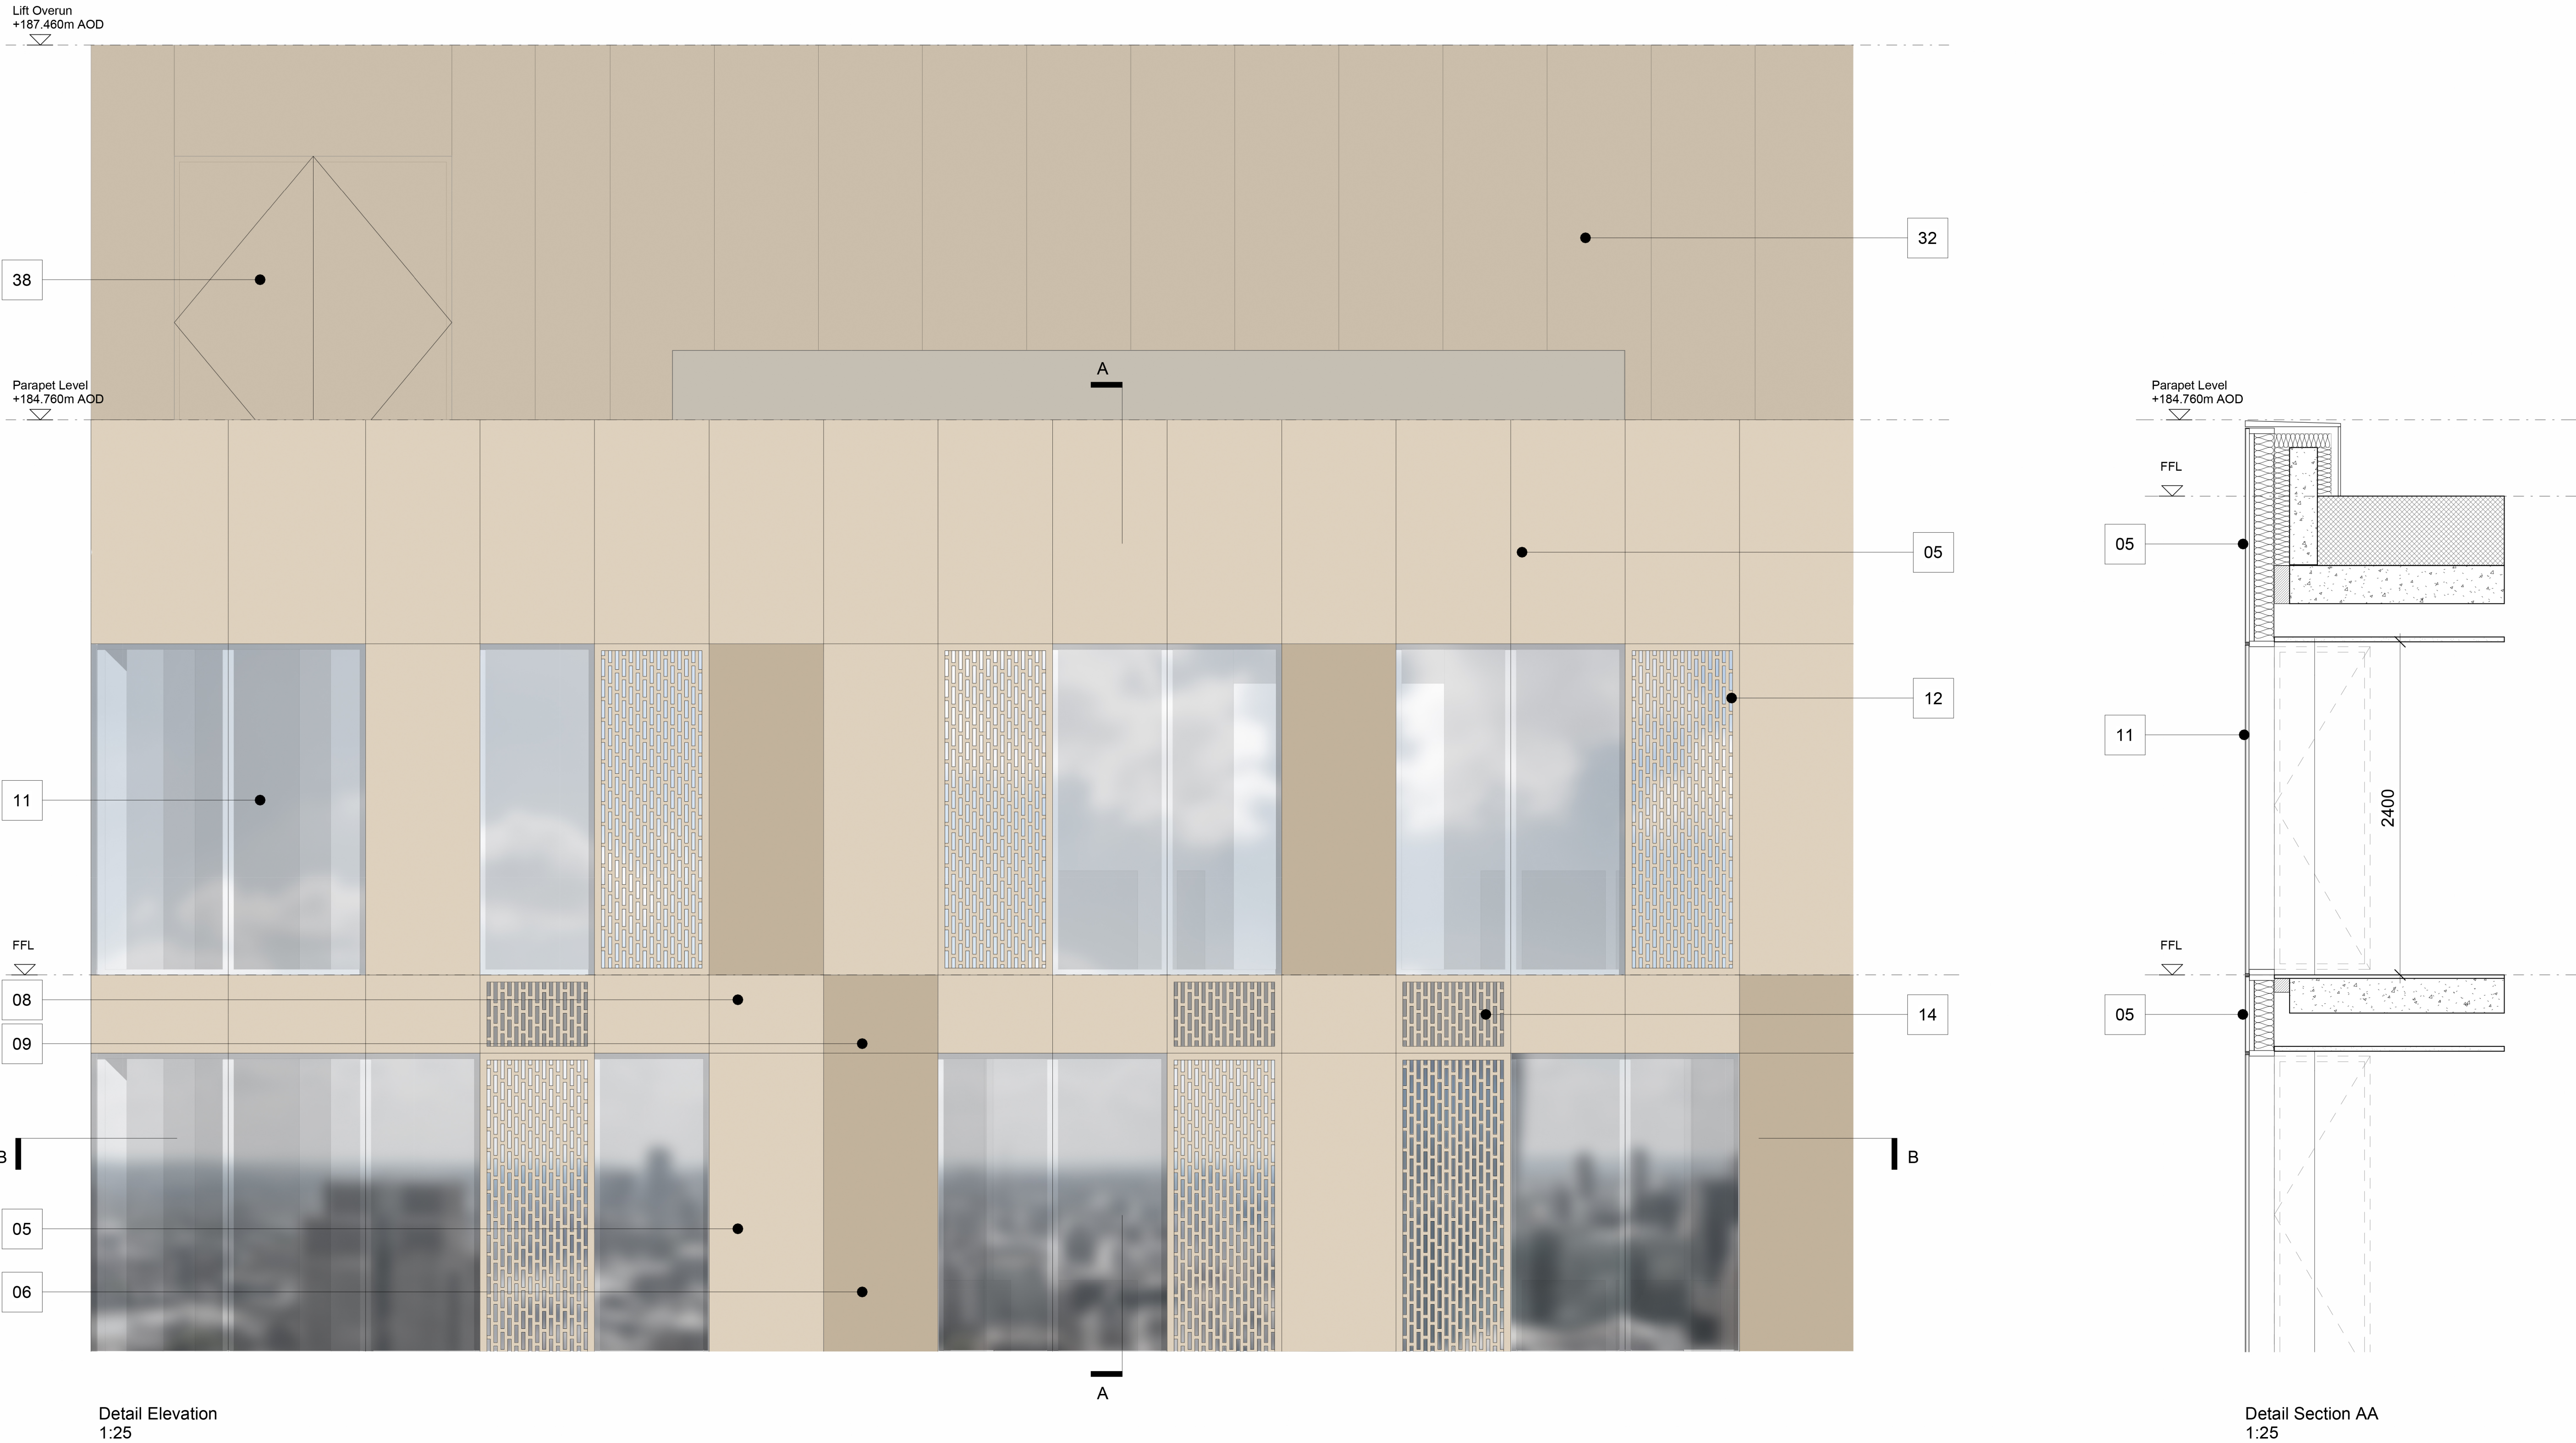

MATERIAL KEY - BUILDING A

- 05. OPAQUE INSULATED ANODISED ALUMINIUM PANEL – LIGHT BRONZE
- 06. OPAQUE INSULATED ANODISED ALUMINIUM PANEL – MID-BRONZE
- 08. INSULATED ANODISED ALUMINIUM SPANDREL PANEL – LIGHT BRONZE
- 11. FIXED FULL HEIGHT GLAZED VISION UNIT
- 12. PERFORATED DECORATIVE ANODISED ALUMINIUM SCREEN - LIGHT BRONZE, CONCEALING CLEAR GLAZED OPENABLE RAPID VENT DOOR BEHIND
- 13. MID-BRONZE ANODISED ALUMINIUM FRAMED CLEAR GLAZED OPENABLE RAPID VENT DOOR
- 14. PERFORATED DECORATIVE ANODISED ALUMINIUM PANEL IN FRONT OF LOUVRED PANELS OR OPAQUE METAL BLANKING PANEL – LIGHT BRONZE FINISH
- 32. ANODISED ALUMINIUM PANELS TO FORM PLANT ENCLOSURE – MID-BRONZE
- 38. ANODISED ALUMINIUM SCREEN - MID-BRONZE, CONCEALING DOOR BEHIND

This drawing is copyright. Do not scale off dimensions.	All dimensions to be checked on site by contractor.	Contractor to report any dimensional discrepancies, errors or omissions prior to commencing on site.	<table><tr><th>Rev</th><th>Date</th><th>Description</th></tr><tr><td>P01</td><td>2024-12-20</td><td>Planning Submission</td></tr><tr><td>P02</td><td>2026-06-05</td><td>Planning Submission Amendment</td></tr><tr><td>P03</td><td>2026-07-09</td><td>Planning Submission Amendment - Facade Update</td></tr><tr><td> </td><td> </td><td> </td></tr><tr><td> </td><td> </td><td> </td></tr><tr><td> </td><td> </td><td> </td></tr><tr><td> </td><td> </td><td> </td></tr><tr><td> </td><td> </td><td> </td></tr><tr><td> </td><td> </td><td> </td></tr></table>	Rev	Date	Description	P01	2024-12-20	Planning Submission	P02	2026-06-05	Planning Submission Amendment	P03	2026-07-09	Planning Submission Amendment - Facade Update																				Project Title	Drawing Title	
				Rev	Date	Description																															
P01	2024-12-20	Planning Submission																																			
P02	2026-06-05	Planning Submission Amendment																																			
P03	2026-07-09	Planning Submission Amendment - Facade Update																																			
Stocktons Site	Building A External Wall Details Typical Elevation - Gable End Parapet																																				
Status	Project No	Scale	Revision		Manchester +44 (0)161 835 2345	London +44 (0)20 7549 4000	Birmingham +44 (0)121 233 1874																														
PLANNING	10359	1 : 25@ A1	10359-SHP-Z1-A-B5D9-G251-DE-XX-007 P03																																		