

CREED
1760


STUDIO OL3
ARCHITECTURAL DESIGN

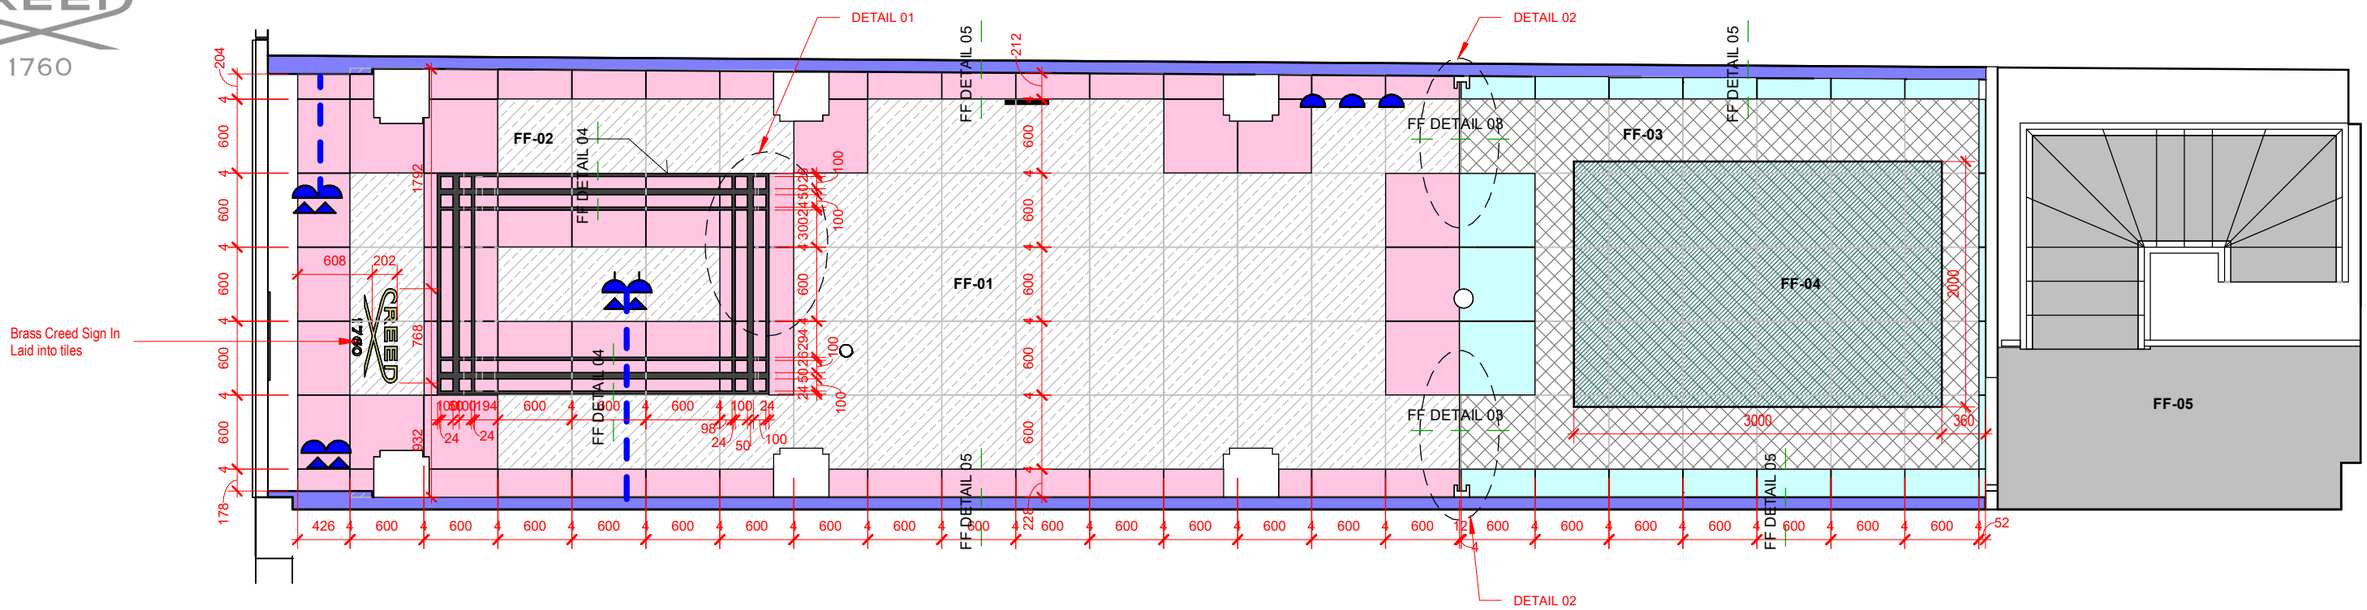


# FLOOR FINISHES - GENERAL ARRANGEMENT

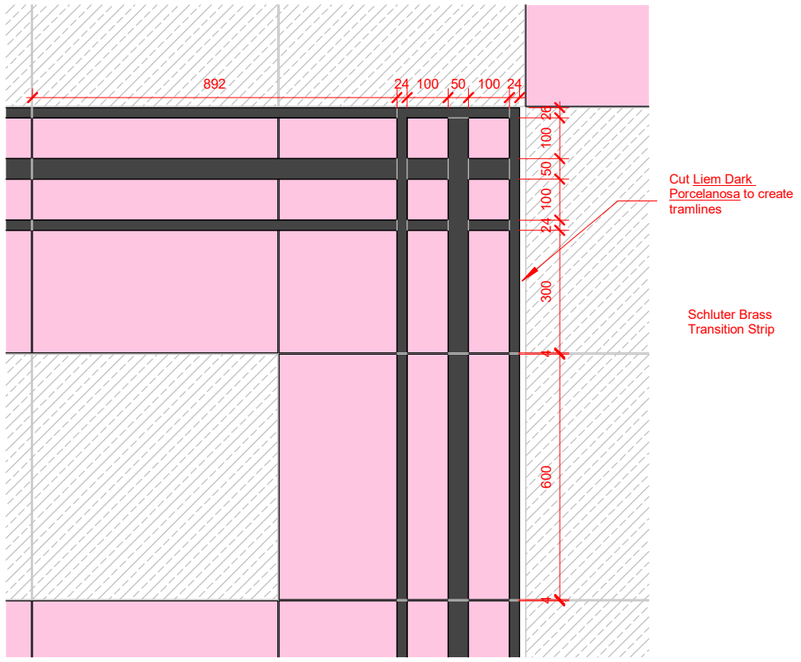


## DETAIL 01

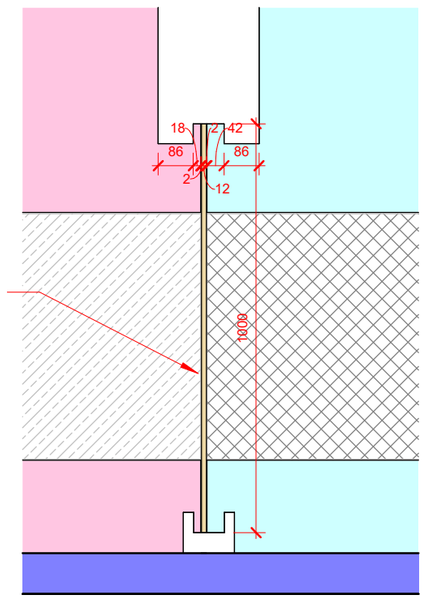


## DETAIL 02

| Code | Description | Key | Cut Tile |
|---|---|---|---|
| FF-01 | Marvel X Calacatta Apuano 60x60 Matte Sensitech | | |
| FF-02 | Liem DARK-PORCELANOSA - cut for tramlines | | |
| FF-03 | British Ceramic Tiles Versailles Oak 60cm x 60cm - on flexible adhesive bed | | |
| FF-04 | Rug - Jacaranda, Satara - loose laid - colour Lovat 3000mm x 2000mm | | |
| FF-05 | Existing Floor Finish Retained, deep clean and make good (allow for protetcions throughout the contract) | | |
| | **1/4" Schluter** Brass Transition strip between floor finishes | | |
| | **All Tiles to be lay on a flexible adhesive bed lay on a Ditra mat seperating layer. Tight butt joints with minimal grout jointing - Colour to match tile** | | |

| No. | Description | Date |
|---|---|---|