

FOR ADJACENT SHEET SEE DRAWING UMRF-LAP-XX-00-DR-L-20001

FOR ADJACENT SHEET SEE DRAWING UMRF-LAP-XX-00-DR-L-30001

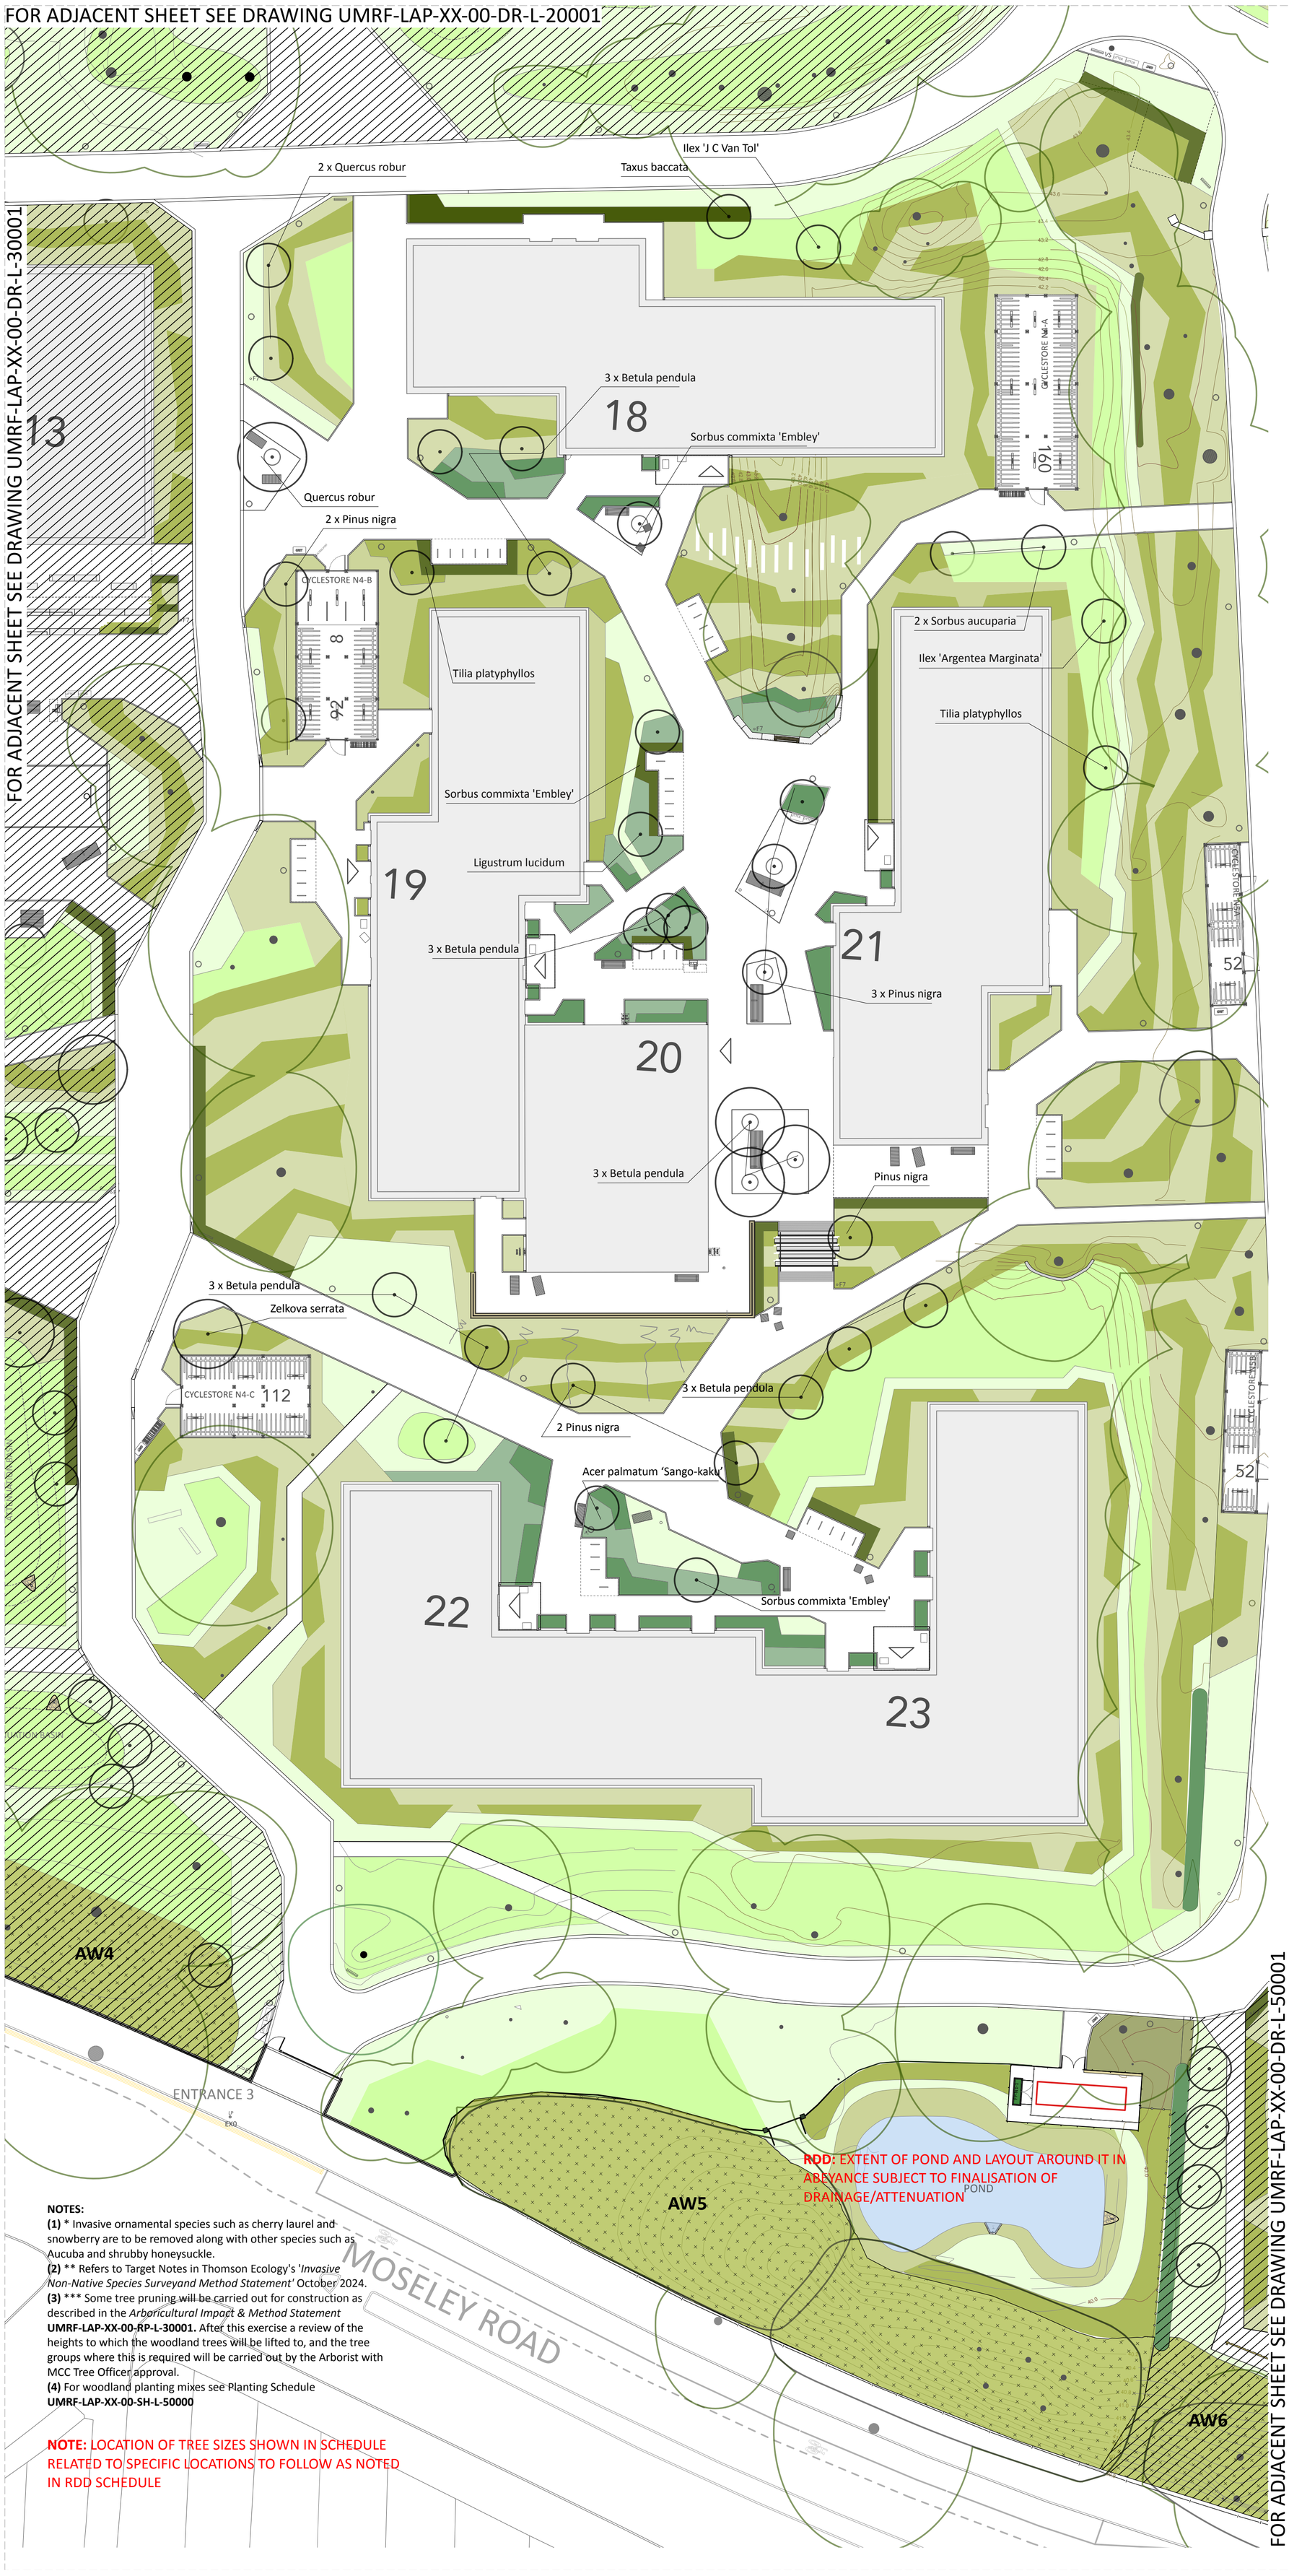


© All information contained within this document remains copyright of Landscape Projects Ltd. and shall not be reproduced without prior consent.

(1) Do not scale from this drawing - use written dimensions only. (2) All dimensions are in millimeters unless noted. (3) All dimensions shall be verified on site before proceeding with the work. (4) Contractor to report and discrepancies or errors before proceeding on site. (5)Landscape Projects shall be notified of any discrepancies. (6) Engineer to specify all sub-bases. Any below ground construction is indicative.

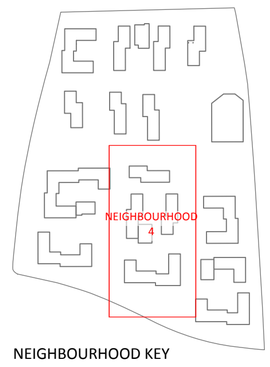

NEIGHBOURHOOD KEY

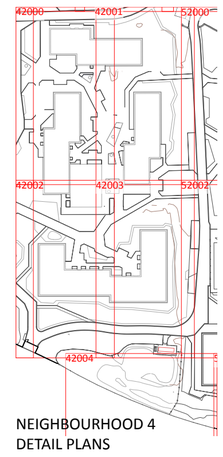

NEIGHBOURHOOD 4 DETAIL PLANS

To be read in conjunction with:

N4 Detailed planting plans:
UMRF-LAP-XX-00-DR-L-43000
UMRF-LAP-XX-00-DR-L-43001
UMRF-LAP-XX-00-DR-L-43002
UMRF-LAP-XX-00-DR-L-43003
UMRF-LAP-XX-00-DR-L-43004
UMRF-LAP-XX-00-DR-L-43005

Planting Schedule (with full specification)
UMRF-LAP-XX-00-SH-L-50000

SOFT LANDSCAPING

EXISTING TREES

Canopy of existing trees to be retained.

Canopy of existing evergreen trees to be retained

PROPOSED TREES

Proposed semi-mature trees (BNG medium) to be underground guyed as Q31/526

Proposed smaller trees (BNG small) to be double short staked or singled staked as appropriate as Q31/456 Q31/550, unless in hard landscaping where they are to be underground guyed.

See drawing UMRF-LAP-XX-00-DR-L-00016 for species of the above & character of existing and proposed woodland areas.

Full specification shown in Planting Schedule UMRF-LAP-XX-00-SH-L-50000.

Typical tree planting details are shown on drawing UMRF-LAP-XX-XX-DR-L-00401.

MIXED SCRUB
Woody species planting with low herbaceous groundcover
Taller species mix
Low growing mix

GRASSLAND
Short grassland with forbs
Taller wildflower areas

ORNAMENTAL PLANTING
Within courtyards and along the Concourse.
Taller species mix
Shorter species mix

HEDGE PLANTING
Both species rich and native hedgerow.
WOODLAND Transition kerb units to match adjacent kerb specificatic

EXISTING AREAS OF WOODLAND
To be retained and enhanced through management/planting

AW5:
MANAGEMENT:
Removal of small stand 2-3m high of mature Rhododendron (TN9**). Holly to be thinned by 50%. Ivy cleared by 75% especially to back edge of Moseley Road to reveal Victorian garden retaining walls.
PROPOSALS:
Dense understorey no requirement for views in/out of site and views of pond to be limited to minimise unauthorised access. Existing holly/Aucuba boundary planting maintained. Future maintenance within this fenced off area facilitated by thinning of holly which will also allow for diversification of understorey and allow light of the proposed pond.

NOTES:
(1) * Invasive ornamental species such as cherry laurel and snowberry are to be removed along with other species such as Aucuba and shrubby honeysuckle.
(2) ** Refers to Target Notes in Thomson Ecology's '*Invasive Non-Native Species Surveyand Method Statement*' October 2024.
(3) *** Some tree pruning will be carried out for construction as described in the *Arboricultural Impact & Method Statement* **UMRF-LAP-XX-00-RP-L-30001.** After this exercise a review of the heights to which the woodland trees will be lifted to, and the tree groups where this is required will be carried out by the Arborist with MCC Tree Officer approval.
(4) For woodland planting mixes see Planting Schedule **UMRF-LAP-XX-00-SH-L-50000**

NOTE: LOCATION OF TREE SIZES SHOWN IN SCHEDULE RELATED TO SPECIFIC LOCATIONS TO FOLLOW AS NOTED IN RDD SCHEDULE

FOR ADJACENT SHEET SEE DRAWING UMRF-LAP-XX-00-DR-L-50001

REV P7	SB	2026-08-17	Stub RTW south of block 20 omitted, levels to slope adjusted. Update to generator enclosure size
REV P6	SB	2026-07-16	Update to landscape GA as shown. Coordination note re: tree sizes added
REV P5	RD	2026-01-26	Update to landscape GA as shown
REV P4	RD	2025-12-10	General updates as shown
REV P3	RD	2025-10-14	Planting bed layouts updated
REV P2	RD	2025-05-28	Layout updated in line with GA. Tree species added, key amended
REV P1	RD	2025-02-17	First issue

landscapeprojects

31 BLACKFRIARS ROAD
SALFORD
MANCHESTER
M3 7AQ

+44 (0) 161 839 8336

www.landscapeprojects.co.uk
post@landscapeprojects.co.uk

JOB TITLE	UoM Residences DBFO
CLIENT	University of Manchester
TITLE	Neighbourhood 4 Planting
SCALE	1:250 @ A1
DATE	2025-02-17
STATUS	S4
PURPOSE	Formal Review
DRAWN	RCD
CHECKED	NS
REFERENCE	UMRF-LAP-XX-00-DR-L-40001
REV	P7