

DO NOT SCALE
Work to annotated dimensions only. Read drawings in conjunction with relevant specification, Structural Engineers ' and Services Engineers' drawings. Confirm all dimensions before commencement of any work on site or fabrication.

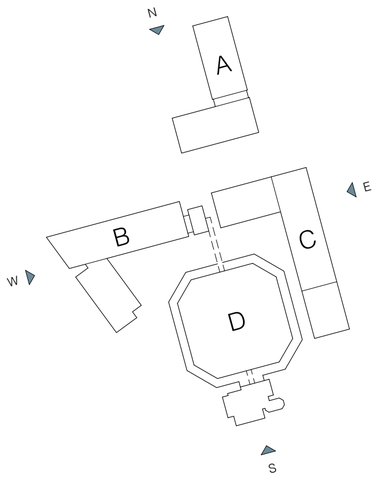

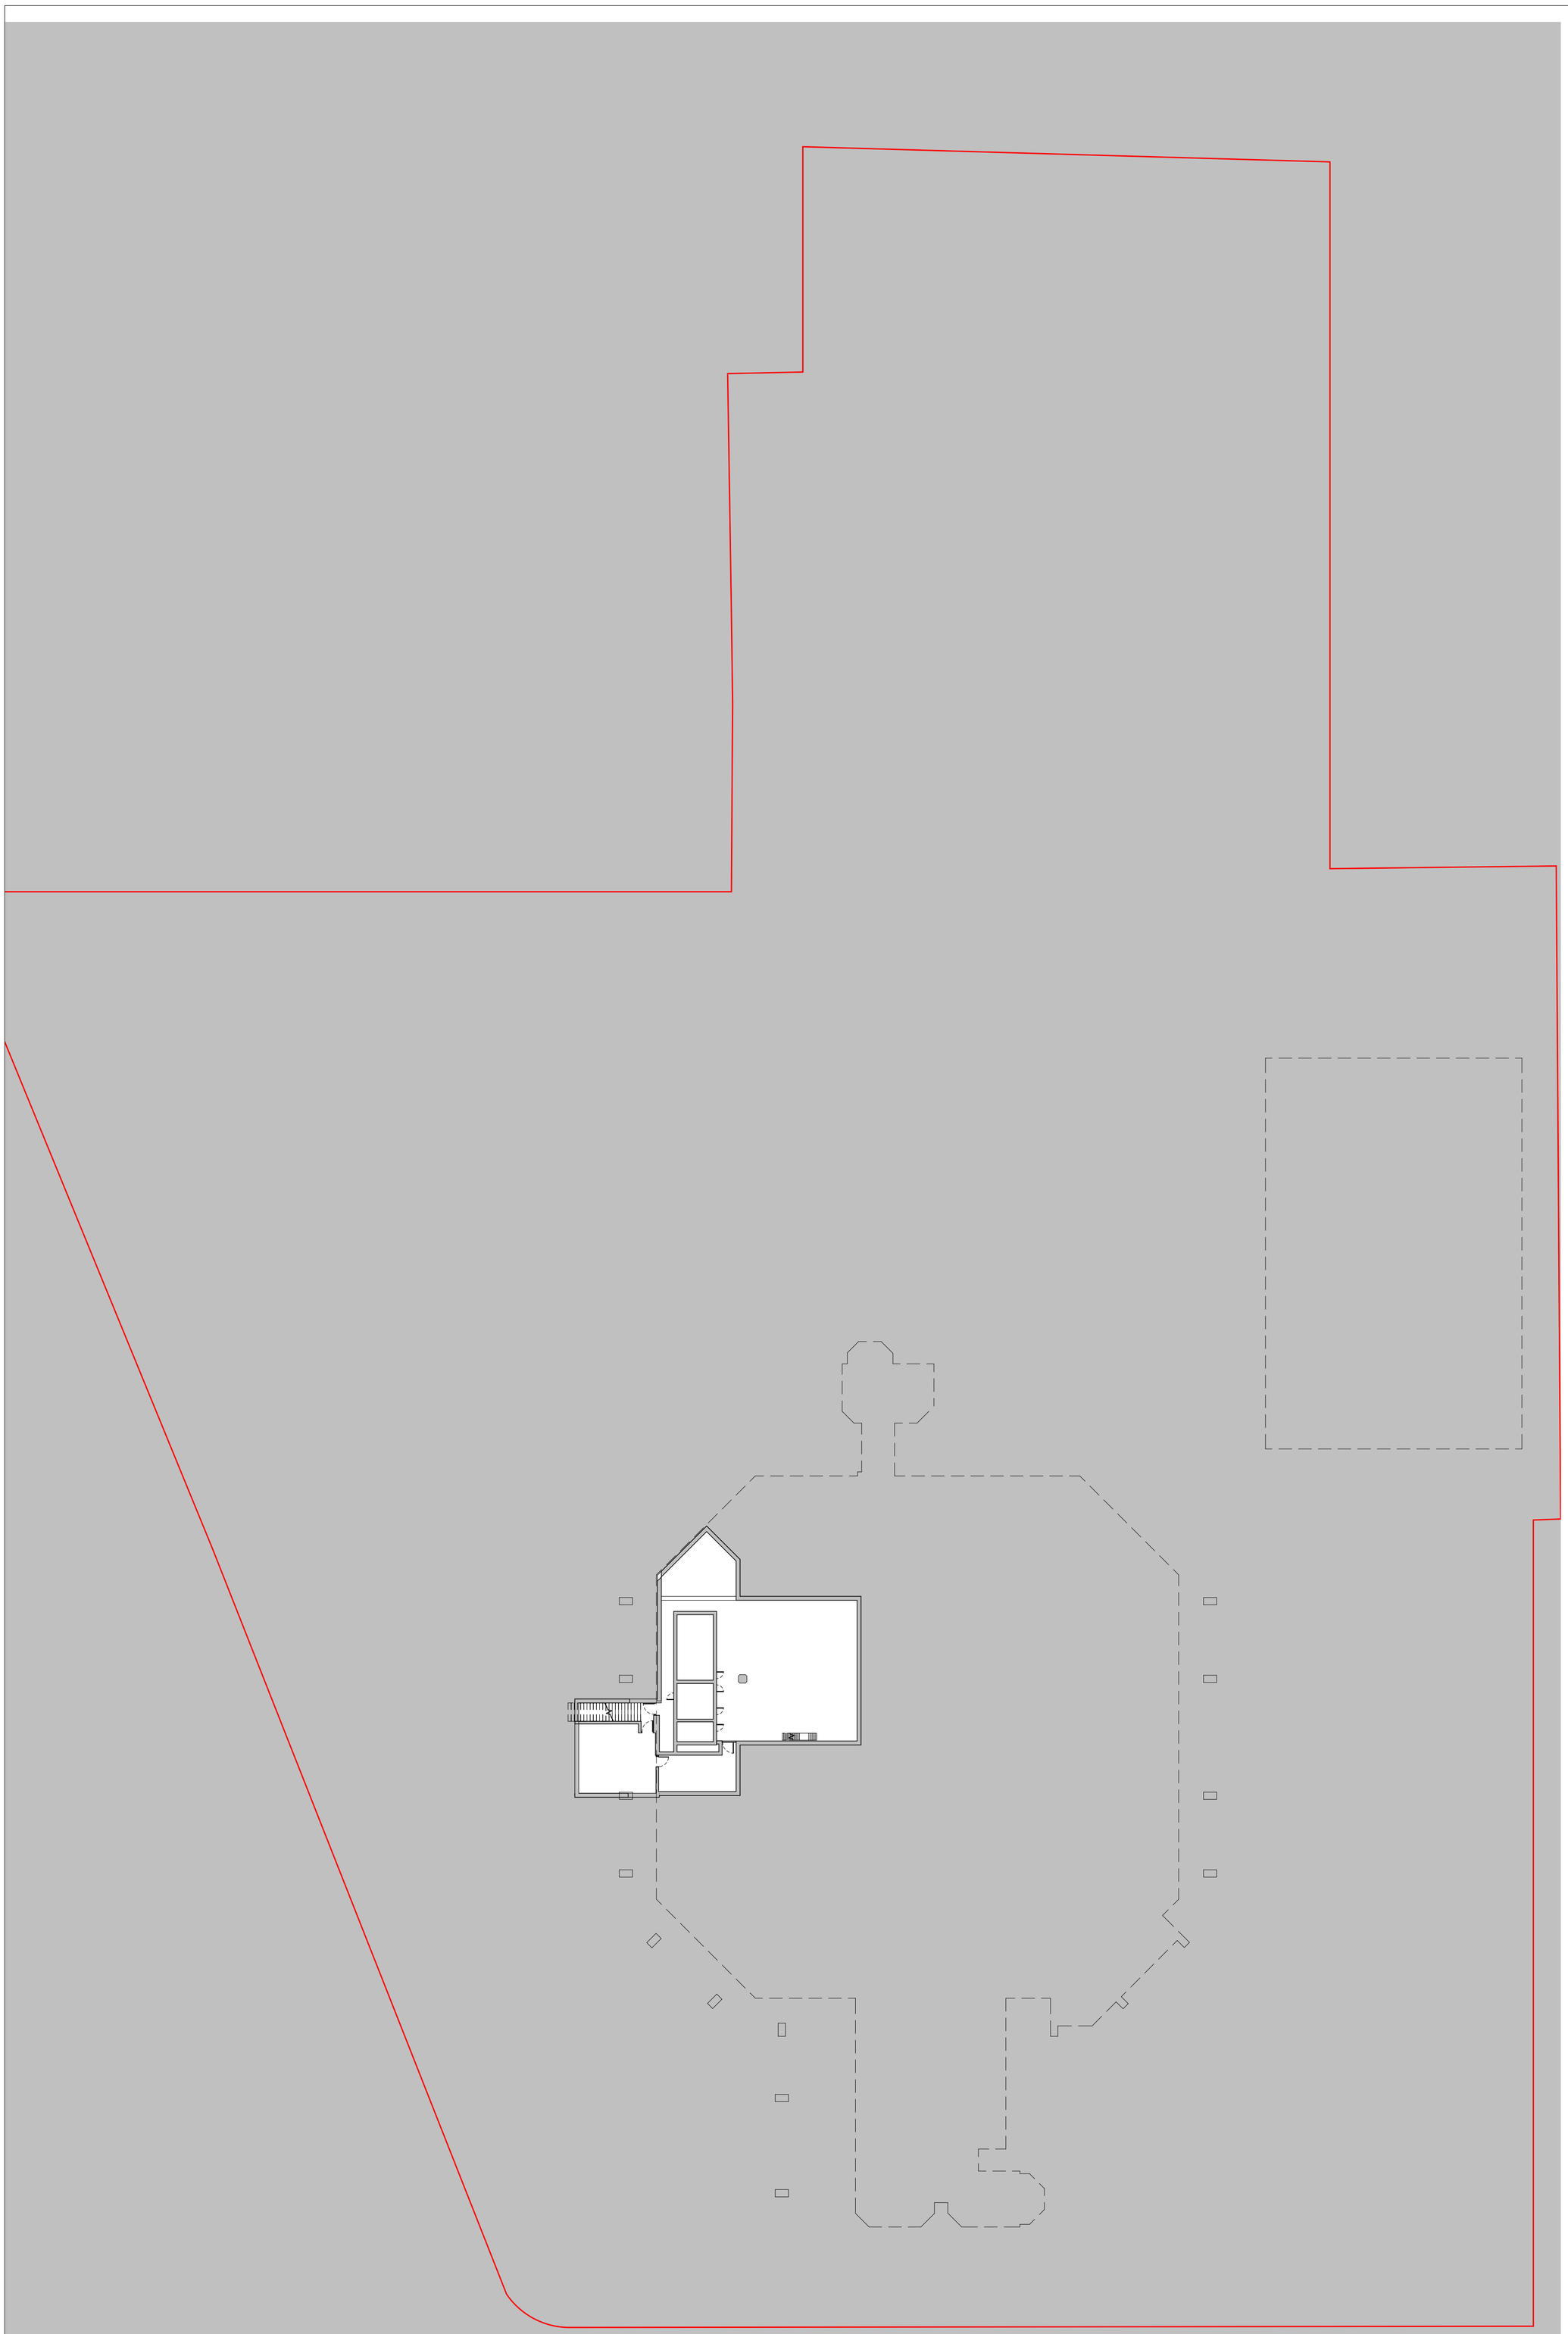

Rev:	Details:	Date:
P01	Issued for Planning Submission	31/07/26

client:
Octagon Project

project:
Octagon House

job number:
0670

status:
Planning

title:
Existing GA Plan - Basement Level

scale:
1 : 250
@ A1

drawn by:
CE

drawing number:
0670-HOD-XX-B1-DR-A-00219

current revision date:
31/07/26


revision:
P01

hodderarchitects
SGI Studios
1 Kelso Place
Manchester M15 4LE
t: +44(0)161 832 9842
e: mail@hodderarchitects.com
w: www.hodderarchitects.com

0 10 50 100 200 300 400 500

03/08/2026 09:34:14

DO NOT SCALE
Work to annotated dimensions only. Read drawings in conjunction with relevant specification, Structural Engineers ' and Services Engineers' drawings. Confirm all dimensions before commencement of any work on site or fabrication.

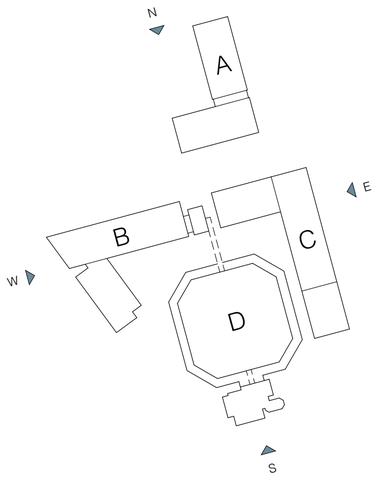

Carmoor Road

Hathersage Road

Rev:	Details:	Date:
P01	Issued for Planning Submission	31/07/26

client:
Octagon Project

project:
Octagon House

job number:
0670

status:
Planning

title:
Existing GA Plan - Level 00

scale:
1 : 250
@ A1

drawn by:
CE

drawing number:
0670-HOD-XX-00-DR-A-00220

current revision date:
31/07/26

revision:
P01


0 2 5 10 20 30 METERS

0 10 50 100 200 300 400 500

hodderarchitects
SGI Studios
1 Kelso Place
Manchester M15 4LE
t: +44(0)161 832 9842
e: mail@hodderarchitects.com
w: www.hodderarchitects.com

03/08/2026 09:34:16

DO NOT SCALE
Work to annotated dimensions only. Read drawings in conjunction with relevant specification, Structural Engineers ' and Services Engineers' drawings. Confirm all dimensions before commencement of any work on site or fabrication.

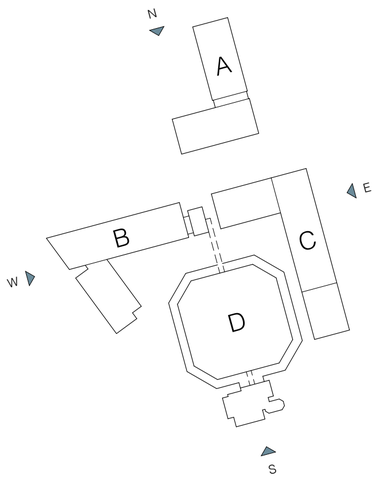

Carmoor Road

Hathersage Road

0 2 5 10 20 30 METERS

0 10 50 100 200 300 400 500

P01 Issued for Planning Submission 31/07/26
Rev: Details: Date:

client:
Octagon Project

project:
Octagon House

job number:
0670

status:
Planning

title:
Existing GA Plan - Level 01

scale:
1 : 250
@ A1

drawn by:
CE

drawing number:
0670-HOD-XX-01-DR-A-00221

current revision date:
31/07/26


revision:
P01

SGi Studios
1 Kelso Place
Manchester M15 4LE
t: +44(0)161 832 9842
e: mail@hodderarchitects.com
w: www.hodderarchitects.com

hodderarchitects

03/08/2026 09:34:18

DO NOT SCALE
Work to annotated dimensions only. Read drawings in conjunction with relevant specification, Structural Engineers ' and Services Engineers' drawings. Confirm all dimensions before commencement of any work on site or fabrication.

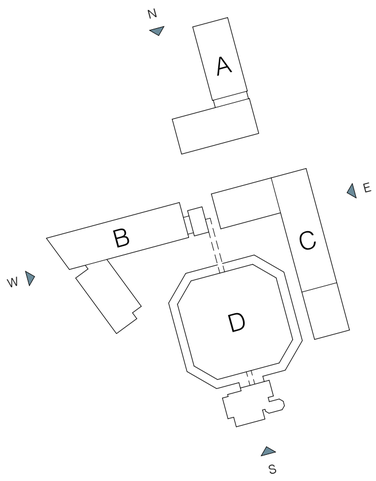

Carmoor Road

Hathersage Road

0 2 5 10 20 30 METERS

P01 Issued for Planning Submission 31/07/26
Rev: Details: Date:

client:
Octagon Project

project:
Octagon House

job number:
0670

status:
Planning

title:
Existing GA Plan - Level 02

scale: 1 : 250 @ A1

drawn by: CE

drawing number:
0670-HOD-XX-02-DR-A-00222

current revision date: 31/07/26

revision: P01


SGI Studios
1 Kelso Place
Manchester M15 4LE
t: +44(0)161 832 9842
e: mail@hodderarchitects.com
w: www.hodderarchitects.com

hodderarchitects

0 10 50 100 200 300 400 500

03/08/2026 09:34:21

DO NOT SCALE
Work to annotated dimensions only. Read drawings in conjunction with relevant specification, Structural Engineers ' and Services Engineers' drawings. Confirm all dimensions before commencement of any work on site or fabrication.

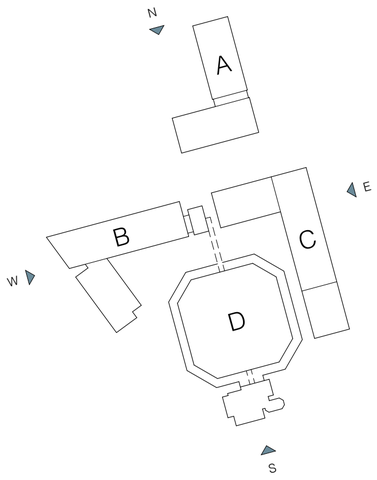

Carmoor Road

Hathersage Road

0 2 5 10 20 30 METERS

P01 Issued for Planning Submission 31/07/26
Rev: Details: Date:

client:
Octagon Project

project:
Octagon House

job number:
0670

status:
Planning

title:
Existing GA Plan - Level 03

scale:
1 : 250
@ A1

drawn by:
CE

drawing number:
0670-HOD-XX-03-DR-A-00223

current revision date:
31/07/26

revision:
P01


SGI Studios
1 Kelso Place
Manchester M15 4LE
t: +44(0)161 832 9842
e: mail@hodderarchitects.com
w: www.hodderarchitects.com

hodderarchitects

0 10 50 100 200 300 400 500

03/08/2026 09:34:23

DO NOT SCALE
Work to annotated dimensions only. Read drawings in conjunction with relevant specification, Structural Engineers ' and Services Engineers' drawings. Confirm all dimensions before commencement of any work on site or fabrication.

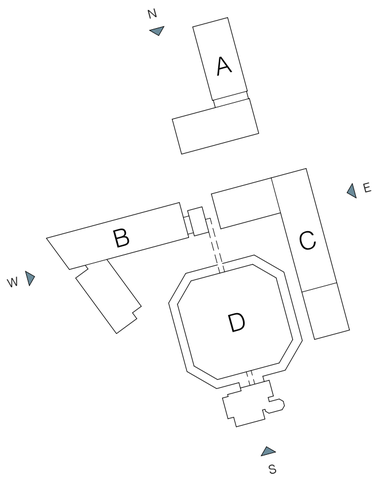

Carmoor Road

Hathersage Road

0 2 5 10 20 30 METERS

P01 Issued for Planning Submission 31/07/26
Rev: Details: Date:

client:
Octagon Project

project:
Octagon House

job number:
0670

status:
Planning

title:
Existing GA Plan - Level 04

scale: 1 : 250 @ A1

drawn by: CE

drawing number:
0670-HOD-XX-04-DR-A-00224

current revision date: 31/07/26

revision: P01


SGI Studios
1 Kelso Place
Manchester M15 4LE
t: +44(0)161 832 9842
e: mail@hodderarchitects.com
w: www.hodderarchitects.com

hodderarchitects

0 10 50 100 200 300 400 500

03/08/2026 09:34:29

DO NOT SCALE
Work to annotated dimensions only. Read drawings in conjunction with relevant specification, Structural Engineers ' and Services Engineers' drawings. Confirm all dimensions before commencement of any work on site or fabrication.

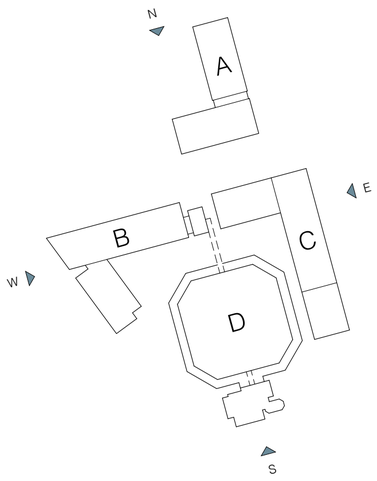

Carmoor Road

Hathersage Road

Rev:	Details:	Date:
P01	Issued for Planning Submission	31/07/26

client:
Octagon Project

project:
Octagon House

job number:
0670

status:
Planning

title:
Existing GA Plan - Level 05

scale:
1 : 250
@ A1

drawn by:
CE

drawing number:
0670-HOD-XX-05-DR-A-00225

current revision date:
31/07/26

revision:
P01


hodderarchitects
SGi Studios
1 Kelso Place
Manchester M15 4LE
t: +44(0)161 832 9842
e: mail@hodderarchitects.com
w: www.hodderarchitects.com

0 2 5 10 20 30 METERS

0 10 50 100 200 300 400 500

03/08/2026 09:34:32

DO NOT SCALE
Work to annotated dimensions only. Read drawings in conjunction with relevant specification, Structural Engineers ' and Services Engineers' drawings. Confirm all dimensions before commencement of any work on site or fabrication.

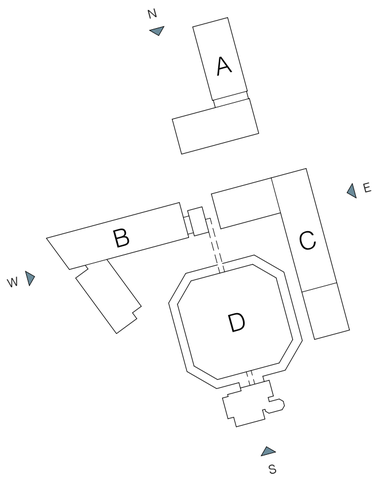

Carmoor Road

Hathersage Road

0 2 5 10 20 30 METERS

0 10 50 100 200 300 400 500

P01 Issued for Planning Submission 31/07/26
Rev: Details: Date:

client:
Octagon Project

project:
Octagon House

job number:
0670

status:
Planning

title:
Existing GA Plan - Roof Level

scale: 1 : 250 @ A1

drawn by: CE

drawing number:
0670-HOD-XX-RF-DR-A-00226

current revision date: 31/07/26

revision: P01

hodderarchitects
SGI Studios
1 Kelso Place
Manchester M15 4LE
t: +44(0)161 832 9842
e: mail@hodderarchitects.com
w: www.hodderarchitects.com

03/08/2026 09:34:36