

Roof slope NR03

Brick alterations for access hatch 2

New 100 x 50 rafters fixed between wall plates and screwed to sides of existing rafters using 5mm diameter x 100mm long countersunk stainless steel wood screws at 200mm centres

New 100 x 50 trimmer skew screwed to rafters using 2 No. 5mm diameter x 125mm long countersunk stainless steel wood screws

Hatch location is marked on rafters

600 high inside

600 wide inside


New 100 x 50 trimmer skew screwed to rafters using 2 No. 5mm diameter x 125mm long countersunk stainless steel wood screws

Revision: -
First issue
Date: 15 July 2024

Page 1 of 2

OTH-PUR-TH-RF-SKE-A-3730

Roof slope NR03
Rafter alterations for access hatch 2

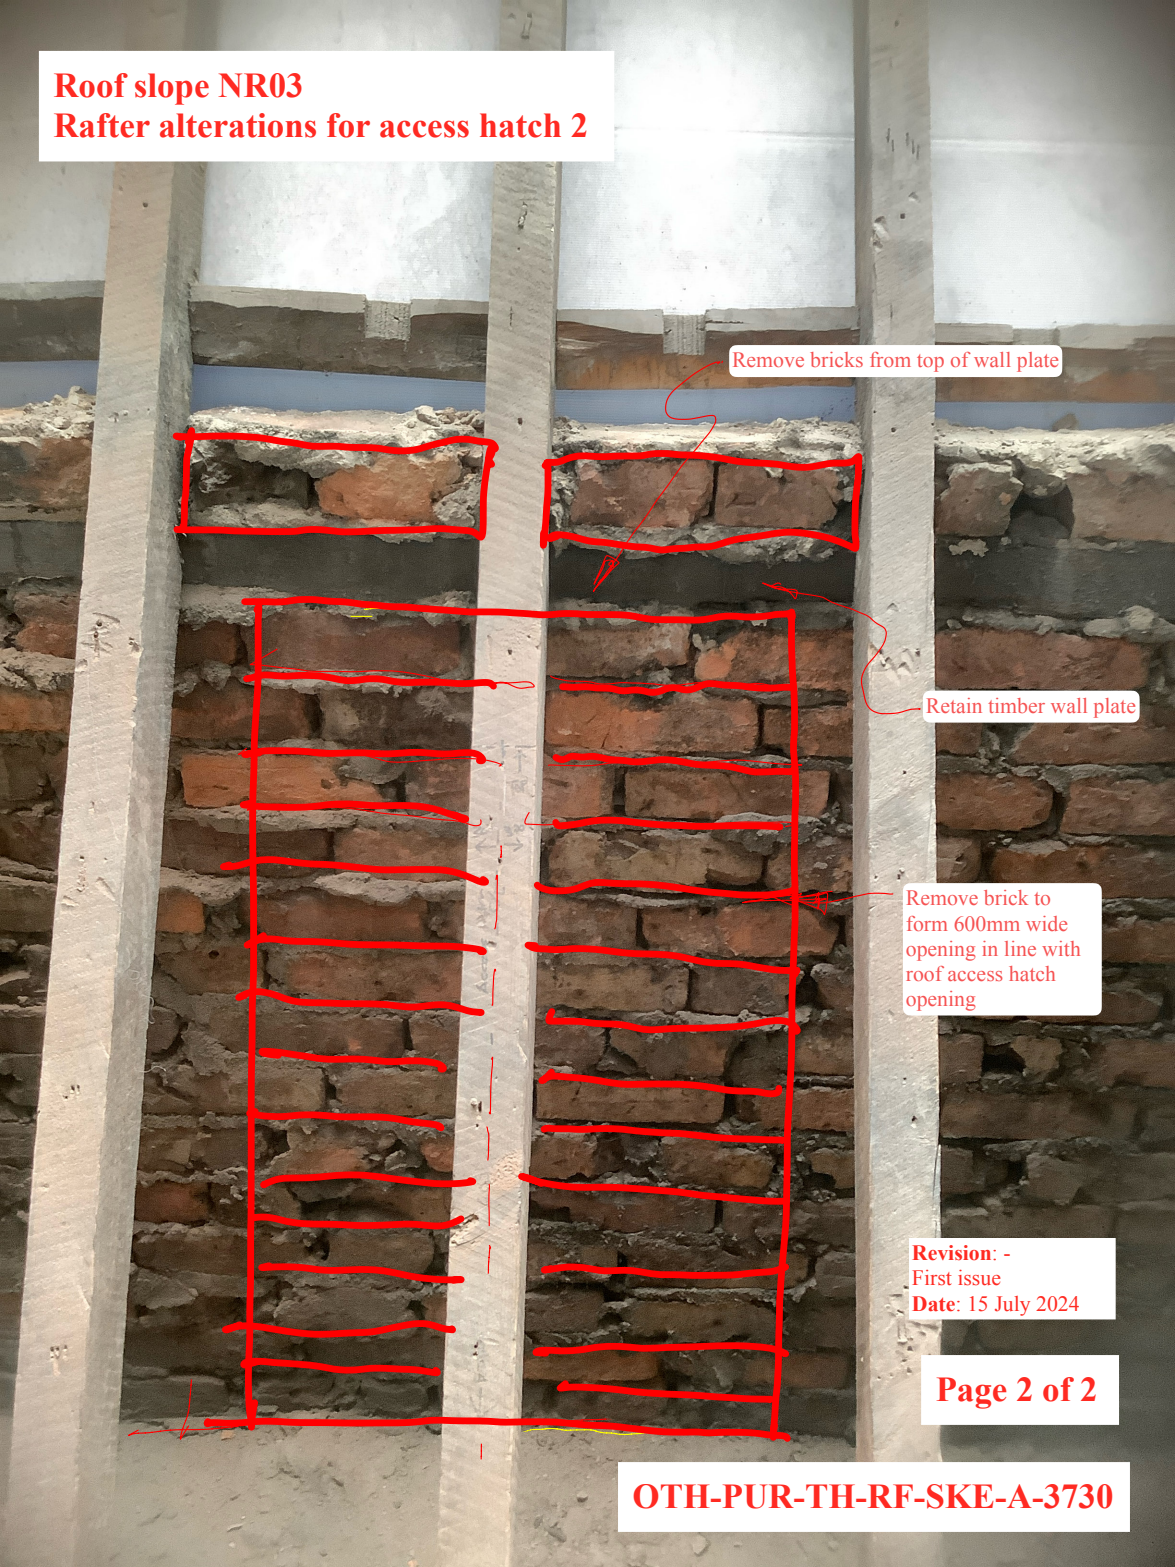

Remove bricks from top of wall plate

Retain timber wall plate

Remove brick to
form 600mm wide
opening in line with
roof access hatch
opening

Revision: -
First issue
Date: 15 July 2024

Page 2 of 2

OTH-PUR-TH-RF-SKE-A-3730