




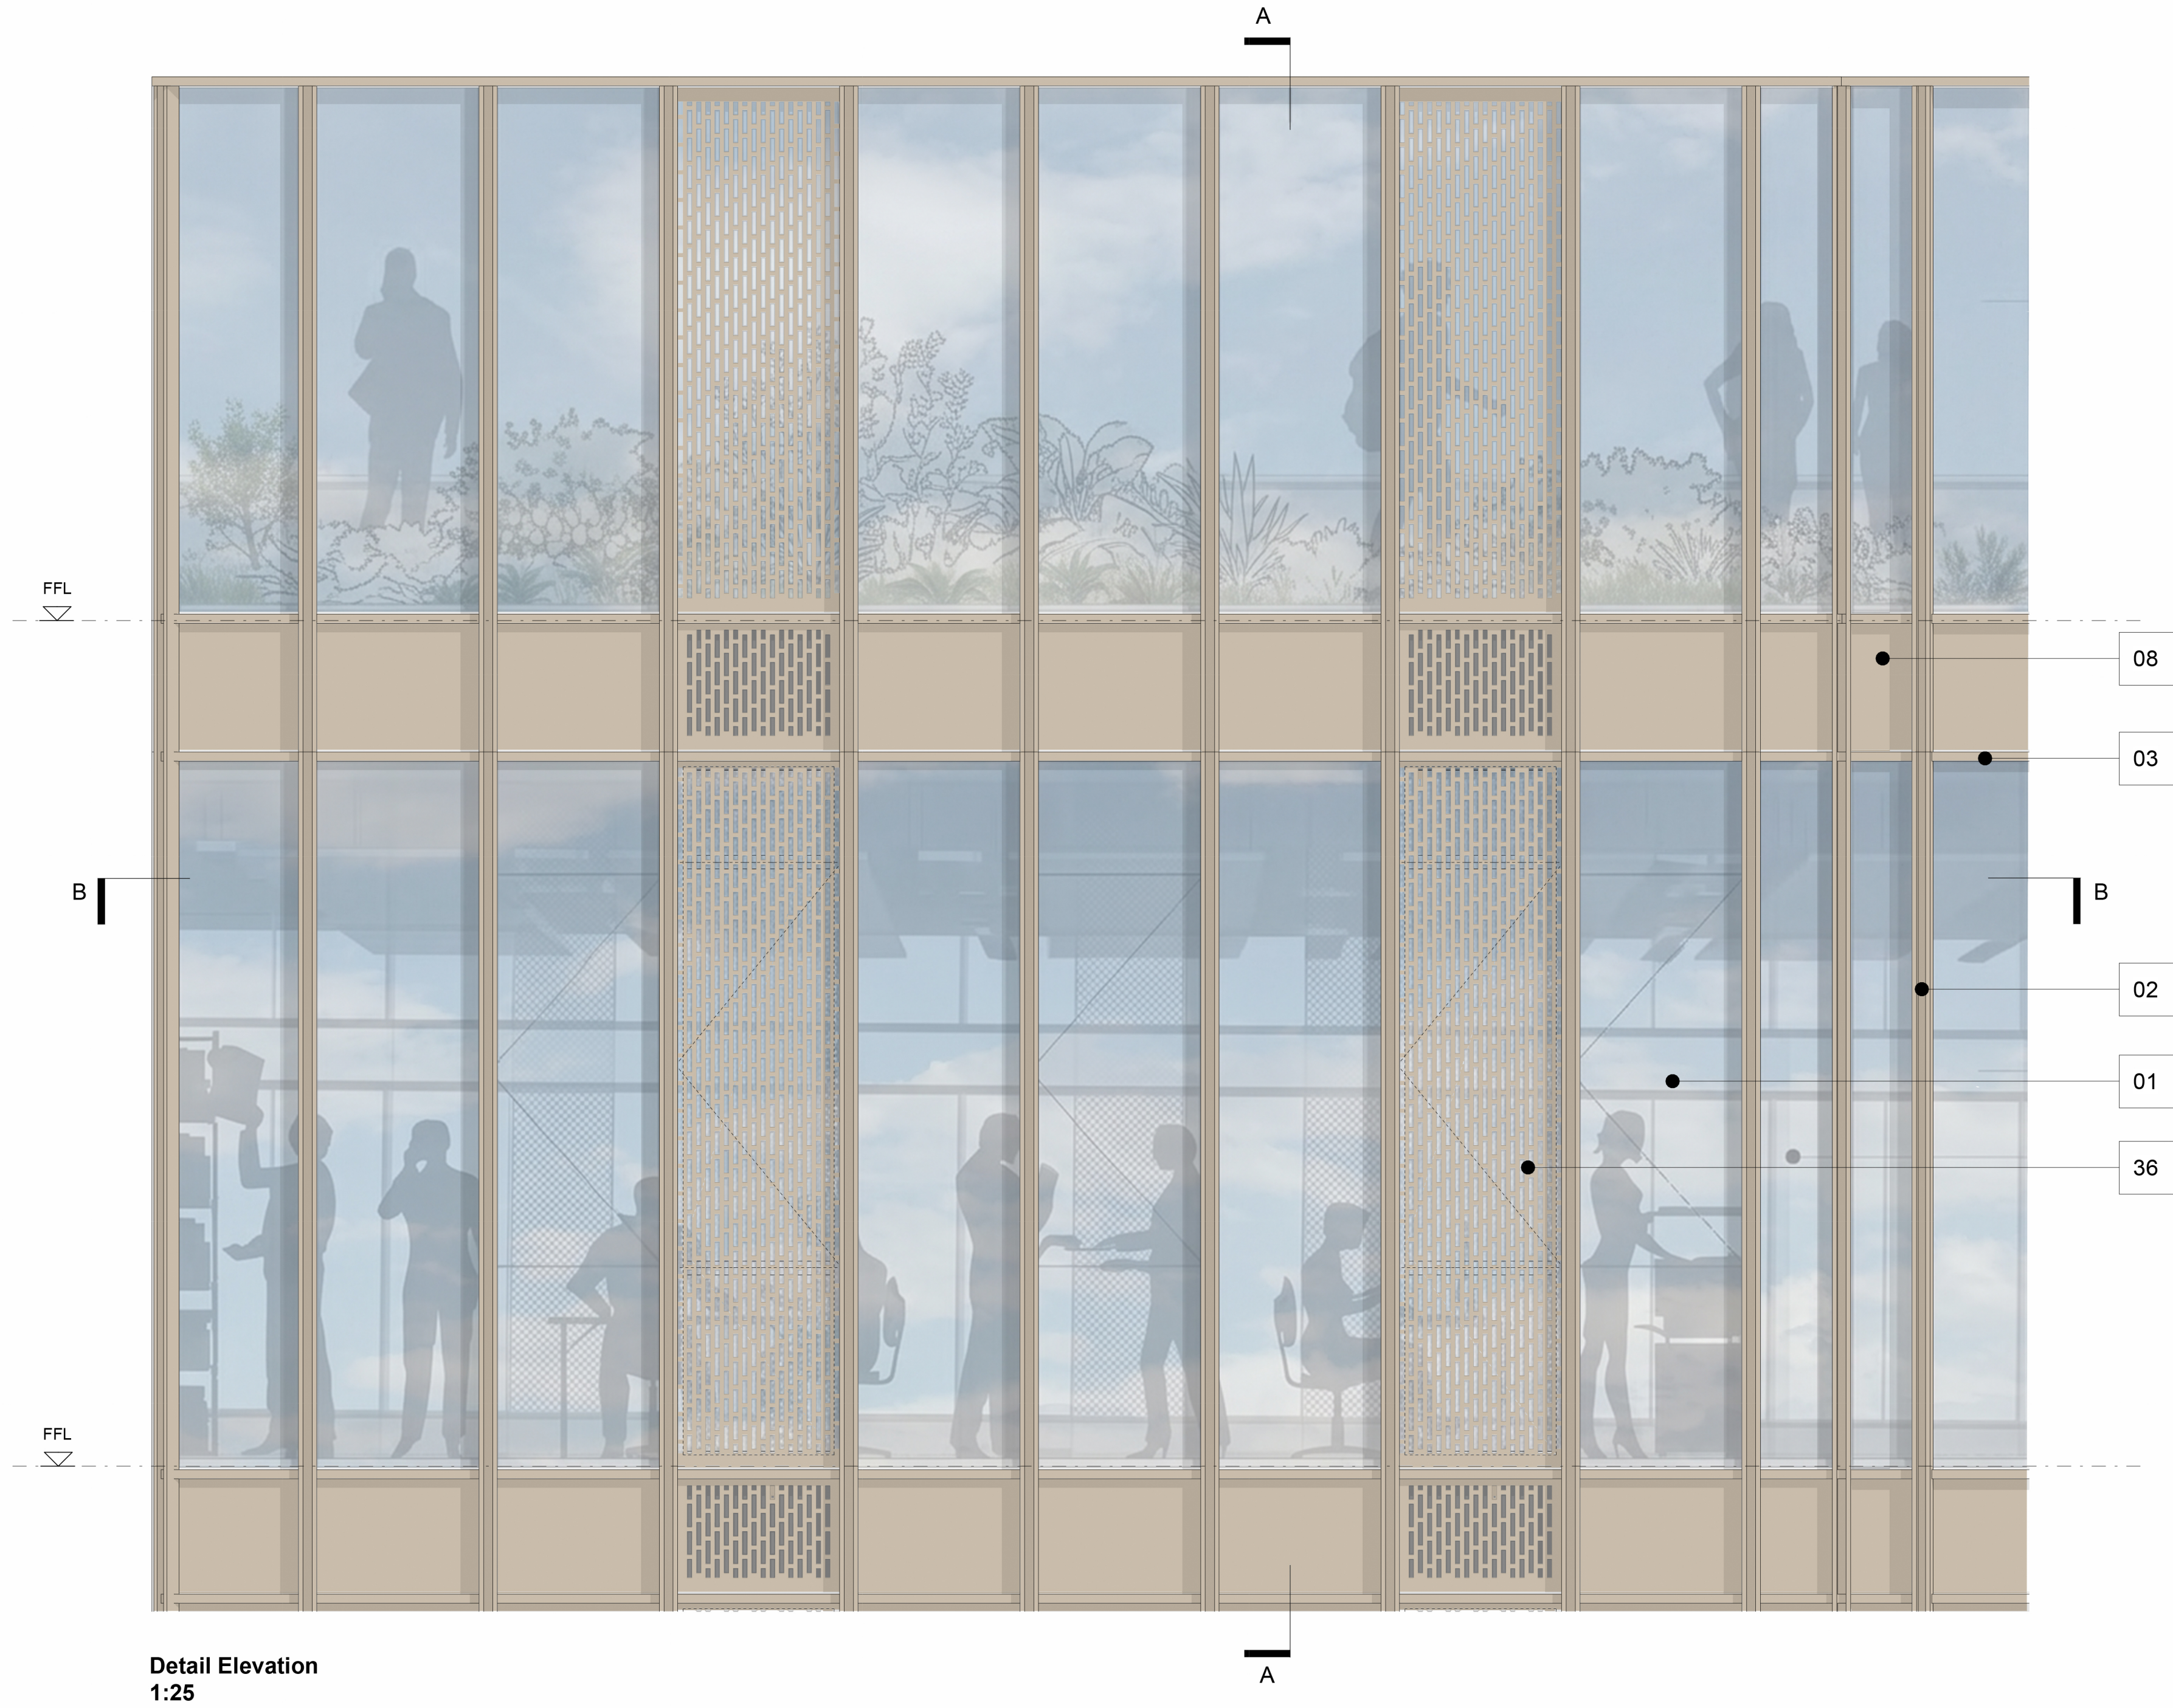

Detail Elevation
1:25

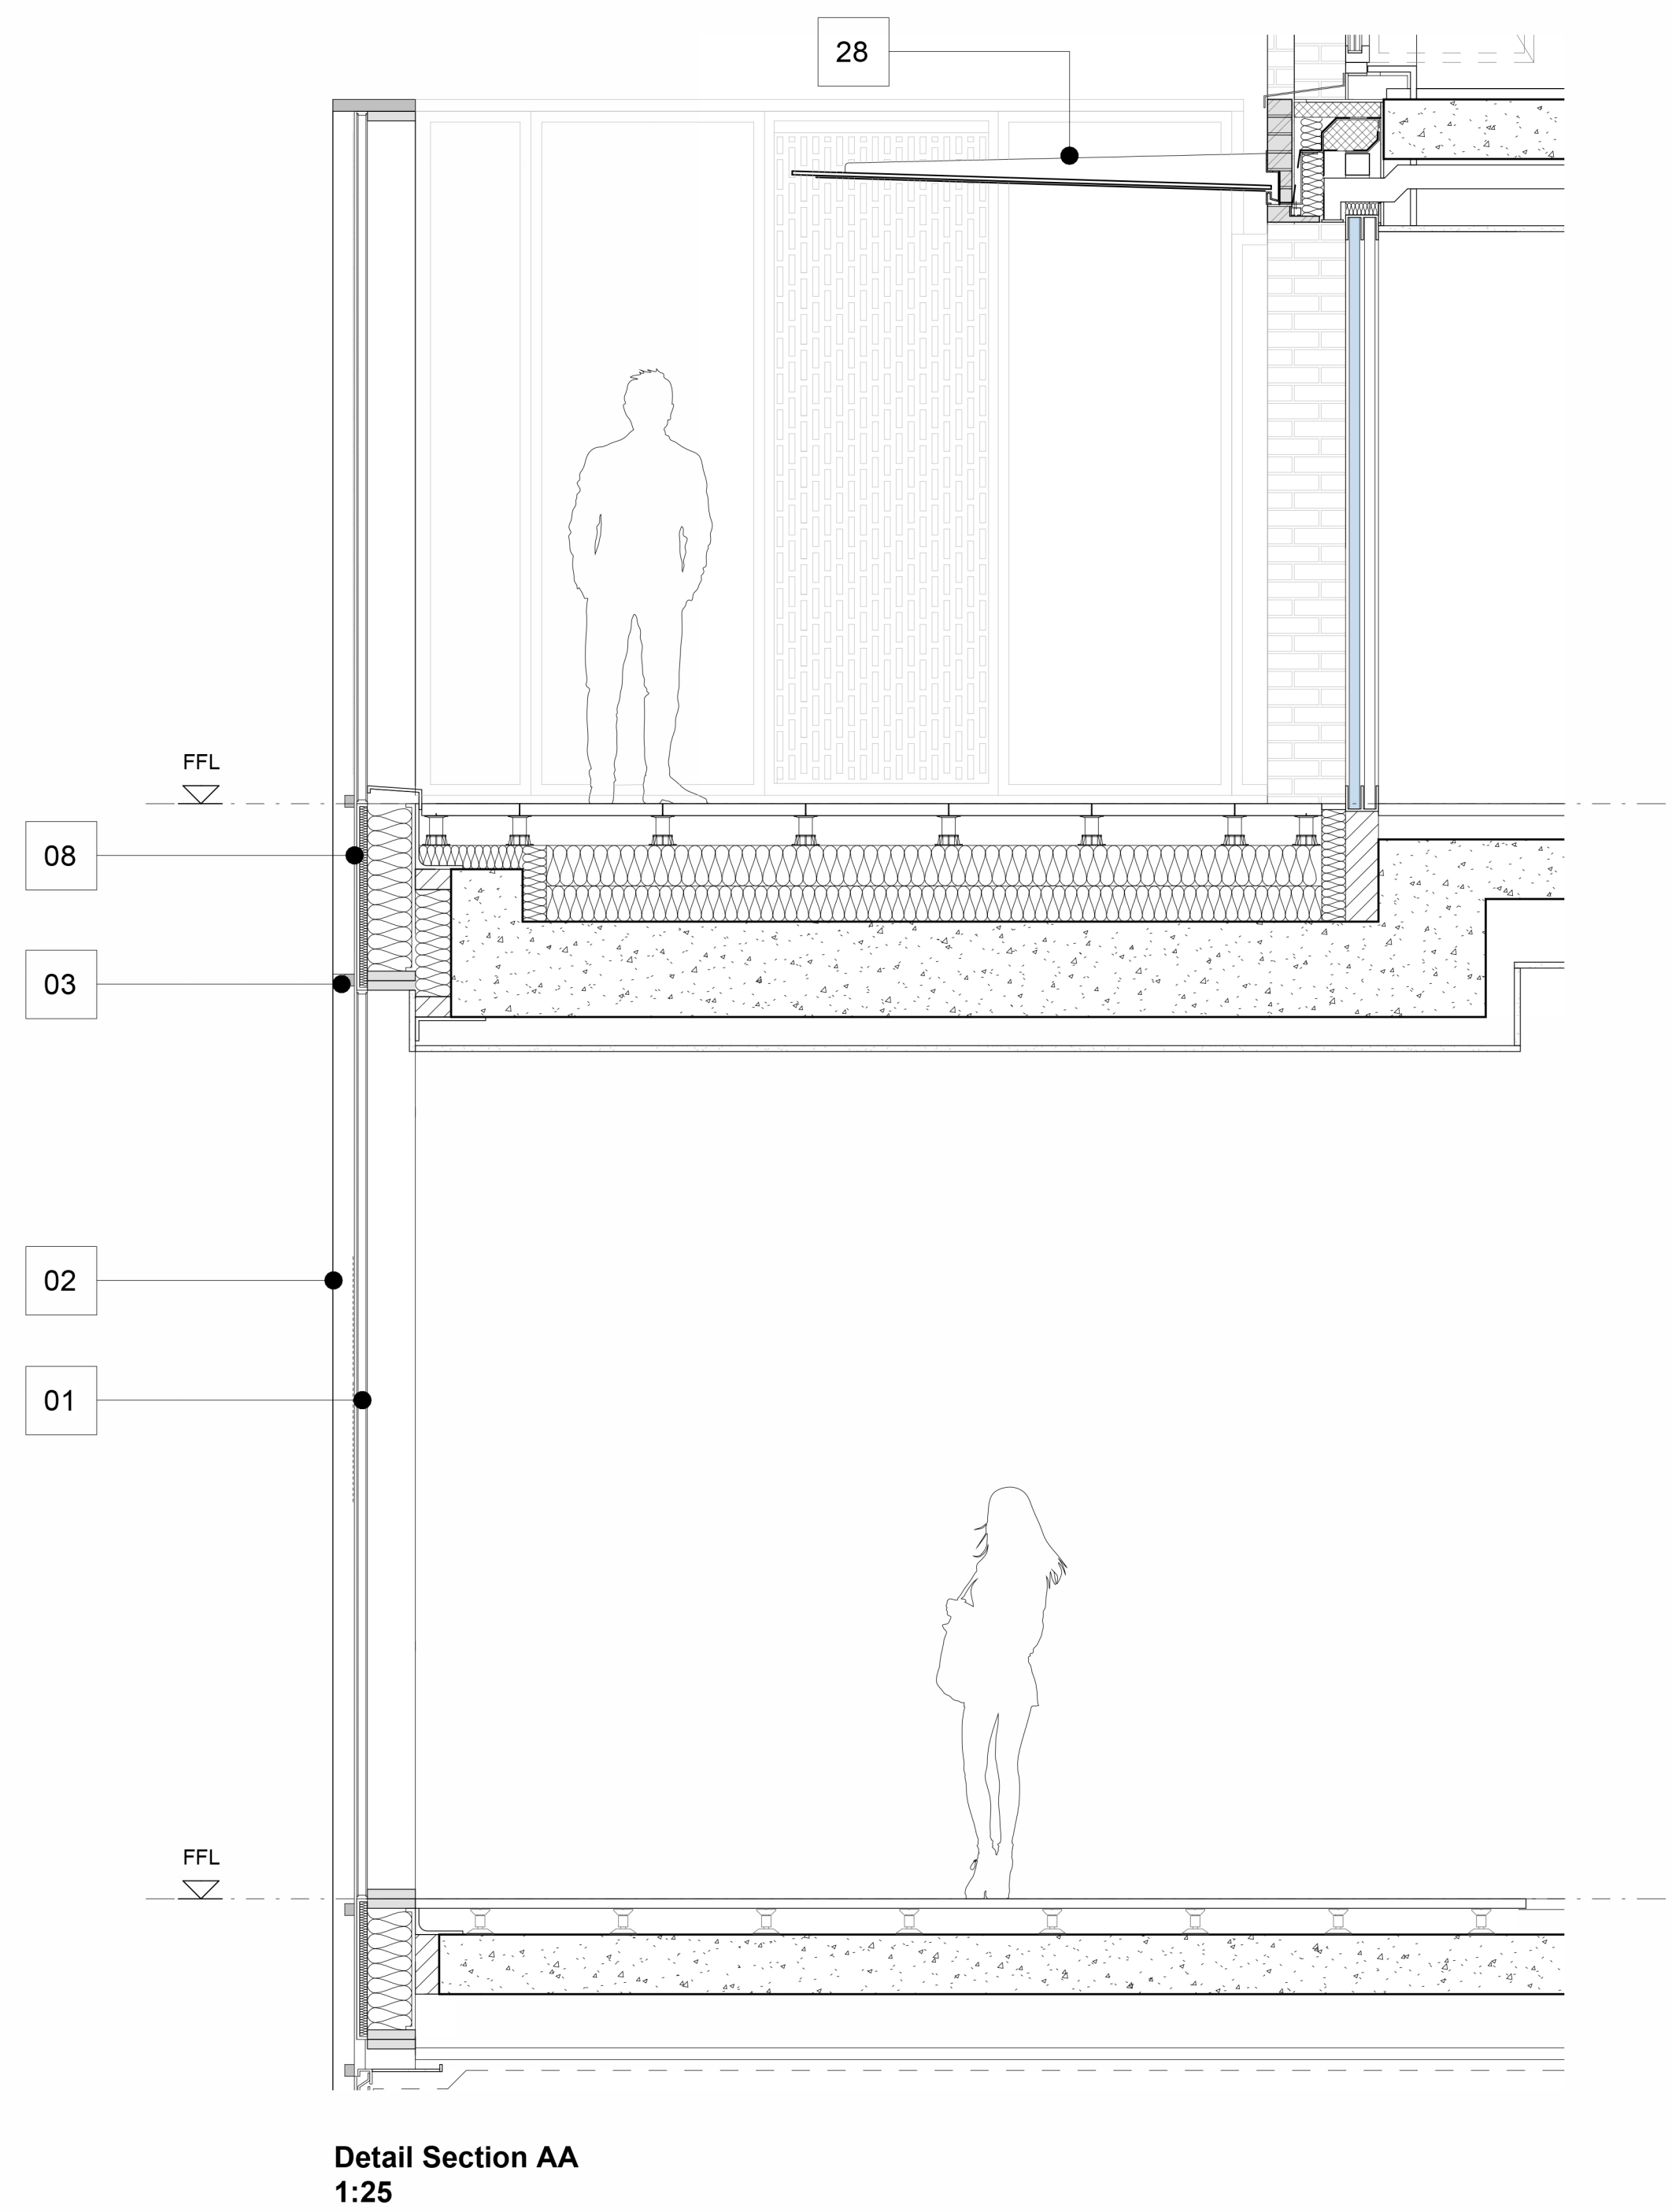

Detail Section AA
1:25

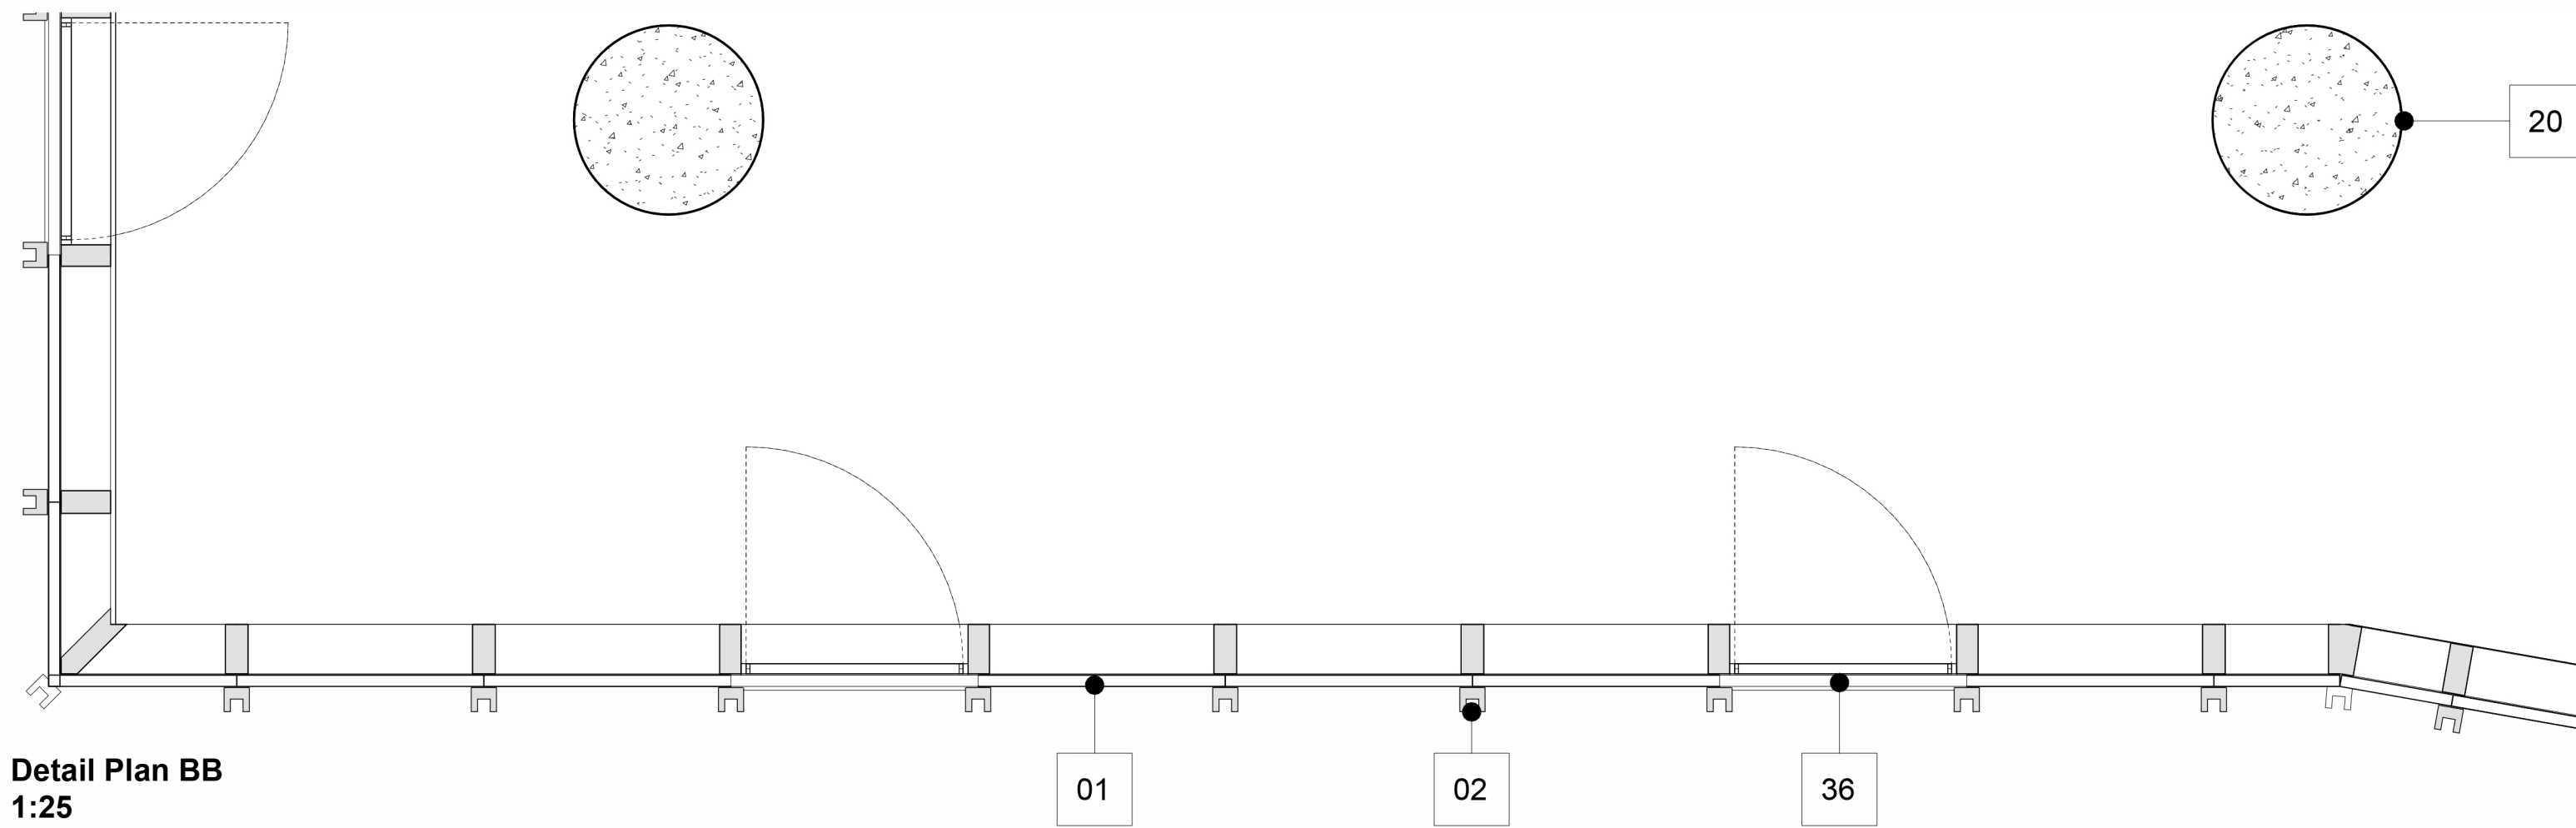

Detail Plan BB
1:25

MATERIAL KEY


- 01. CLEAR GLAZED FULL HEIGHT ANODISED ALUMINIUM STICK-BUILT CURTAIN WALLING SYSTEM - MID BRONZE
- 02. EXTRUDED ANODISED ALUMINIUM DUAL BLADE PROFILE TO VERTICAL GLAZING MULLION - MID BRONZE
- 03. EXTRUDED ANODISED ALUMINIUM SINGLE BLADE PROFILE TO HORIZONTAL GLAZING TRANSOM - MID BRONZE
- 08. INSULATED ANODISED ALUMINIUM SPANDREL PANEL - MID BRONZE
- 20. COLUMN WITH ARCHITECTURAL CONCRETE FINISH
- 28. CANTILEVERED GLAZED CANOPY
- 36. PERFORATED DECORATIVE ANODISED ALUMINIUM SCREEN - MID-BRONZE, CONCEALING CLEAR GLAZED OPENABLE RAPID VENT DOOR BEHIND

This drawing is copyright.
Do not scale off dimensions.

All dimensions to be checked
on site by contractor.

Contractor to report any
dimensional discrepancies,
errors or omissions prior to
commencing on site.

Rev	Date	Description
P01	2024-12-20	Planning Submission
P02	2026-06-05	Planning Submission Amendment
P03	2026-07-09	Planning Submission Amendment - Facade Update

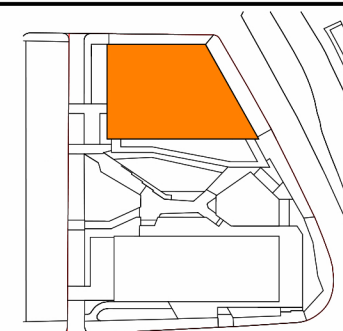

Project Title
Stocktons Site

Status
PLANNING

Drawing Title
**Building B
External Wall Details
Typical Office Level 04 / Residents Amenity
Level 04 Terrace**

Project No
10359

Scale
1 : 25@ A1

Revision
10359-SHP-Z2-A-B5D9-G251-DE-XX-003 P03

simpsonhaugh

Manchester
+44 (0)161 835 2345

London
+44 (0)20 7549 4000

Birmingham
+44 (0)121 233 1874