

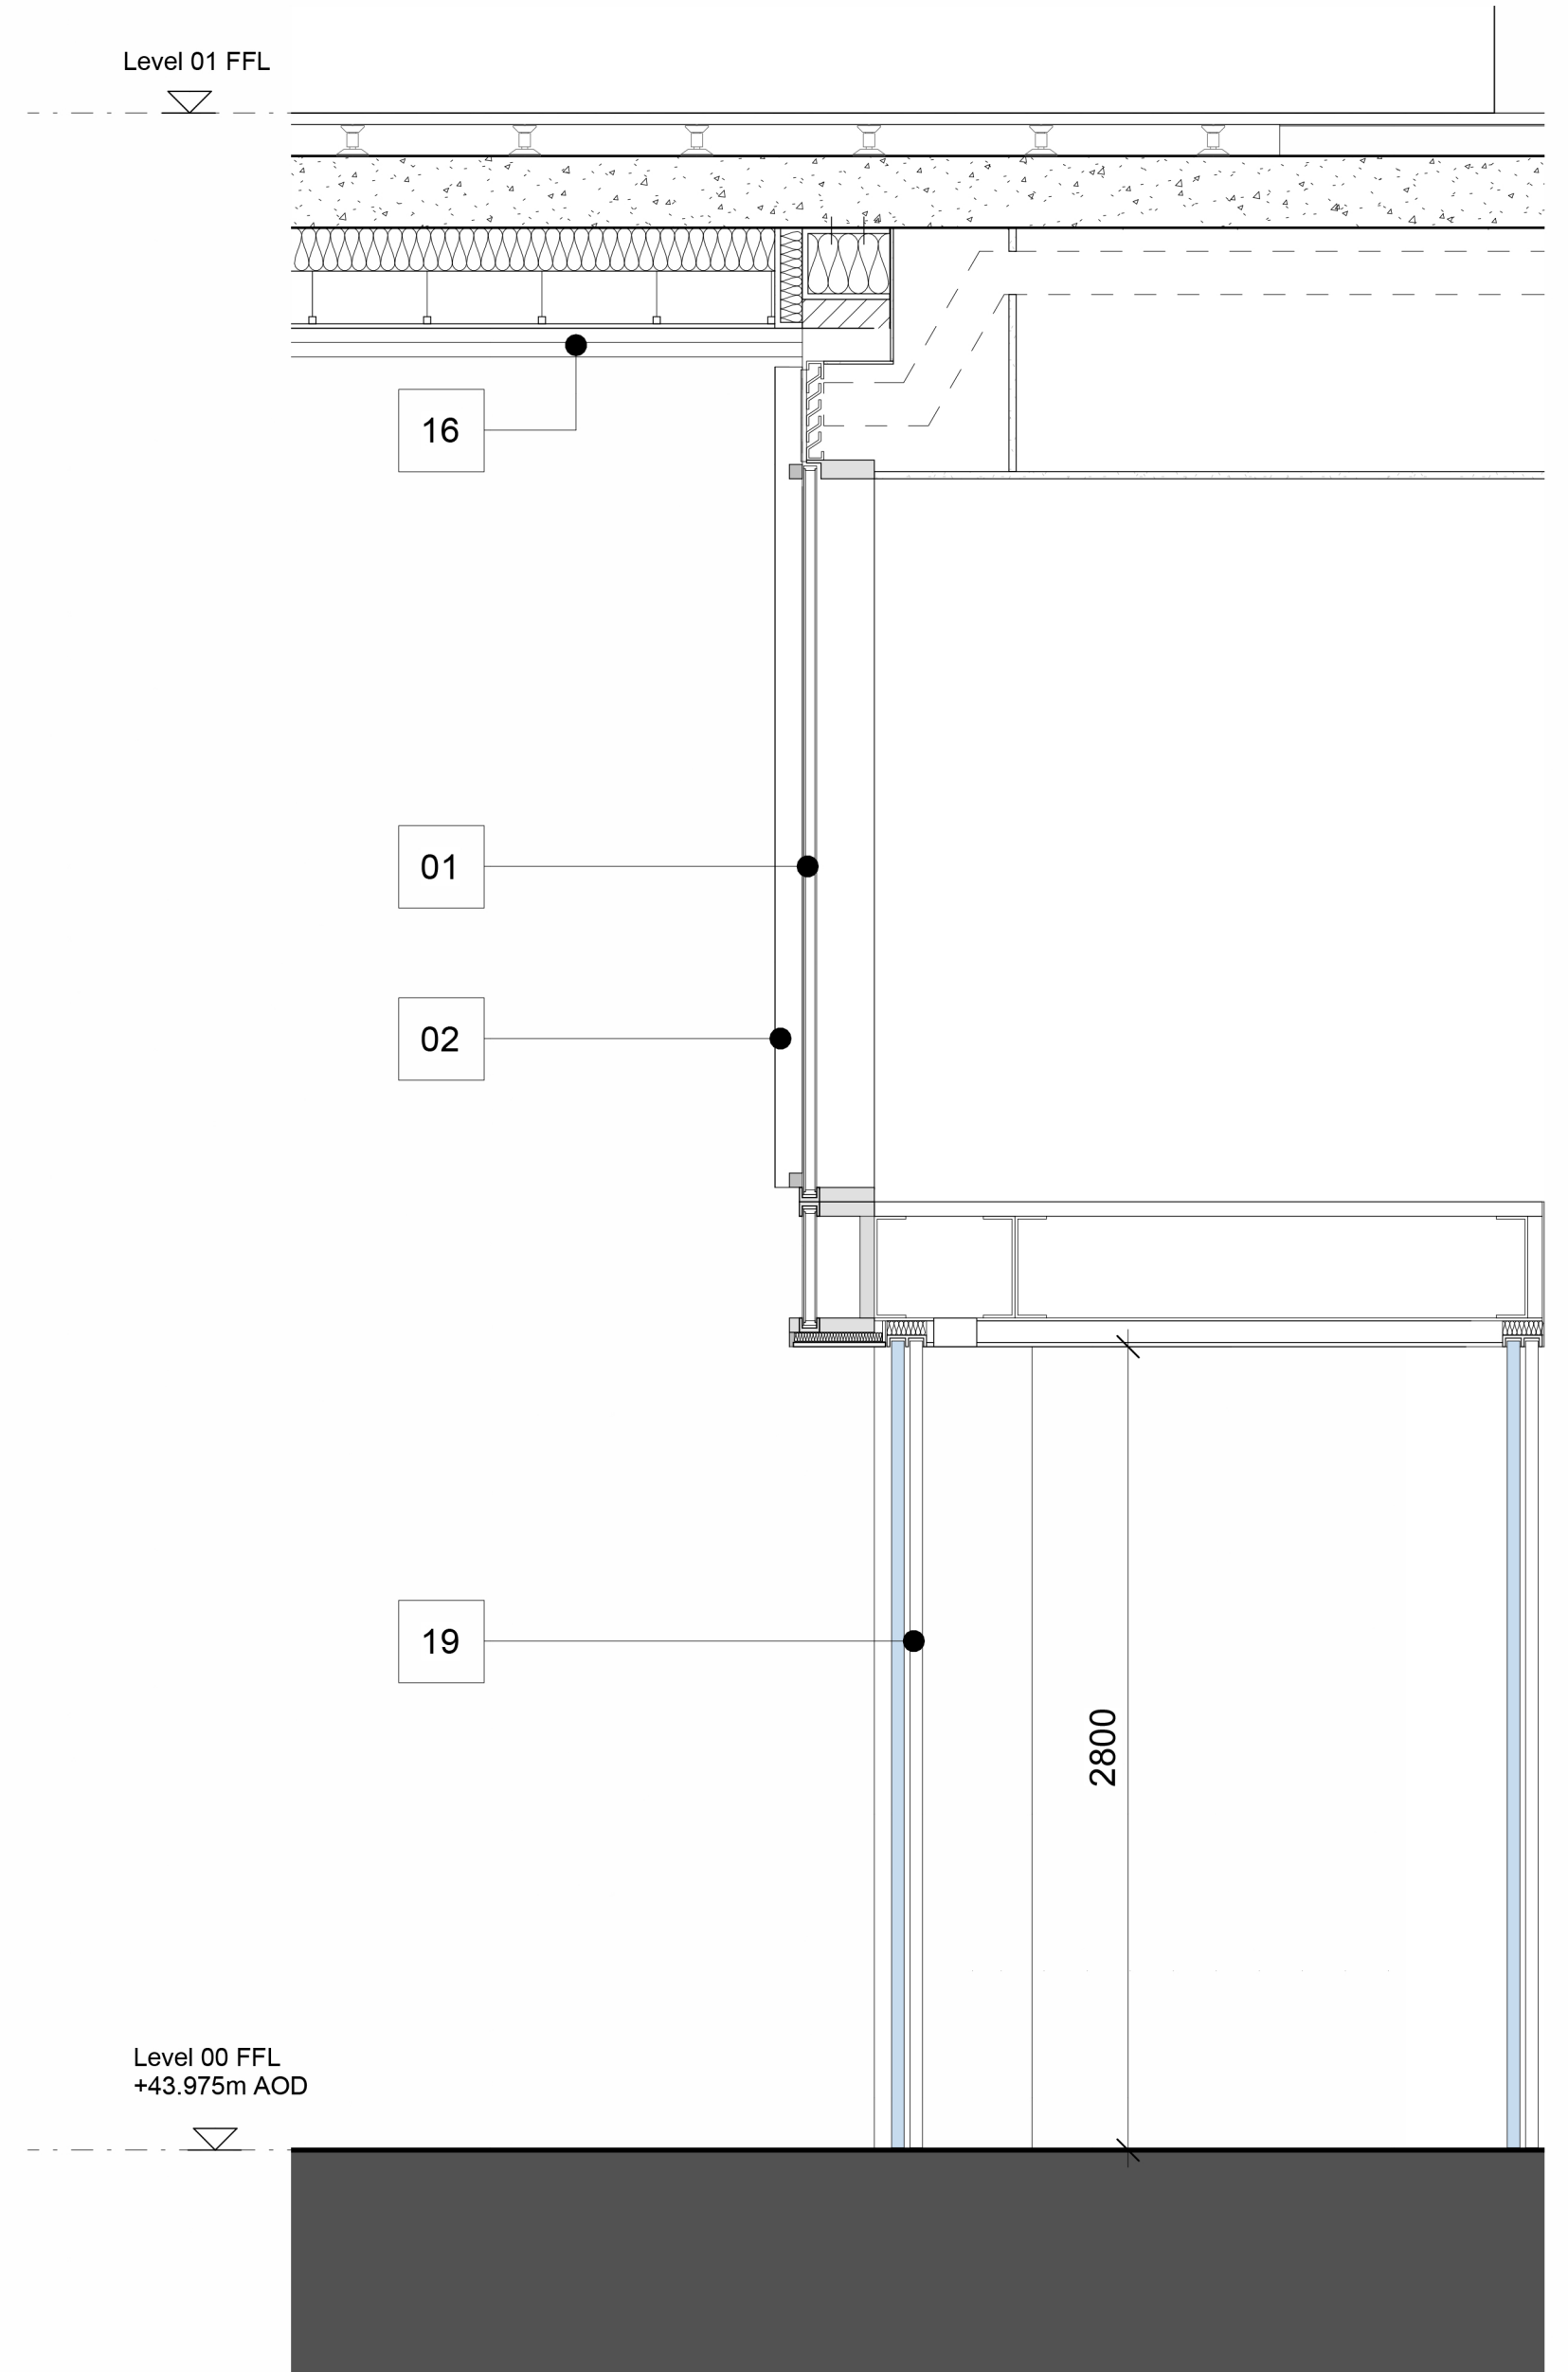


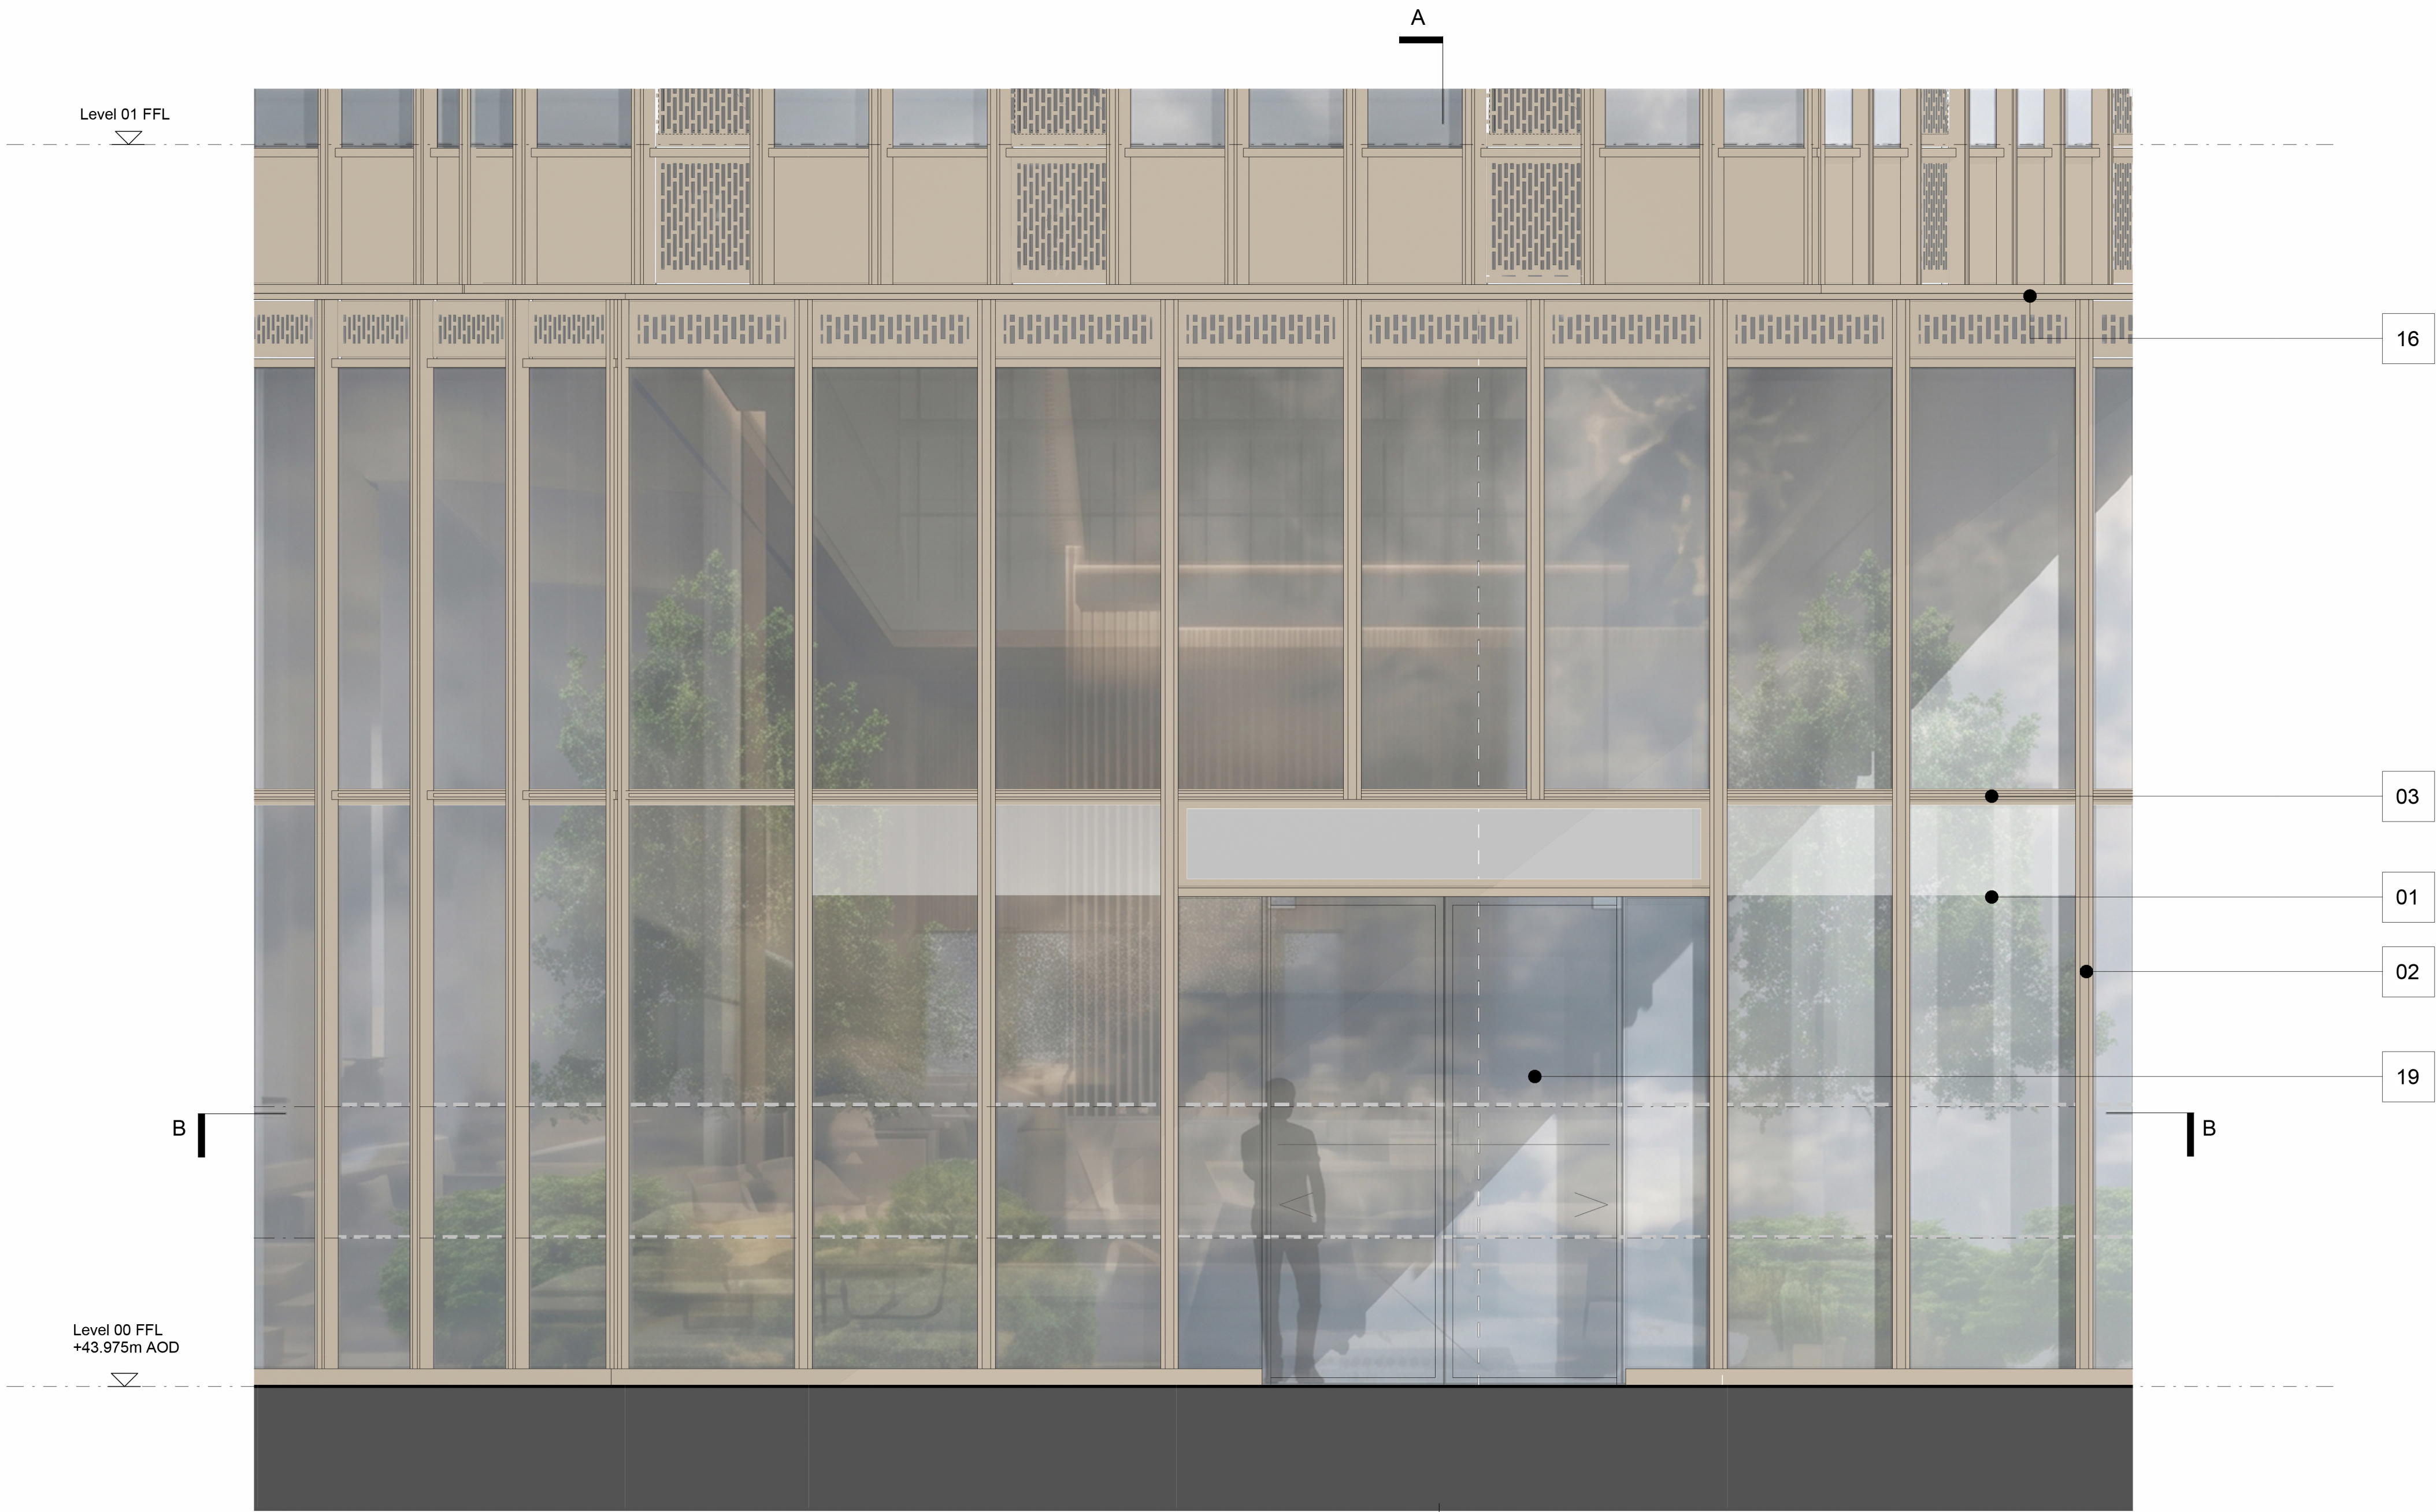

Detail Elevation
1:25

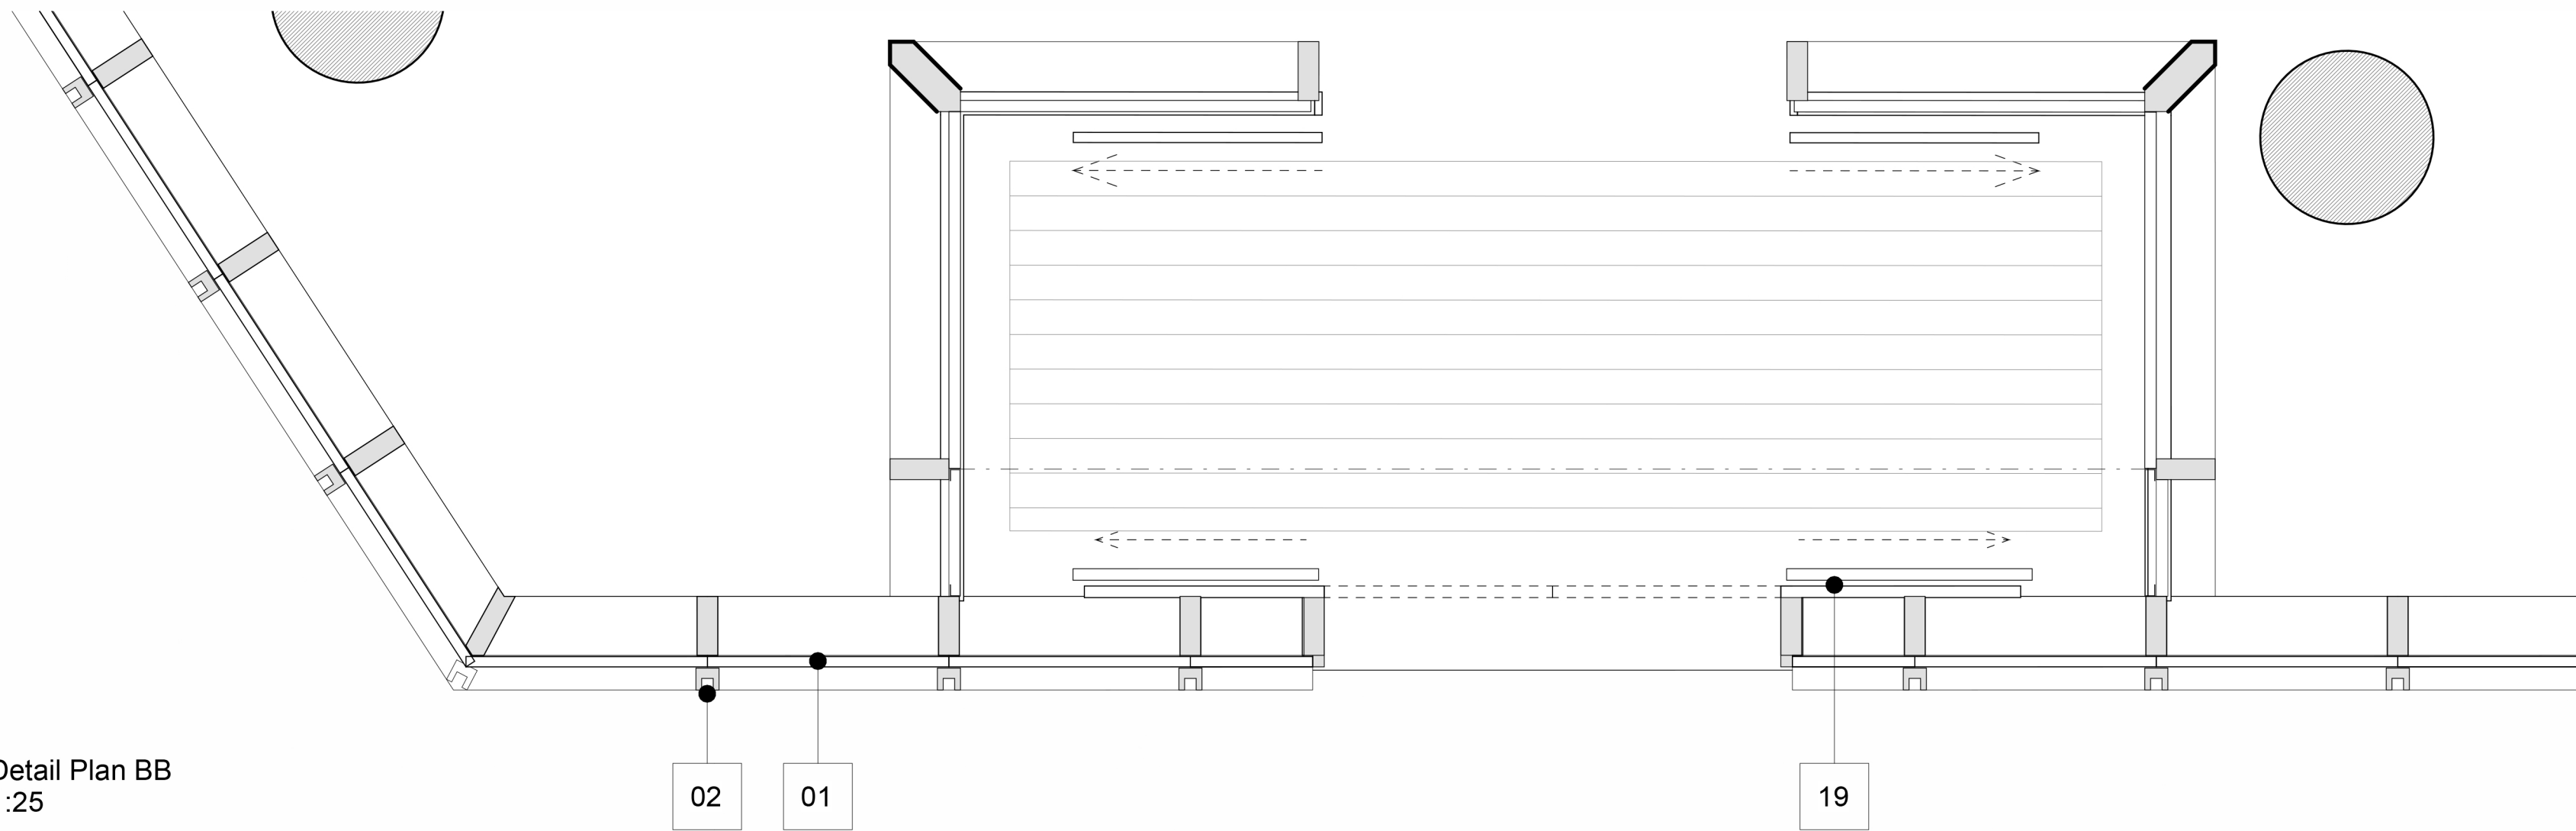

Detail Section AA
1:25

MATERIAL KEY


- 01. CLEAR GLAZED FULL HEIGHT ANODISED ALUMINIUM CURTAIN WALLING SYSTEM - MID-BRONZE
- 02. EXTRUDED ANODISED ALUMINIUM DUAL BLADE PROFILE TO VERTICAL GLAZING MULLION - MID-BRONZE
- 03. EXTRUDED ANODISED ALUMINIUM SINGLE BLADE PROFILE TO HORIZONTAL GLAZING TRANSOM - MID-BRONZE
- 16. ANODISED ALUMINIUM SOFFIT - MID-BRONZE
- 19. GLAZED DRAFT LOBBY WITH INTEGRATED ENTRANCE MATTING, WARM AIR CURTAIN AND AUTOMATIC SLIDING DOOR MECHANISM

This drawing is copyright.
Do not scale off dimensions.

All dimensions to be checked
on site by contractor.

Contractor to report any
dimensional discrepancies,
errors or omissions prior to
commencing on site.

Rev	Date	Description
P01	2024-12-20	Planning Submission
P02	2026-06-05	Planning Submission Amendment
P03	2026-07-09	Planning Submission Amendment - Facade Update

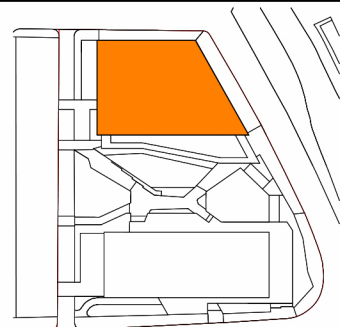

Project Title
Stocktons Site

Status
PLANNING

Drawing Title
**Building B
External Wall Details
Office Main Entrance**

Project No
10359

Scale

1 : 25@ A1

Revision
10359-SHP-Z2-A-B5D9-G251-DE-XX-001 | P03

simpsonhaugh

Manchester +44 (0)161 835 2345 London +44 (0)20 7549 4000 Birmingham +44 (0)121 233 1874