


KEY:		
	Two Bed Apartment	Office
	Three Bed Apartment	Plant
	One Bed Apartment	Store
	Amenity	

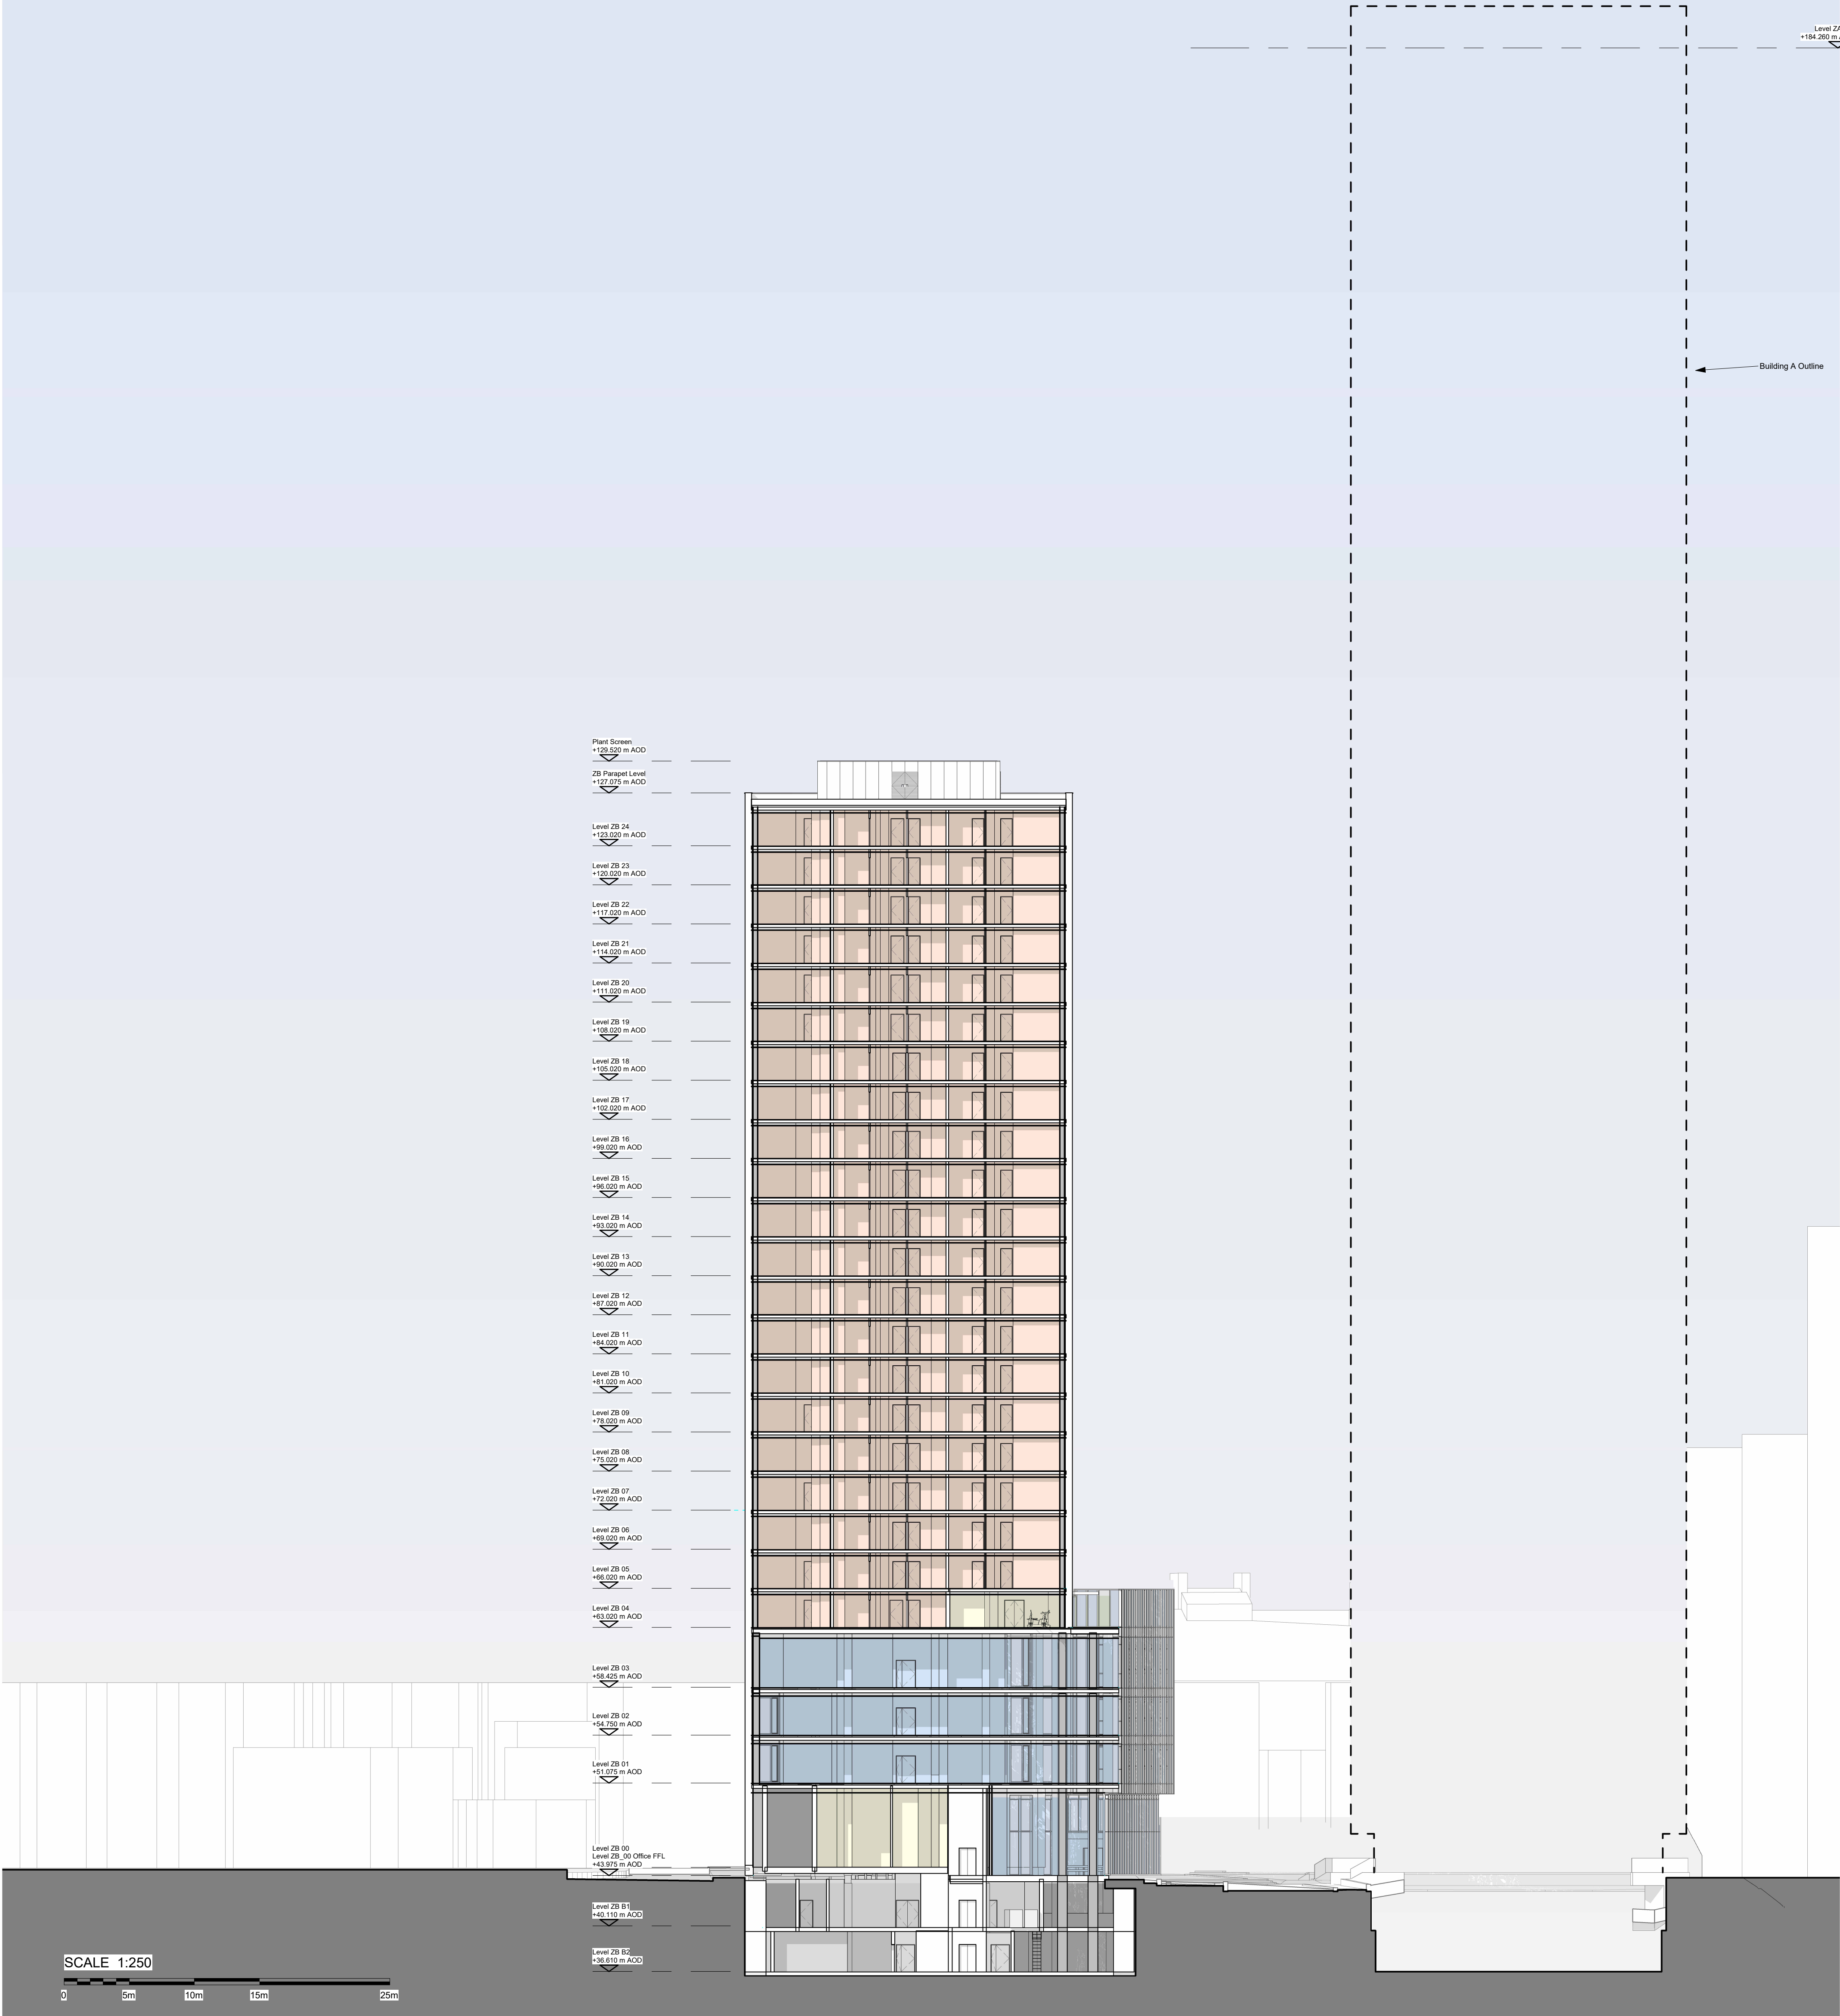


This drawing is copyright
Do not scale off dimensions.

All dimensions to be checked
on site by contractor.

Contractor to report any
dimensional discrepancies,
errors or omissions prior to
commencing on site.

Rev	Date	Description
P01	2026-06-05	Planning Submission Amendment
P02	2026-07-09	Planning Submission Amendment - Basement Update

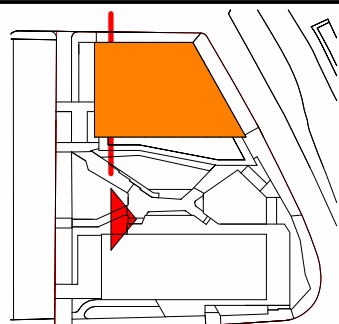

Project Title
Stocktons Site

Status
PLANNING

Drawing Title
Building B
General Arrangement - Proposed
Section BB

Project No
10359

Scale
1:250

@ A1

Revision
10359-SHP-Z2-A-B5D9-G200-SE-BB-001 P02

simpsonhaugh

Manchester +44 (0)161 835 2345 London +44 (0)20 7549 4000 Birmingham +44 (0)121 233 1874