




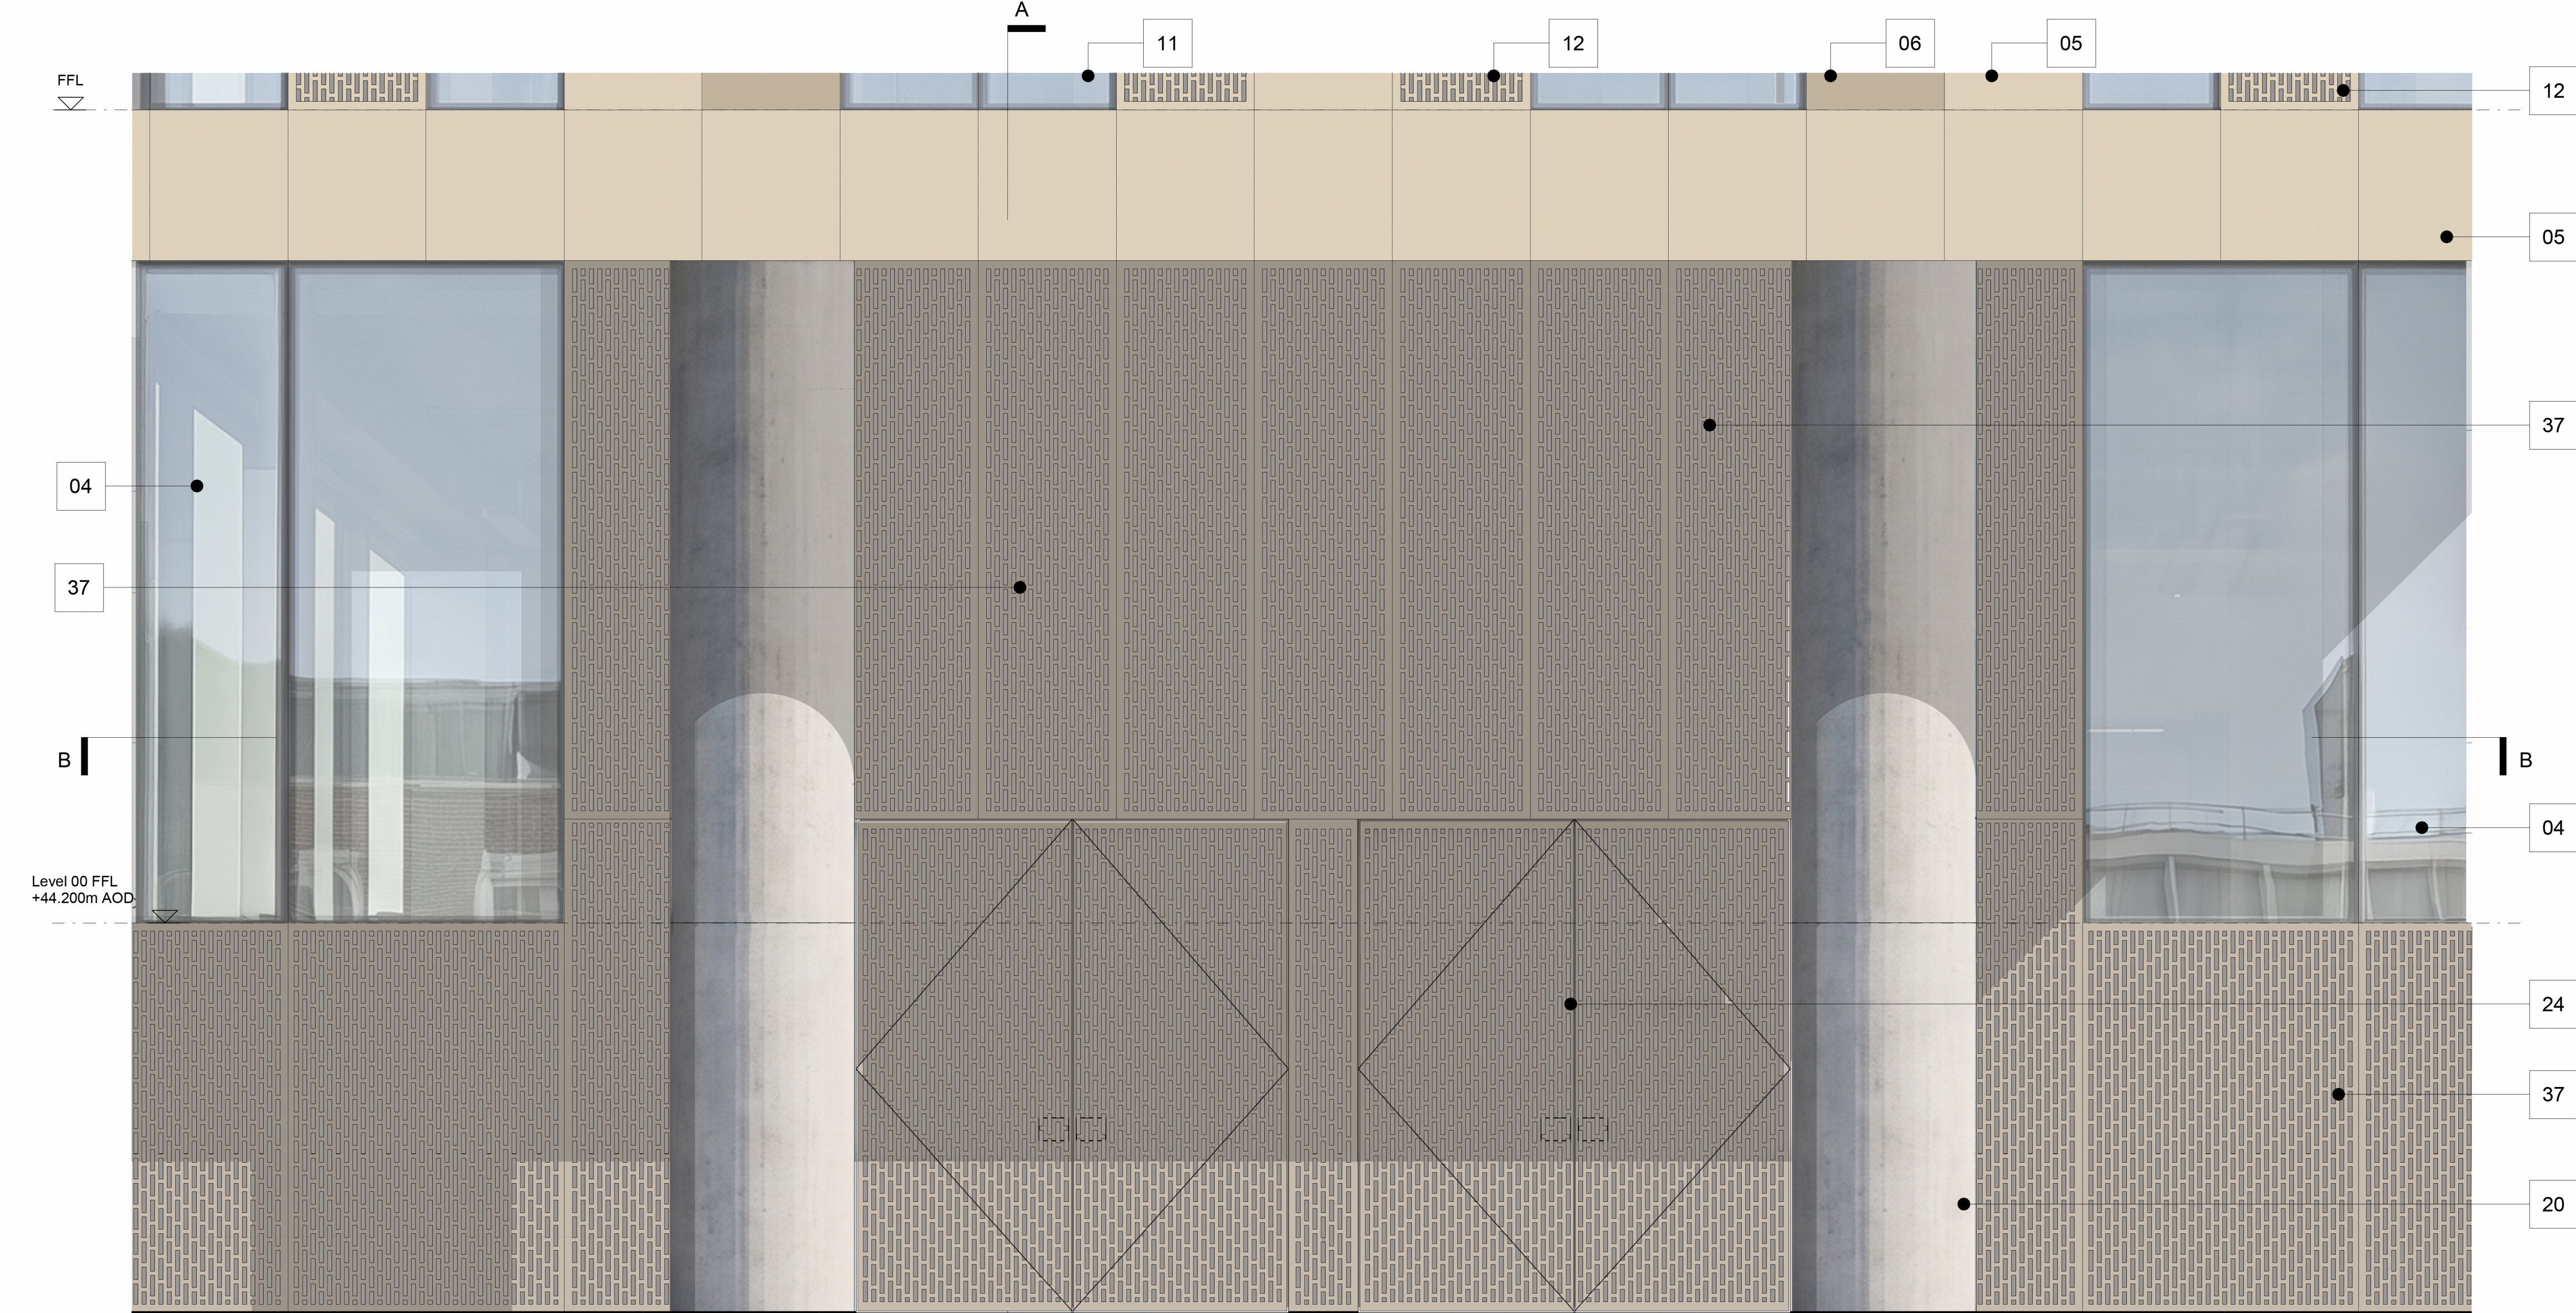

Detail Elevation
1:25

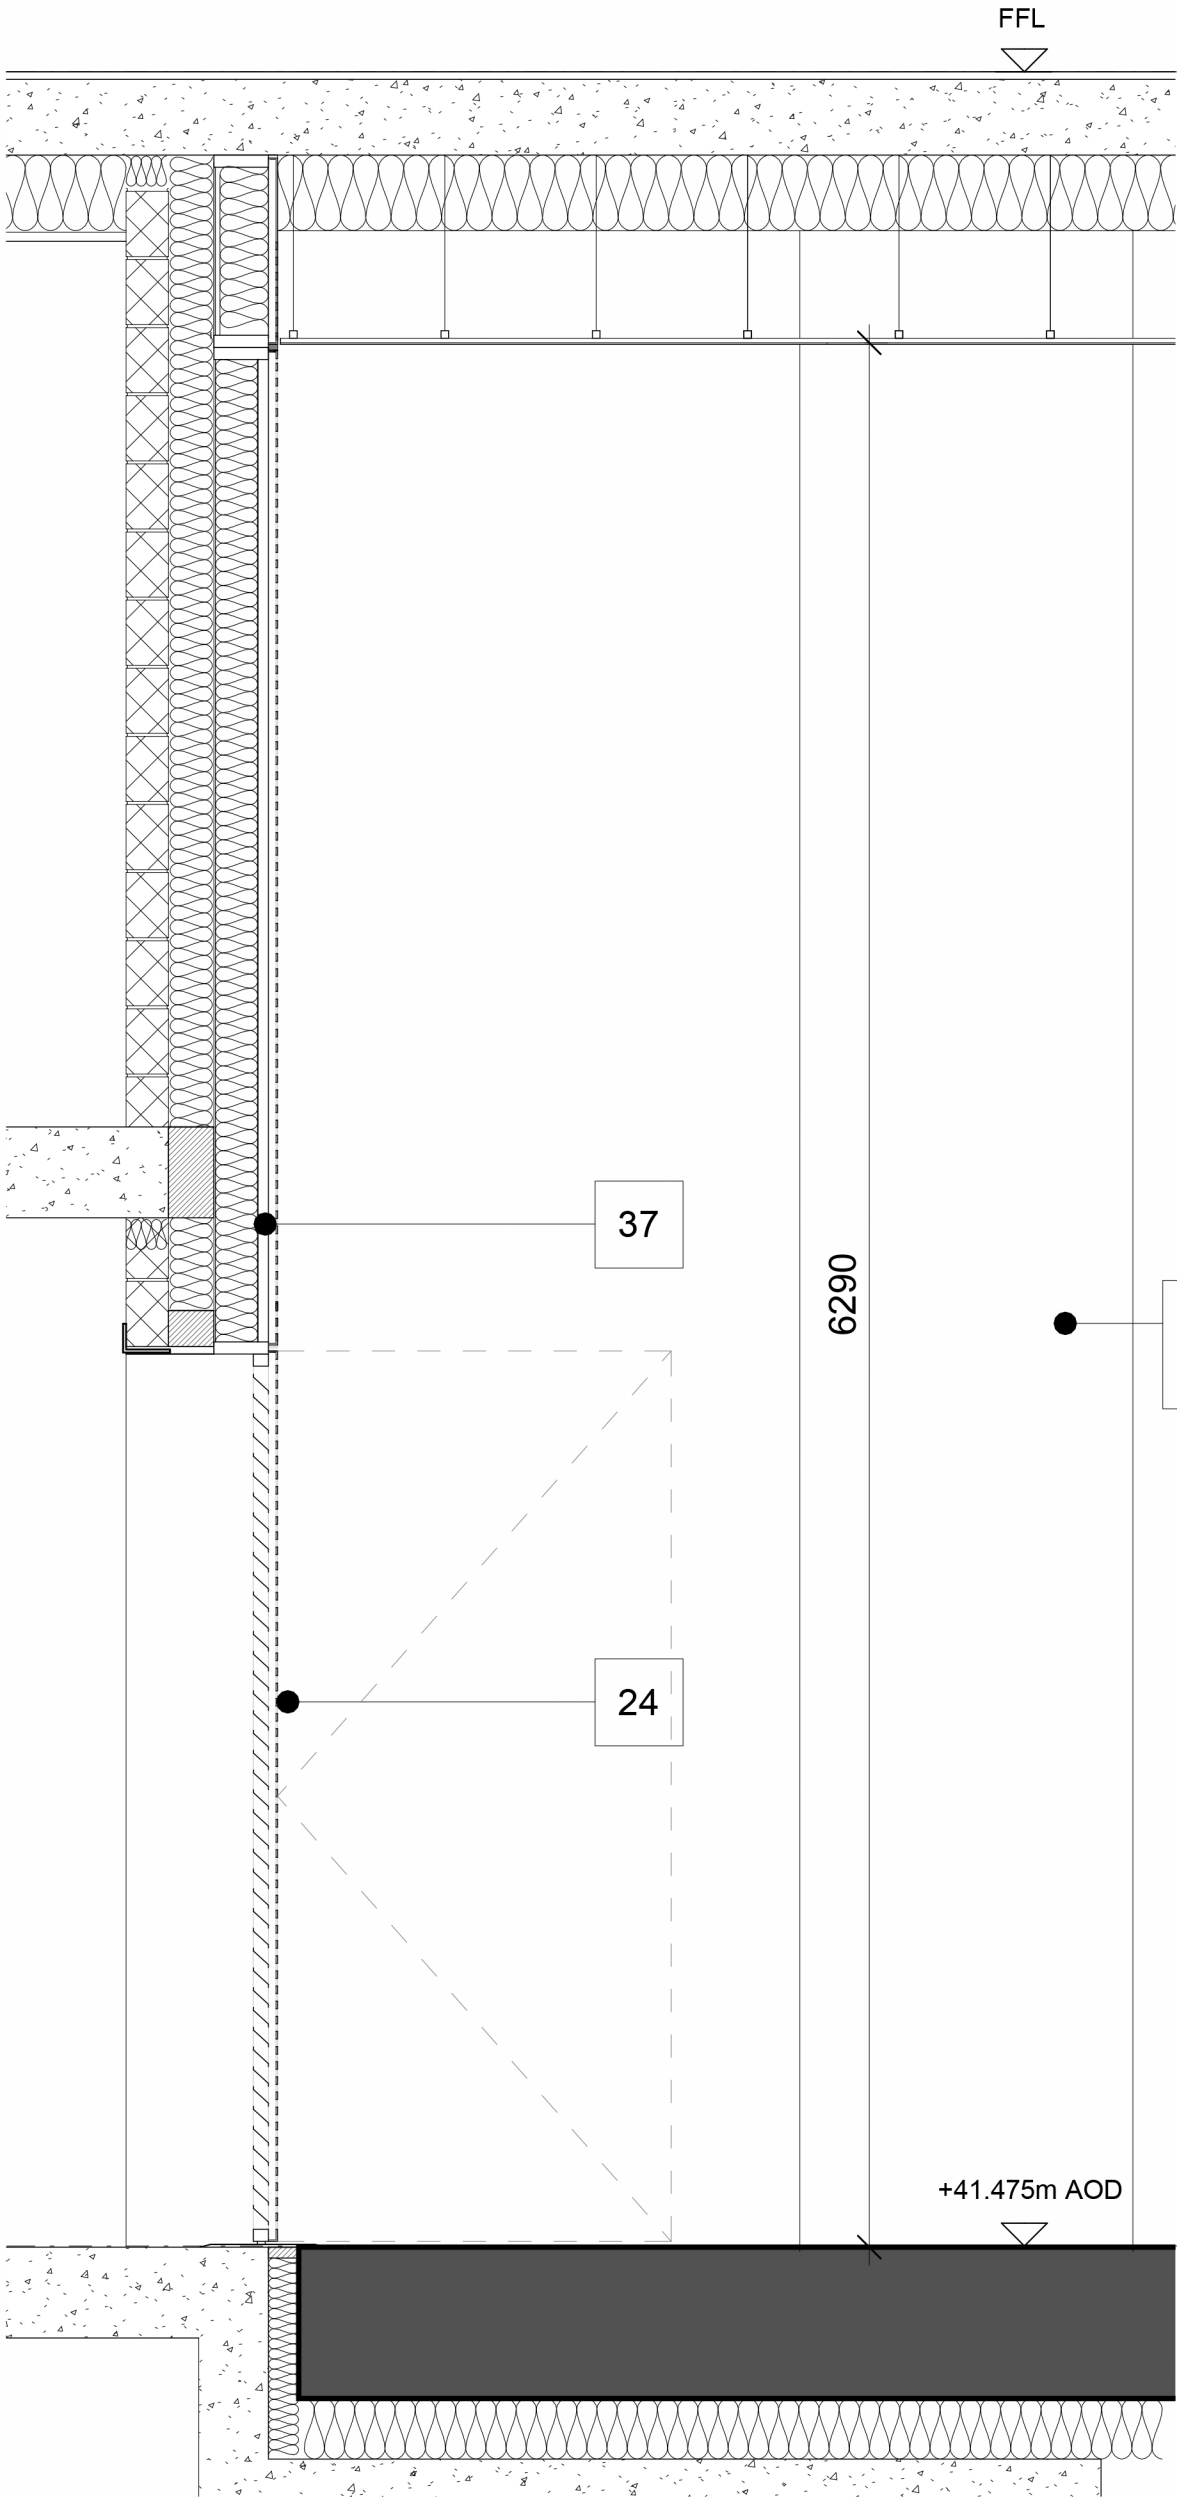

Detail Section AA
1:25

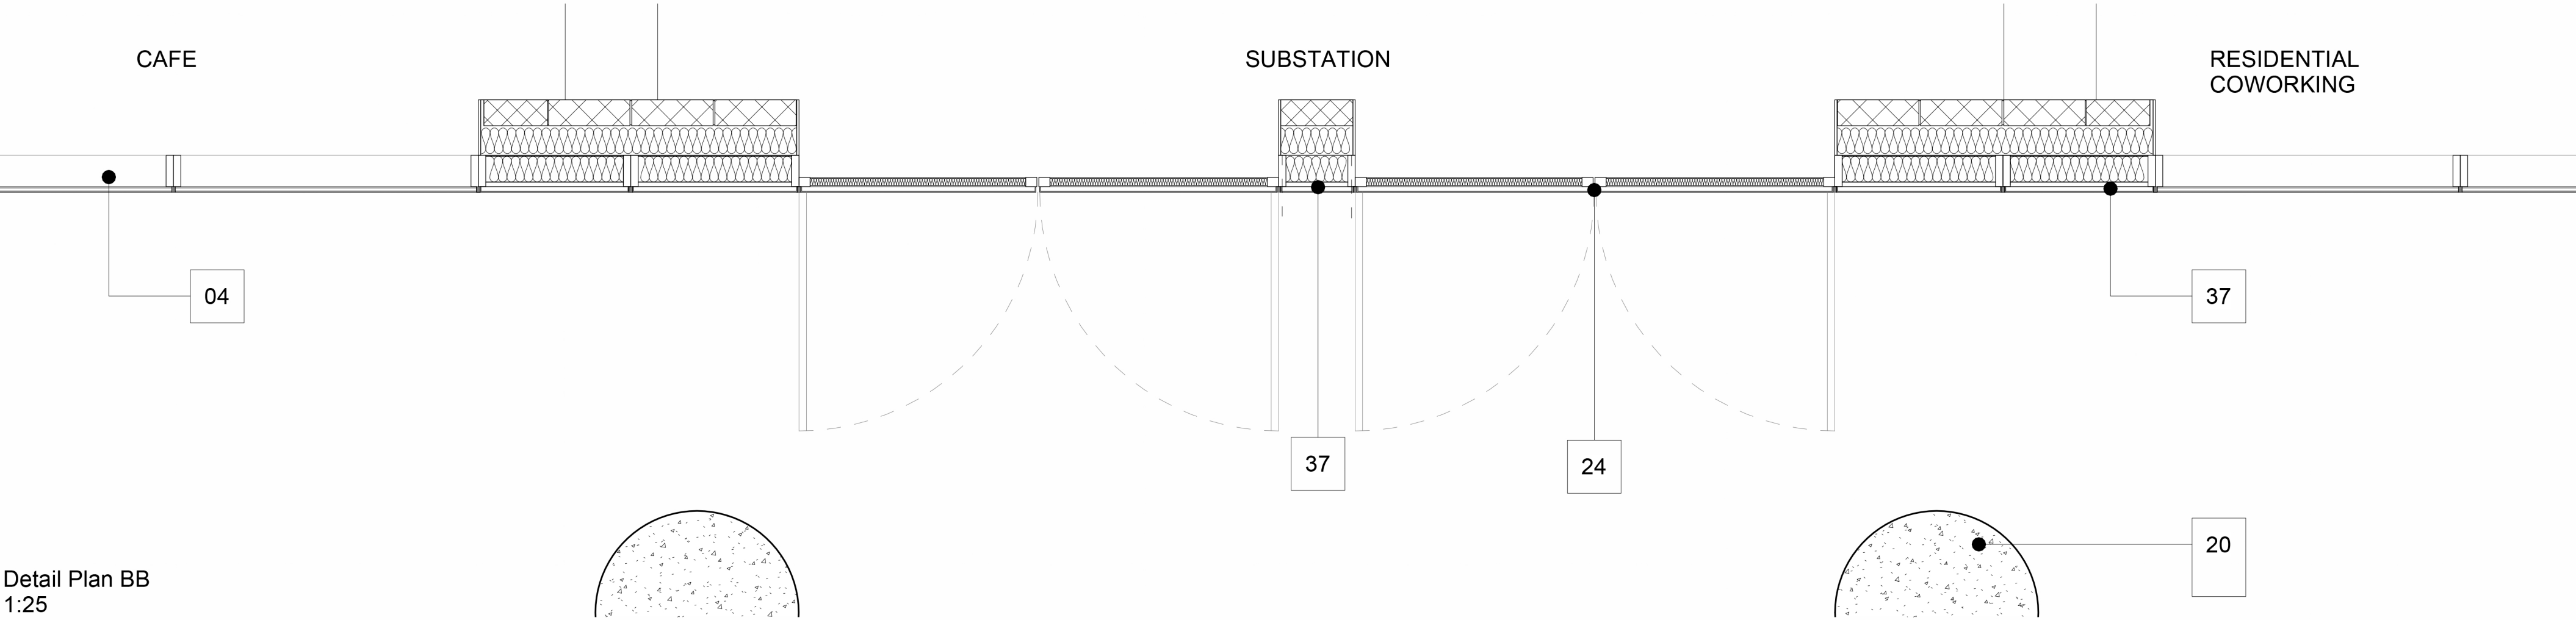

Detail Plan BB
1:25

MATERIAL KEY - BUILDING A

- 04. FLUSH-GLAZED ALUMINIUM CURTAIN WALLING SYSTEM WITH SILICONE-SEALED JOINTS
- 05. OPAQUE INSULATED ANODISED ALUMINIUM PANEL – LIGHT BRONZE
- 06. OPAQUE INSULATED ANODISED ALUMINIUM PANEL – MID-BRONZE
- 11. FIXED FULL HEIGHT GLAZED VISION UNIT
- 12. PERFORATED DECORATIVE ANODISED ALUMINIUM SCREEN - LIGHT BRONZE, CONCEALING CLEAR GLAZED OPENABLE RAPID VENT DOOR BEHIND
- 20. COLUMN WITH ARCHITECTURAL CONCRETE FINISH
- 24. DOUBLE BANK VENTILATION AND RAIN DEFENCE LOUVRED DOORSET WITH DECORATIVE PERFORATED ANODISED ALUMINIUM SCREEN - MID-BRONZE, IN FRONT
- 37. PERFORATED DECORATIVE ANODISED ALUMINIUM PANEL IN FRONT OF LOUVRED PANELS OR OPAQUE METAL BLANKING PANEL – MID-BRONZE FINISH

This drawing is copyright.
Do not scale off dimensions.

All dimensions to be checked
on site by contractor.

Contractor to report any
dimensional discrepancies,
errors or omissions prior to
commencing on site.

Rev	Date	Description
P01	2024-12-20	Planning Submission
P02	2026-06-05	Planning Submission Amendment
P03	2026-07-09	Planning Submission Amendment - Facade Update

Stocktons Site

Project Title
Stocktons Site

Status
PLANNING

Drawing Title
Building A
External Wall Details
Substation Access

Project No
10359

Scale
1 : 25@ A1

Revision
10359-SHP-Z1-A-B5D9-G251-DE-XX-002, P03

simpsonhaugh

Manchester
+44 (0)161 835 2345

London
+44 (0)20 7549 4000

Birmingham
+44 (0)121 233 1874

© SimpsonHaugh Architects Ltd 2020