




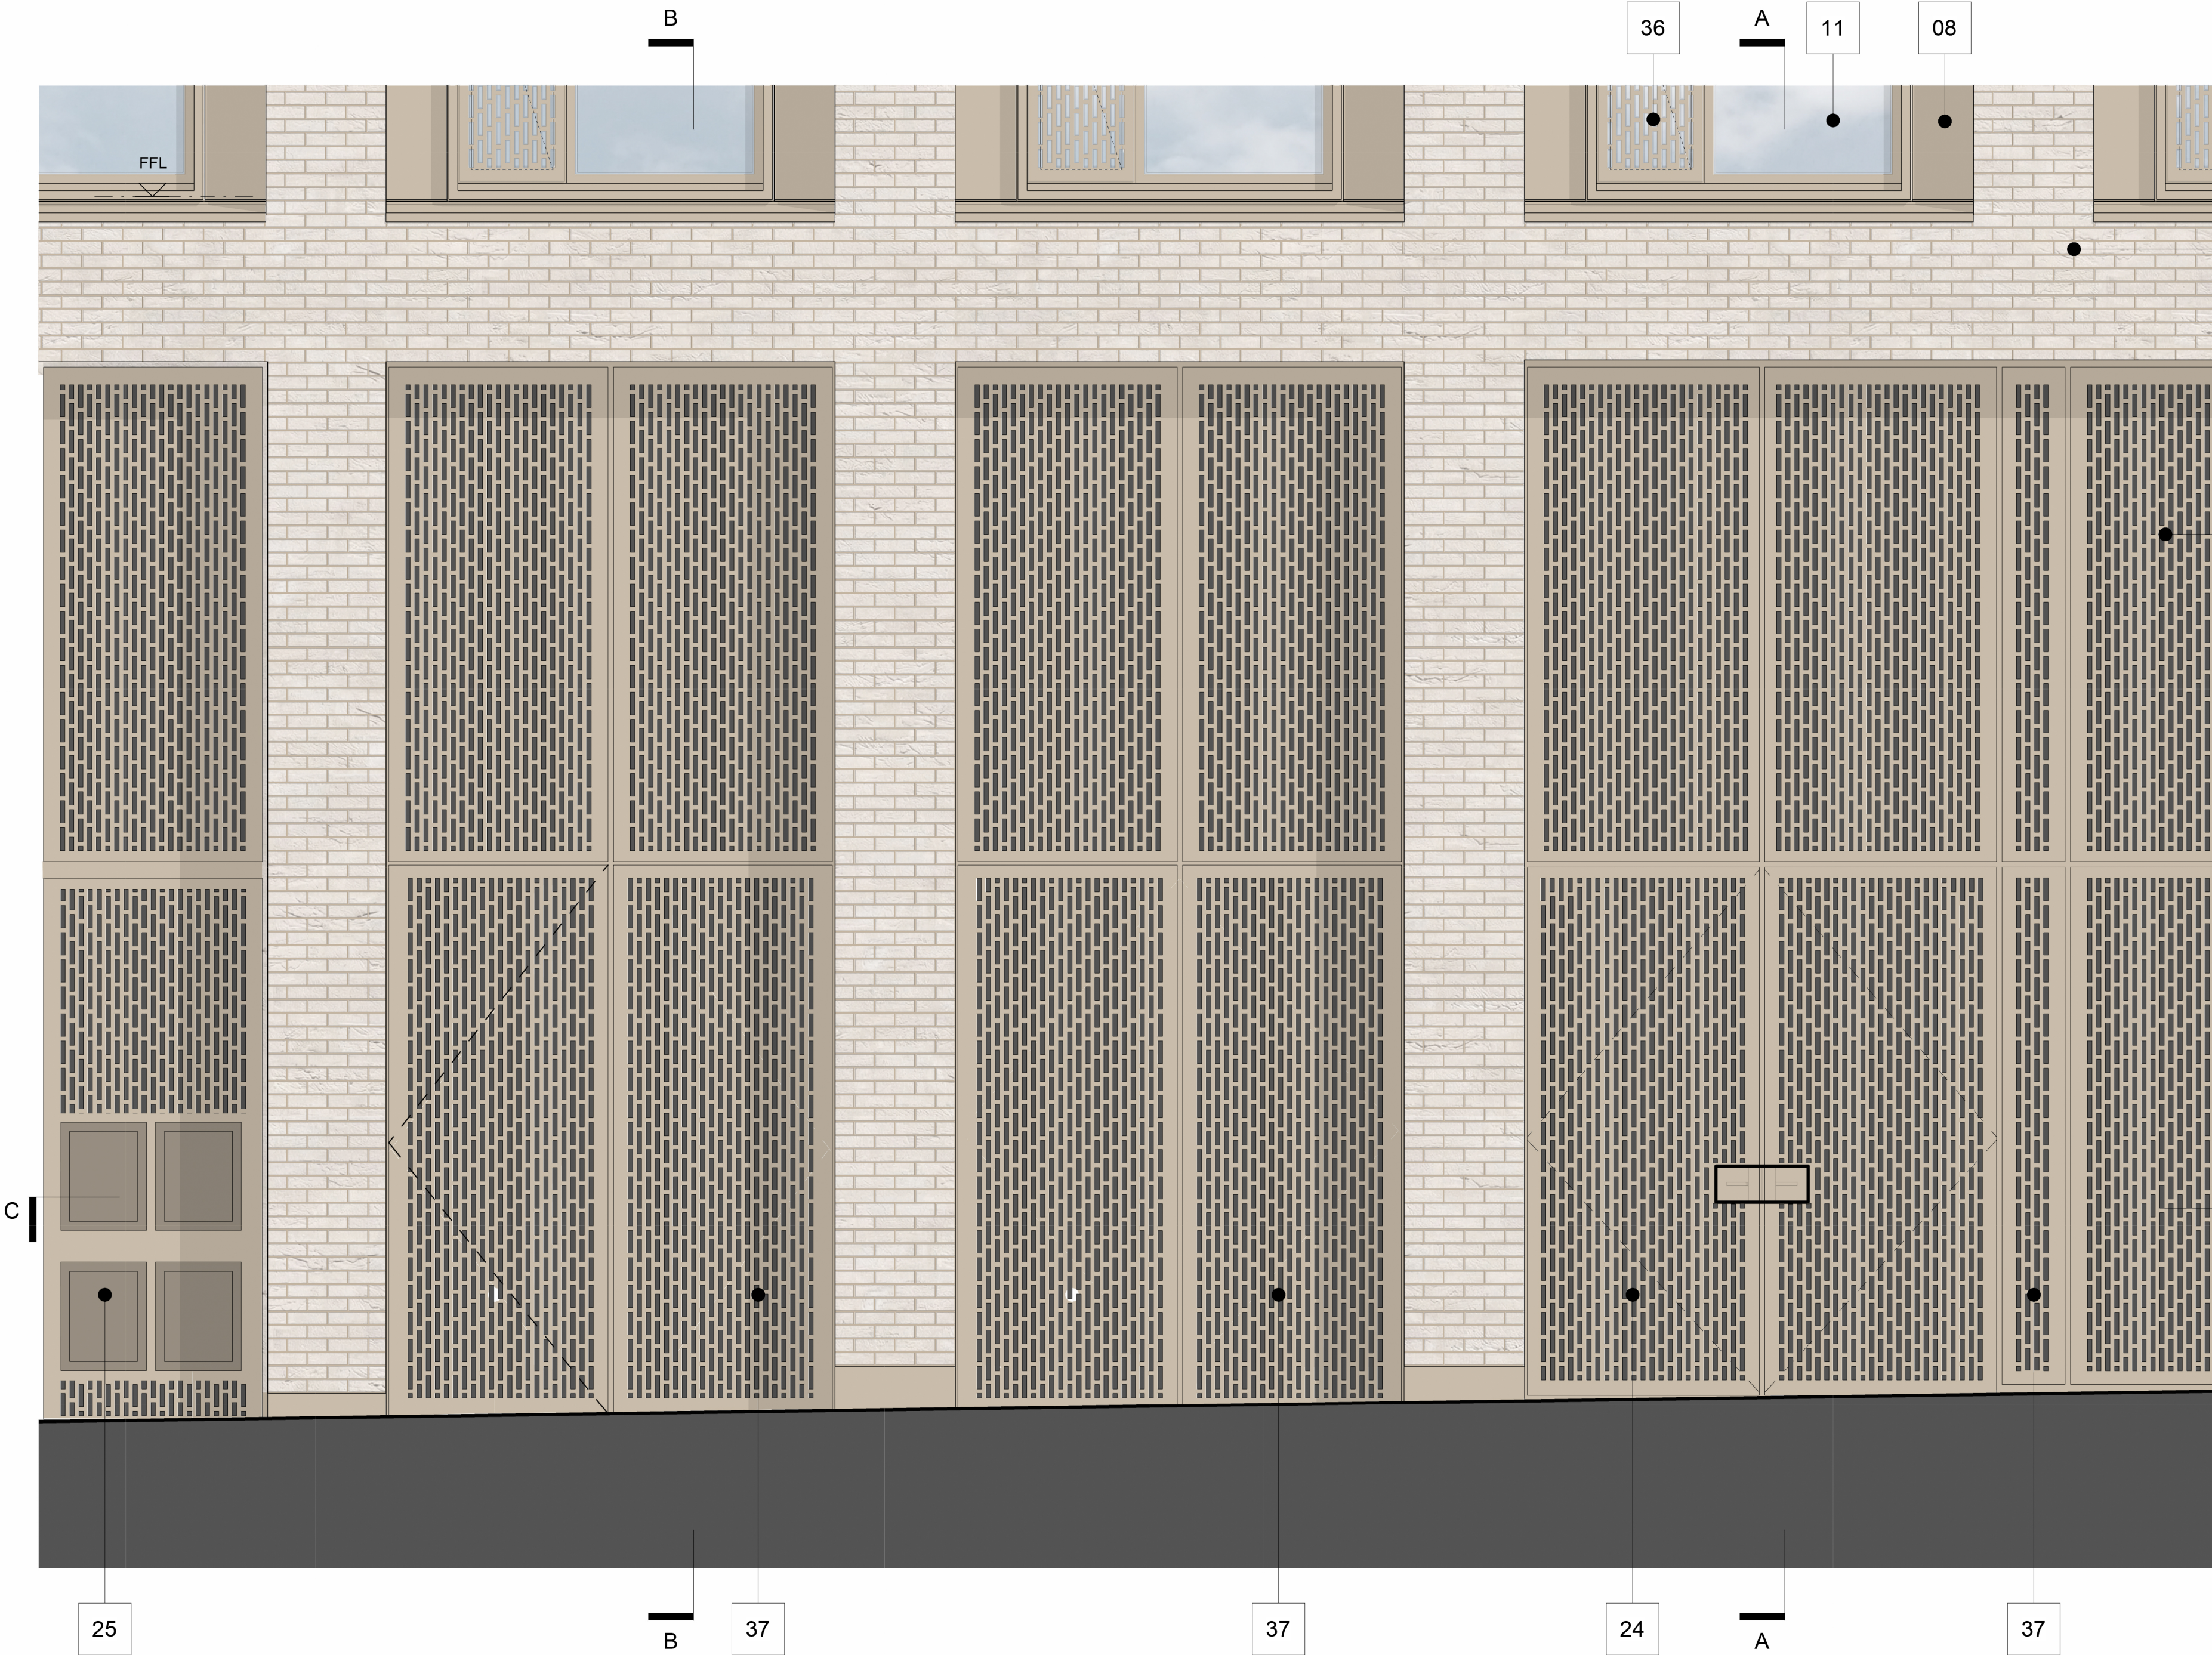

Detail Elevation
1:25

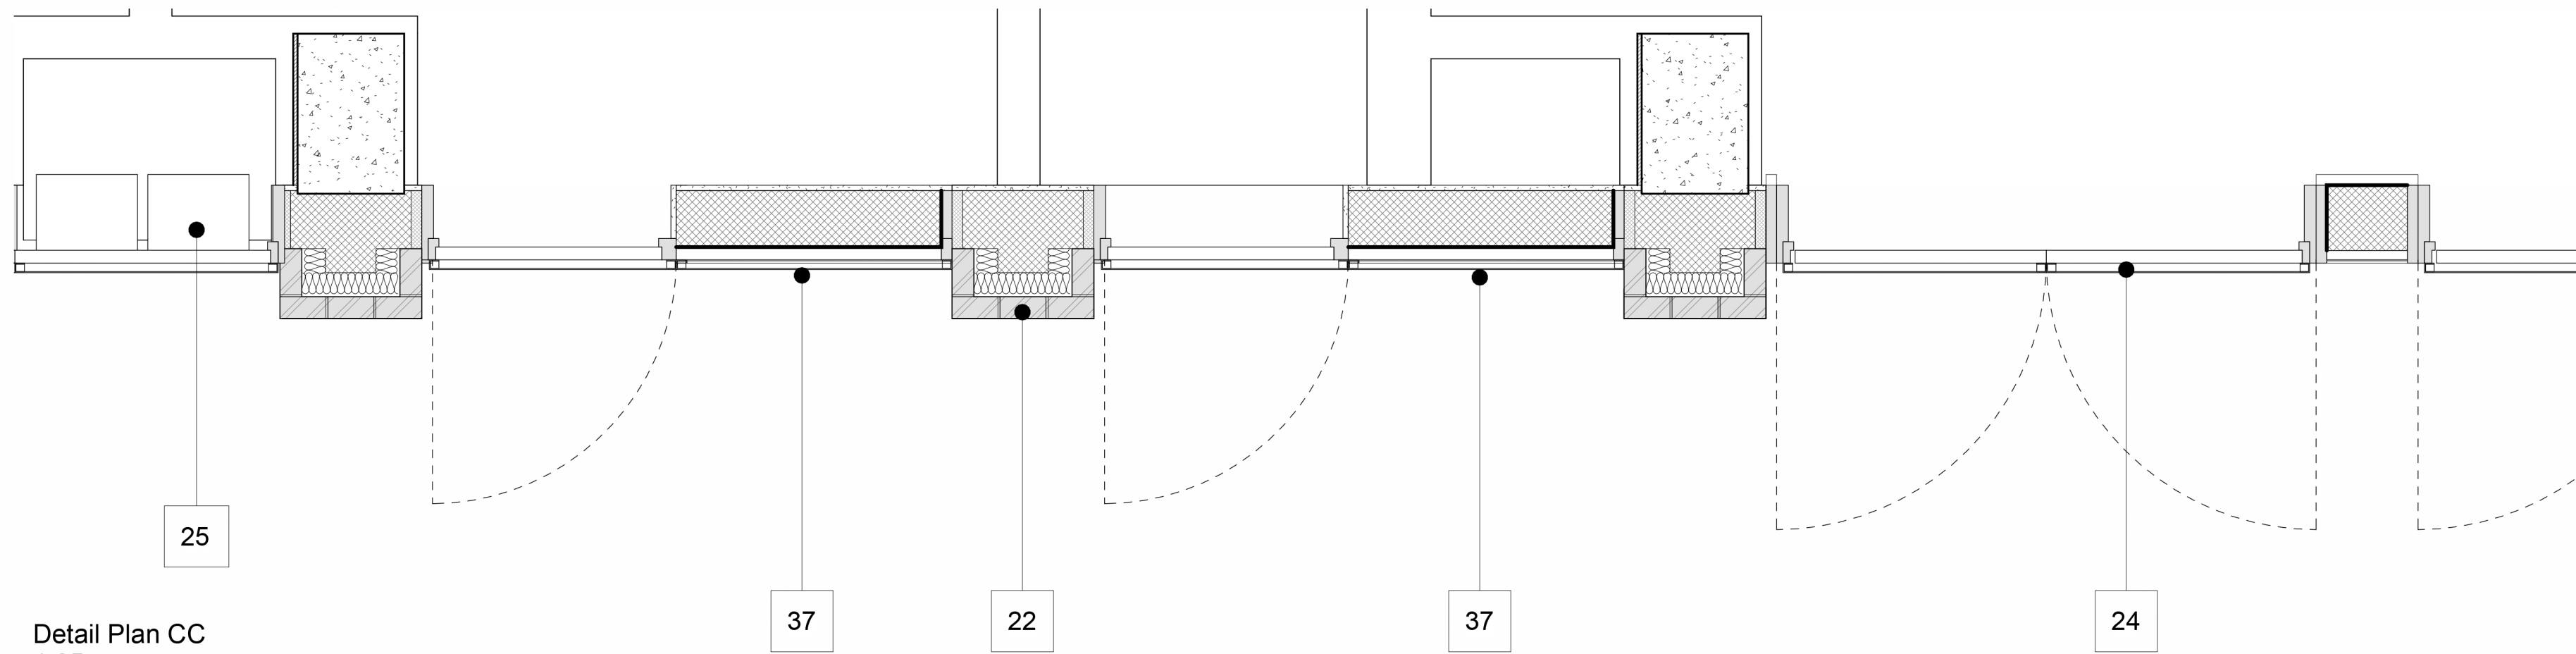

Detail Plan CC
1:25

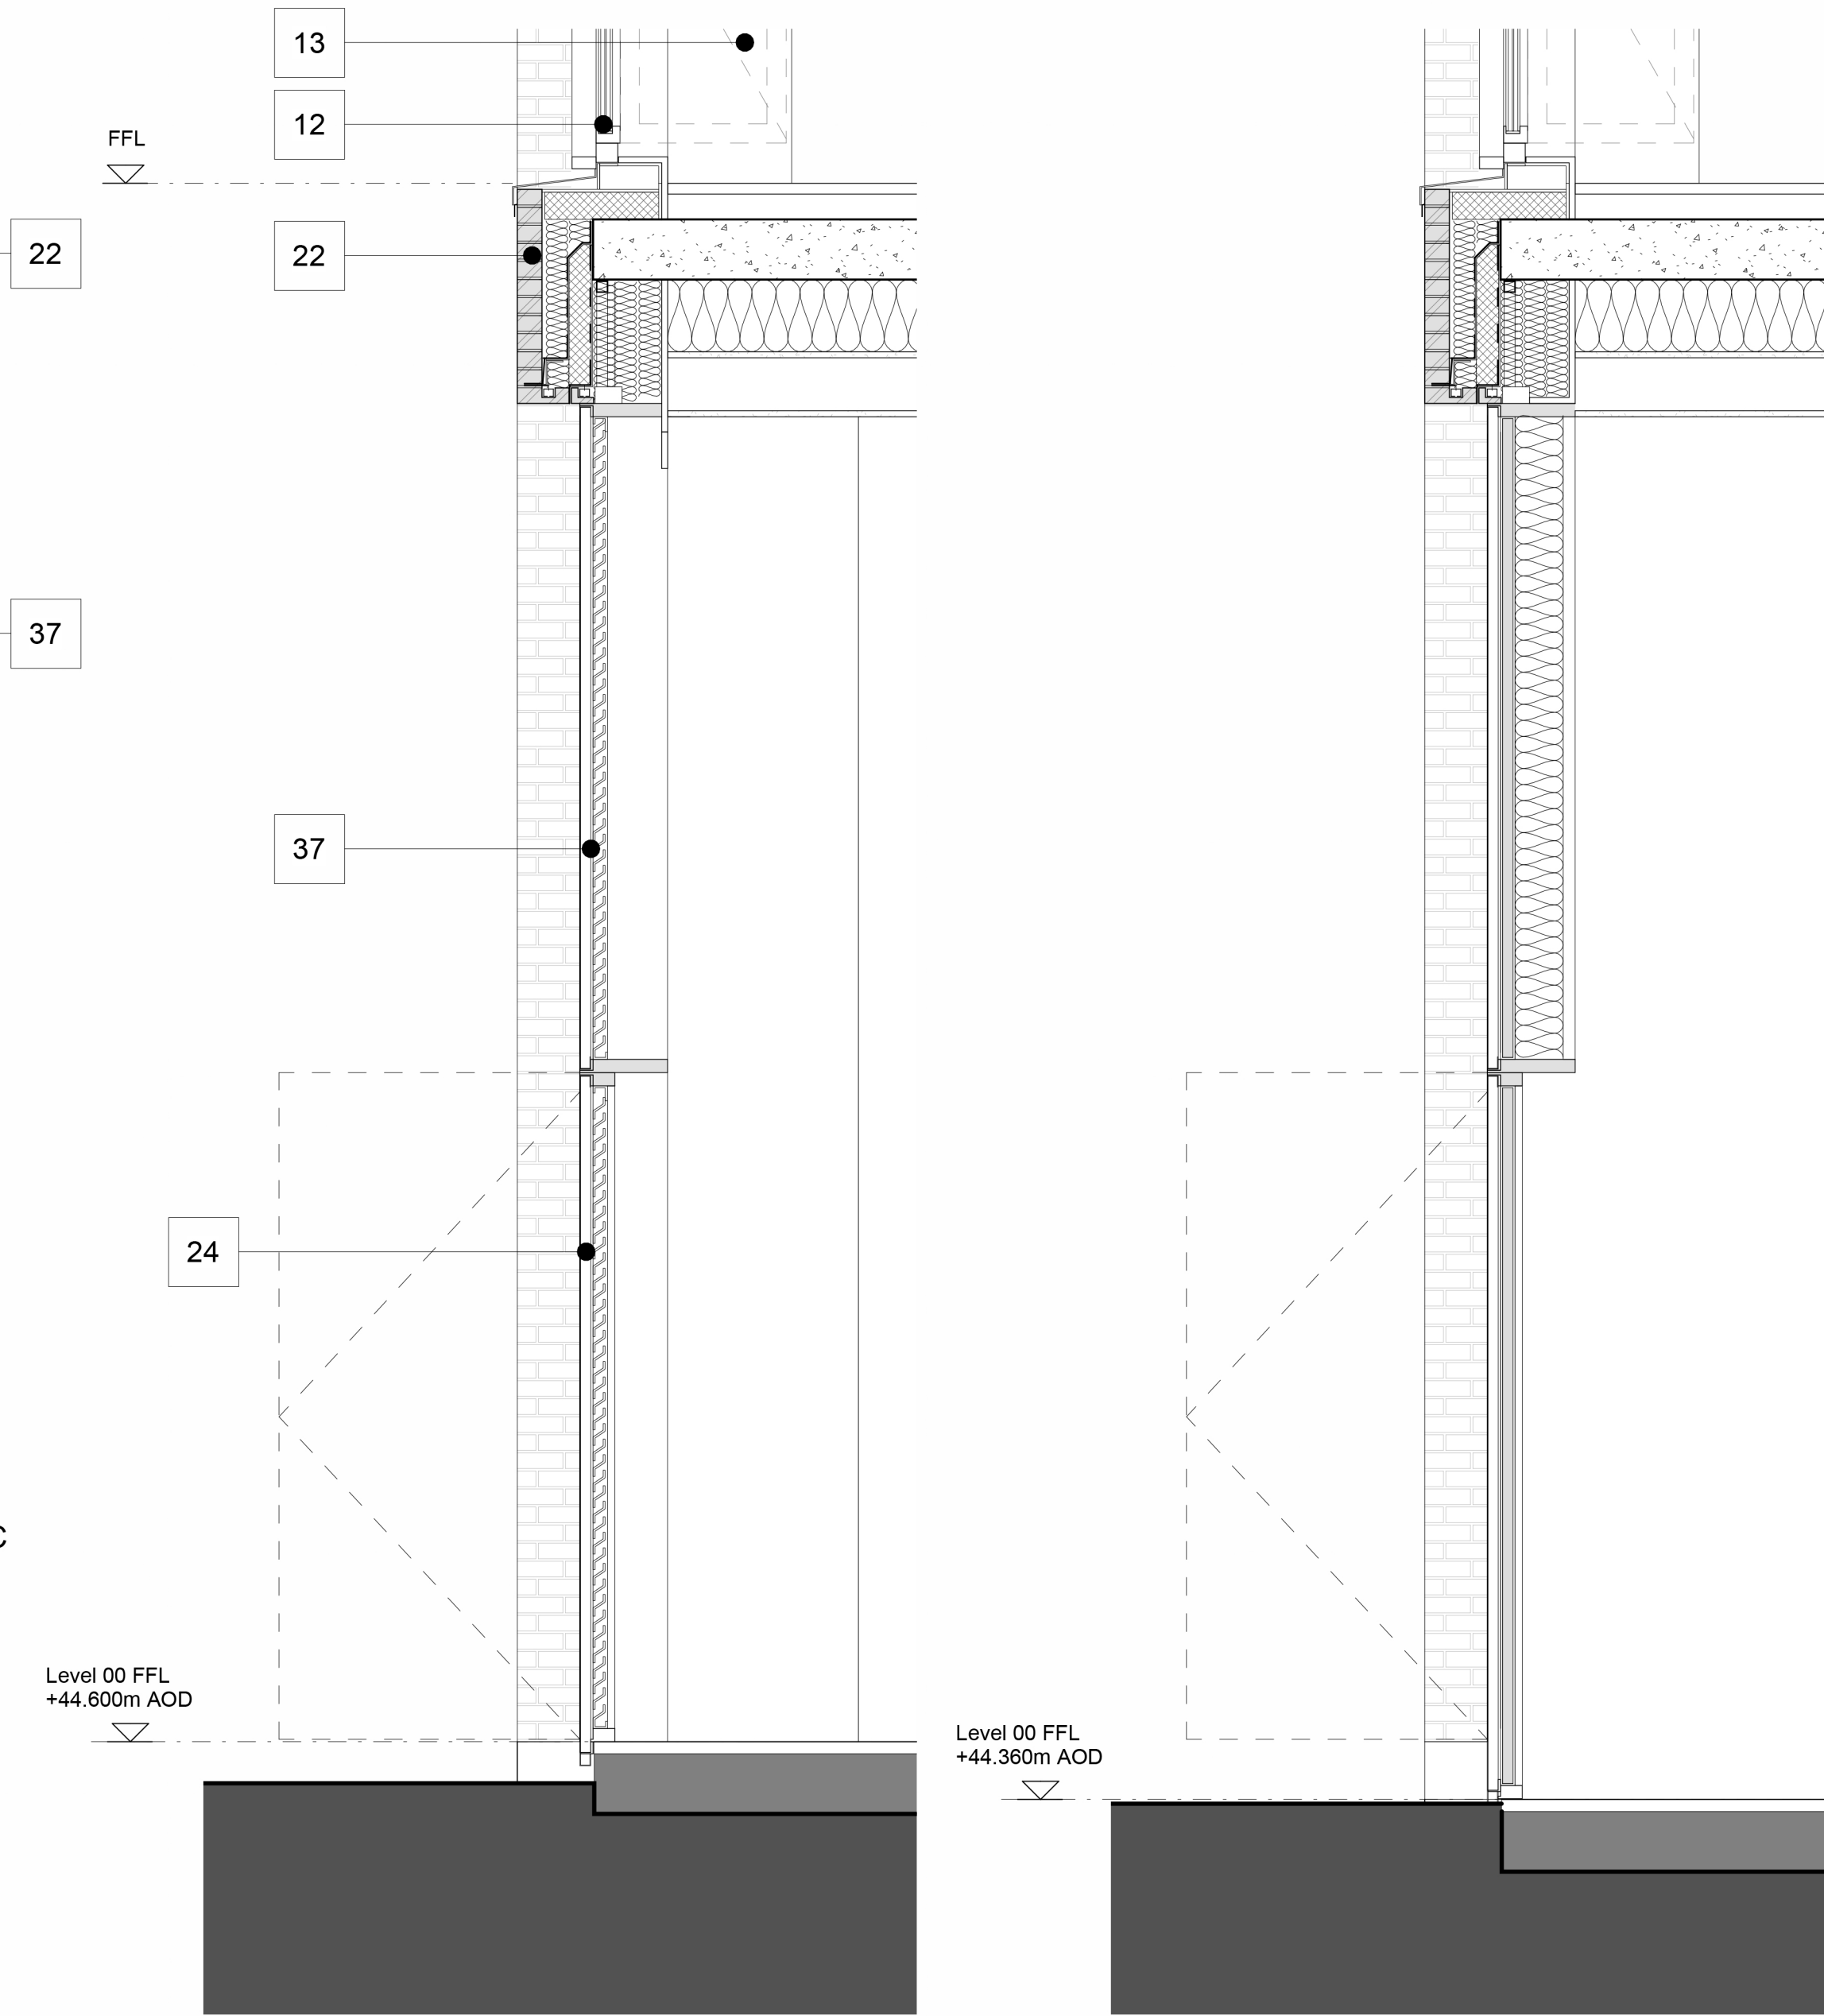

Detail Section AA
1:25

Detail Section BB
1:25

MATERIAL KEY

- 08. INSULATED ANODISED ALUMINIUM PANEL - MID-BRONZE
- 11. FIXED FULL HEIGHT GLAZED VISION UNIT
- 12. PERFORATED DECORATIVE ANODISED ALUMINIUM SCREEN, CONCEALING CLEAR GLAZED OPENABLE RAPID VENT DOOR – MID-BRONZE
- 13. MID-BRONZE ANODISED ALUMINIUM FRAMED CLEAR GLAZED OPENABLE RAPID VENT DOOR
- 22. TRADITIONAL HANDLAID BRICK SUPERGRID - BUFF FINISH
- 24. DOUBLE BANK VENTILATION AND RAIN DEFENCE LOUVRED DOORSET WITH DECORATIVE PERFORATED ALUMINIUM SCREEN - MID-BRONZE, IN FRONT
- 25. DRY AND WET RISER INLETS INTEGRATED INTO PERFORATED METAL SCREEN TO SUIT
- 36. PERFORATED DECORATIVE ANODISED ALUMINIUM SCREEN - MID-BRONZE, CONCEALING CLEAR GLAZED OPENABLE RAPID VENT DOOR BEHIND
- 37. PERFORATED DECORATIVE ANODISED ALUMINIUM PANEL IN FRONT OF LOUVRED PANELS OR OPAQUE METAL BLANKING PANEL – MID-BRONZE FINISH

This drawing is copyright.
Do not scale off dimensions.

All dimensions to be checked
on site by contractor.

Contractor to report any
dimensional discrepancies,
errors or omissions prior to
commencing on site.

Rev	Date	Description
P01	2024-12-20	Planning Submission
P02	2026-06-05	Planning Submission Amendment
P03	2026-07-09	Planning Submission Amendment - Facade Update

Project Title Stocktons Site		Drawing Title Building B External Wall Details Fire Escape / Substation Plant Elevation	
Project No 10359	Scale 1 : 25@ A1	Revision P03	
Status PLANNING		10359-SHP-Z2-A-B5D9-G251-DE-XX-004	

Manchester
+44 (0)161 835 2345

London
+44 (0)20 7549 4000

Birmingham
+44 (0)121 233 1874

© SimpsonHaugh Architects Ltd 2020