
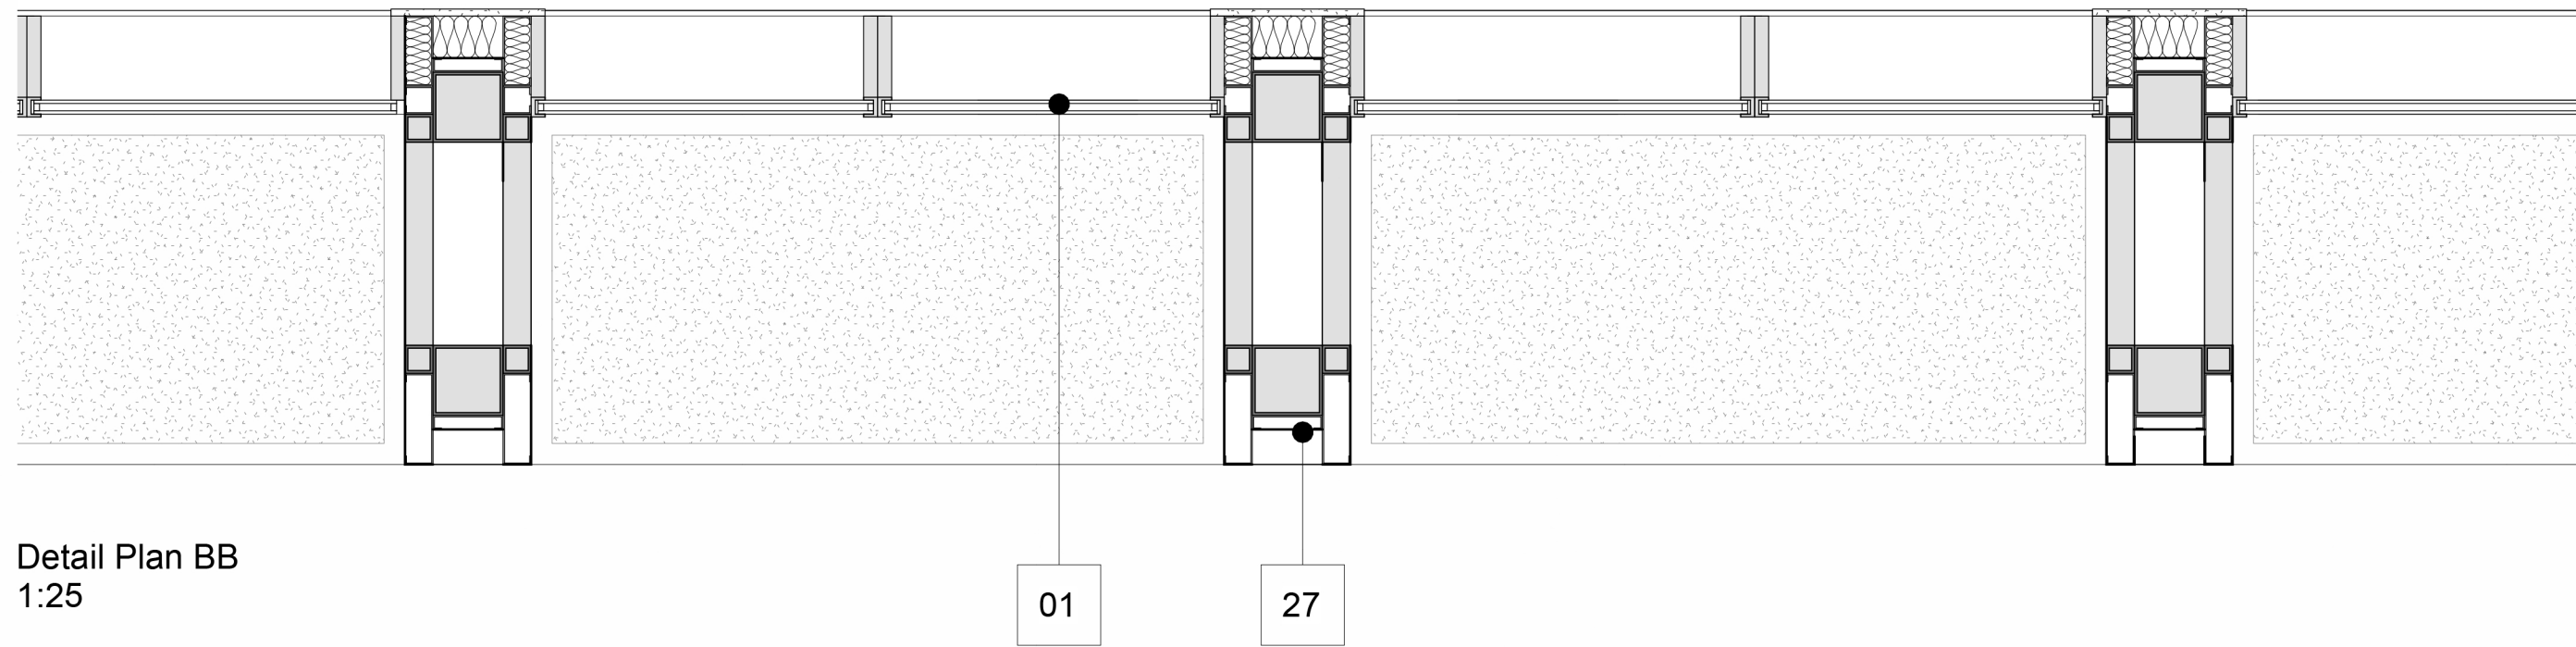


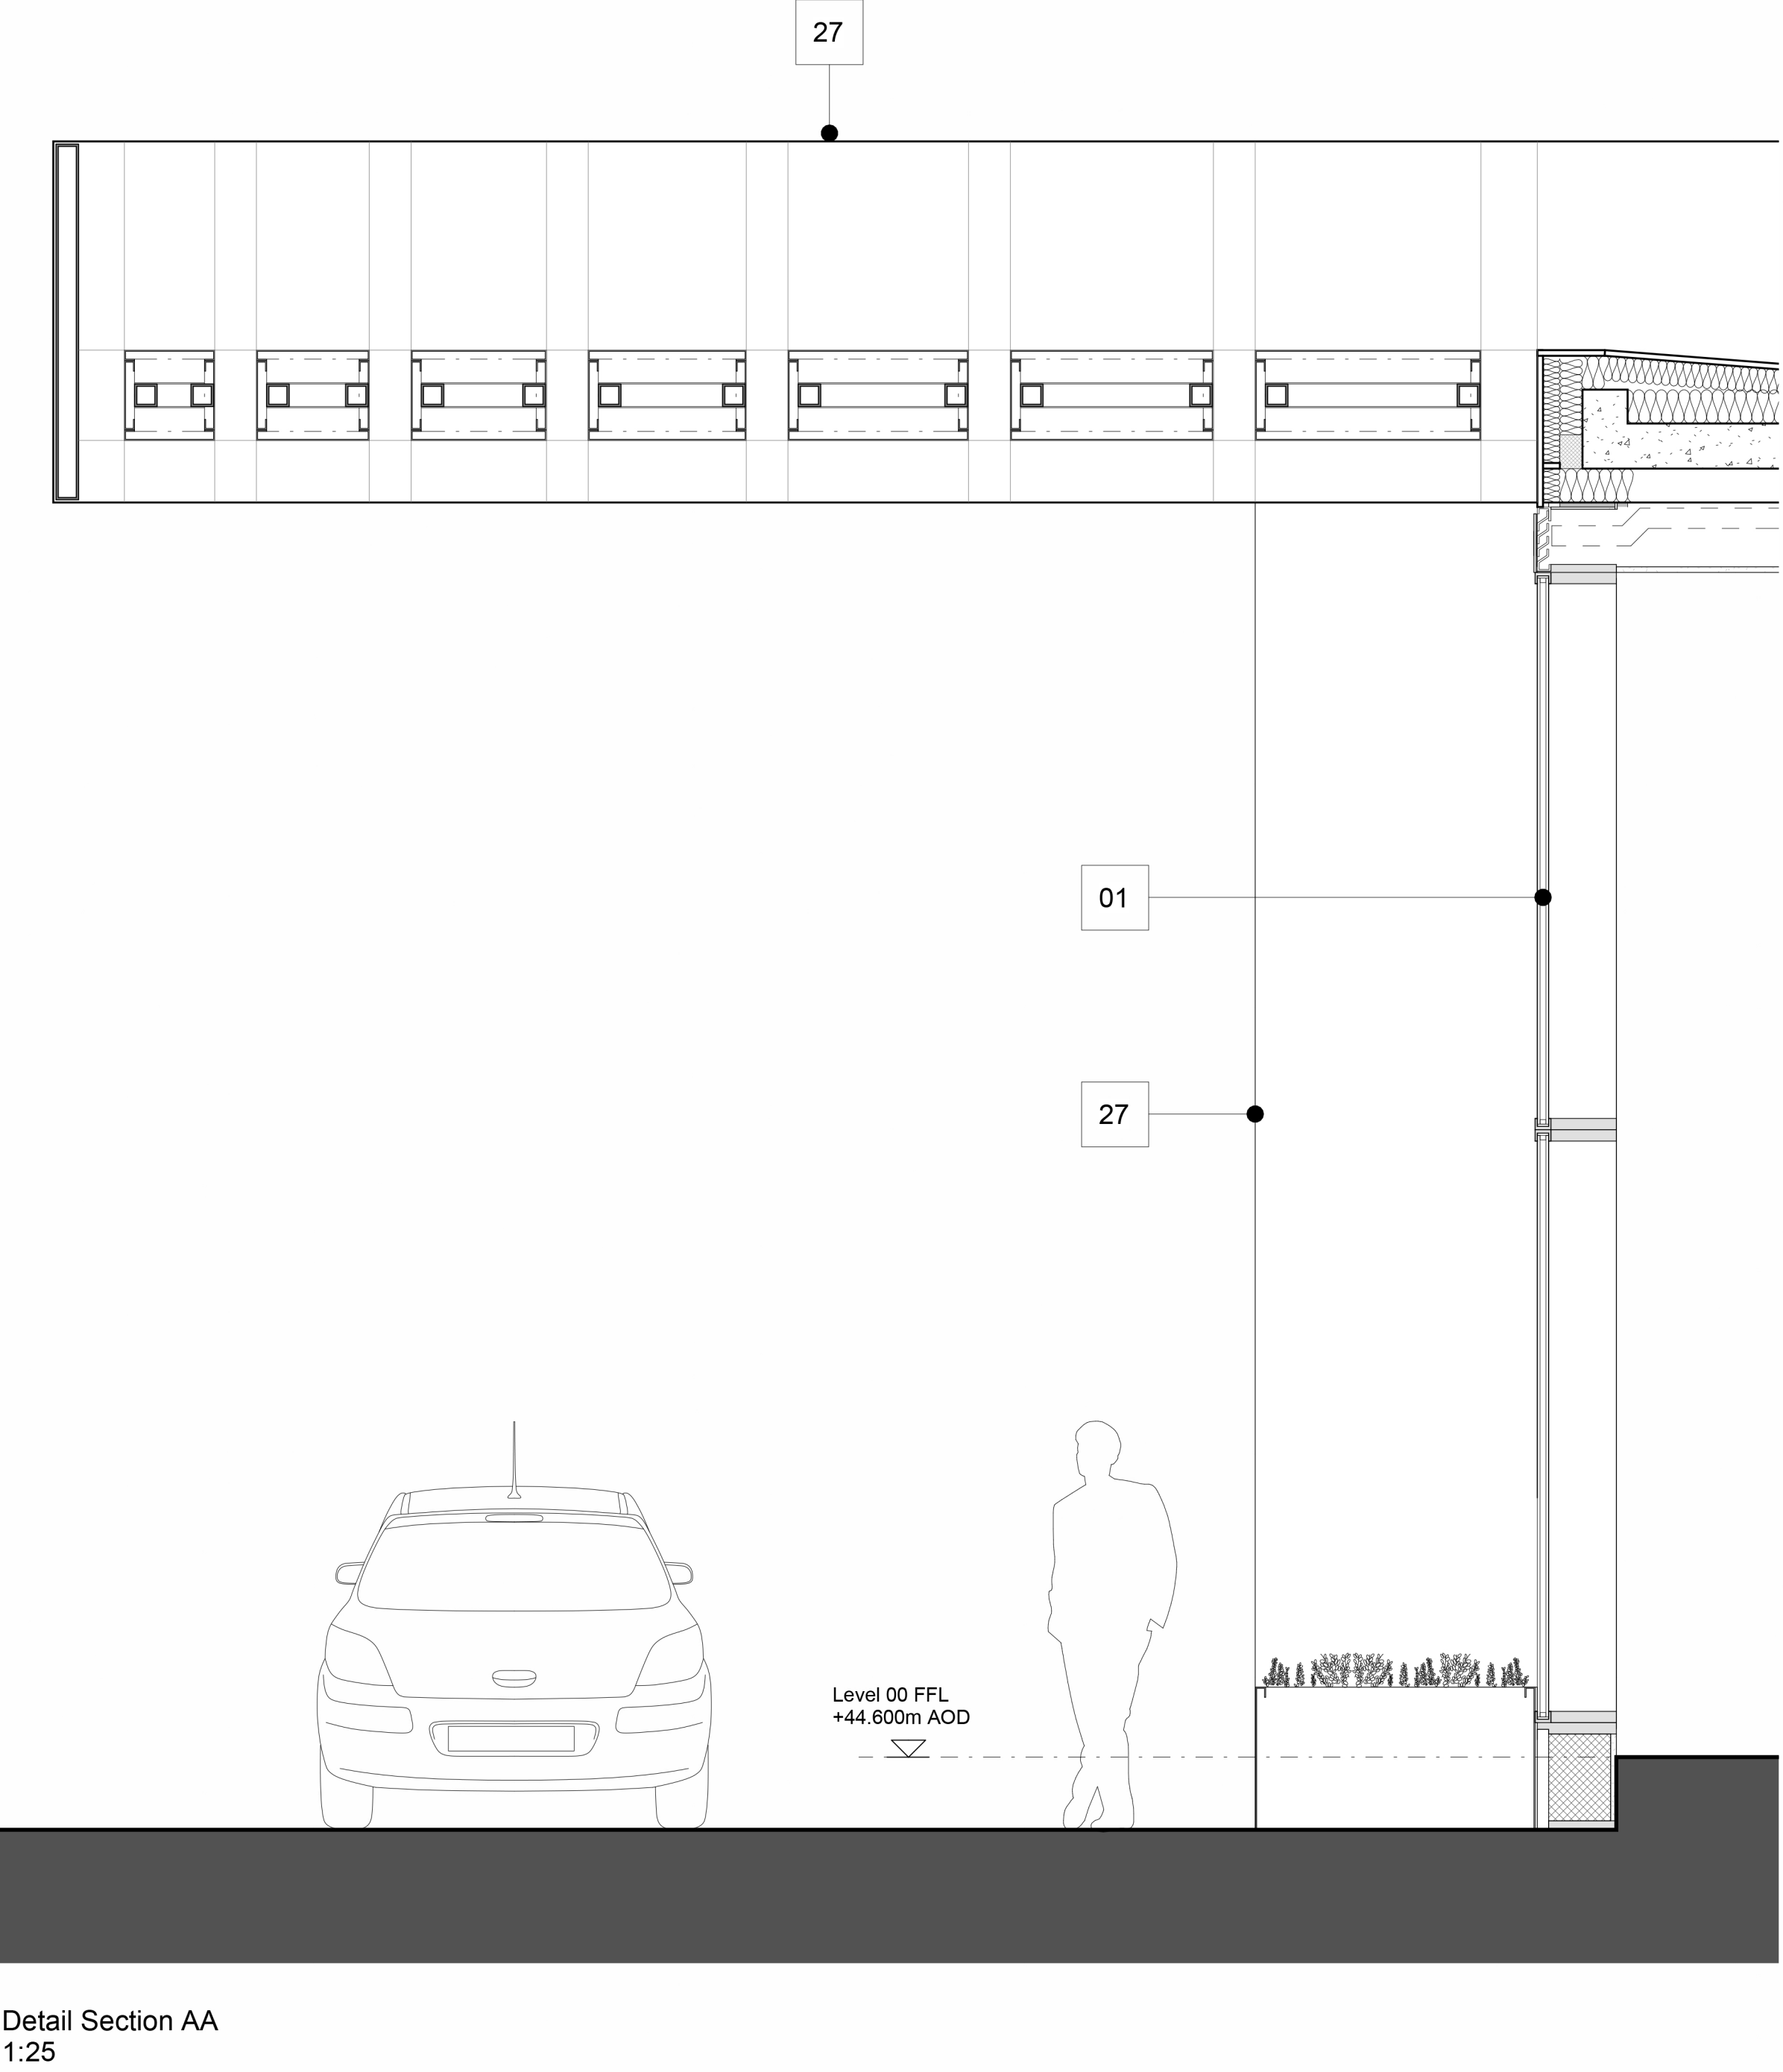

MATERIAL KEY

- 01. CLEAR GLAZED FULL HEIGHT ANODISED ALUMINIUM CAPPED CURTAIN WALLING SYSTEM - MID BRONZE
- 08. INSULATED ANODISED ALUMINIUM PANEL - MID-BRONZE
- 11. FIXED FULL HEIGHT GLAZED VISION UNIT
- 27. PERFORATED ANODISED ALUMINIUM CLAD WIND BREAK CANOPY – MID-BRONZE FINISH
- 36. PERFORATED DECORATIVE ANODISED ALUMINIUM SCREEN - MID-BRONZE, CONCEALING CLEAR GLAZED OPENABLE RAPID VENT DOOR BEHIND