



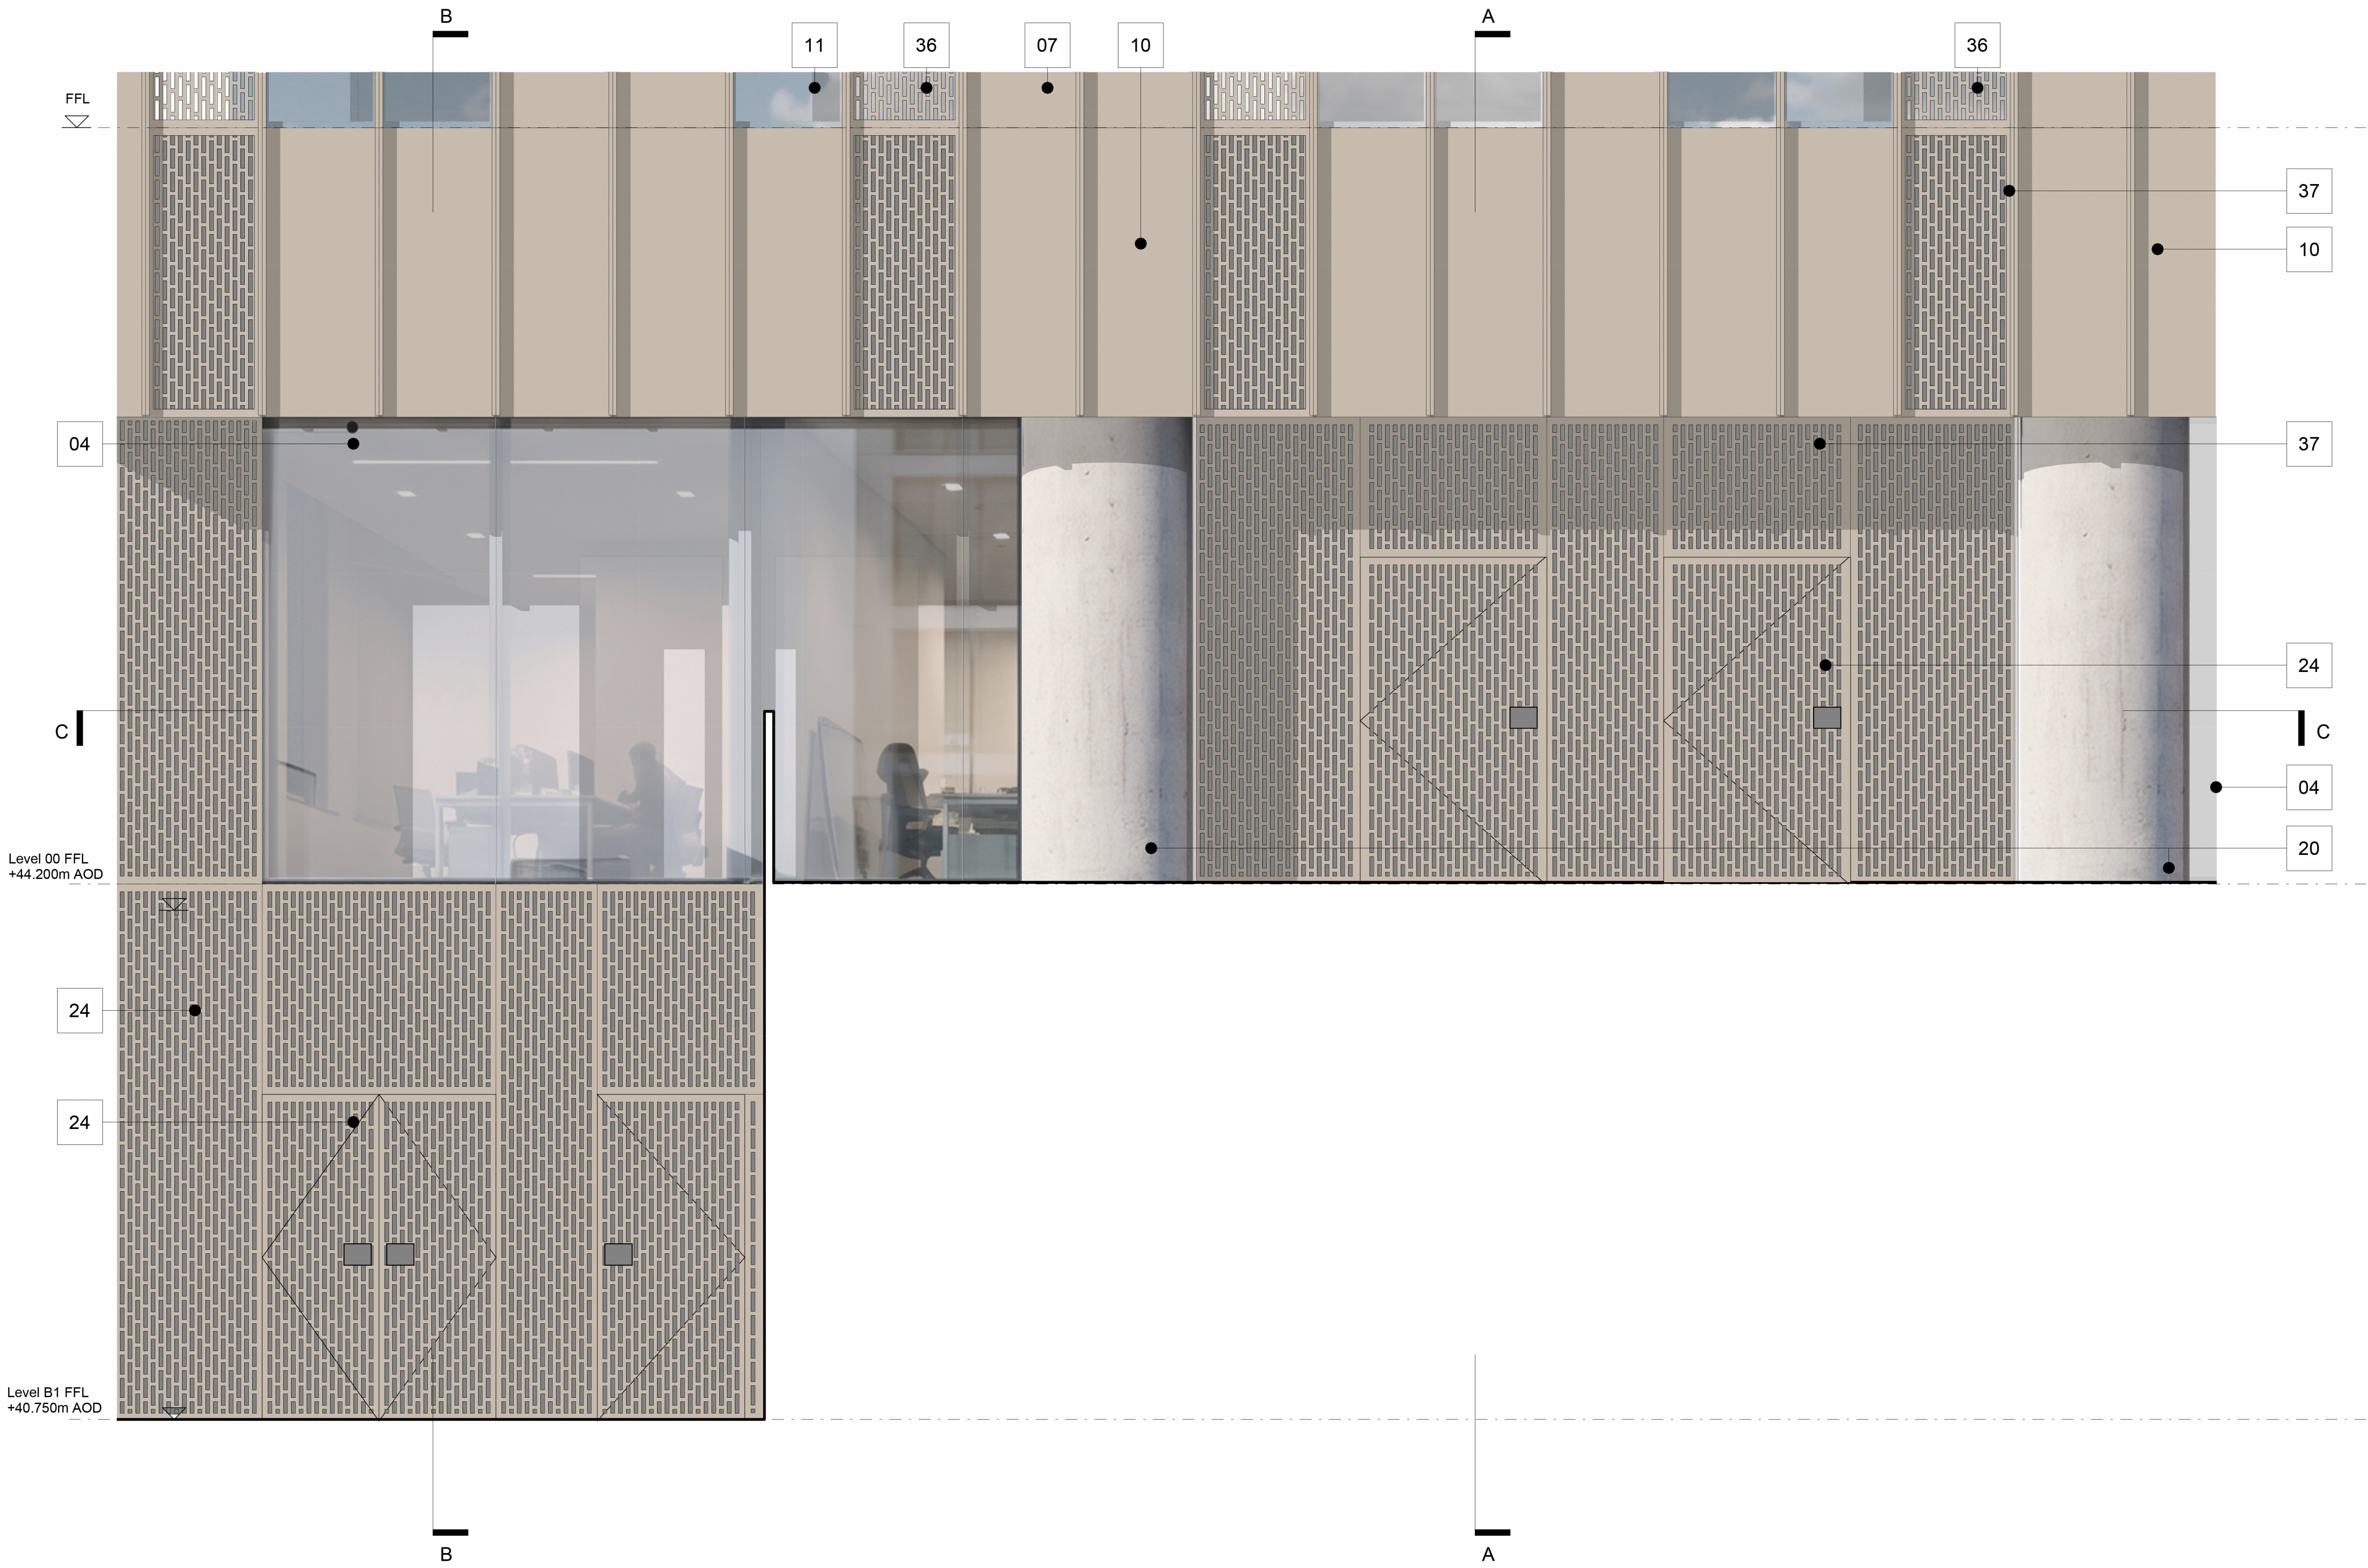

Detail Elevation
1:25

Detail Plan CC
1:25

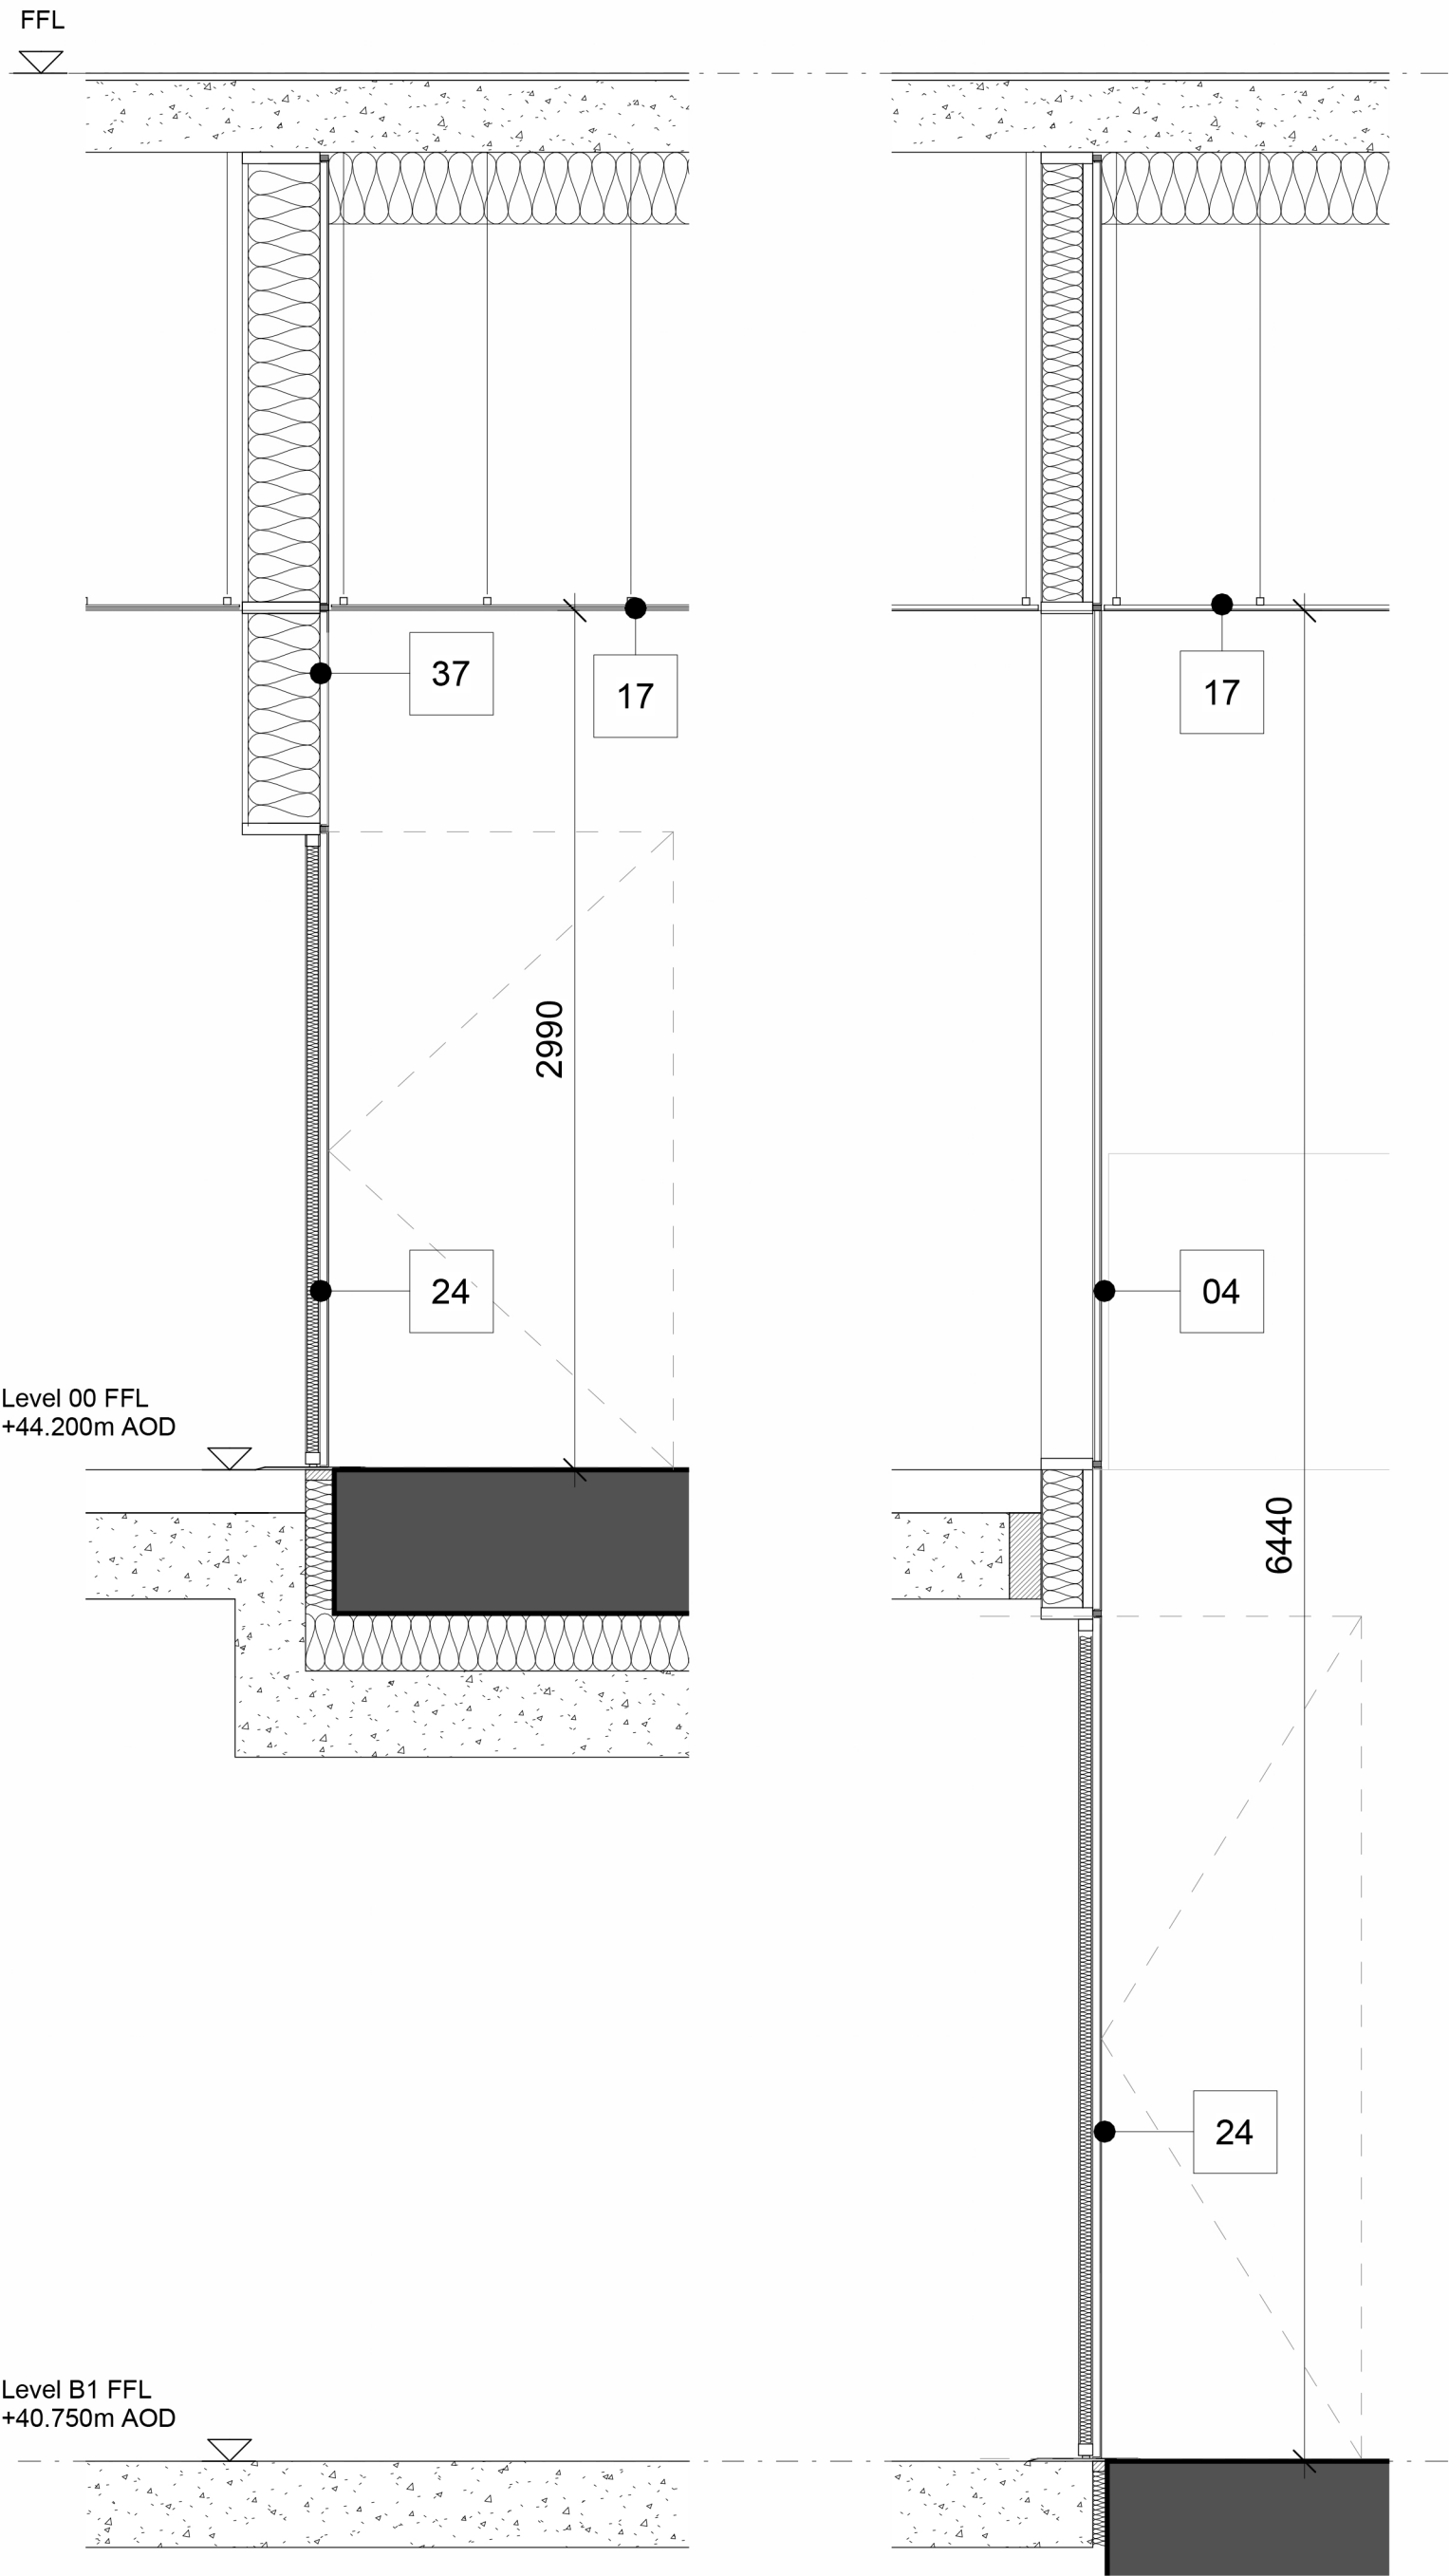

Detail Section AA
1:25

Detail Section BB
1:25

MATERIAL KEY - BUILDING A


- 04. FLUSH-GLAZED ALUMINIUM CURTAIN WALLING SYSTEM WITH SILICONE-SEALED JOINTS
- 07. OPAQUE INSULATED ANODISED ALUMINIUM PANEL – MID-BRONZE FINISH
- 10. INSULATED ANODISED ALUMINIUM SPANDREL PANEL – MID-BRONZE FINISH
- 11. FIXED FULL HEIGHT GLAZED VISION UNIT
- 17. ANODISED ALUMINIUM SOFFIT - MID-BRONZE FINISH
- 20. COLUMN WITH ARCHITECTURAL CONCRETE FINISH
- 24. DOUBLE BANK VENTILATION AND RAIN DEFENCE LOUVRED DOORSET WITH DECORATIVE PERFORATED ALUMINIUM SCREEN - MID-BRONZE, IN FRONT
- 36. PERFORATED DECORATIVE ANODISED ALUMINIUM SCREEN - MID-BRONZE, CONCEALING CLEAR GLAZED OPENABLE RAPID VENT DOOR BEHIND
- 37. PERFORATED DECORATIVE ANODISED ALUMINIUM PANEL IN FRONT OF LOUVRED PANELS OR OPAQUE METAL BLANKING PANEL – MID-BRONZE FINISH

This drawing is copyright.
Do not scale off dimensions.

All dimensions to be checked
on site by contractor.

Contractor to report any
dimensional discrepancies,
errors or omissions prior to
commencing on site.

Rev	Date	Description
P01	2024-12-20	Planning Submission
P02	2026-06-05	Planning Submission Amendment
P03	2026-07-09	Planning Submission Amendment - Facade Update

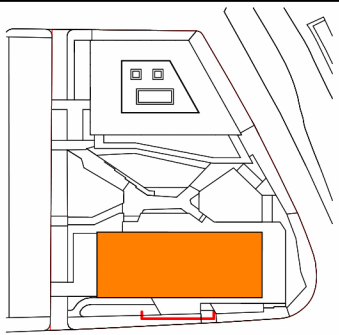

Project Title
Stocktons Site

Status
PLANNING

Drawing Title
**Building A
External Wall Details
Fire Escape and Bin/Bike Access**

Project No
10359

Scale

1 : 25@ A1

Revision
10359-SHP-Z1-A-B5D9-G251-DE-XX-003 P03

simpsonhaugh

Manchester
+44 (0)161 835 2345

London
+44 (0)20 7549 4000

Birmingham
+44 (0)121 233 1874