
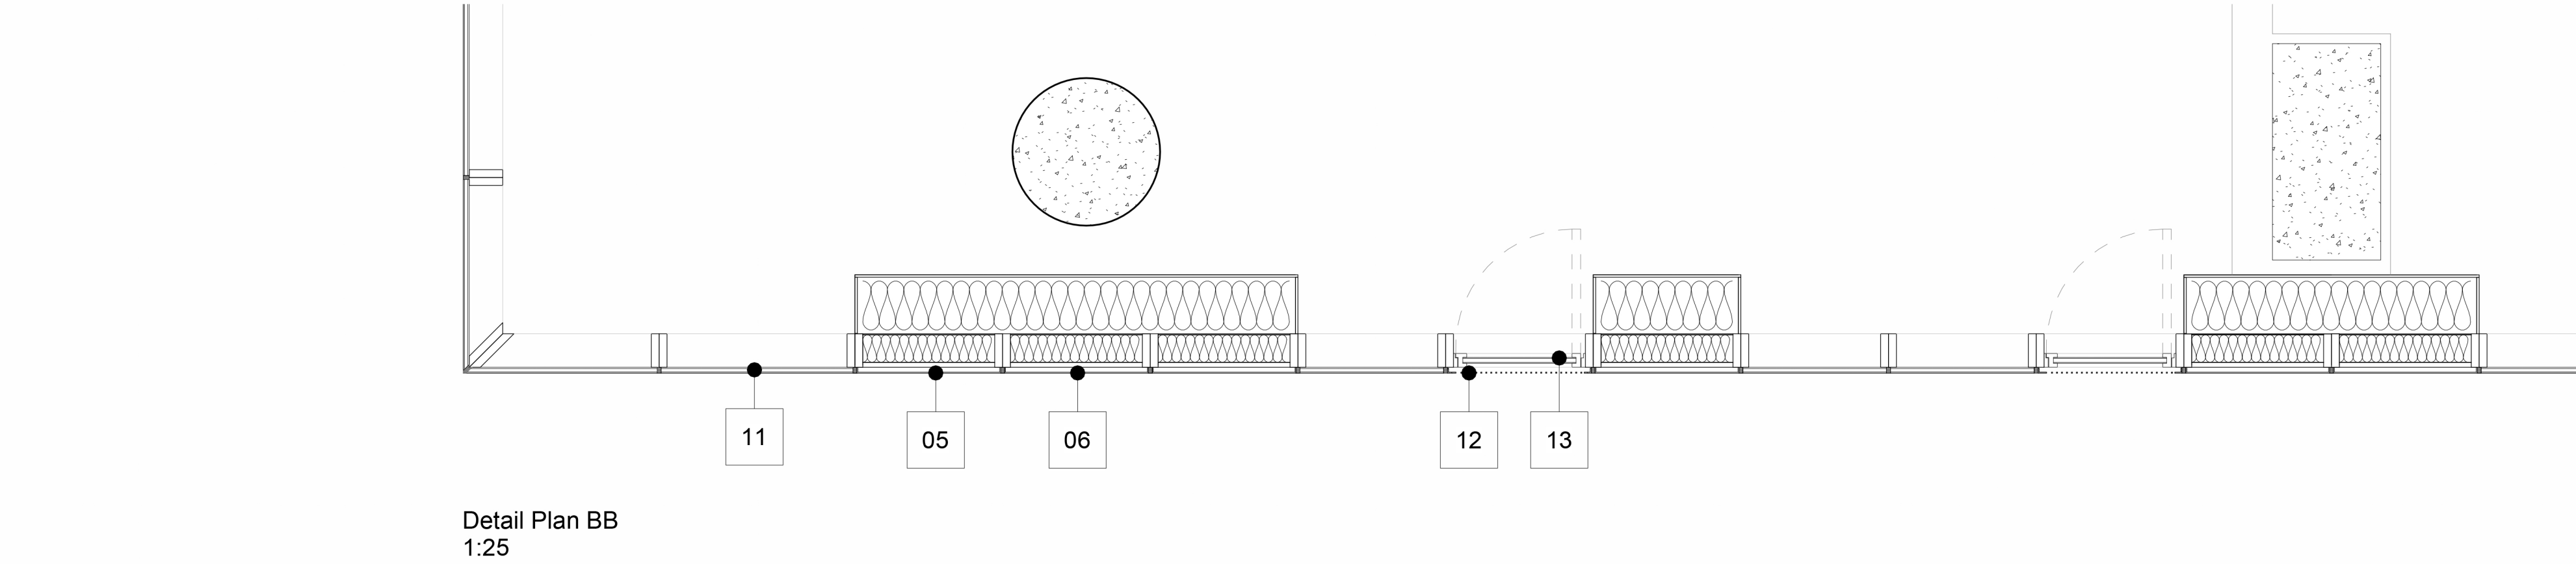


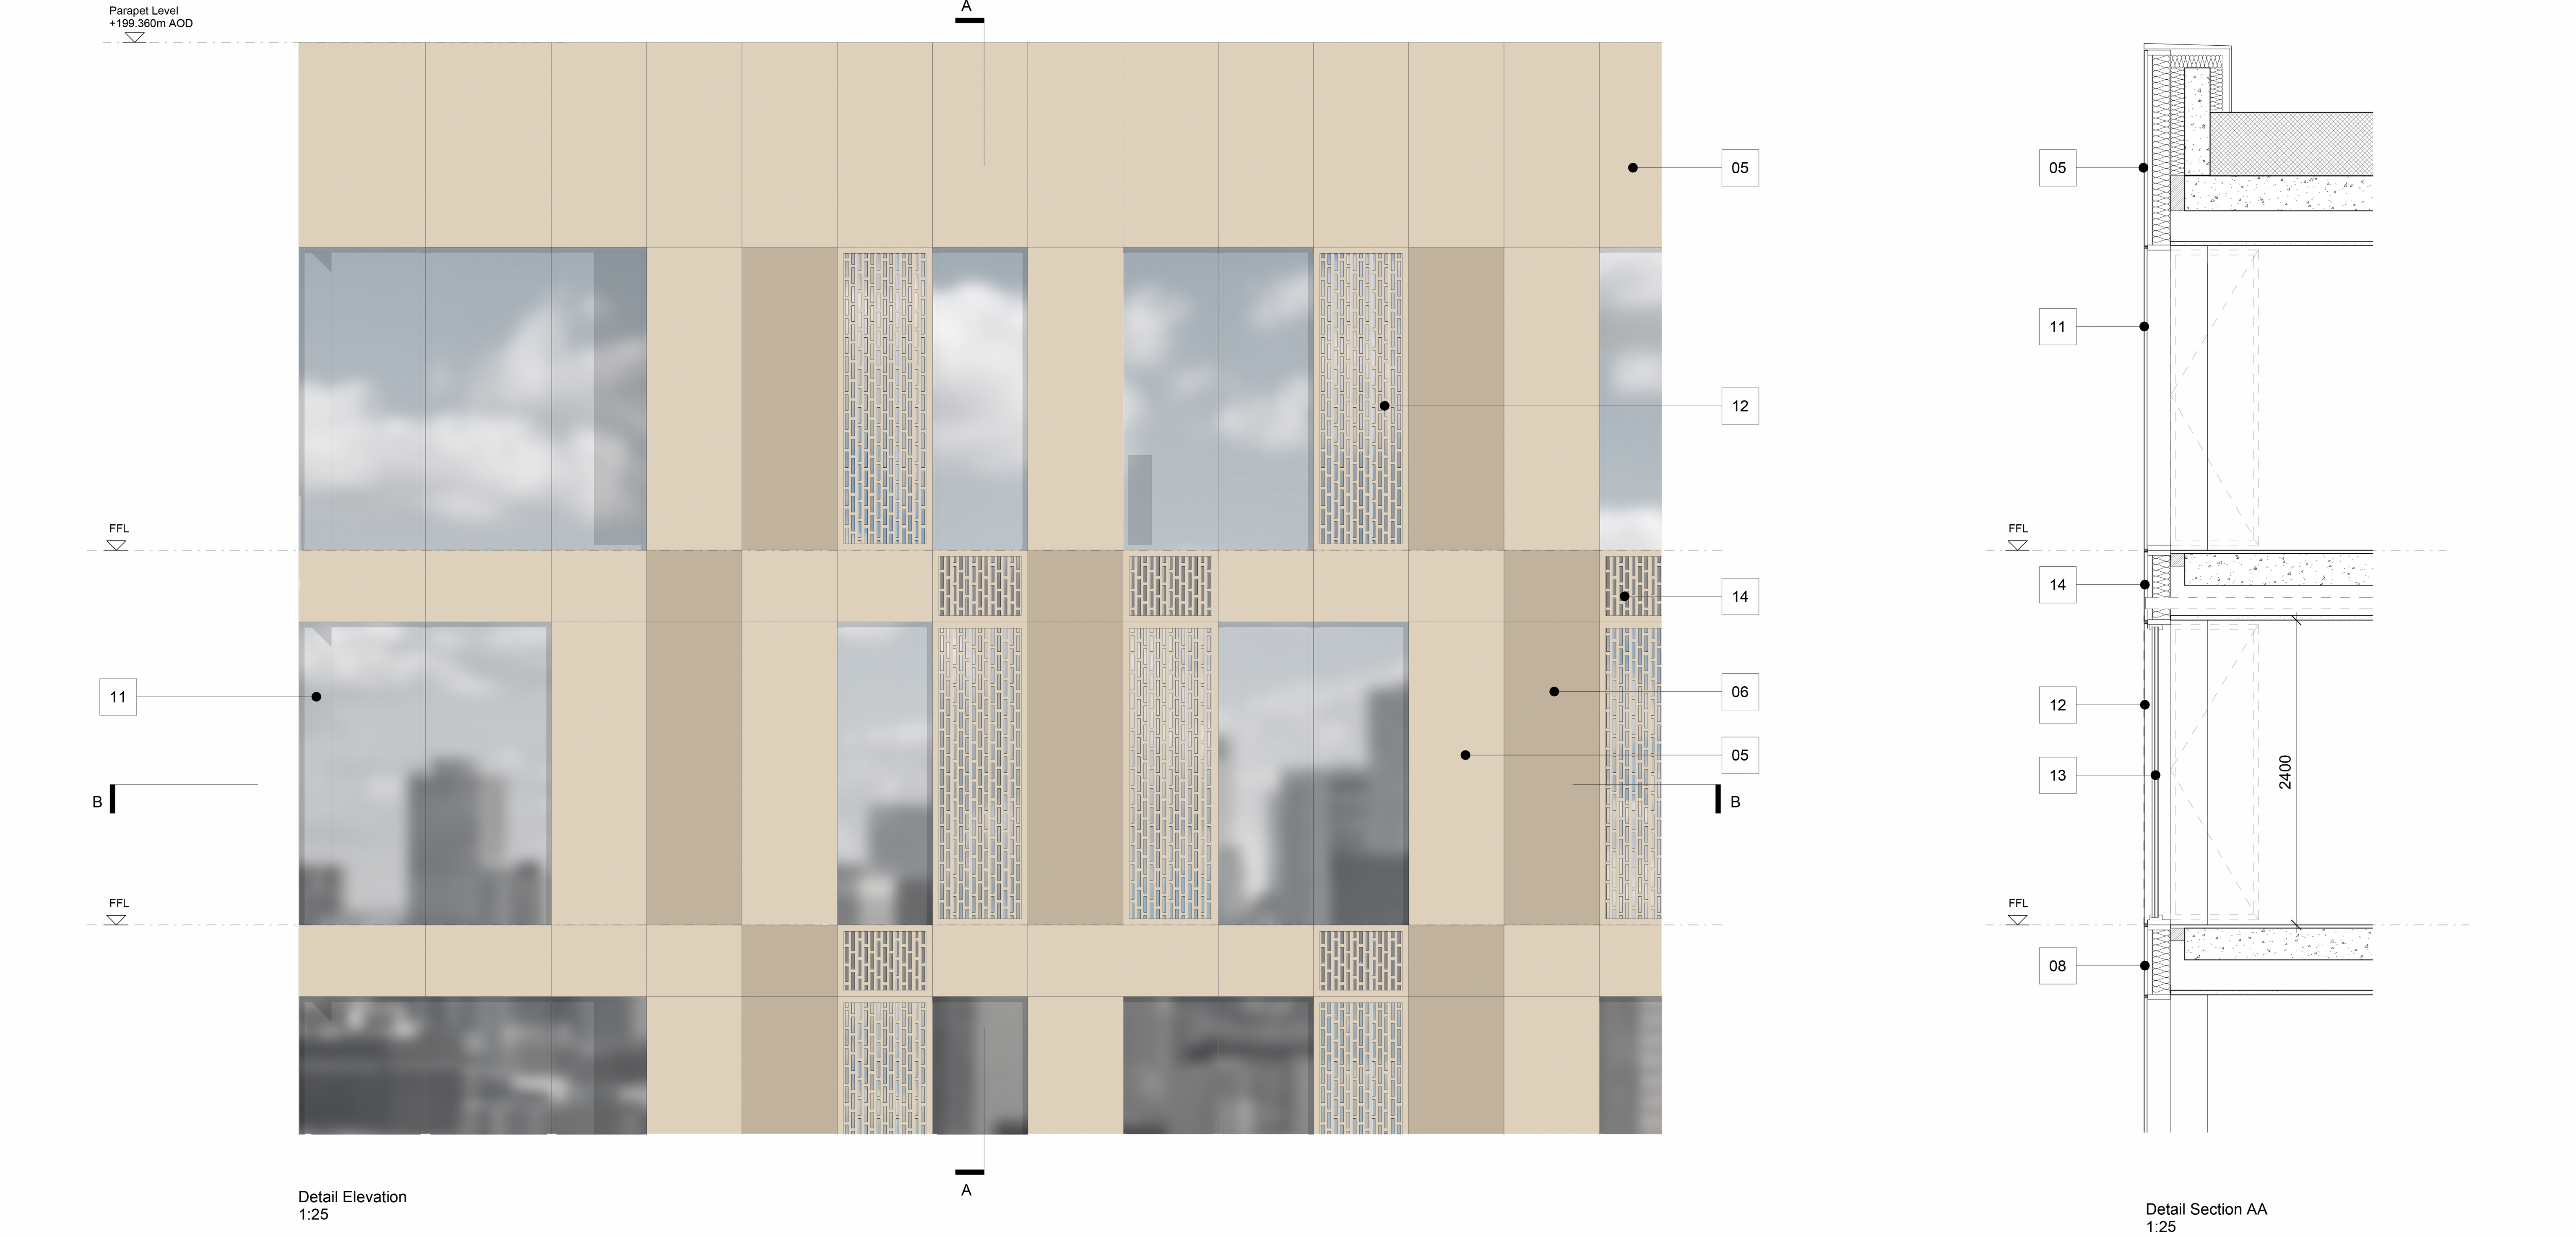

MATERIAL KEY - BUILDING A

- 05. OPAQUE INSULATED ANODISED ALUMINIUM PANEL – LIGHT BRONZE
- 06. OPAQUE INSULATED ANODISED ALUMINIUM PANEL – MID-BRONZE
- 08. INSULATED ANODISED ALUMINIUM SPANDREL PANEL – LIGHT BRONZE
- 11. FIXED FULL HEIGHT GLAZED VISION UNIT
- 12. PERFORATED DECORATIVE ANODISED ALUMINIUM SCREEN - LIGHT BRONZE, CONCEALING CLEAR GLAZED OPENABLE RAPID VENT DOOR BEHIND
- 13. MID-BRONZE ANODISED ALUMINIUM FRAMED CLEAR GLAZED OPENABLE RAPID VENT DOOR
- 14. PERFORATED DECORATIVE ANODISED ALUMINIUM PANEL IN FRONT OF LOUVRED PANELS OR OPAQUE METAL BLANKING PANEL – LIGHT BRONZE FINISH

| This drawing is copyright.<br>Do not scale off dimensions. | All dimensions to be checked<br>on site by contractor.                    | Contractor to report any<br>dimensional discrepancies,<br>errors or omissions prior to<br>commencing on site. | <table><tr><th>Rev</th><th>Date</th><th>Description</th></tr><tr><td>P01</td><td>2024-12-20</td><td>Planning Submission</td></tr><tr><td>P02</td><td>2026-06-05</td><td>Planning Submission Amendment</td></tr><tr><td>P03</td><td>2026-07-09</td><td>Planning Submission Amendment - Facade Update</td></tr><tr><td> </td><td> </td><td> </td></tr><tr><td> </td><td> </td><td> </td></tr><tr><td> </td><td> </td><td> </td></tr><tr><td> </td><td> </td><td> </td></tr><tr><td> </td><td> </td><td> </td></tr><tr><td> </td><td> </td><td> </td></tr></table> | Rev         | Date     | Description | P01 | 2024-12-20 | Planning Submission | P02 | 2026-06-05 | Planning Submission Amendment | P03 | 2026-07-09 | Planning Submission Amendment - Facade Update |  |  |  |  |  |  |  |  |  |  |  |  |  |  |  |  |  |  |  | Project Title | Drawing Title |  |
|------------------------------------------------------------|---------------------------------------------------------------------------|---|---|-------------|----------|-------------|-----|------------|---------------------|-----|------------|-------------------------------|-----|------------|-----------------------------------------------|--|--|--|--|--|--|--|--|--|--|--|--|--|--|--|--|--|--|--|---------------|---------------|--|
|                                                            |                                                                           |   |   | Rev         | Date     | Description |     |            
| P01                                                        | 2024-12-20                                                                | Planning Submission                                                                                           |   |             
| P02                                                        | 2026-06-05                                                                | Planning Submission Amendment                                                                                 |   |             
| P03                                                        | 2026-07-09                                                                | Planning Submission Amendment - Facade Update                                                                 |   |             
|                                                            |                                                                           
| Stocktons Site                                             | Building A<br>External Wall Details<br>Typical Elevation - Side Elevation |   |   
| Status                                                     | PLANNING                                                                  | Project No   | Scale   | 1 : 25 @ A1 | Revision |             |     
|                                                            |                                                                           | 10359   |   |             
|                                                            |                                                                           | 10359-SHP-Z1-A-B5D9-G251-DE-XX-009                                                                            |   |             | P03      |             |     

Manchester  
+44 (0)161 835 2345

London  
+44 (0)20 7549 4000

Birmingham  
+44 (0)121 233 1874