


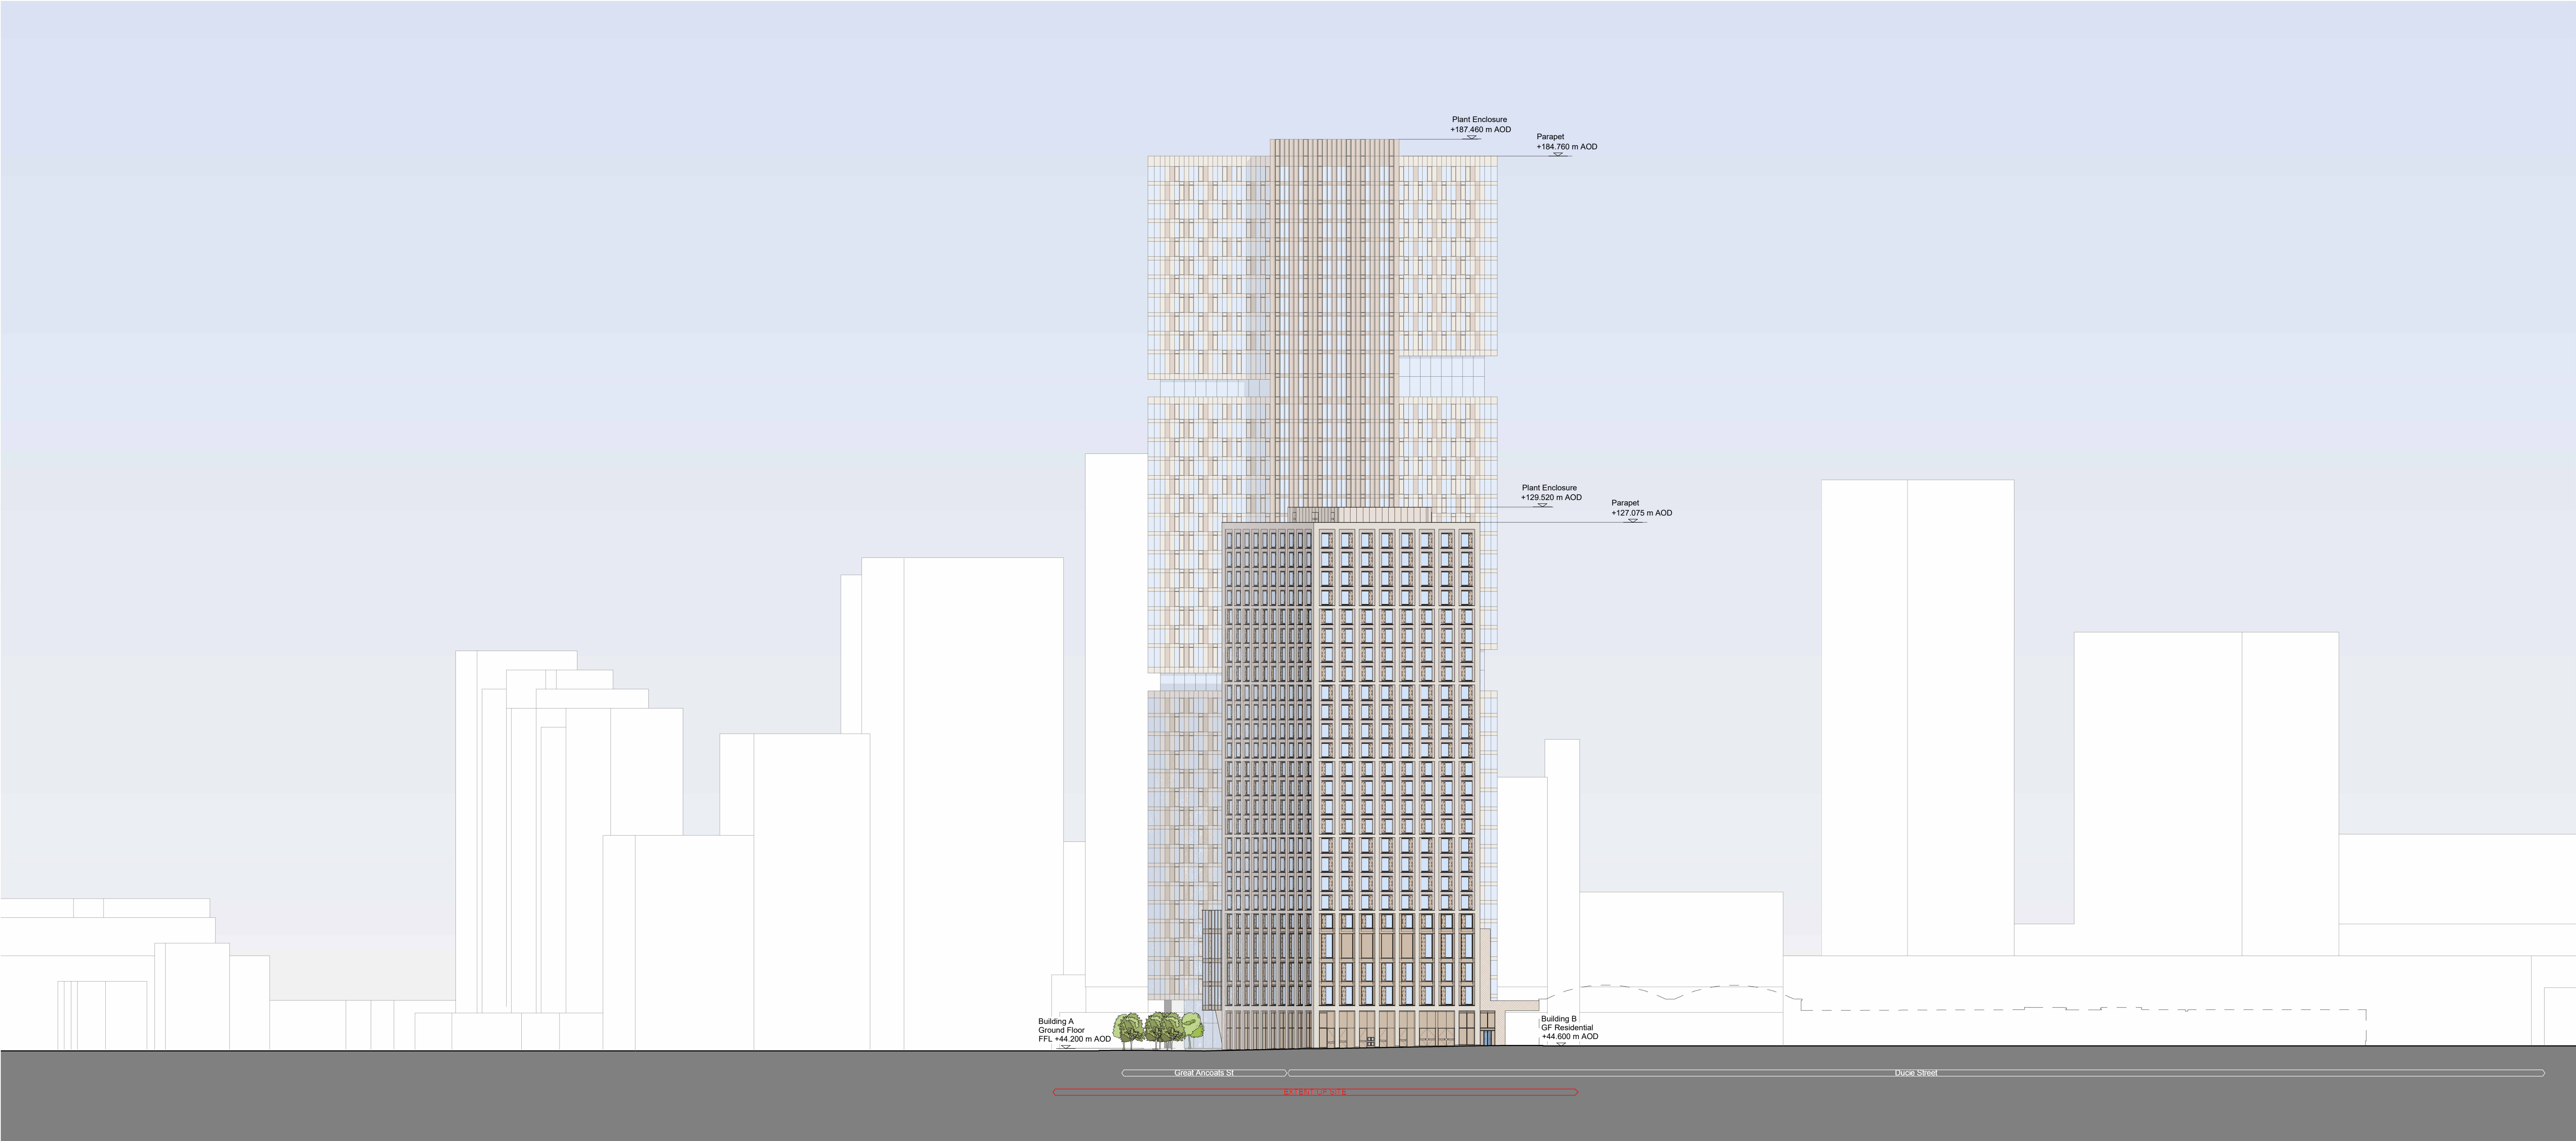

This drawing is copyright.
Do not scale off dimensions.

All dimensions to be checked
on site by contractor.

Contractor to report any
dimensional discrepancies,
errors or omissions prior to
commencing on site.

SCALE 1:500

0 10m 20m 30m 50m

Rev	Date	Description
P01	2024-12-20	Planning Submission
P02	2026-06-05	Planning Submission Amendment
P03	2026-07-09	Planning Submission Amendment - Facade Update

Project Title
Stocktons Site

Status
PLANNING

Drawing Title
**Site Wide
Proposed
North West Site Elevation**

Project No
10359

Scale
1 : 500 @ A1

Revision
10359-SHP-Z0-A-B5D9-G100-EL-NW-001 | P03

simpsonhaugh

Manchester +44 (0)161 835 2345 London +44 (0)20 7549 4000 Birmingham +44 (0)121 233 1874

© SimpsonHaugh Architects Ltd 2020