


Roof WCR04 south end

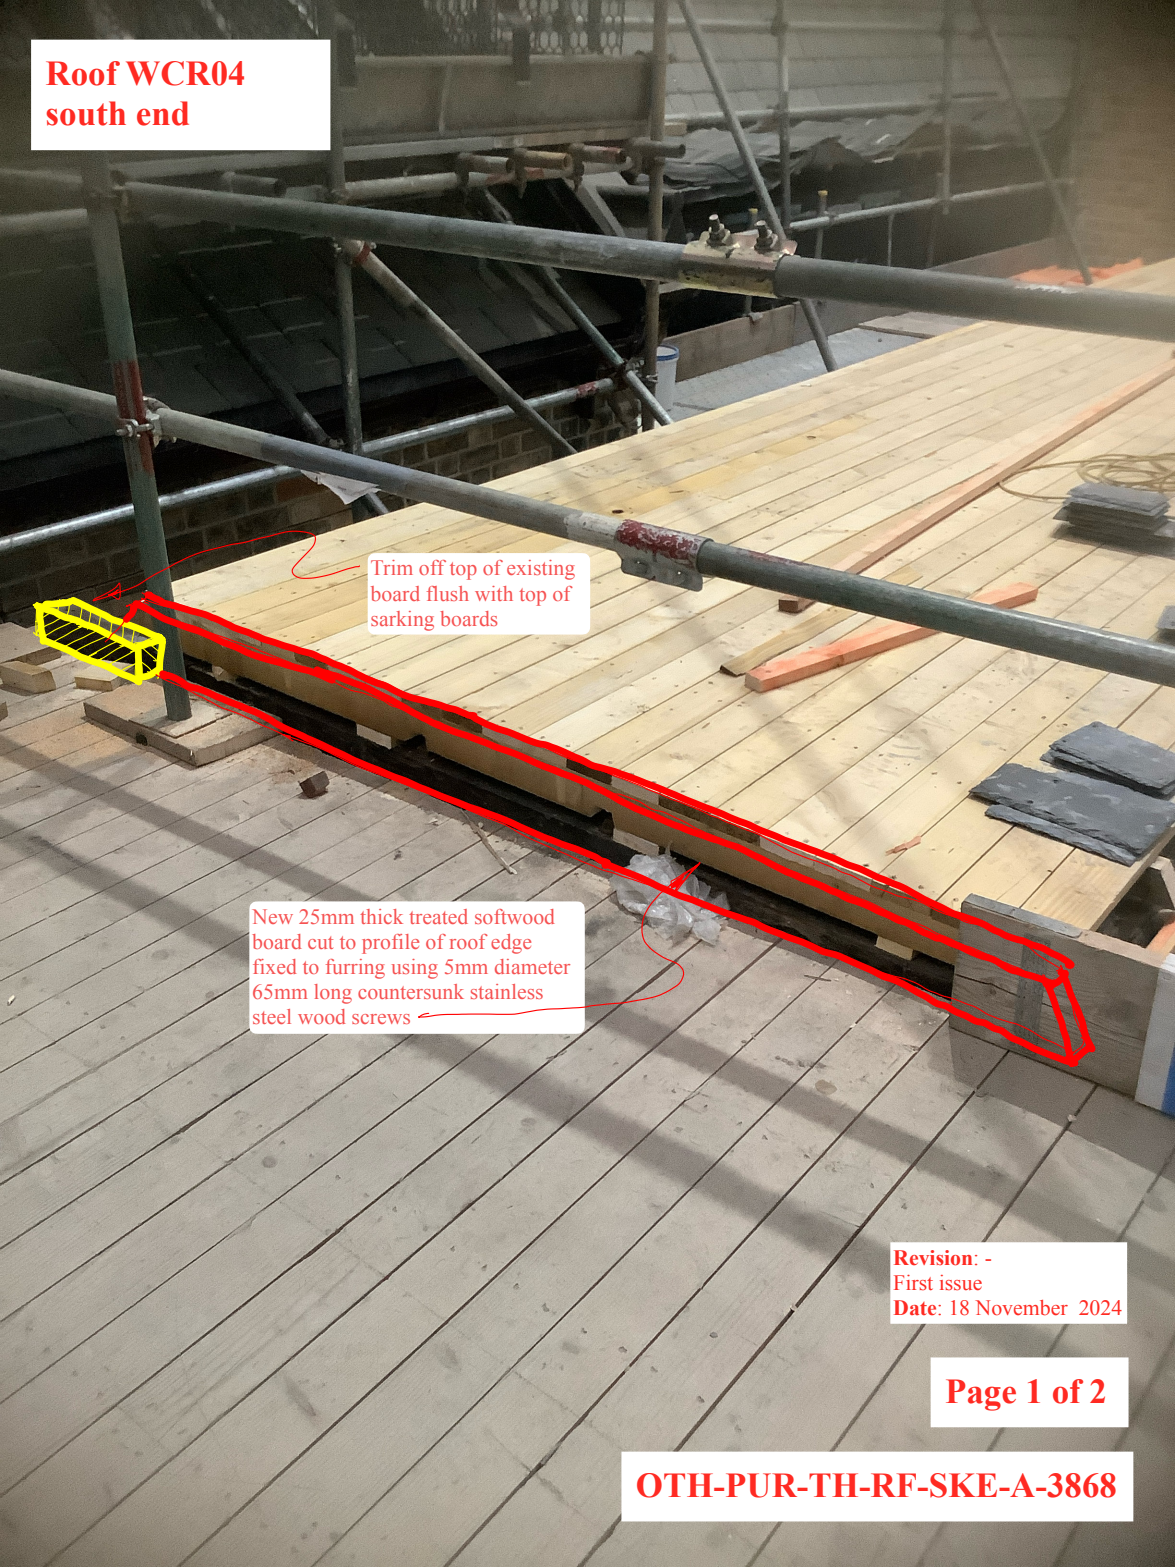

Trim off top of existing
board flush with top of
sarking boards

New 25mm thick treated softwood
board cut to profile of roof edge
fixed to furring using 5mm diameter
65mm long countersunk stainless
steel wood screws

Revision: -
First issue
Date: 18 November 2024

Page 1 of 2

OTH-PUR-TH-RF-SKE-A-3868

Roof WCR04
south end

Trim off top of existing
board flush with top of
sarking boards



Revision: -
First issue
Date: 18 November 2024

Page 2 of 2

OTH-PUR-TH-RF-SKE-A-3868