


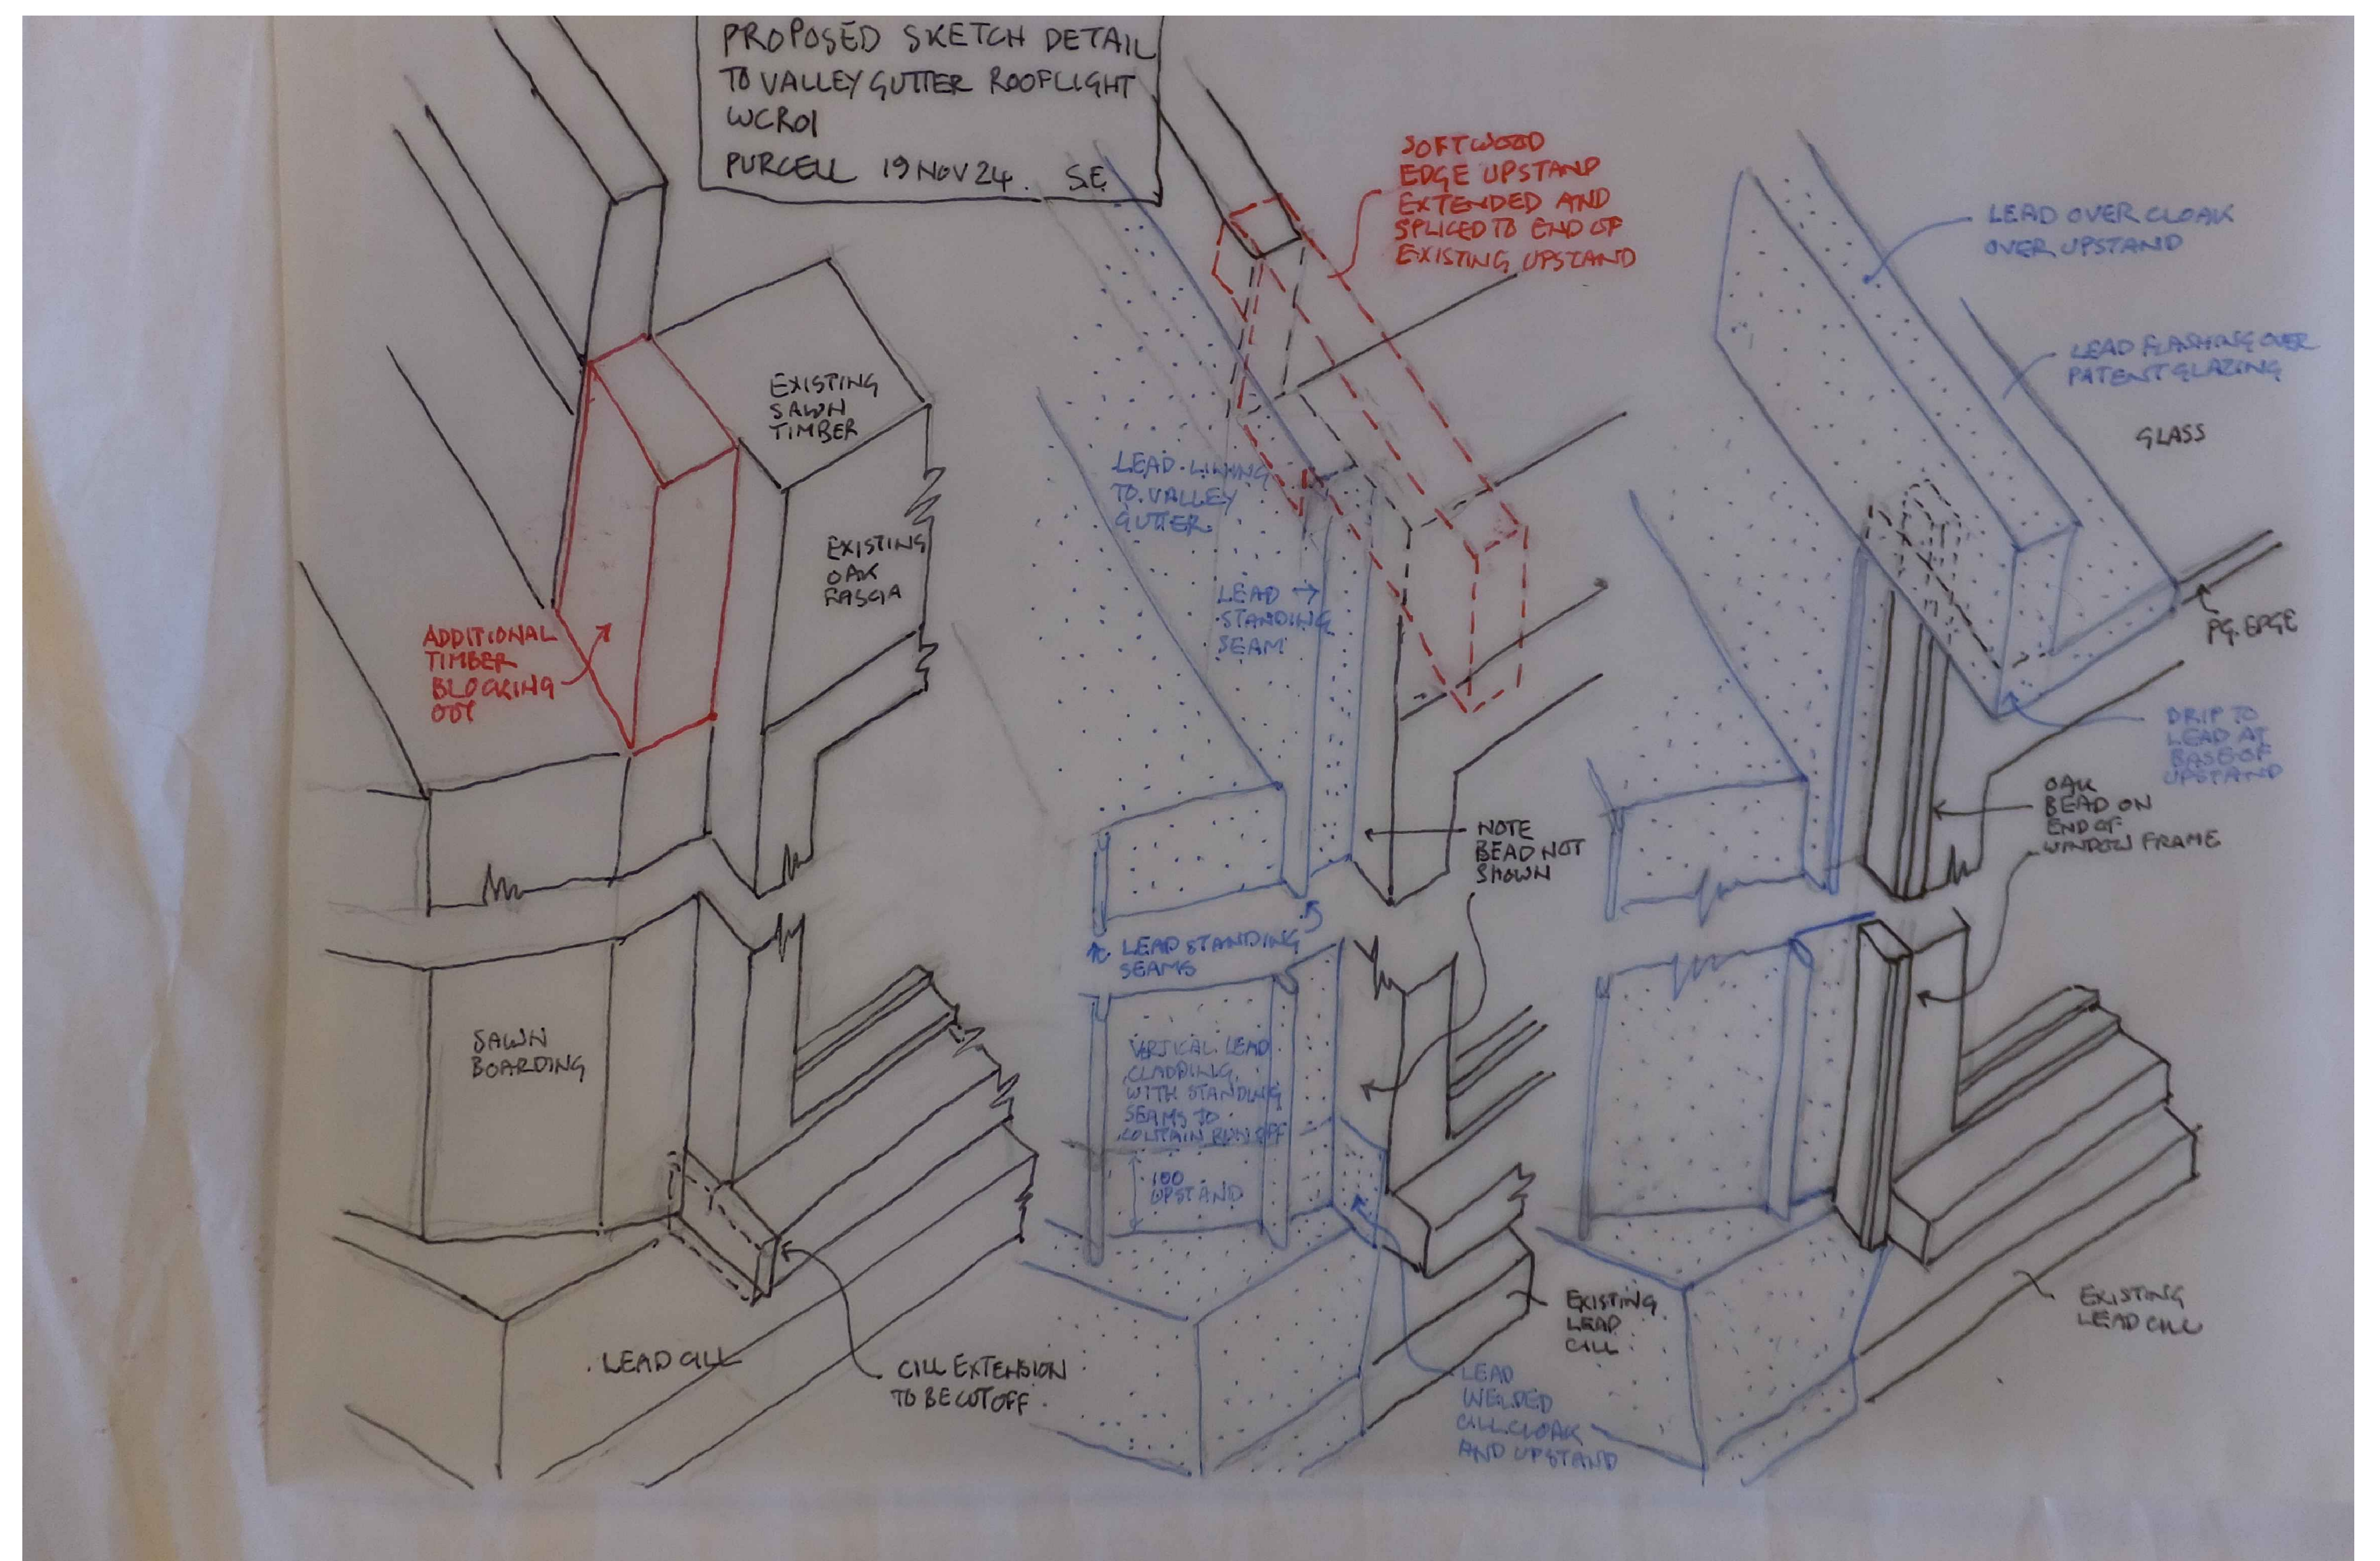


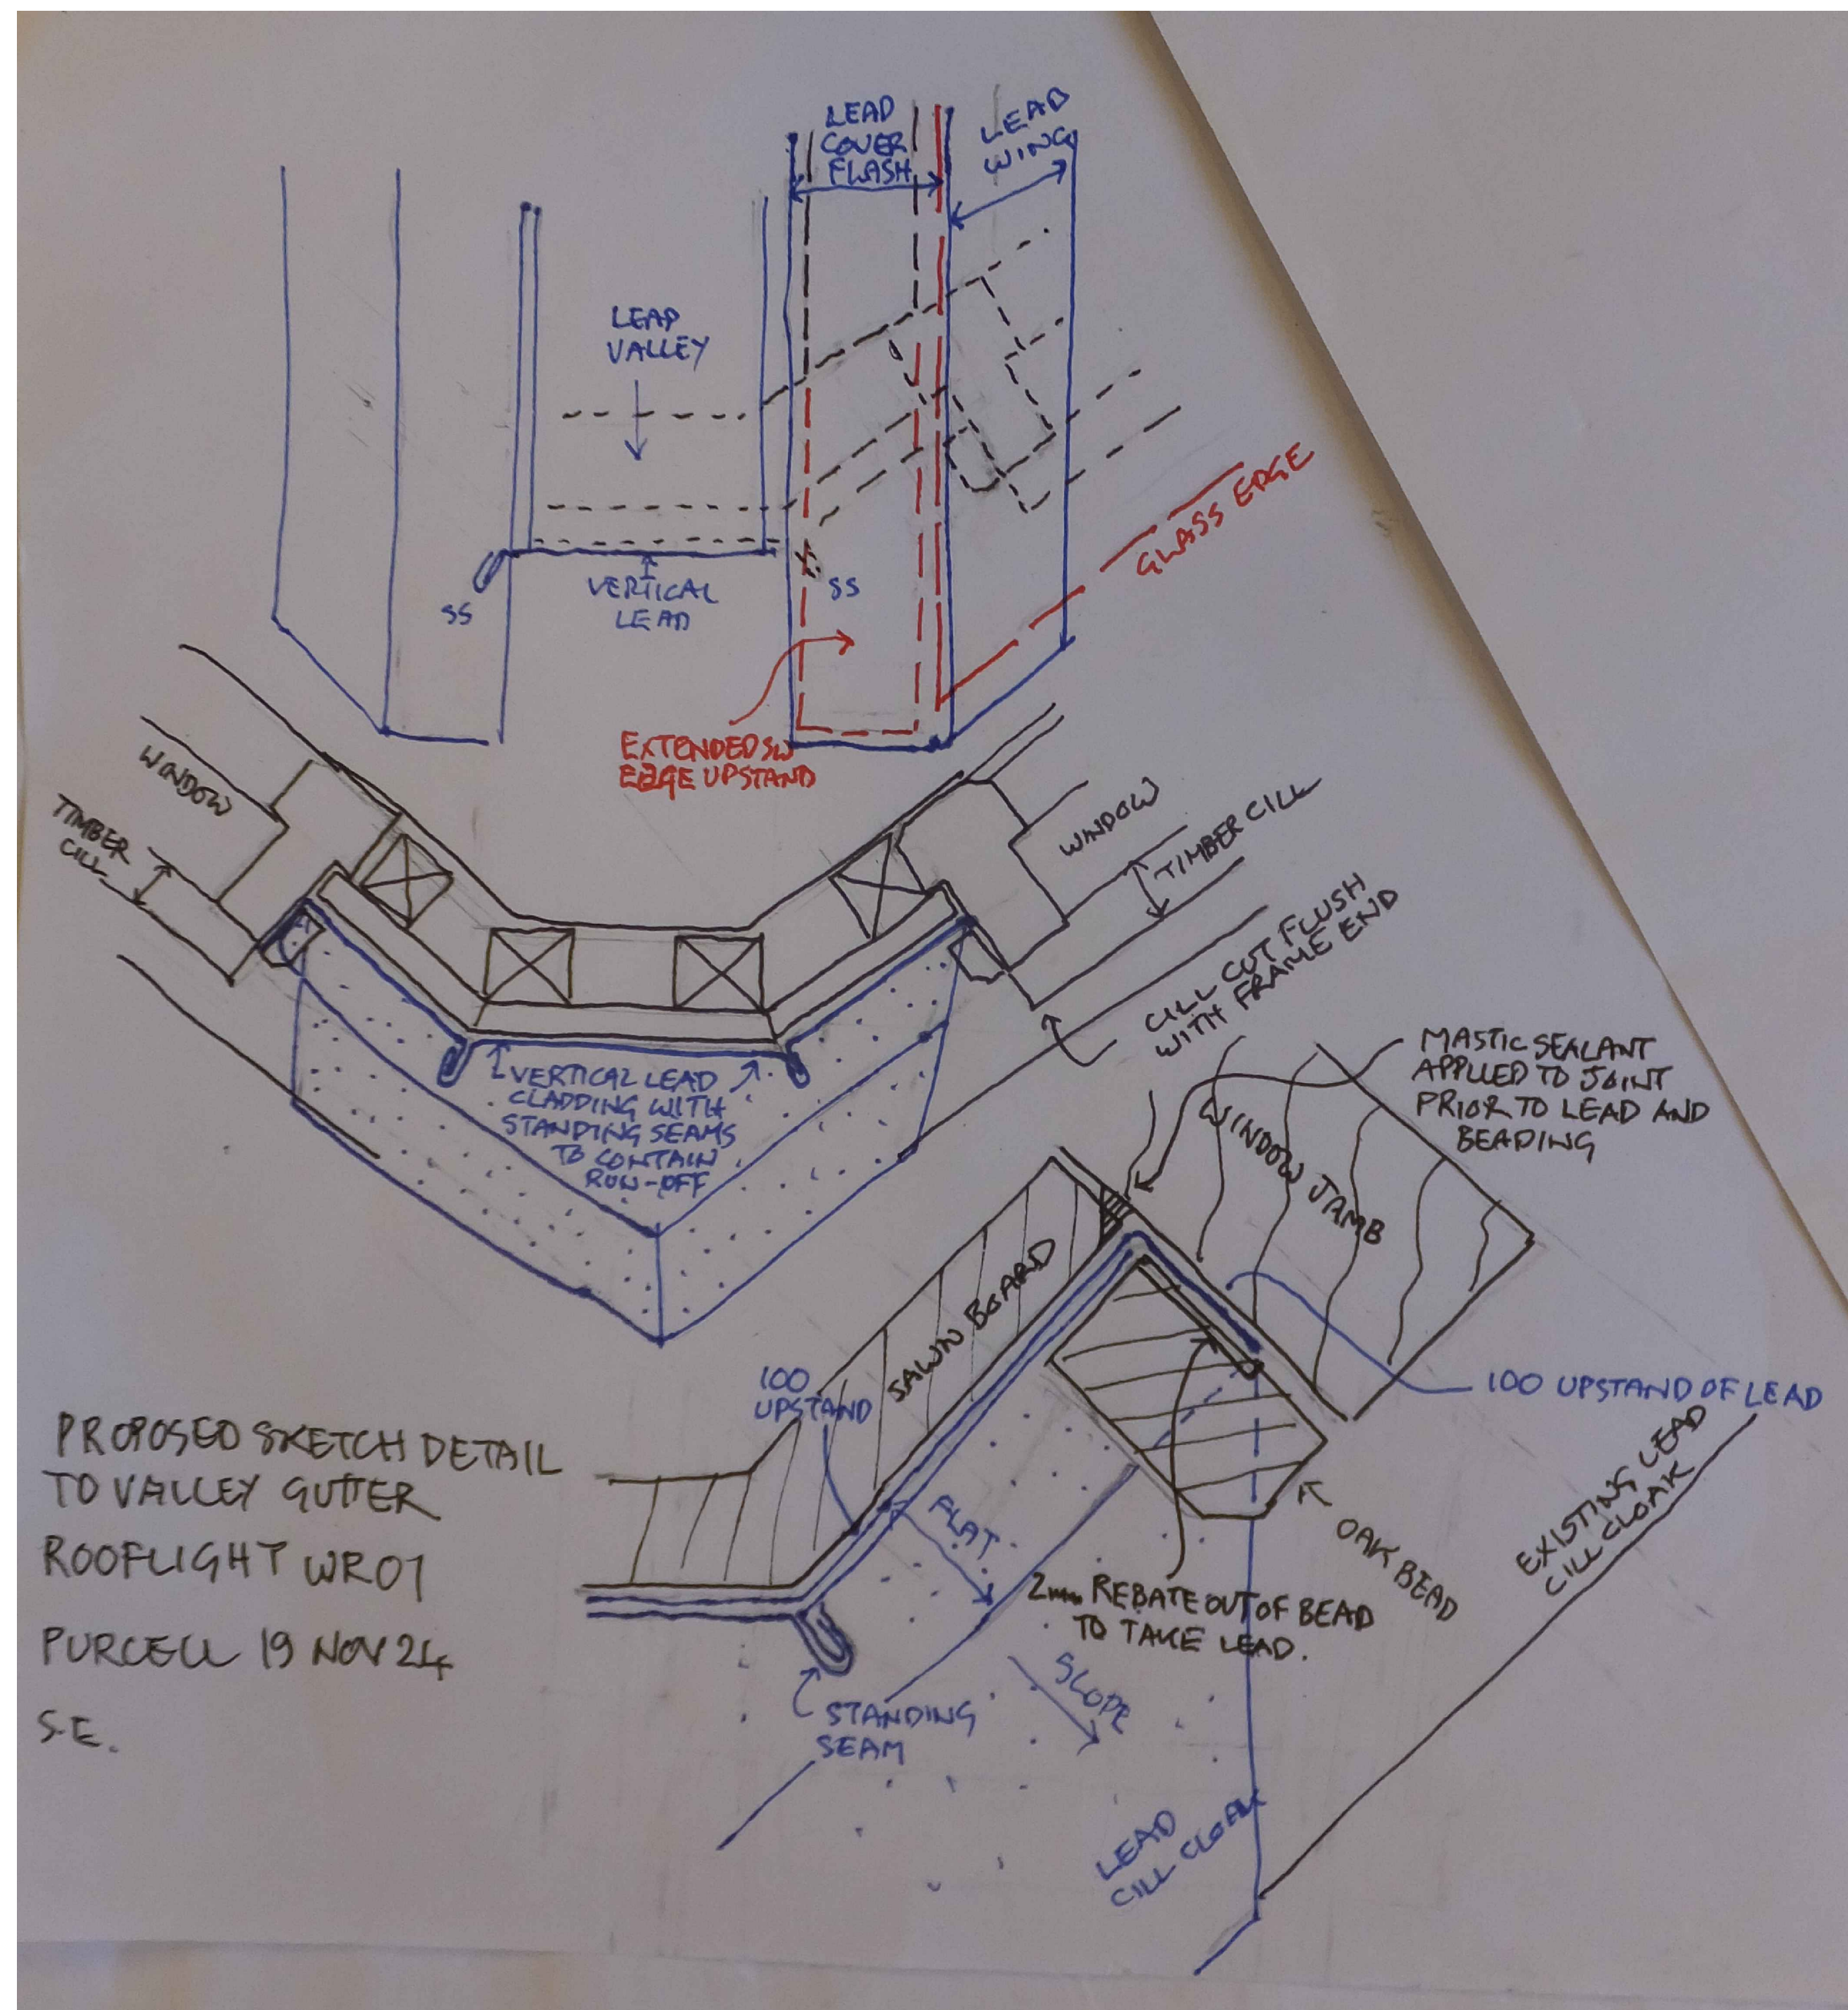

EXISTING EAVES OF VALLEY GUTTER

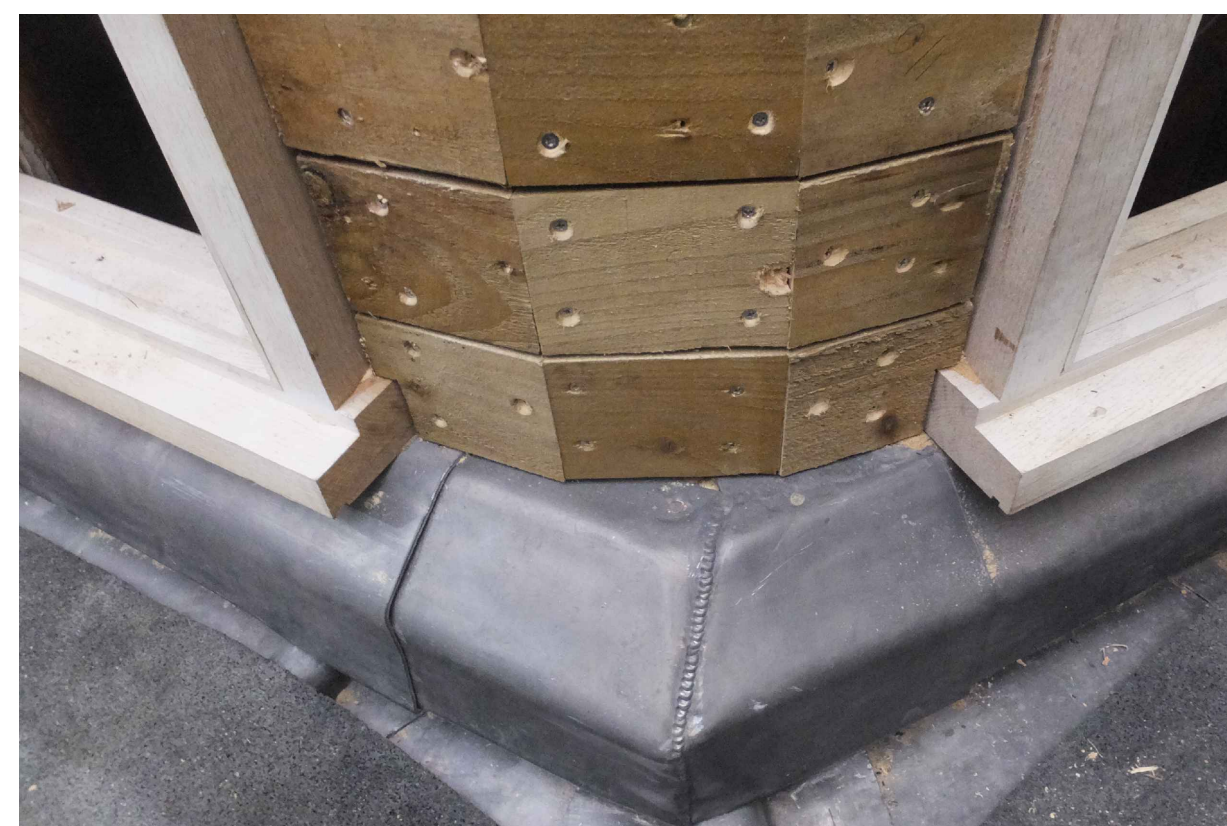


EXISTING CILL DETAIL AT CORNER OF ROOF LIGHT

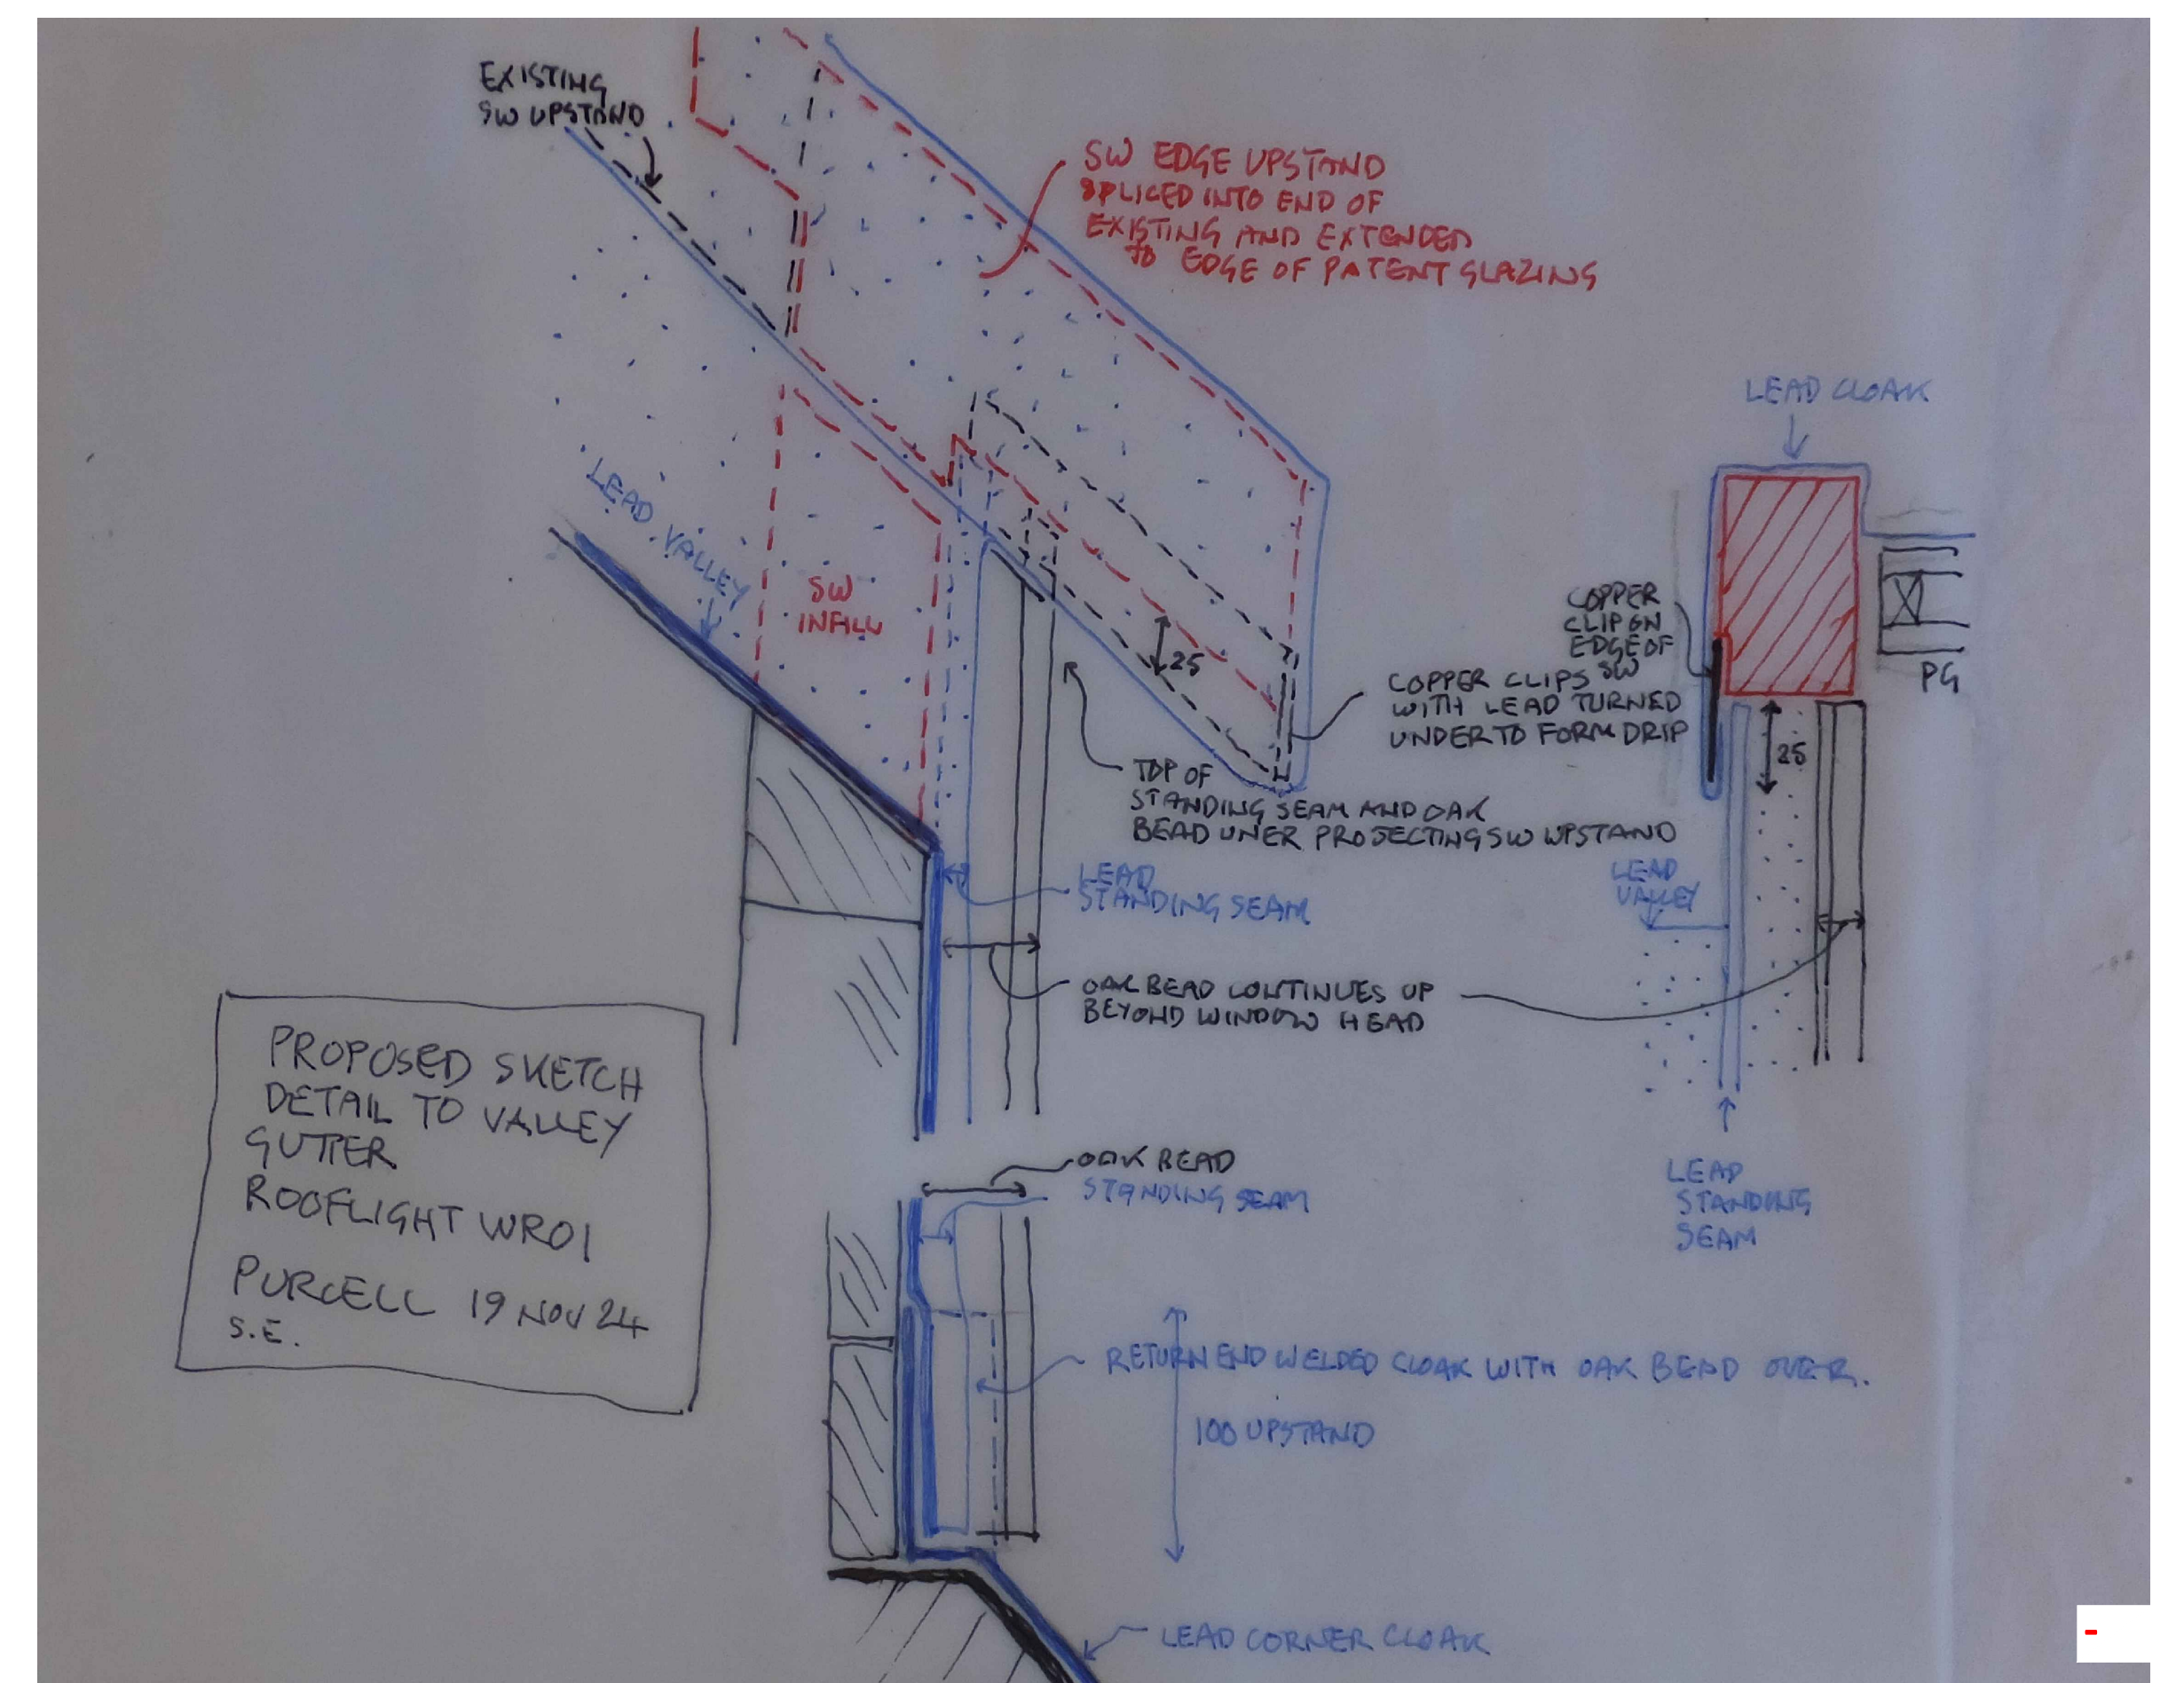

OTH-PUR-TH-RF-SKE-A-3872 Rev- Revision Date: 20/11/2024

PROPOSED SKETCH DETAIL OF VALLEY GUTTER TO ROOF LIGHT WCR01

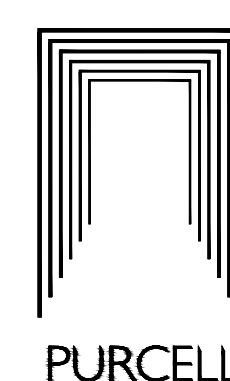

PURCELL