




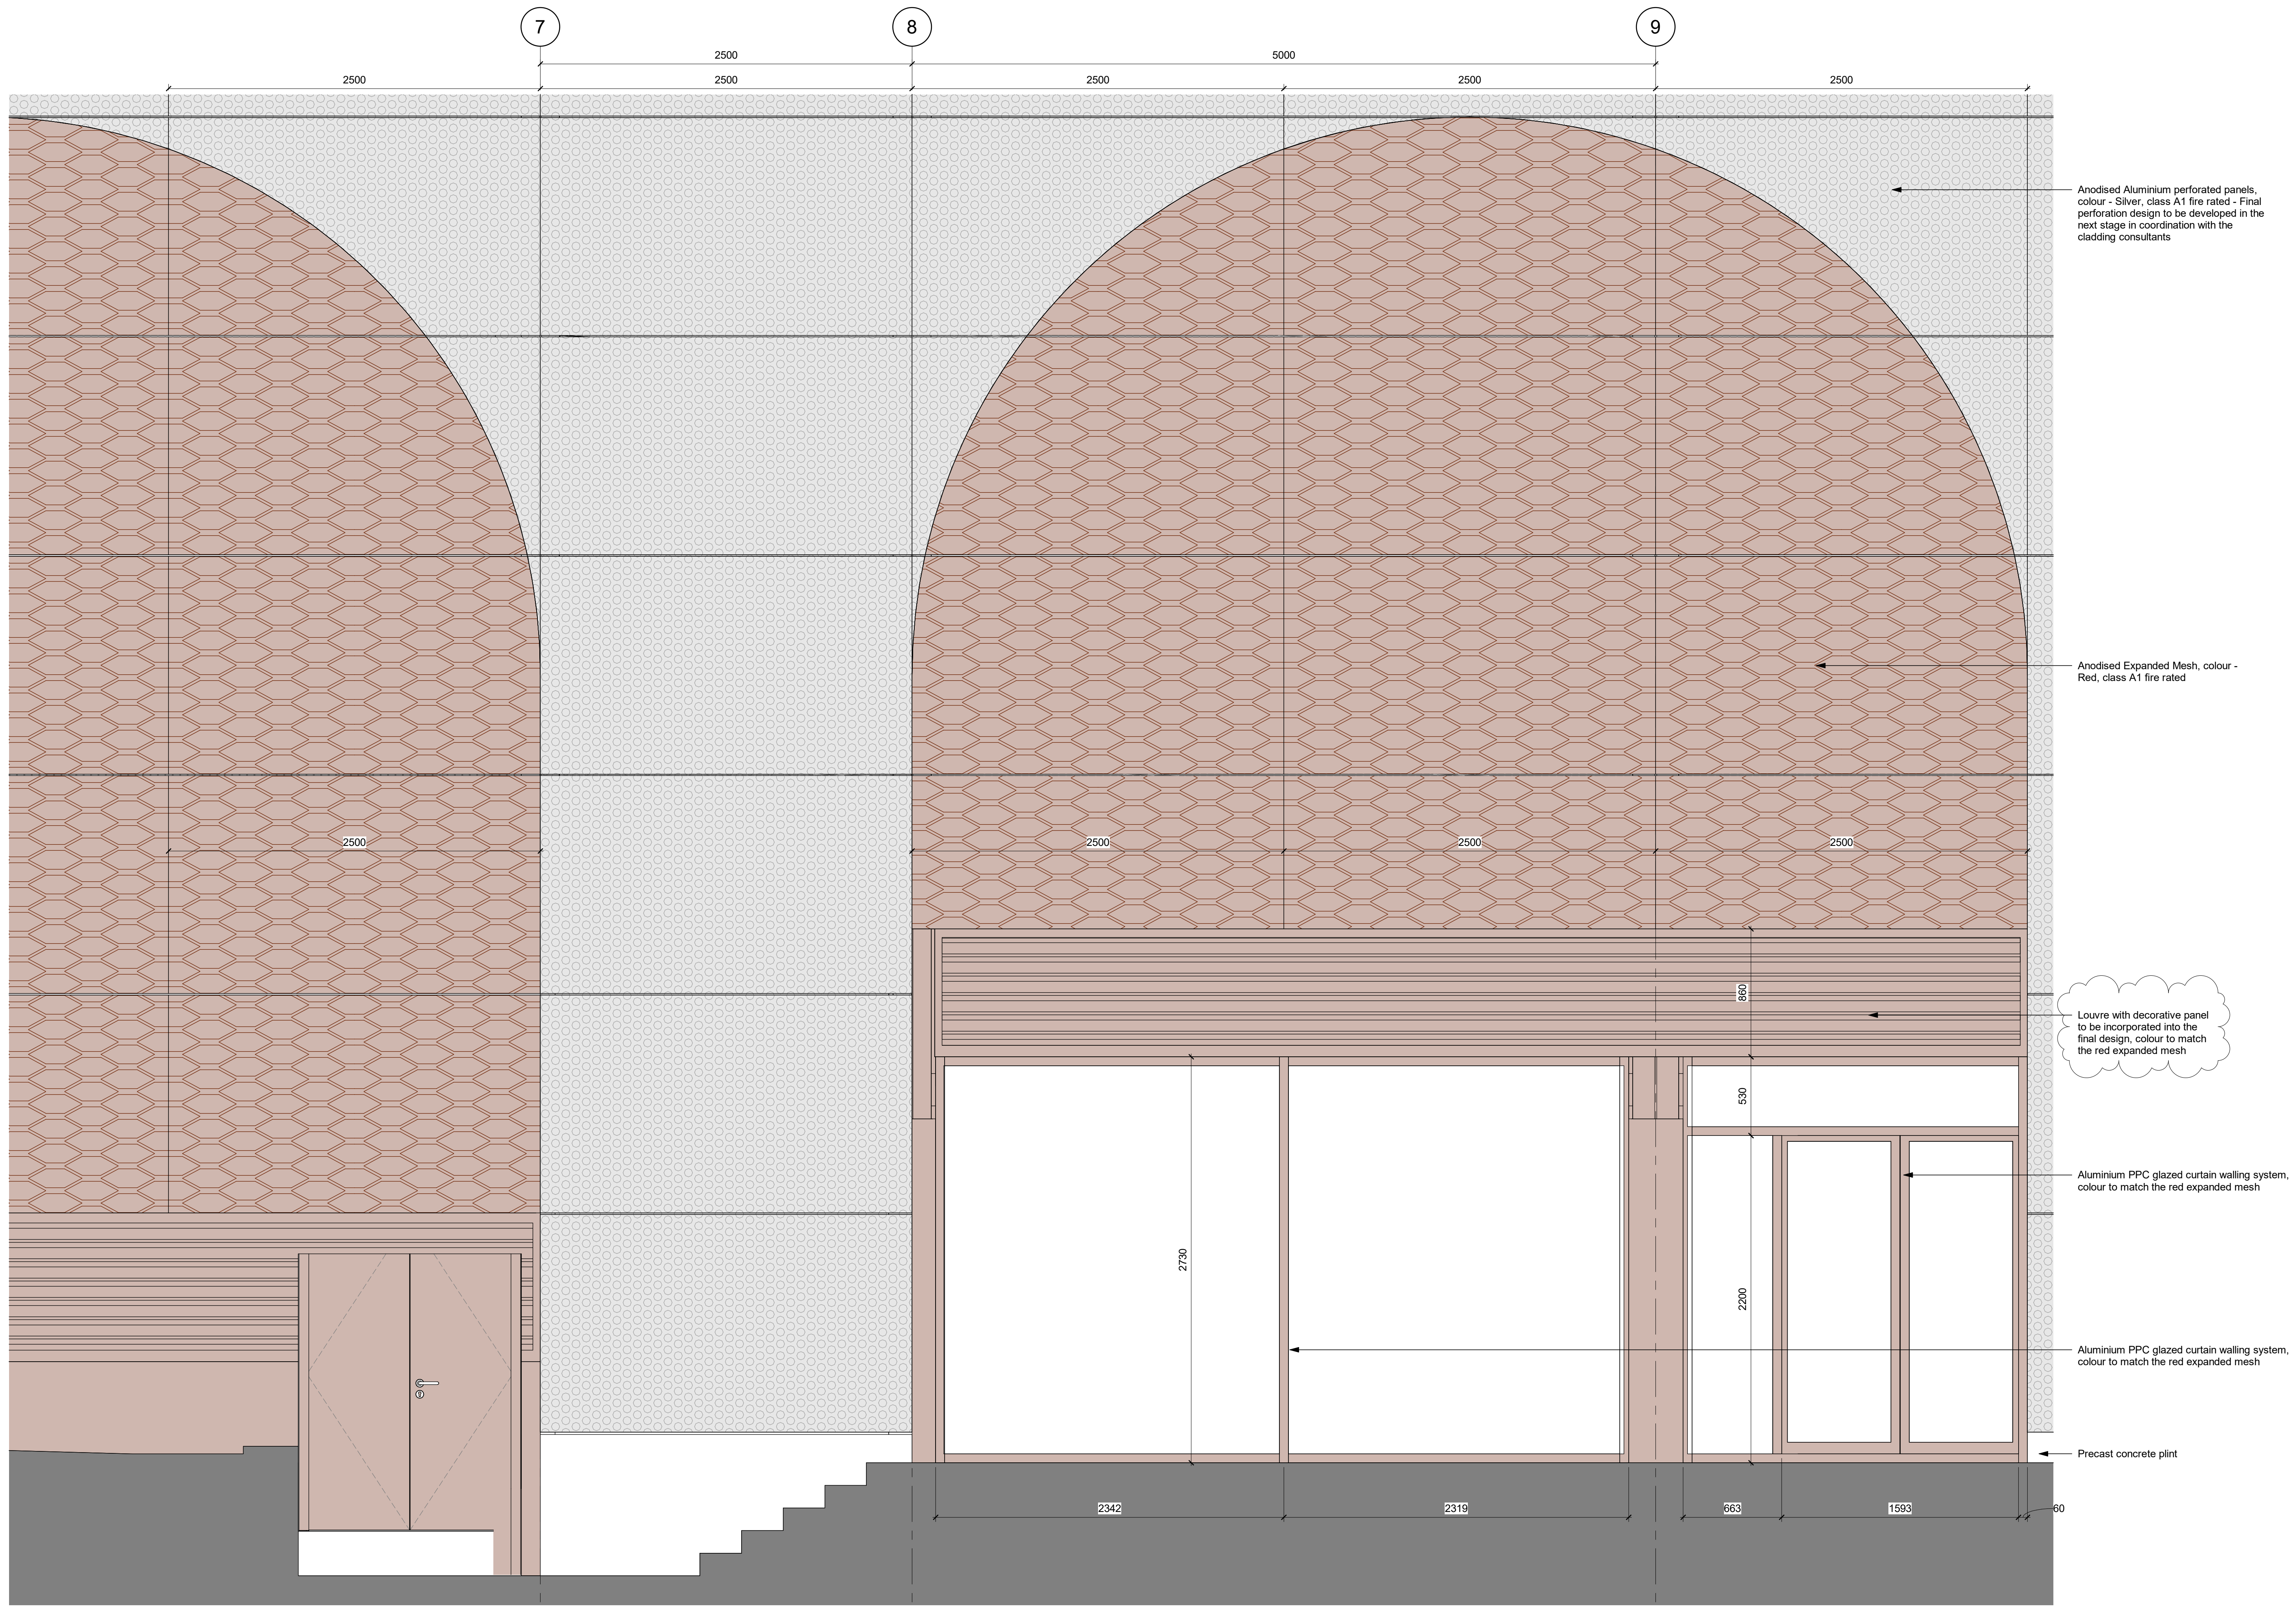


1 Elevation
1 : 20

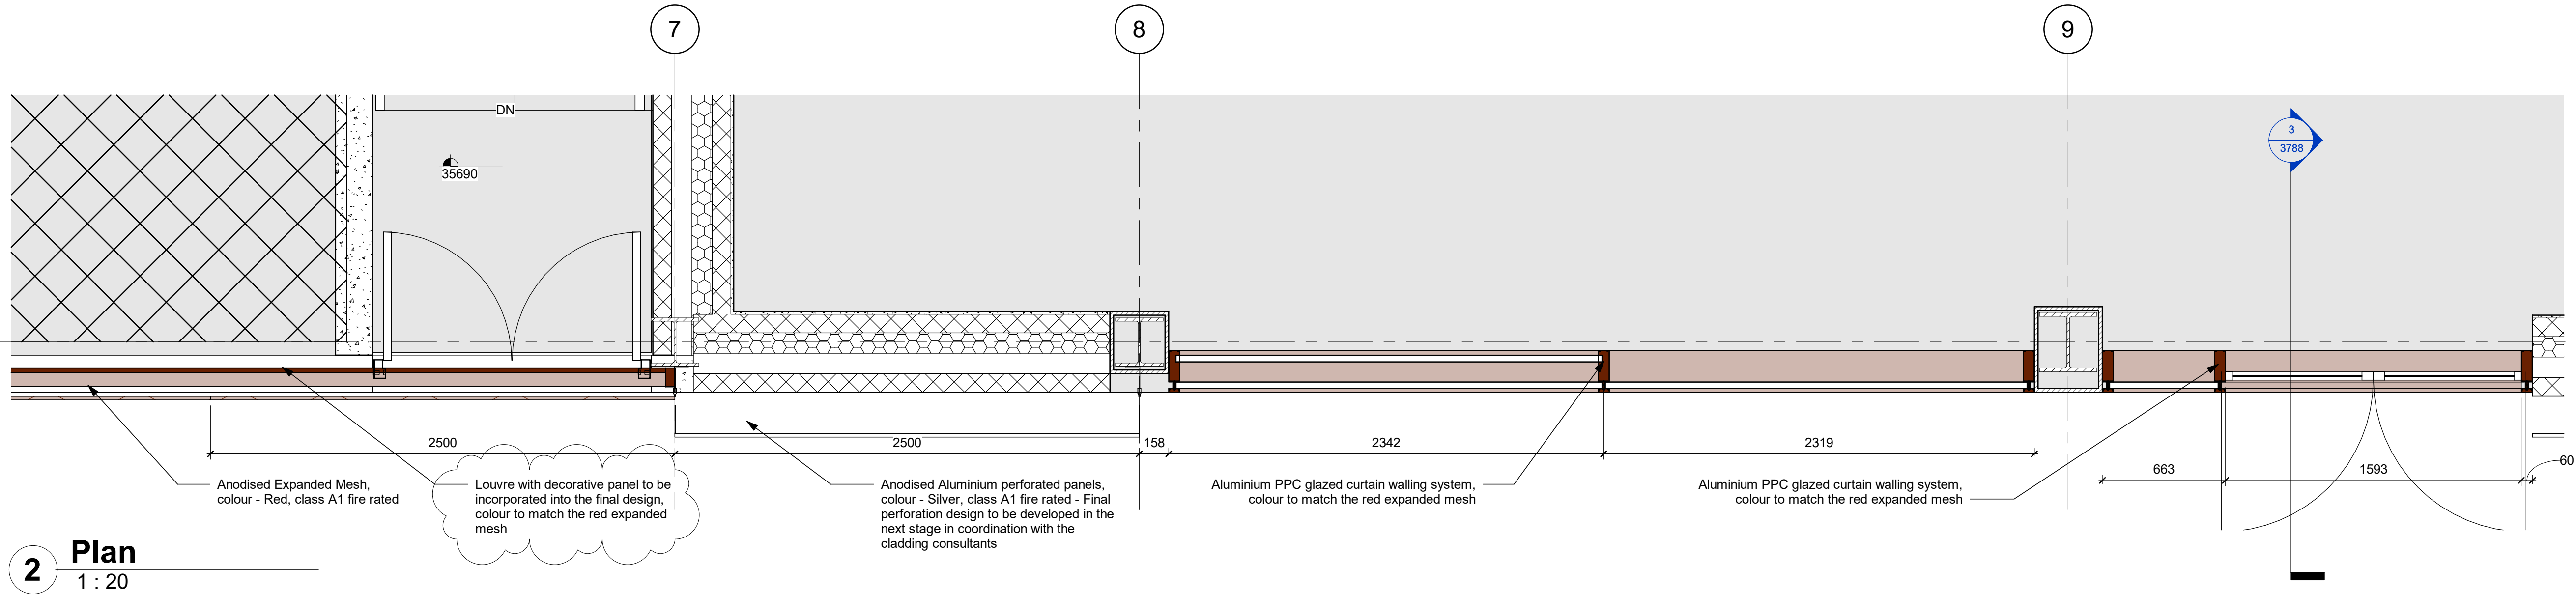


2 Plan
1 : 20

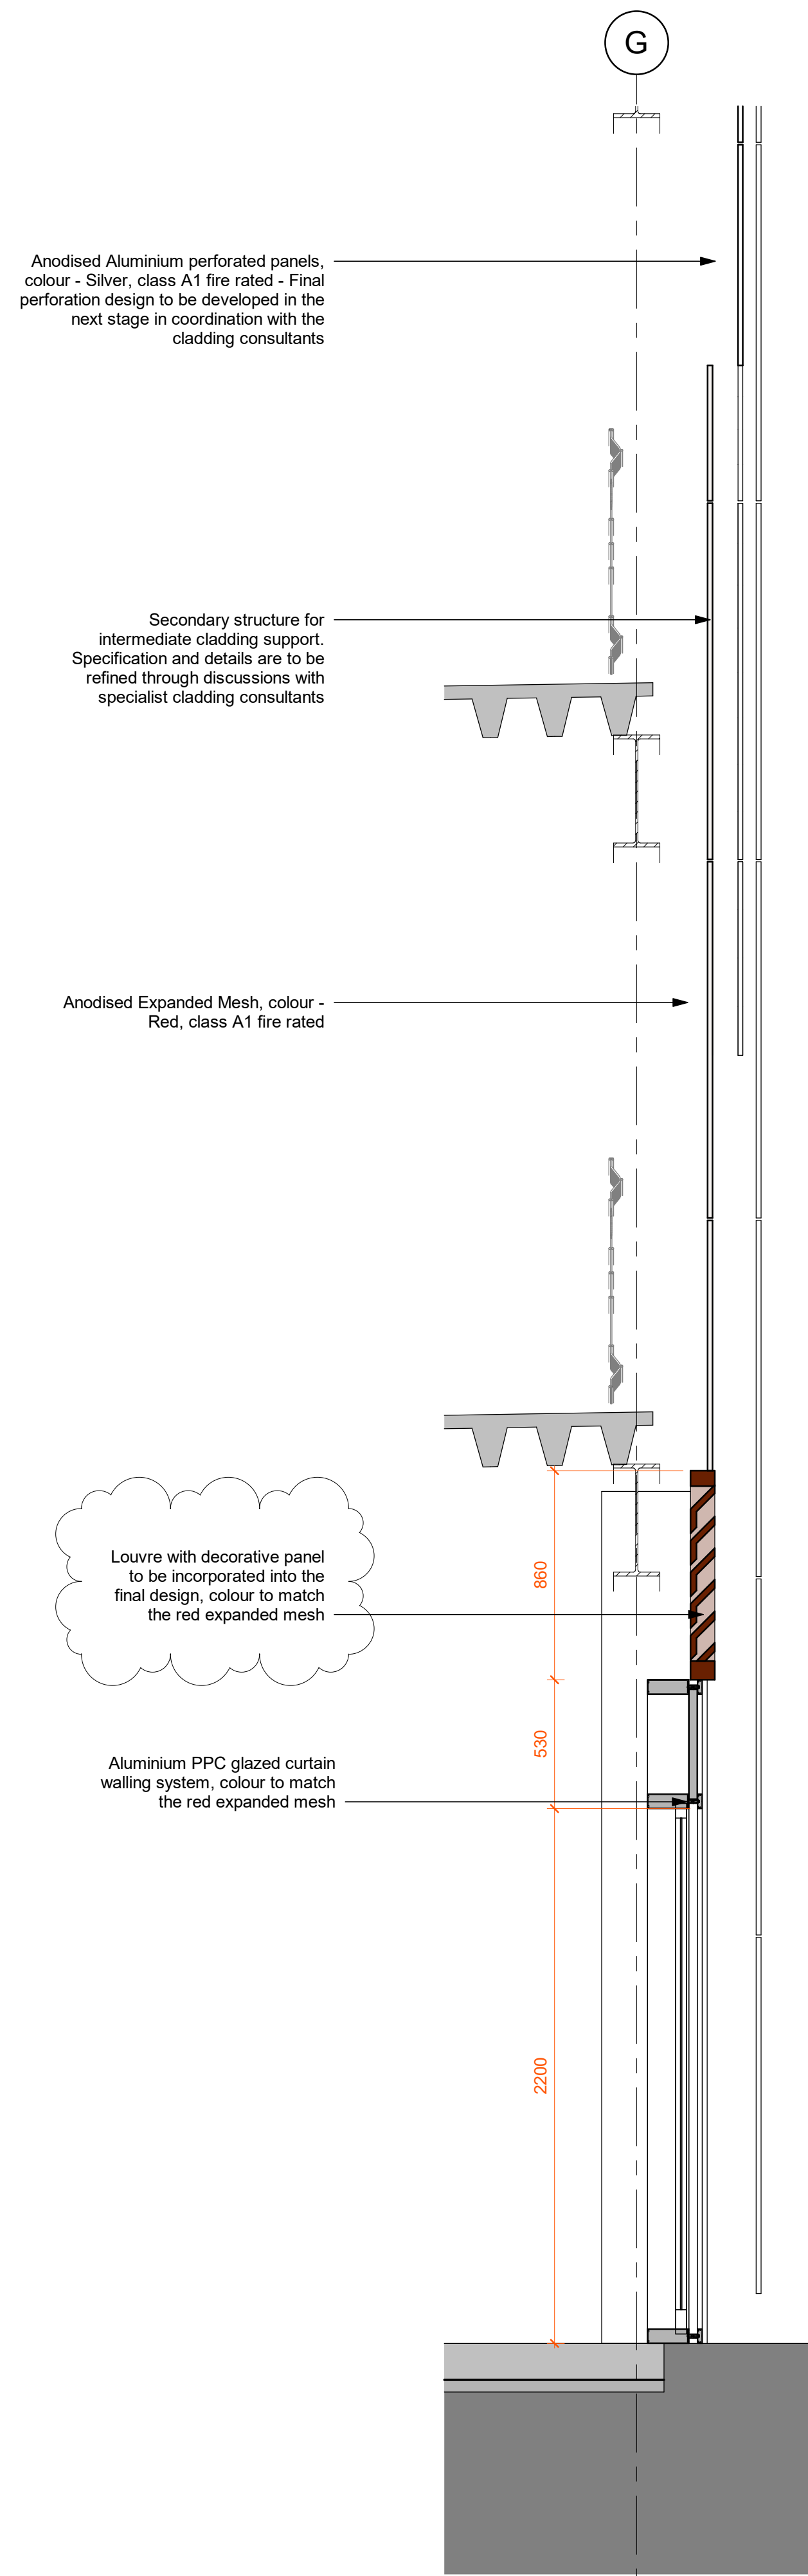

3 Section
1 : 20

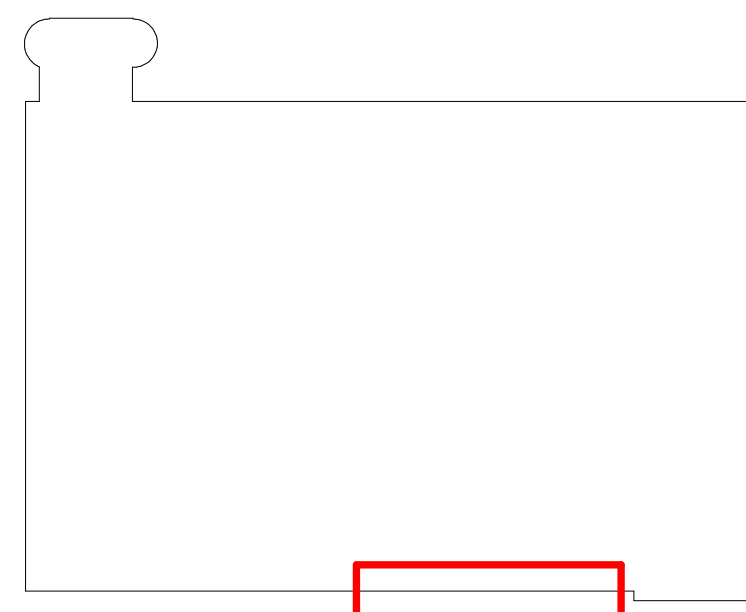

Key Plan
1 : 500

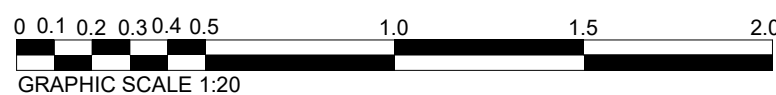

- Notes:
1. Do not scale from this drawing.
 2. All dimensions are in millimetres unless noted otherwise.
 3. This drawing is to be read in conjunction with all relevant Architect's and Engineer's drawings.
 4. All dimensions to be checked on site.
 5. Cladding secondary frame specification and details are to be refined through discussions with specialist cladding consultants.

PO2	07/09/2026	Revised to incorporate decorative louvre note
PO1	22/09/2026	Final issue
Rev	Date	Description
© copyright		
Slope Consulting Ltd.		
Somerset House		
47-49 London Road		
Barnstaple		
EX11 1LU		
Web: www.slopeuk.com		
Tel: 01320 810 704		
Email: office@slopeuk.com		
STRIPE CONSULTING		
Client		
LANDSEC		
Project		
MAYFIELD MOBILITY HUB		
Title		
PROPOSED BAY STUDIES - RETAIL FRONTAGE EAST		
Purpose		
STAGE 4		
Drawn by	AA	Checked by
Issue Date	07/09/2026	Approved by
DO NOT SCALE		
Job Number	J2965	Scale
Revision	As indicated @ A0	Original Size
Drawing Number	PO2	A0

0198_MAY-STR-N01-XXXX-DR-A-3788