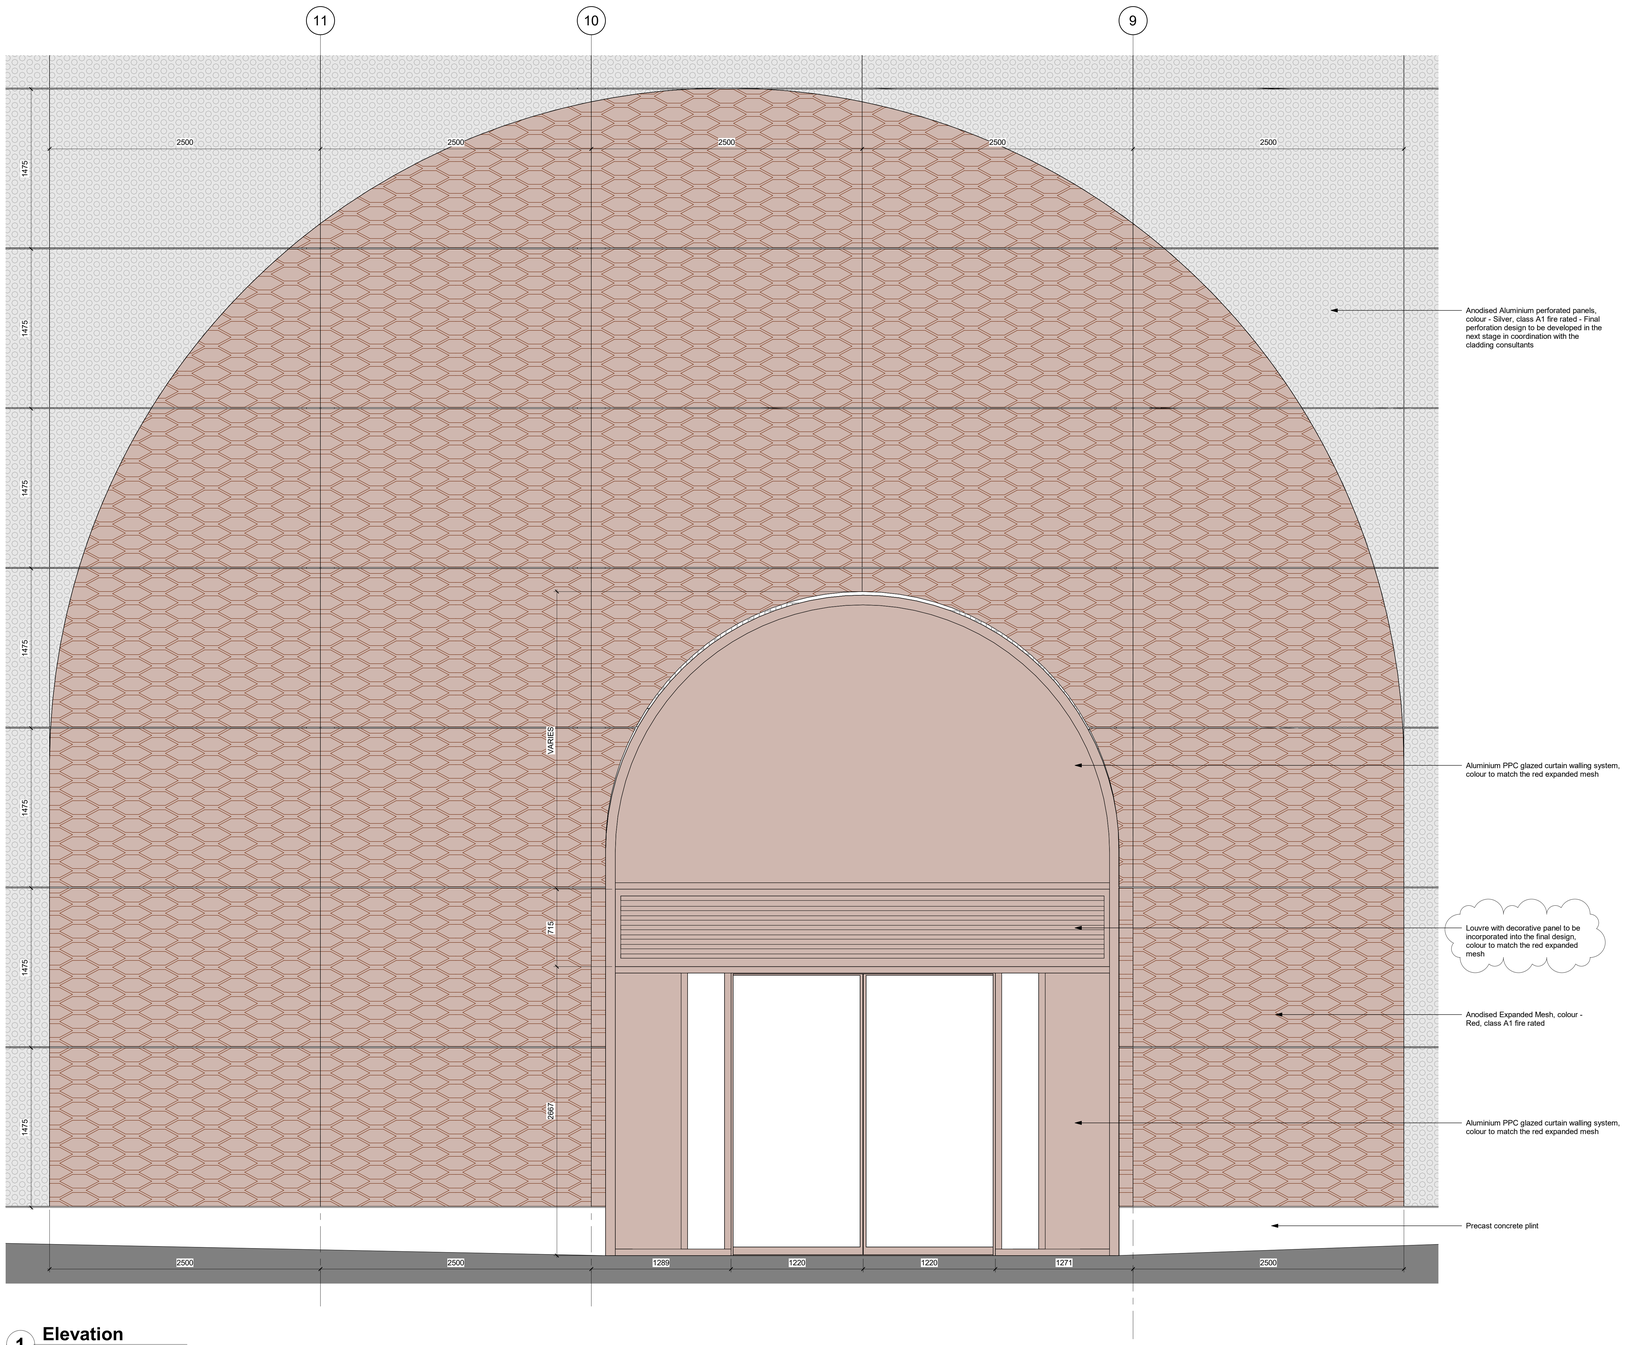

1 Elevation
1 : 20

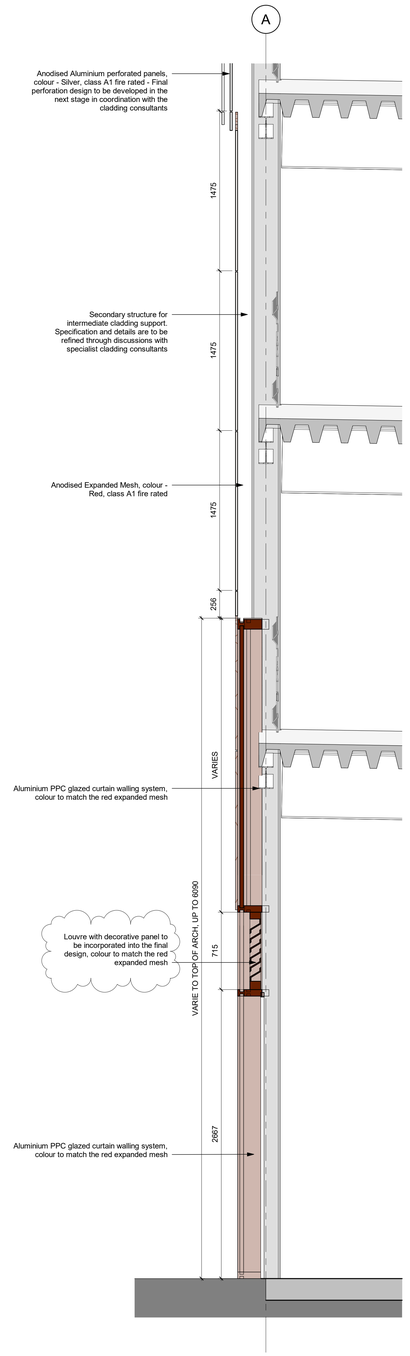

3 Section
1 : 20

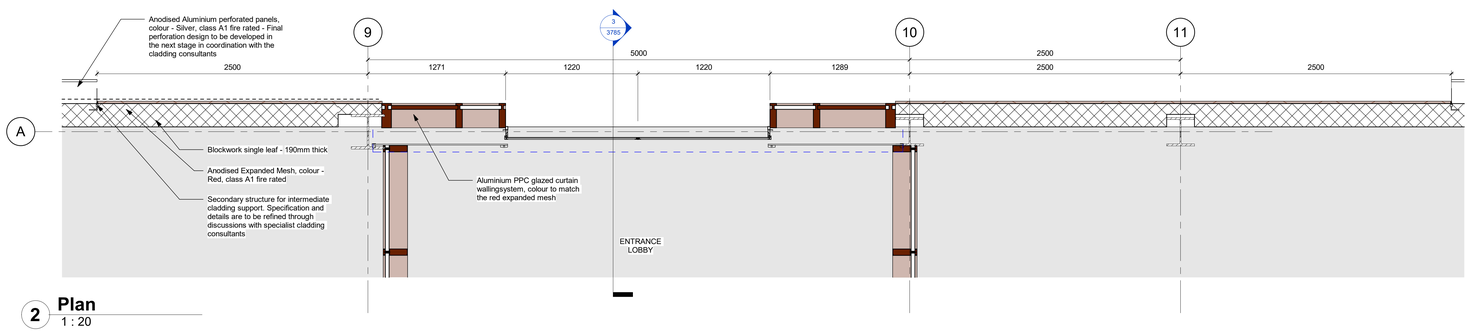

2 Plan
1 : 20

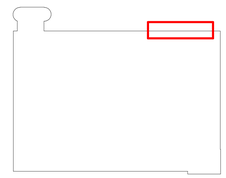

Key Plan
1 : 500

GRAPHIC SCALE 1:20

Notes:

1. Do not scale from this drawing.
2. All dimensions are in millimetres unless noted otherwise.
3. This drawing is to be read in conjunction with all relevant Architect's and Engineer's drawings.
4. All dimensions to be checked on site.
5. Claddin secondary frame specification and details are to be refined through discussions with specialist cladding consultants

Rev	Date	Description
P03	07/09/2026	Revised to incorporate decorative louvre note
P01	22/05/2026	First Issue

© copyright

Stripe Consulting Ltd.
Somerset House
47-49 London Road
Redhill
Surrey
RH1 1LU
Web : www.stripeuk.com
Tel : 01293 850 794
Email : office@stripeuk.com

Client: LANDSEC

Project: MAYFIELD MOBILITY HUB

Title: PROPOSED BAY STUDIES - CYCLE HUB ENTRANCE

Purpose: STAGE 4

Drawn by	Checked by	Approved by
AA	CW	CW

Issue Date: 07/09/2026

DO NOT SCALE

Job Number	Scale	Revision	Original Size
J2965	As indicated @ A0	P02	A0

Drawing Number: 0198_MAY-STR-N01-XXXX-DR-A-3785