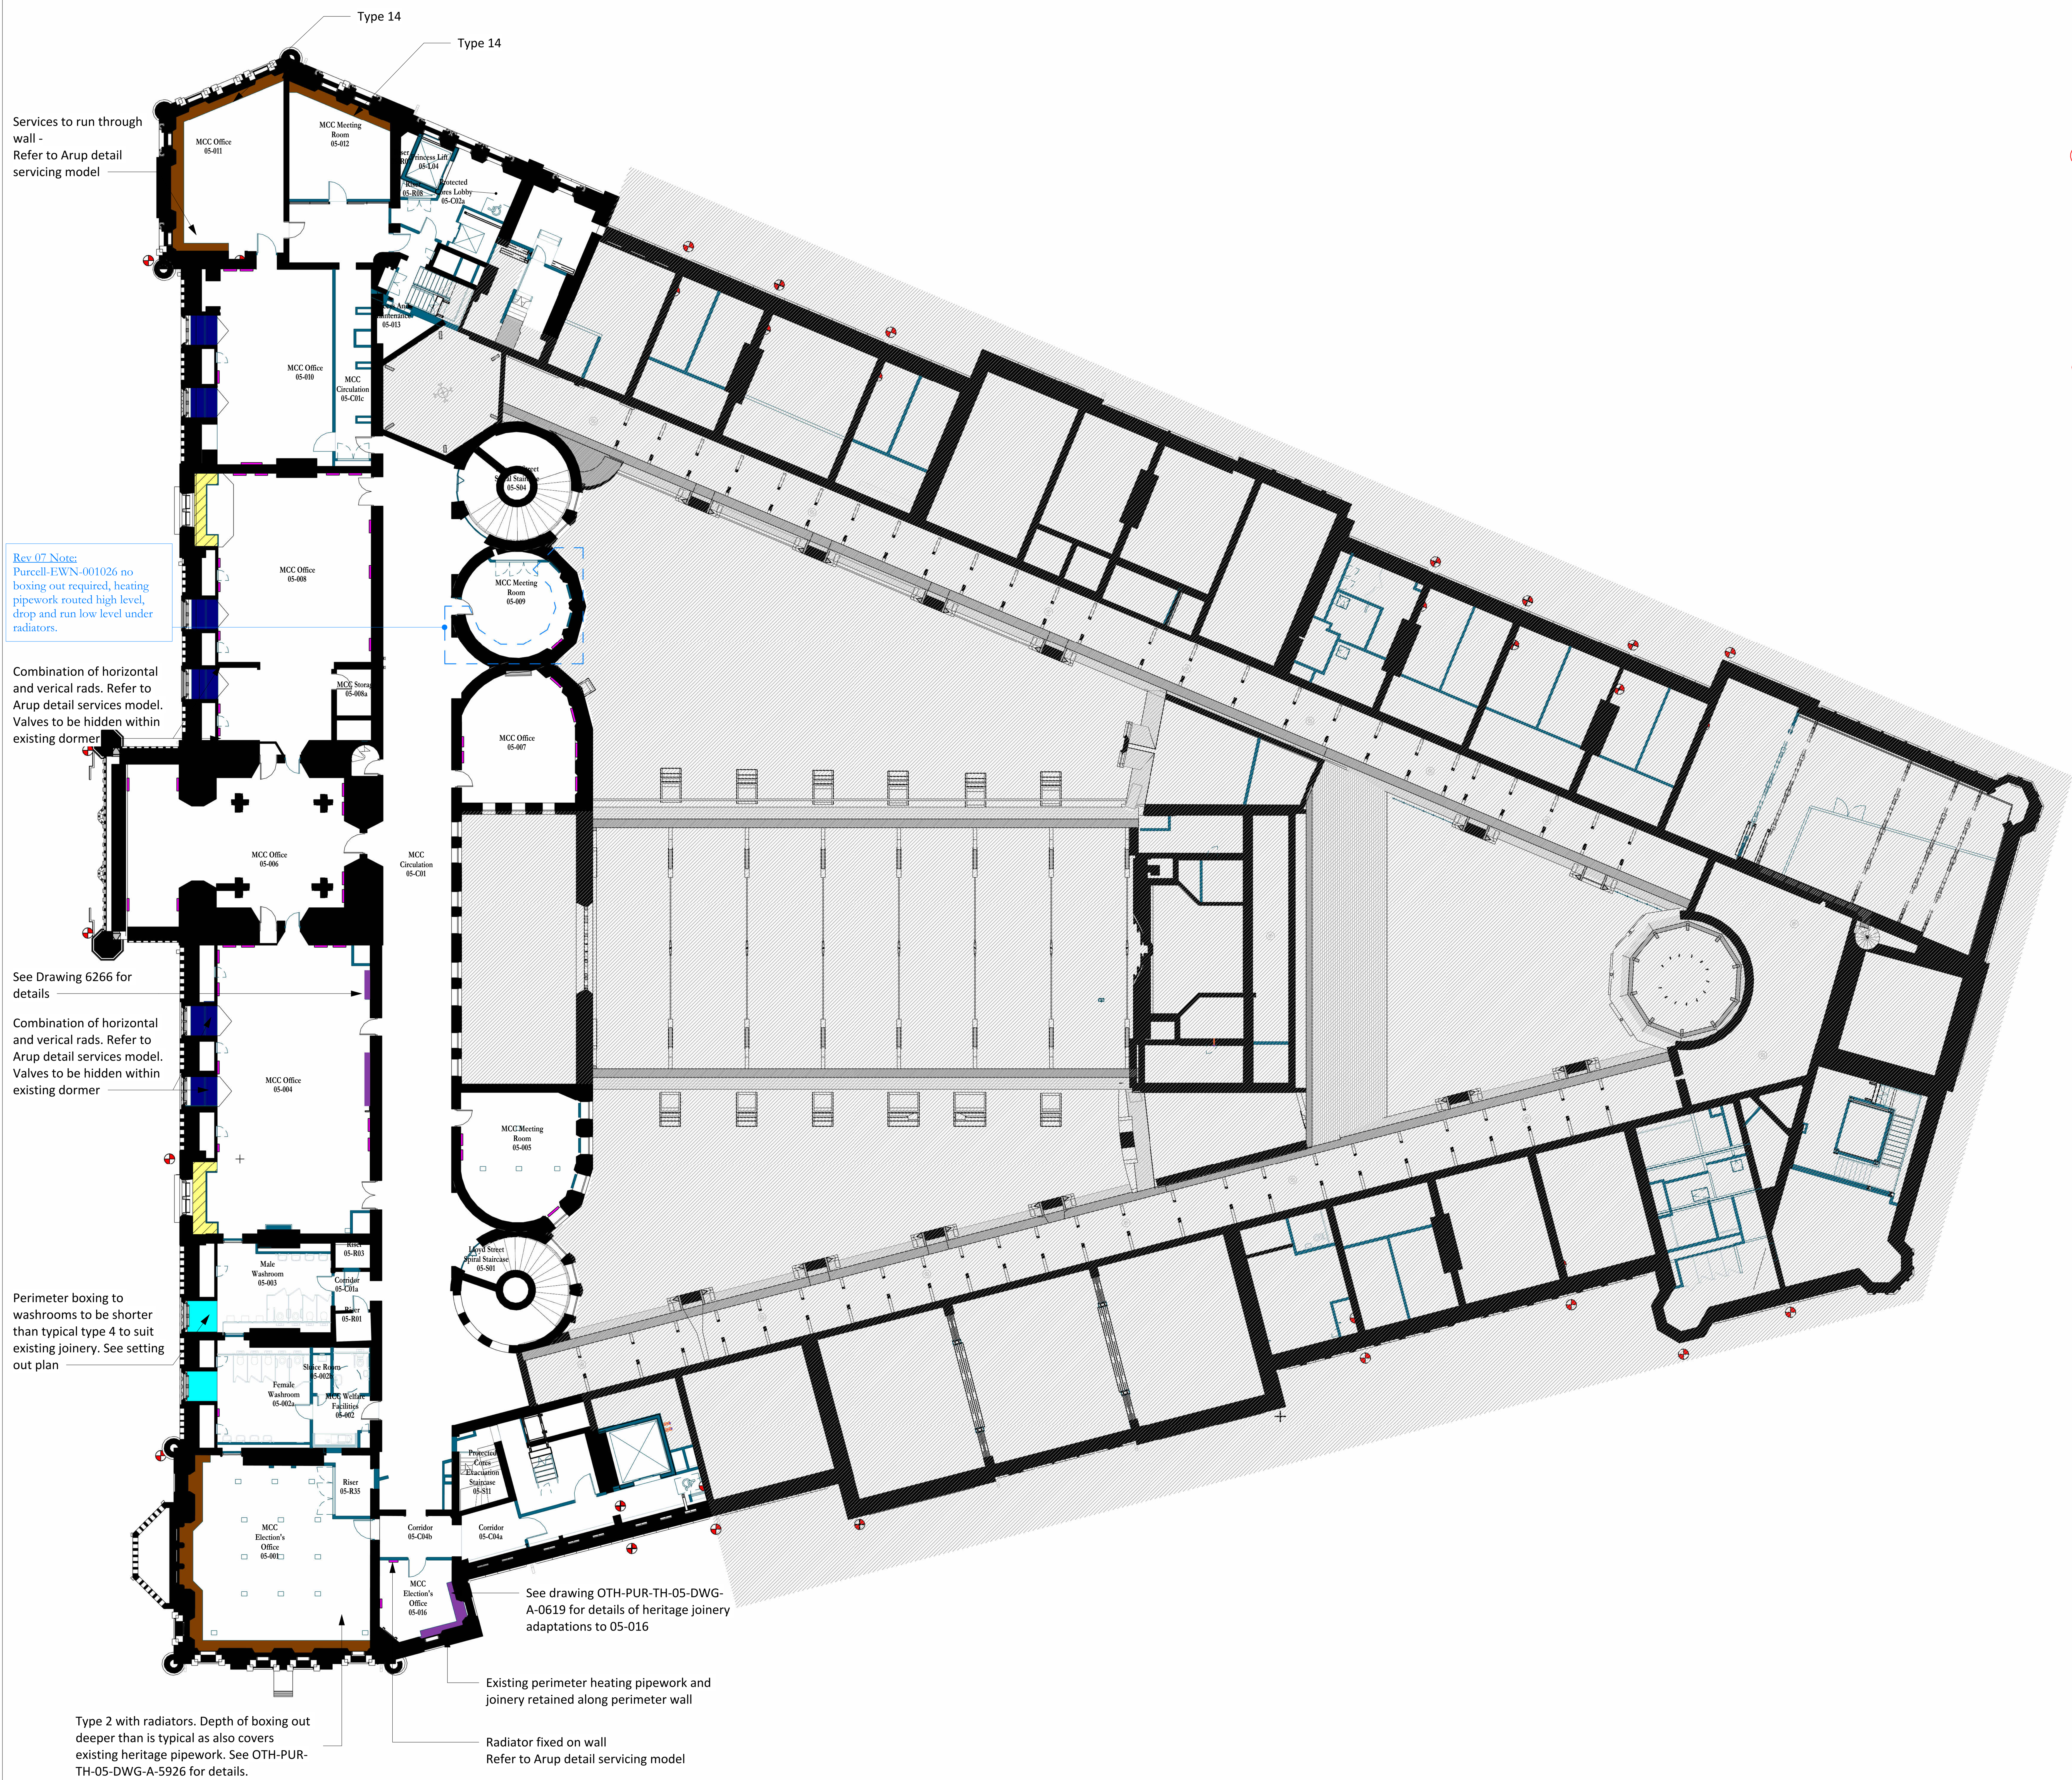


Perimeter Boxing Type Location Level 05
1 : 200

- **Type 01** - FCU - OTH-PUR-TH-ZZ-DWG-A-5920
- **Type 02** - Finned Tube - OTH-PUR-TH-ZZ-DWG-A-5921
- **Type 03** - Level 06, boxing wihin Eaves - OTH-PUR-TH-ZZ-DWG-A-5922
- **Type 04** - Welfare - OTH-PUR-TH-ZZ-DWG-A-5923
- **Type 05** - Box-in-Box Kitchen - OTH-PUR-TH-ZZ-DWG-A-5924
- ~~**Type 06** - ZE Box~~
- **Type 07** - Heritage Boxing to be altered - See references on layouts
- **Type 08** - Heritage Rooms - Services below FFL with trench heaters
- **Type 09** - Storage Rooms - Unistrut framing only
- **Type 10** - Heating Pipes fixed on floor or wall - WPC to submit design for services fixing methodology. May wish to continue using unistrut module.
- **Type 11** - Slimline version of type 1 FCU boxing. See OTH-PUR-TH-GF-DWG-5989 for details.
- **Type 12** - Boxing to dormer windows on Level 05. See OTH-PUR-TH-05-DWG-A-6410 for details.
- **Type 13** - Low level skirting boxing detail to suit existing skirting profile type. See OTH-PUR-TH-03-DWG-A-5996 for details.
  - **Type 13a** For existing 375mm high skirting
  - **Type 13b** For existing 220mm high skirting
- **Type 14** - Boxing principles based on type 2, but no finned tubes are present and radiators are face-fixed to boxing. See OTH-PUR-TH-ZZ-DWG-A-5327 for details.
- **Type 15** -Replica Heritage Boxing - OTH-PUR-TH-06-DWG-A-5829
- **Special** - Area of boxings that vary from the standard type. See relevant setting out drawings for details.

Revision 07:

1. Notes about radiators to bookcases in 05-004 removed and drawing references added for bookcases.
2. Type 2 with radiators clarified under new type name (number 14)
3. General notes added (see clouds)
4. Type 13b boxing added to 05-008 and 05-004 to suit services design.

Scale Bars to be used as guidance only - refer to sheet size below

1:100 mm	1000	3000	5000	7000		
1:200 mm	5000	8000	12000	16000		
1:500 M	5	15	25	35		
1:1250 M	10	30	50	70	90	

Notes:
Drawings are based on survey data and may not accurately represent what is physically present.
Do not scale from this drawing. All dimensions are to be verified on site before proceeding with the work.
All dimensions are in millimeters unless noted otherwise.
Purcell shall be notified in writing of any discrepancies.

Key Plan

To be read in conjunction with New Perimeter Boxing Type Details:
- OTH-PUR-TH-ZZ-DWG-A-5920
- OTH-PUR-TH-ZZ-DWG-A-5921
- OTH-PUR-TH-ZZ-DWG-A-5922
- OTH-PUR-TH-ZZ-DWG-A-5923
- OTH-PUR-TH-ZZ-DWG-A-5924

and Schedule:
- OTH-PUR-TH-ZZ-SCH-A-5919

These drawings illustrate the locations of boxing types and are not to be used to calculate the dimensions of perimeter boxings. They are based on ARUP schedule:
- OTH-ARU-TH-ZZ-SCH-A-0011

To be read in conjuction with New Perimeter Boxing Setting Out:
- OTH-PUR-TH-ZZ-DWG-A-5989
- OTH-PUR-TH-ZZ-DWG-A-5990
- OTH-PUR-TH-ZZ-DWG-A-5991
- OTH-PUR-TH-ZZ-DWG-A-5992
- OTH-PUR-TH-ZZ-DWG-A-5993
- OTH-PUR-TH-ZZ-DWG-A-5994
- OTH-PUR-TH-ZZ-DWG-A-5995
- OTH-PUR-TH-ZZ-DWG-A-5996 (includes type 13a and b details)
- OTH-PUR-TH-ZZ-DWG-A-5997
- OTH-PUR-TH-ZZ-DWG-A-5998
- OTH-PUR-TH-ZZ-DWG-A-5999
- OTH-PUR-TH-03-DWG-5326

For Services below FFL with Trench Heaters refer to:
- OTH-PUR-TH-ZZ-DWG-A-0620
- OTH-PUR-TH-ZZ-DWG-A-0621

To be read in conjunction with Heritage Boxing Alteration Details:
- OTH-PUR-TH-ZZ-DWG-A-5950
- OTH-PUR-TH-ZZ-DWG-A-5951
- OTH-PUR-TH-ZZ-DWG-A-5952
- OTH-PUR-TH-ZZ-DWG-A-5953
- OTH-PUR-TH-ZZ-DWG-A-5954
- OTH-PUR-TH-ZZ-DWG-A-5955
- OTH-PUR-TH-ZZ-DWG-A-5956
- OTH-PUR-TH-ZZ-DWG-A-5957
- OTH-PUR-TH-ZZ-DWG-A-5958
- OTH-PUR-TH-ZZ-DWG-A-5960
- OTH-PUR-TH-ZZ-DWG-A-5961
- OTH-PUR-TH-ZZ-DWG-A-5962
- OTH-PUR-TH-ZZ-DWG-A-5963
- OTH-PUR-TH-ZZ-DWG-A-5964
- OTH-PUR-TH-ZZ-DWG-A-5966
- OTH-PUR-TH-ZZ-DWG-A-5967
- OTH-PUR-TH-ZZ-DWG-A-5968
- OTH-PUR-TH-ZZ-DWG-A-5973
- OTH-PUR-TH-ZZ-DWG-A-5974
- OTH-PUR-TH-ZZ-DWG-A-5975
- OTH-PUR-TH-ZZ-DWG-A-5976
- OTH-PUR-TH-ZZ-DWG-A-5977
- OTH-PUR-TH-ZZ-DWG-A-5978

ISSUE	DATE	APPROVED	DRAWN	DESCRIPTION
09	28/10/2025	RS	JBA	Legend references update to suit new drawings
08	16/08/2024	AD	JBA	Update to Perimeter Boxing following Additional Works PURCELL-EWN-1215
07	10/04/2024	AD	JB	Purcell-EWN-001026 omission of BWIC trenches
06	21/10/22	AH	AH	Key amended
05	29/10/21	RS	DW	Update for Tender

OUR TOWN HALL PROJECT

PURCELL

Project Office, Room 308, Town Hall, MANCHESTER M60 2L1
+44 (0) 7970 097 432
www.purcelluk.com

PROJECT STATUS	RIBA STAGE 5
CLIENT	Manchester City Council
PROJECT	OUR TOWN HALL
DRAWING TITLE	Perimeter Boxing Type Location Level 05
SIZE & SCALE	A1: 1 : 200
DRAWING STATUS	FOR CONSTRUCTION
JOB NUMBER	236959
DRAWING NO.	OTH-PUR-TH-05-DWG-A-0606
REV	09

© PURCELL 2019. PURCELL ® IS THE TRADING NAME OF PURCELL ARCHITECTURE LTD.

29/10/2025 10:11:44