Head Office
Laughton, Sleaford,
Lincolnshire NG34 0HE

Tel: 01529 497449
hirst@hirst-conservation.com
www.hirst-conservation.com

Title: Photographic Record of Organ Gallery Validation Survey

Organ Gallery

Manchester Town Hall

Doc number: OTH-HIR-TH-01-RPT-X-0107

Status: For Approval

Rev: P01

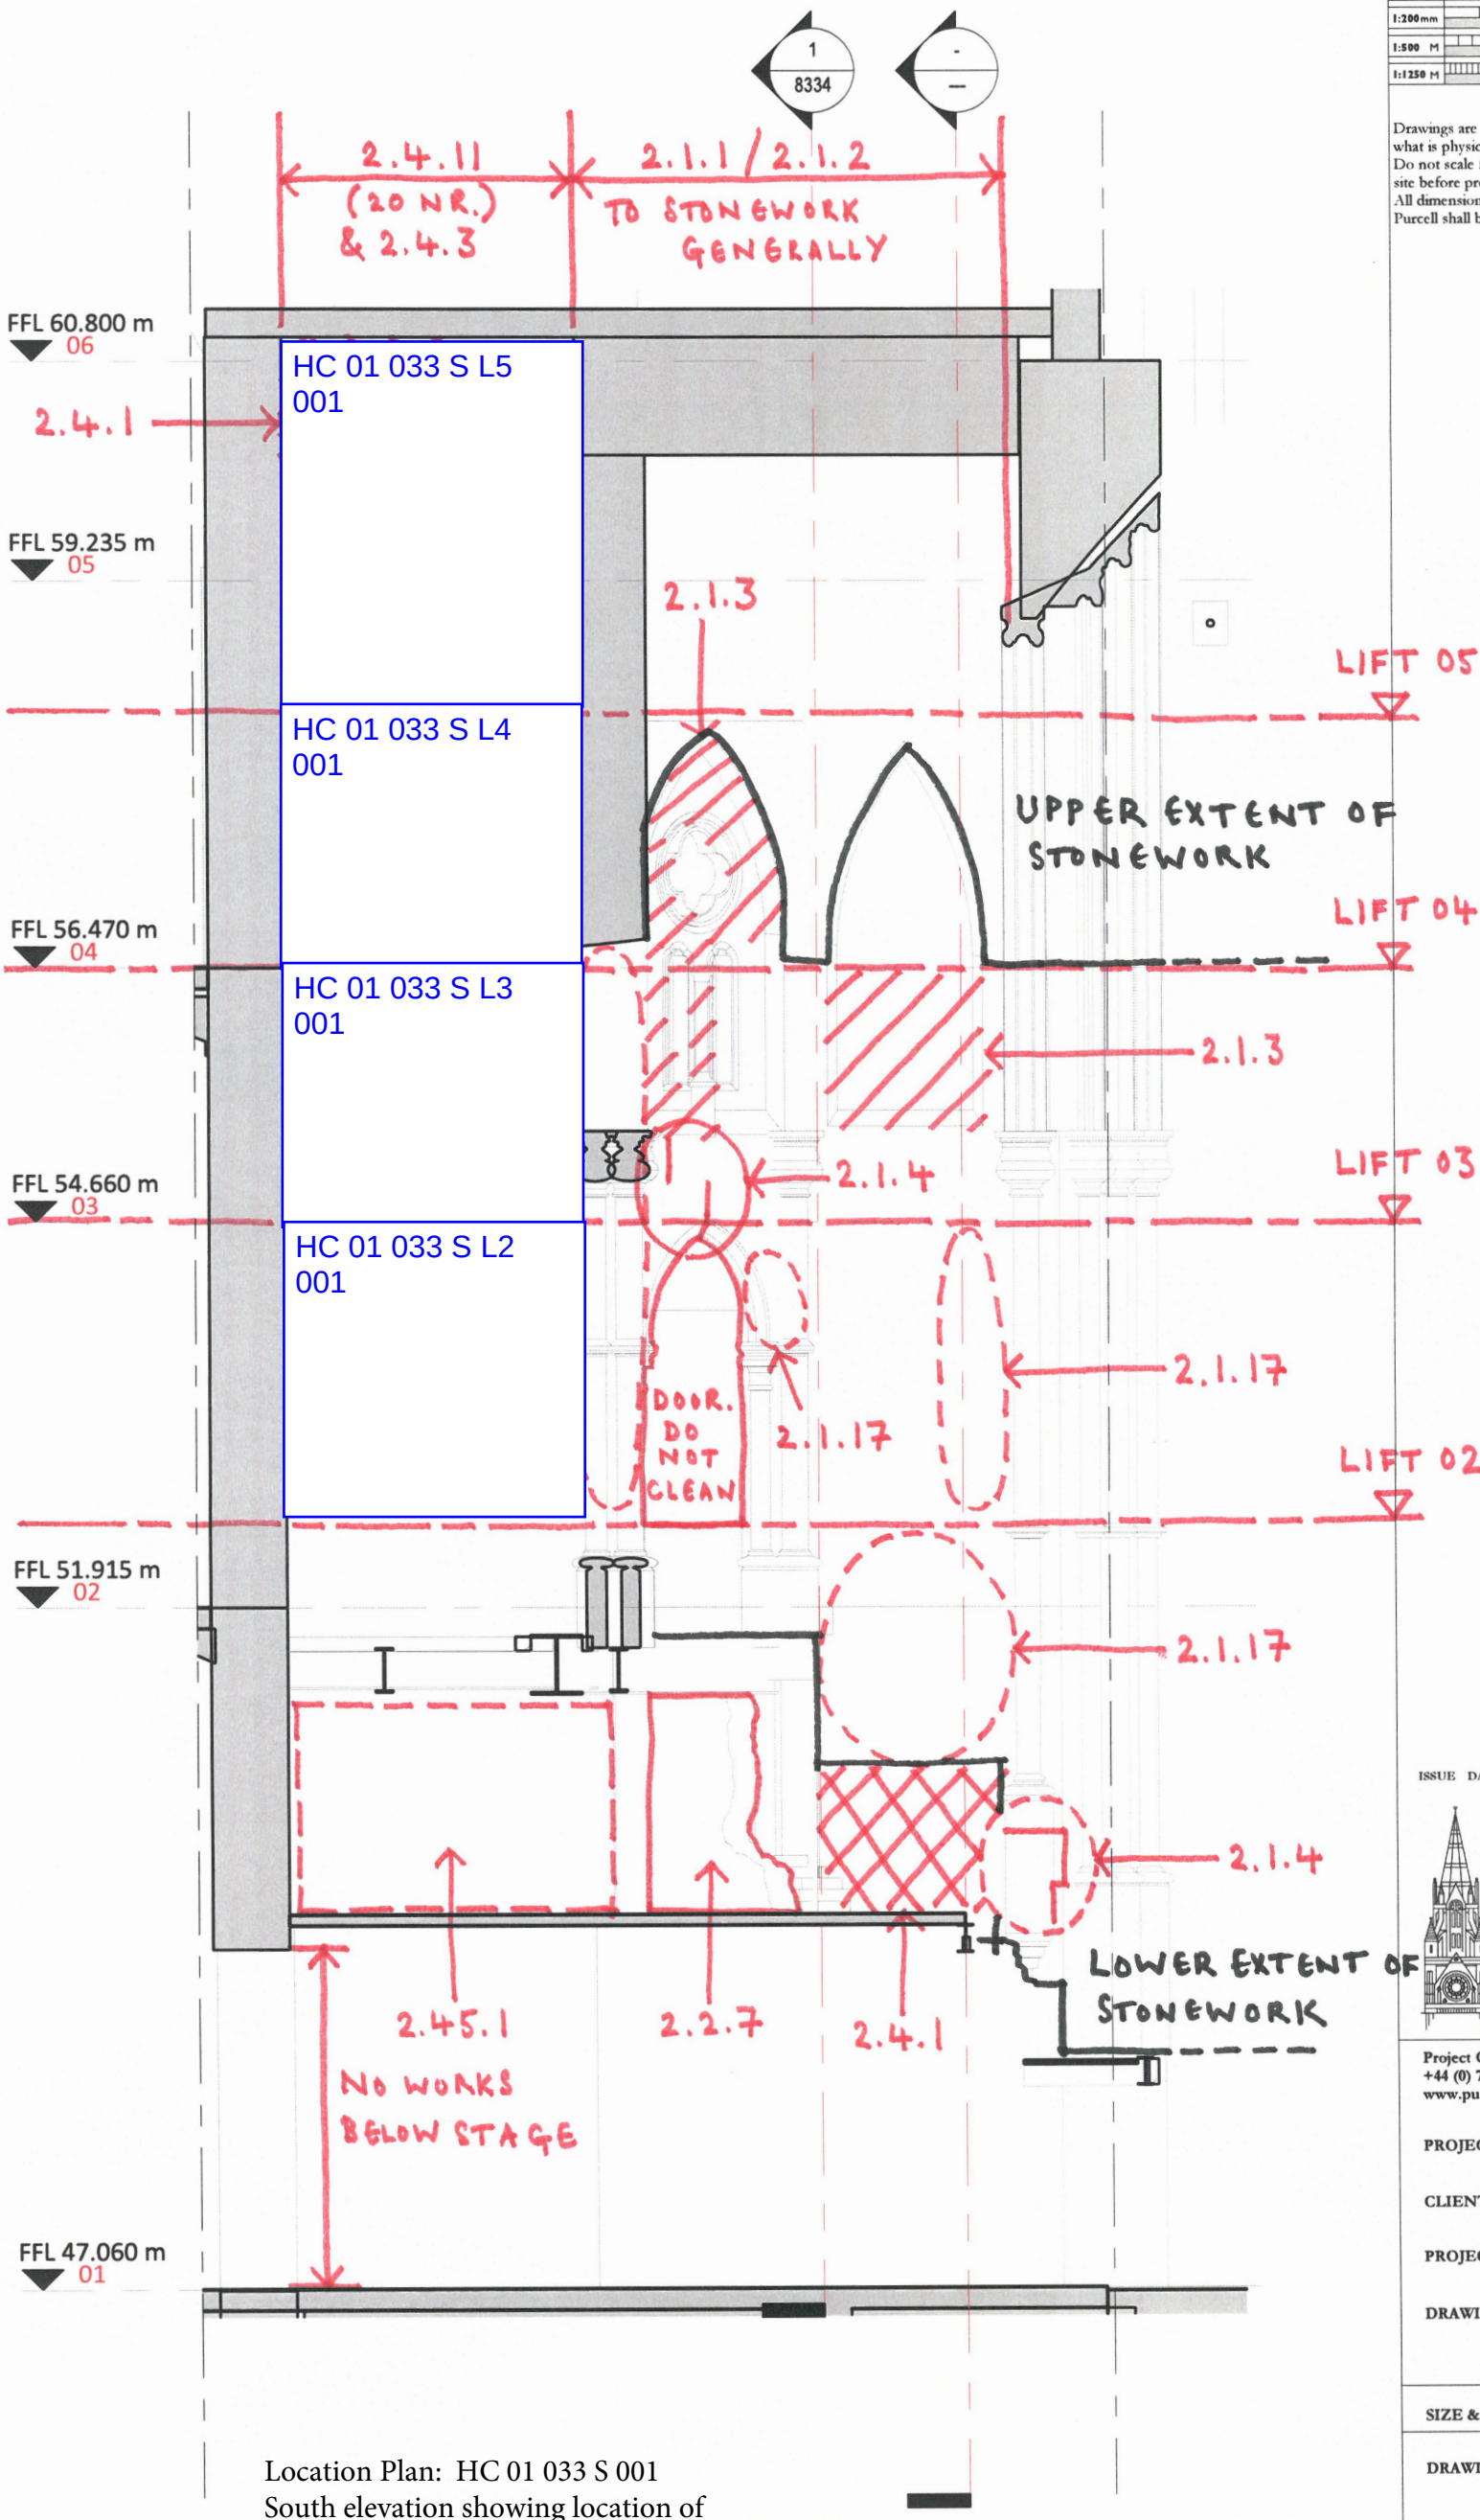
Document Type: Report

Date: 03/08/2022

Issue History:

Revision Nr	Details	Date	Created By	Check by
P01	Document created	03/08/2022	Hirst Conservation	

Hirst Conservation is a trading name of Hirst Conservation Limited. Fine Art Conservators and Historic Building Consultants
Registered Office: Laughton, Sleaford Lincolnshire NG34 0HE. Company No. 09797372 England - VAT Registration No: 425 6915 39



Location Plan: HC 01 033 S 001
South elevation showing location of
Photographs - Organ Chamber

01-033 Great Hall Organ Chamber - South Elevation

1 : 50

Scale Bars to be used as guidance only - refer to sheet size below

1:100 mm	1000		3000		5000		
1:200 mm	5000		8000				
1:500 M	5		15		25		
1:1250 M	10		30		50		70

Drawings are based on survey data and may not accurately represent what is physically present.
Do not scale from this drawing. All dimensions are to be verified on site before proceeding with the work.
All dimensions are in millimeters unless noted otherwise.
Purcell shall be notified in writing of any discrepancies.

ISSUE	DATE	DRAWN	CHECKED	DESCRIPTION

OUR TOWN HALL PROJECT

PURCELL

Project Office, Room 308, Town Hall, MANCHESTER M60 2L1
+44 (0) 7970 097 432
www.purcelluk.com

PROJECT STATUS **RIBA STAGE 5**

CLIENT **MANCHESTER CITY COUNCIL**

PROJECT **OUR TOWN HALL**

DRAWING TITLE **01-033 Great Hall Organ Chamber - South Elevation**

SIZE & SCALE **[A3] 1 : 50**

DRAWING STATUS **Tender**

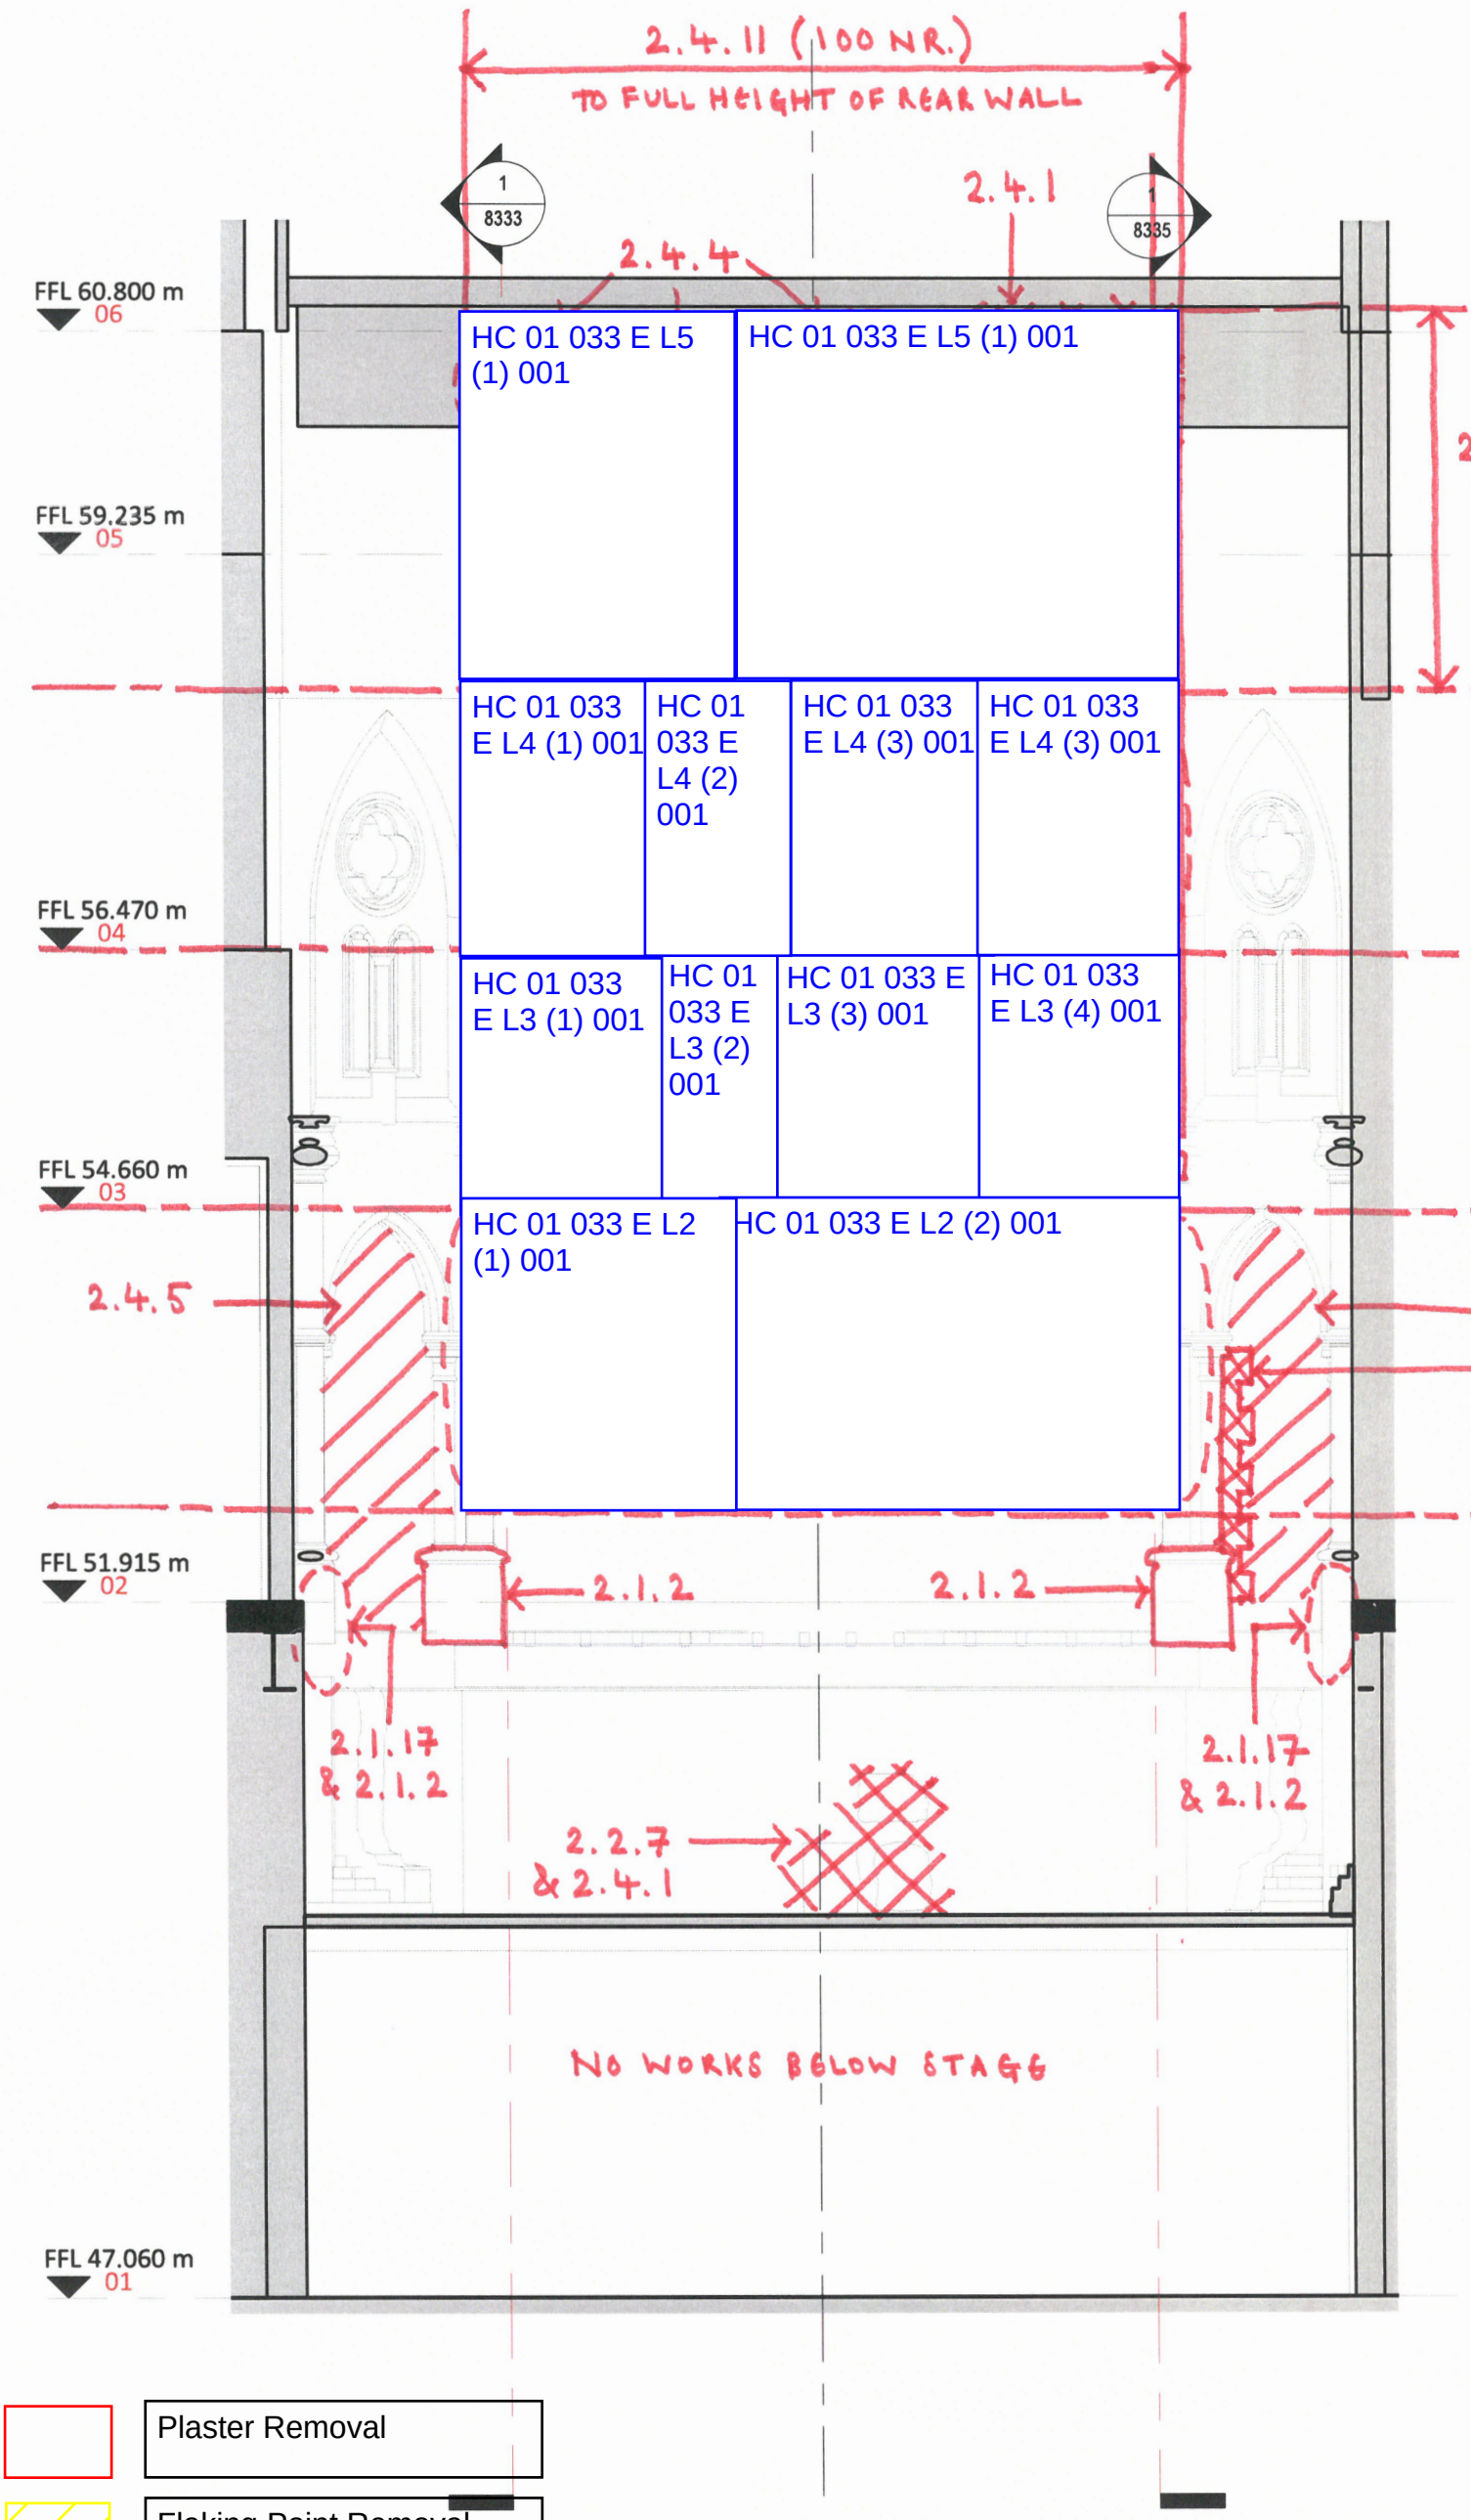
JOB NUMBER **236959**

DRAWING NO. **OTH-PUR-TH-01-DWG-A-8335**

REV **-**

© PURCELL 2019 PURCELL ® IS THE TRADING NAME OF PURCELL ARCHITECTURE LTD

14/10/2021 10:44:11



Scale Bars to be used as guidance only - refer to sheet size below

1:100 mm		1000		3000		5000	
1:200 mm			5000		8000		
1:500 M		5		15		25	
1:1250 M		10		30		50	70

Drawings are based on survey data and may not accurately represent what is physically present.
Do not scale from this drawing. All dimensions are to be verified on site before proceeding with the work.
All dimensions are in millimeters unless noted otherwise.
Purcell shall be notified in writing of any discrepancies.

HC 01 003 E location plan 001, based on Purcell Drawing

ISSUE	DATE	DRAWN	CHECKED	DESCRIPTION

Plaster Removal

Flaking Paint Removal

Hole - Repair

Hole - Fill only

Location Plan: HC 01 033 E 001
East elevation showing location of Photographs = Organ Chamber

01-033 Great Hall Organ Chamber - East Elevation

1 : 50

OUR TOWN HALL PROJECT

PURCELL

Project Office, Room 308, Town Hall, MANCHESTER M60 2L1
+44 (0) 7970 097 432
www.purcelluk.com

PROJECT STATUS **RIBA STAGE 5**

CLIENT **MANCHESTER CITY COUNCIL**

PROJECT **OUR TOWN HALL**

DRAWING TITLE **01-033 Great Hall Organ Chamber - East Elevation**

SIZE & SCALE [A3] **1 : 50**

DRAWING STATUS **Tender**

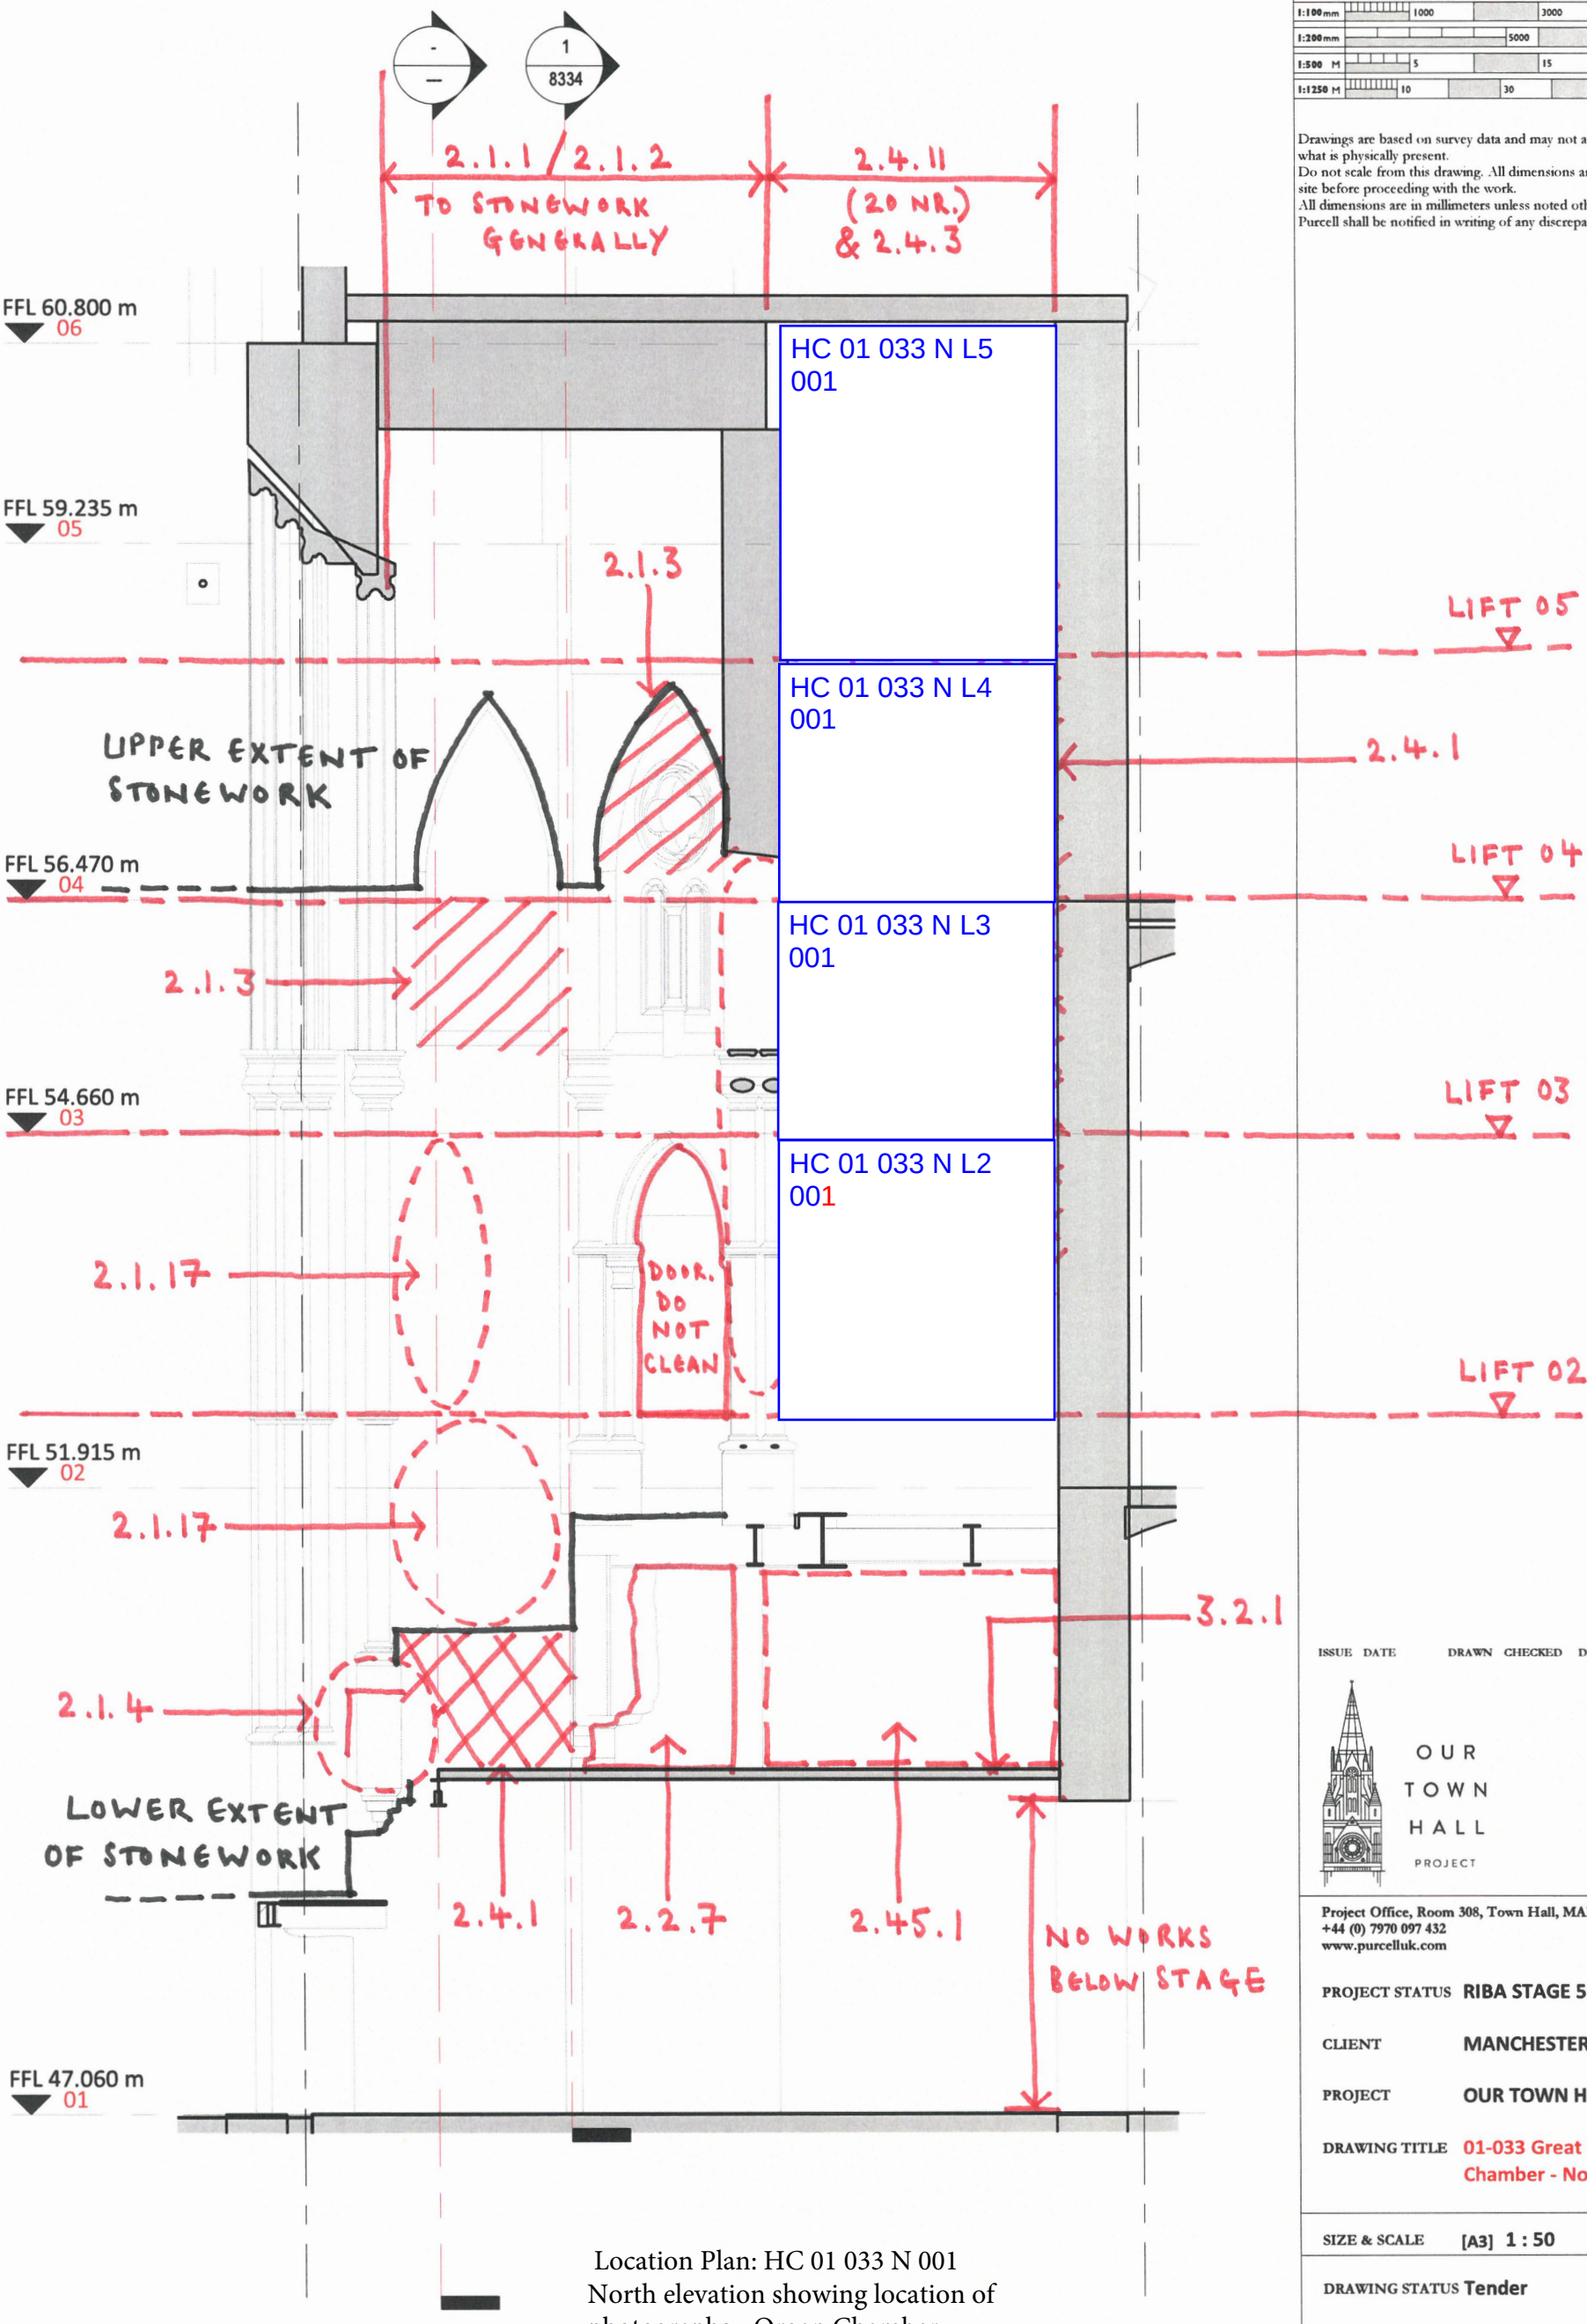
JOB NUMBER **236959**

DRAWING NO. **OTH-PUR-TH-01-DWG-A-8334**

REV **-**

© PURCELL 2019. PURCELL ® IS THE TRADING NAME OF PURCELL ARCHITECTURE LTD

14/10/2021 10:40:14



Location Plan: HC 01 033 N 001
North elevation showing location of photographs - Organ Chamber

Scale Bars to be used as guidance only - refer to sheet size below

1:100 mm		1000		3000		5000		
1:200 mm			5000		8000			
1:500 M		5		15		25		
1:1250 M		10		30		50		70

Drawings are based on survey data and may not accurately represent what is physically present.
Do not scale from this drawing. All dimensions are to be verified on site before proceeding with the work.
All dimensions are in millimeters unless noted otherwise.
Purcell shall be notified in writing of any discrepancies.

ISSUE DATE DRAWN CHECKED DESCRIPTION

OUR TOWN HALL PROJECT

PURCELL

Project Office, Room 308, Town Hall, MANCHESTER M60 2L1
+44 (0) 7970 097 432
www.purcelluk.com

PROJECT STATUS **RIBA STAGE 5**

CLIENT **MANCHESTER CITY COUNCIL**

PROJECT **OUR TOWN HALL**

DRAWING TITLE **01-033 Great Hall Organ Chamber - North Elevation**

SIZE & SCALE [A3] **1 : 50**

DRAWING STATUS **Tender**

JOB NUMBER **236959**

DRAWING NO. **OTH-PUR-TH-01-DWG-A-8333** REV **-**

© PURCELL 2019 PURCELL ® IS THE TRADING NAME OF PURCELL ARCHITECTURE LTD

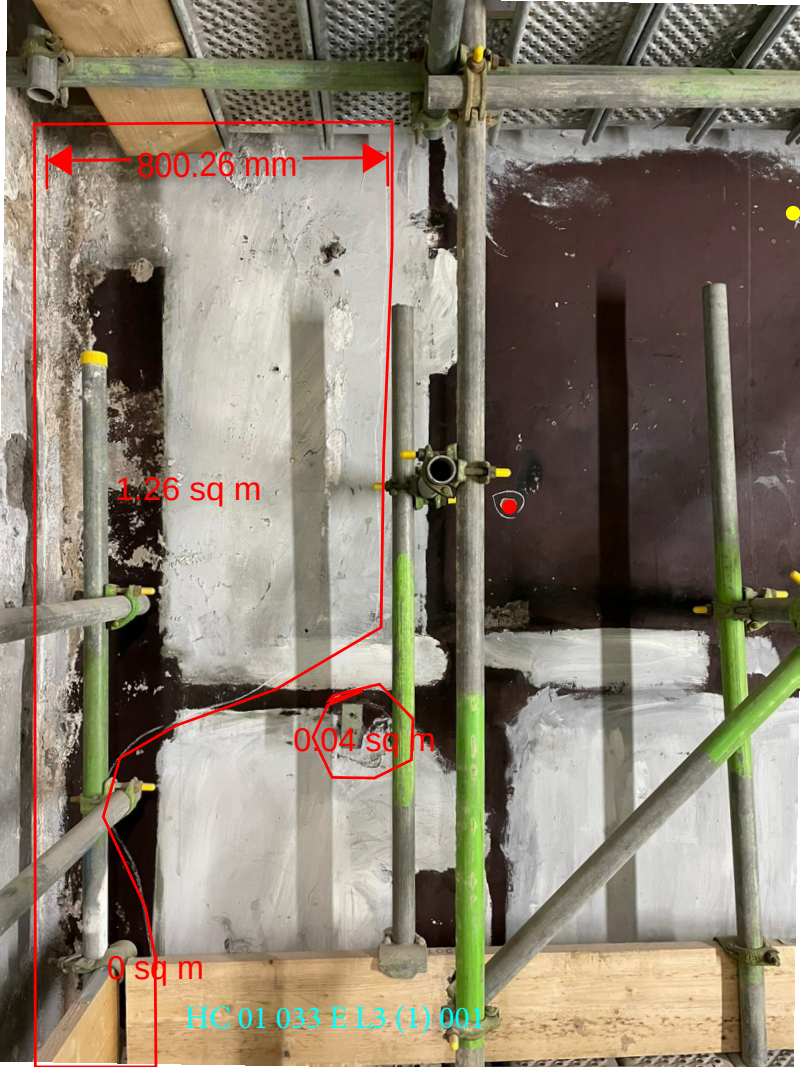
14/10/2021 10:29:53

01-033 Great Hall Organ Chamber - North Elevation

1 : 50


0.09 sq m
0.5 sq m
0.04 sq m
HC 01 033 E L2 (1) 001


250.73 mm
0.11 sq m
0 sq m
0.09 sq m
HC 01 033 E L2 (2) 001

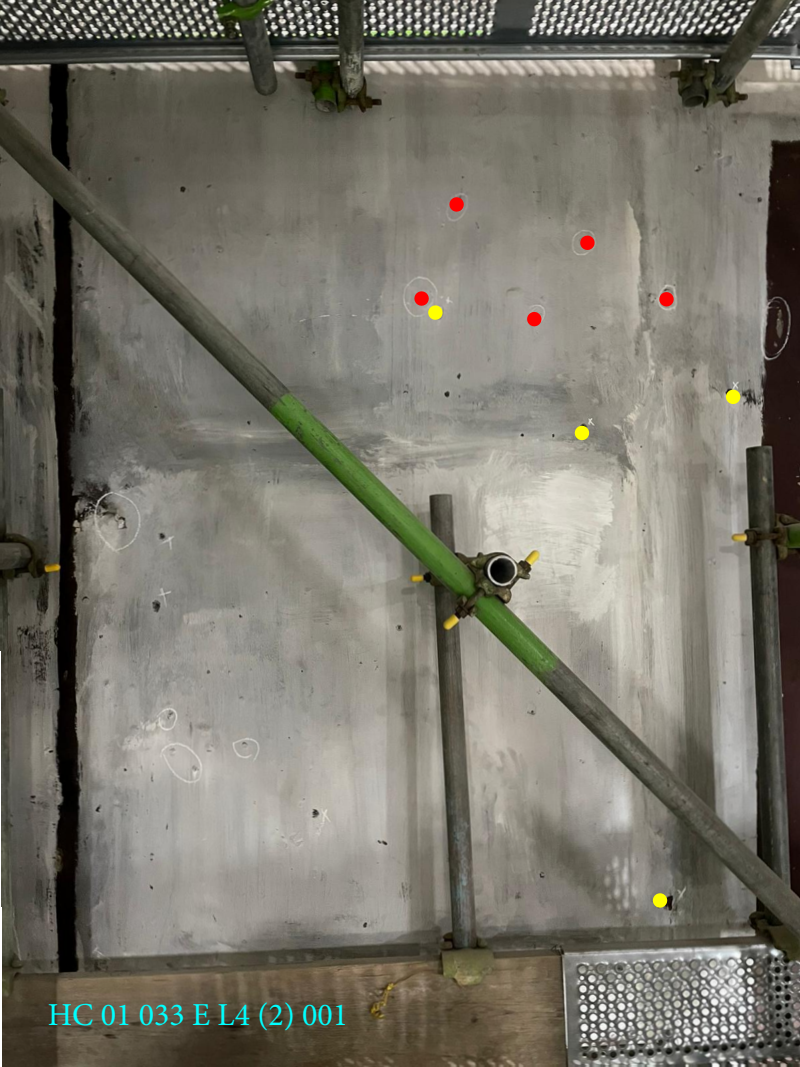

800.26 mm
1.26 sq m
0.04 sq m
0 sq m
HC 01 033 E L3 (1) 001


HC 01 033 E L3 (2) 001


1,116.73 mm
401.40 mm
0.04 sq m
HC 01 033 E 13 (3) 001


0.06 sq m
175.76 mm
0.02 sq m
HC 01 033 E L3 (4) 001


297.0 mm
0 sq m
0 sq m
0.8 sq m
HC 01 033 E L4 (1) 001

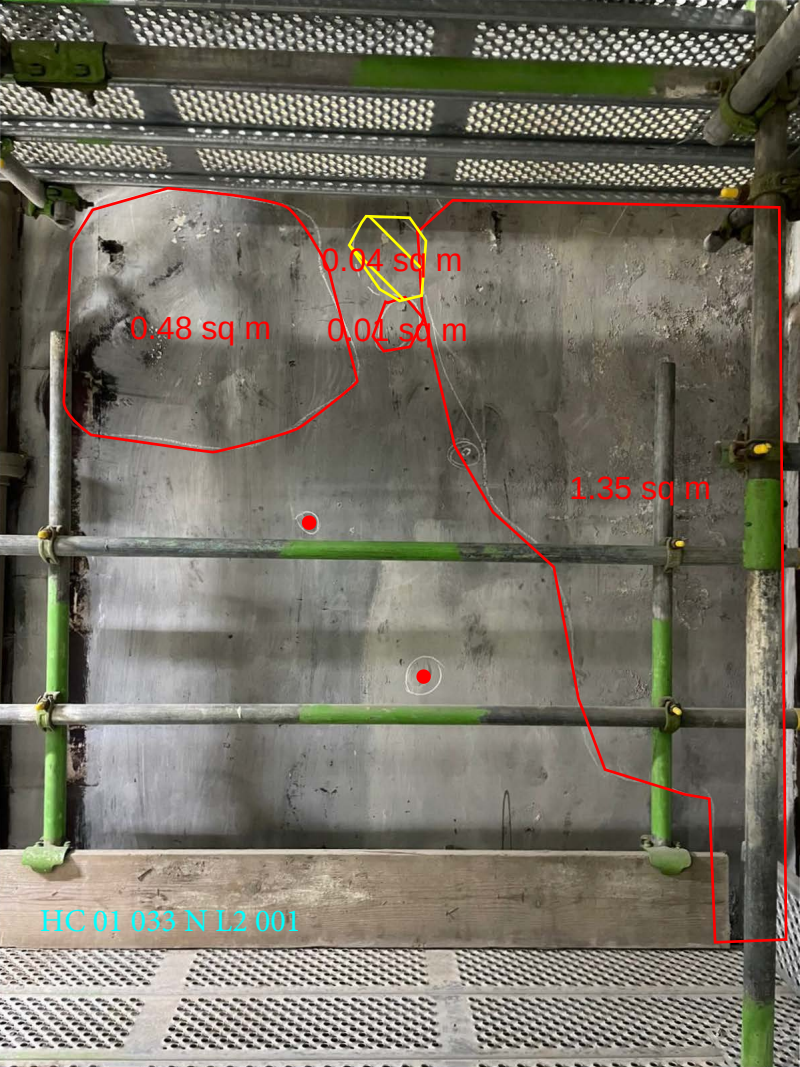

HC 01 033 E L4 (2) 001

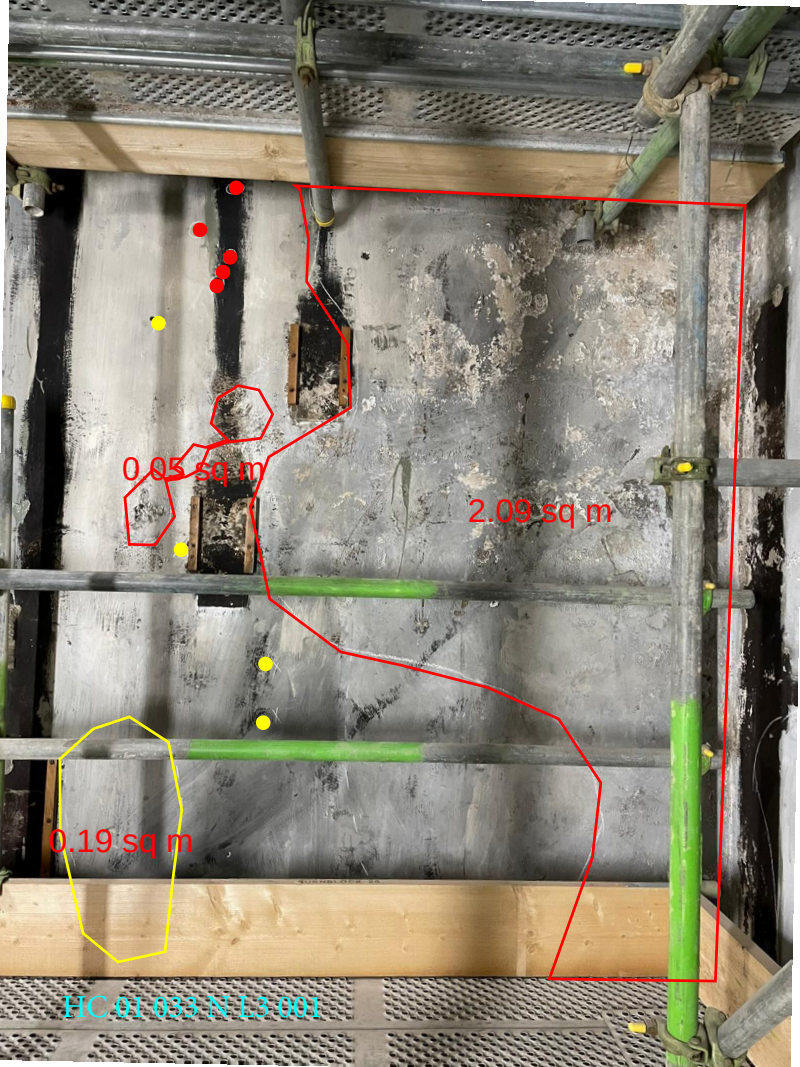

HC 01 033 E L4 (3) 001

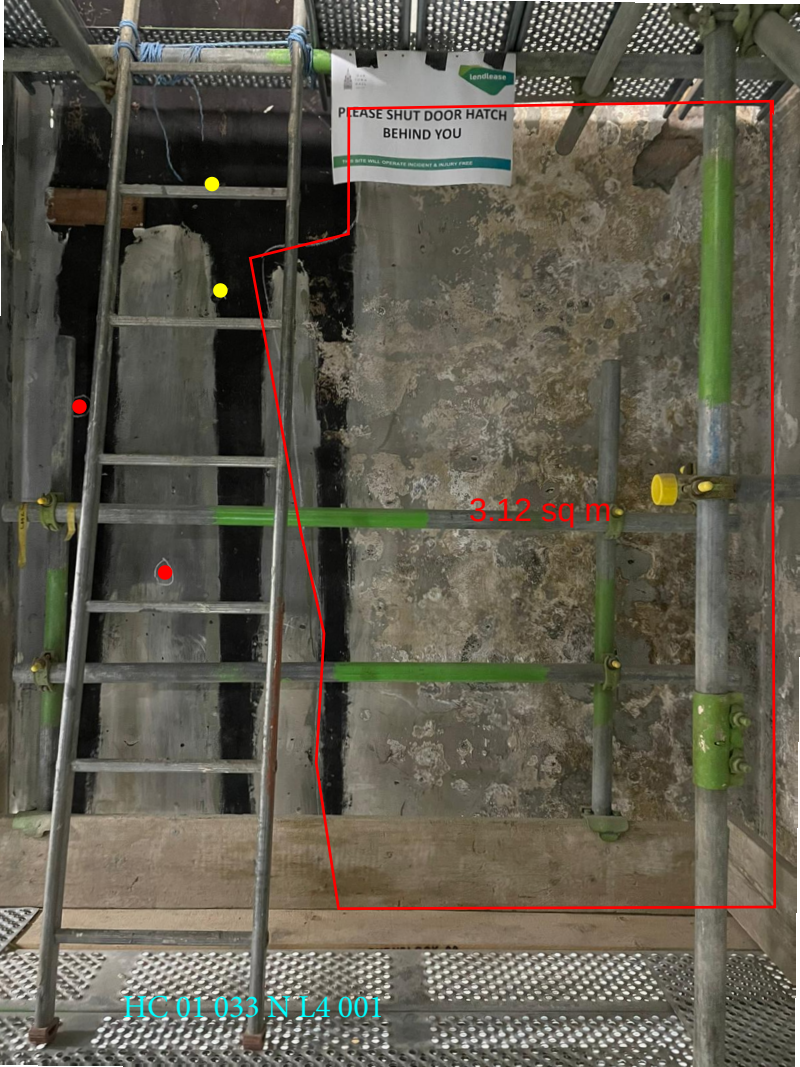

70.64 cm
0.01 sq m
HC 01 033 E L4 (4) 001

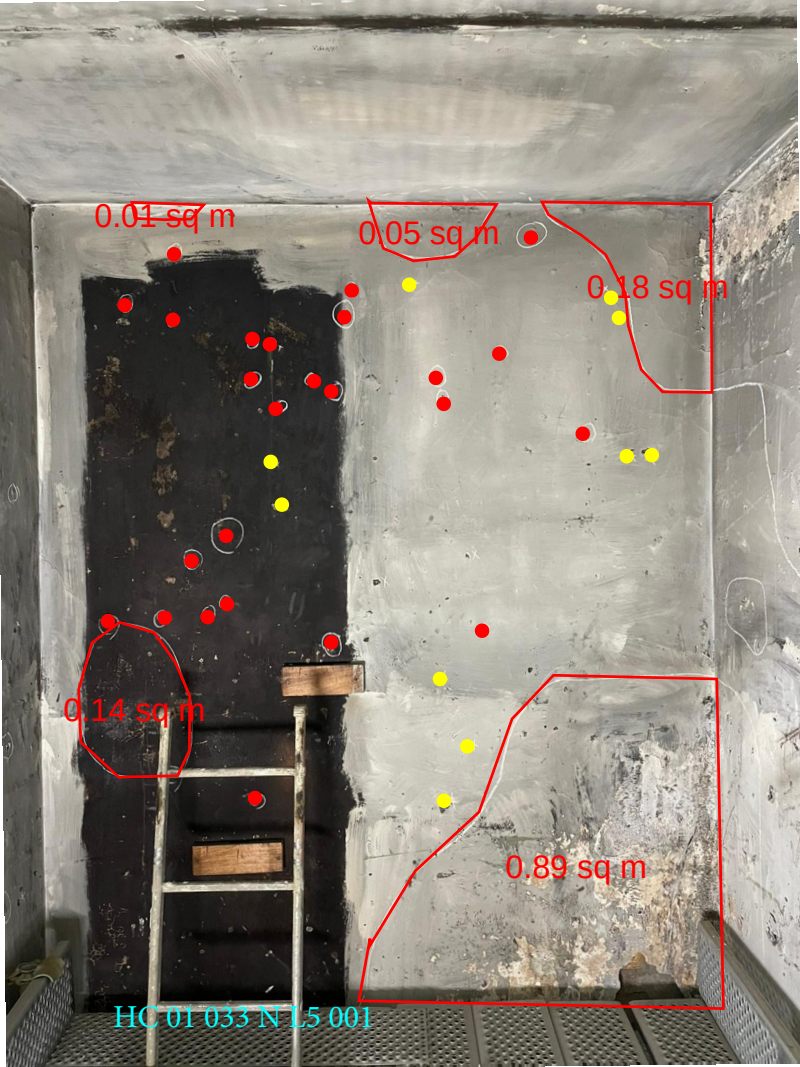

1,498.57 mm
571.08 mm
0.04 sq m
1.62 sq m
0.04 sq m
0.01 sq m
0.32 sq m
HC 01 033 E L5 (1) 001

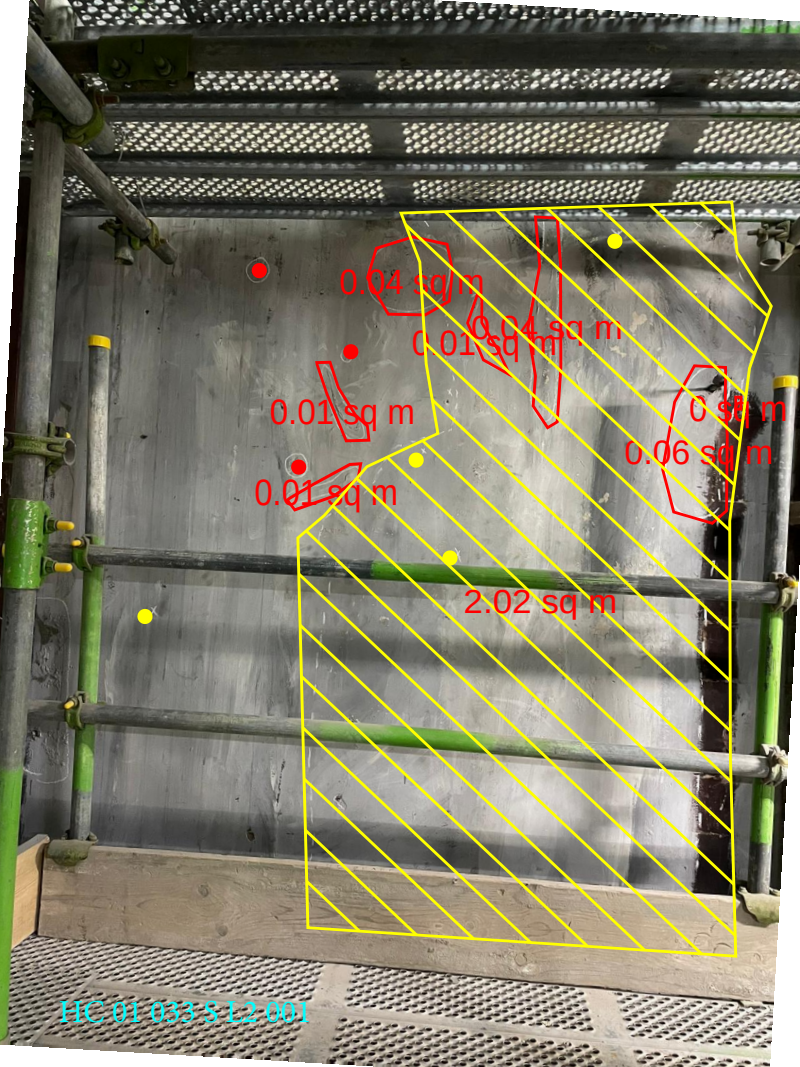

2,594.92 mm
0.07 sq m
2.65 sq m
0.01 sq m
HC 01 033 E L5 (2) 001

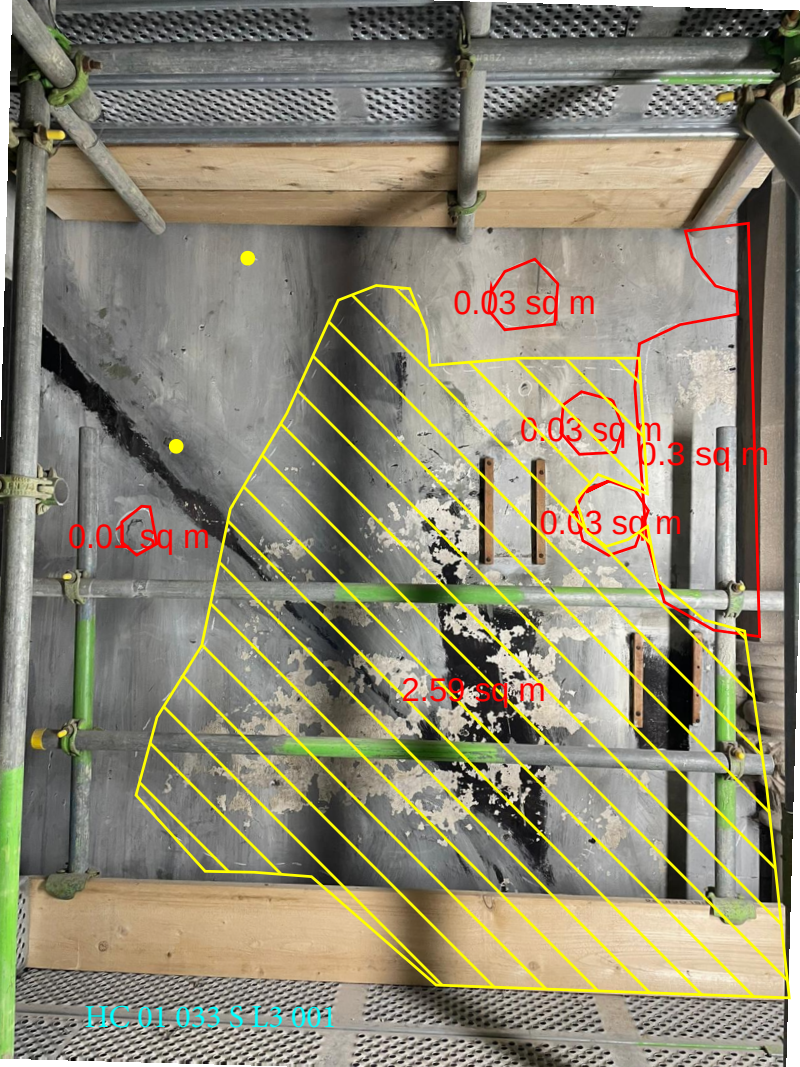

0.04 sq m
0.48 sq m
0.00 sq m
1.35 sq m
HC 01 033 N L2 001

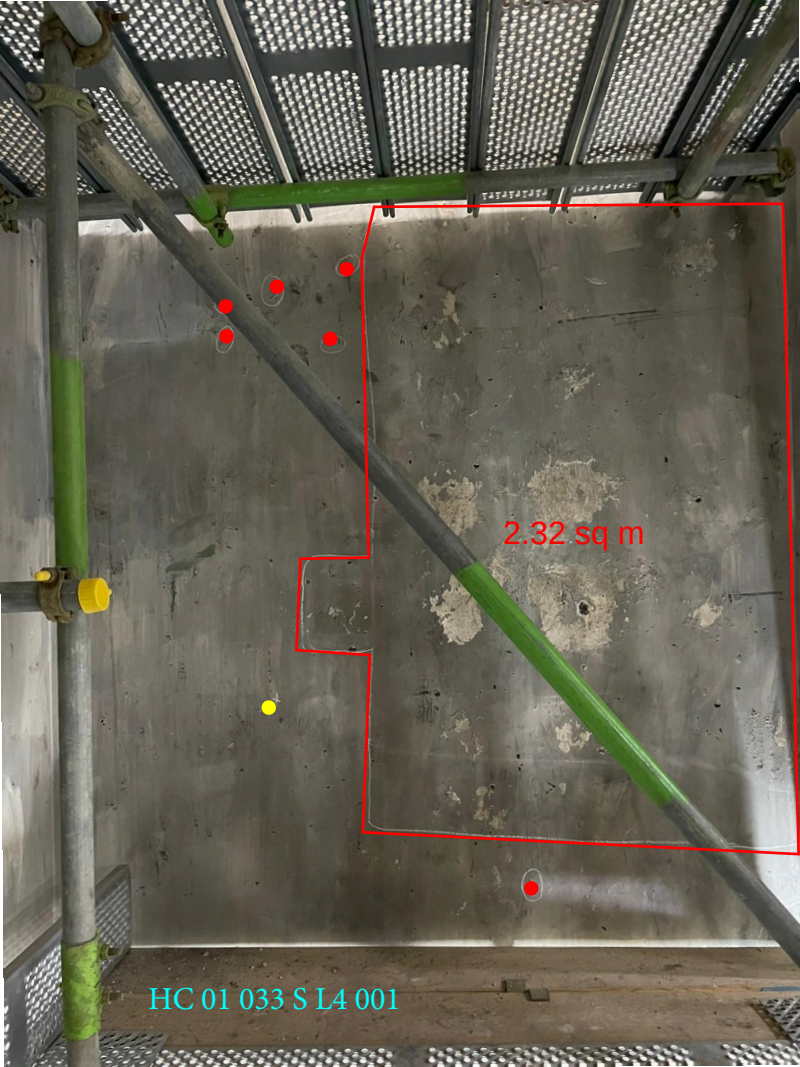

0.05 sq m
2.09 sq m
0.19 sq m
HC.01.033.N.13.001

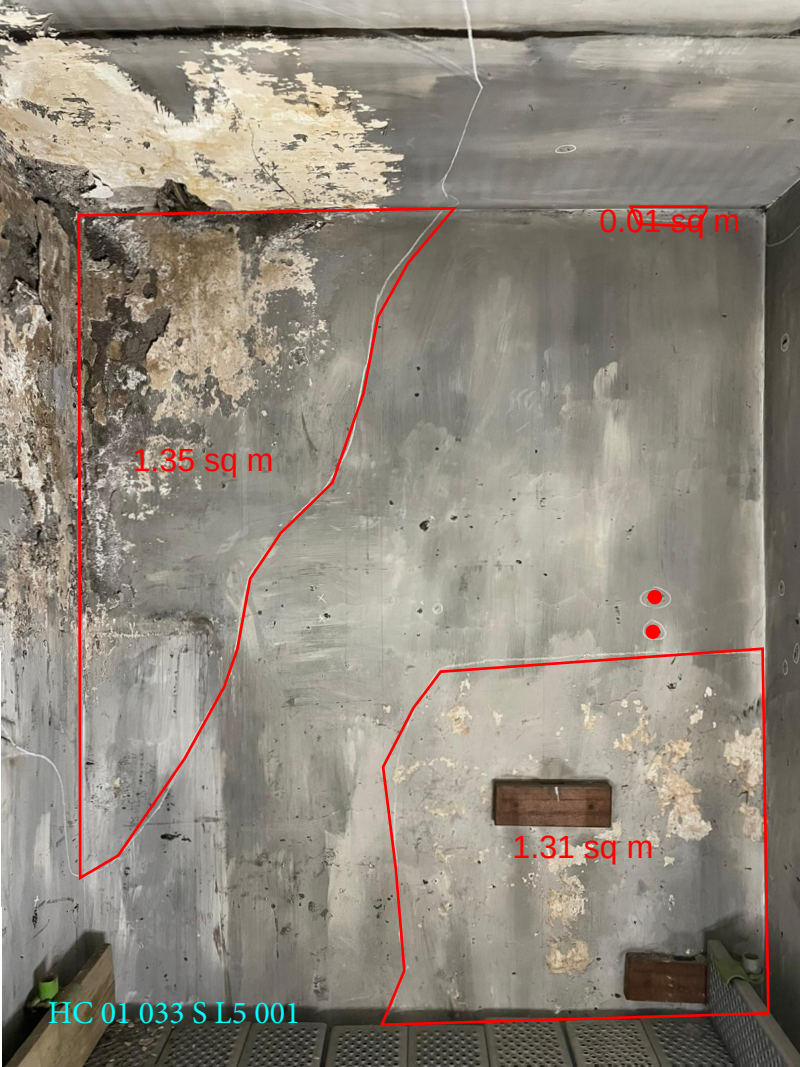

Lendlease
PLEASE SHUT DOOR HATCH
BEHIND YOU
3.12 sq m
HC 01 033 N L4 001


0.01 sq m
0.05 sq m
0.18 sq m
0.14 sq m
0.89 sq m
HC 01 033 N L5 001


0.04 sq m
0.04 sq m
0.01 sq m
0.01 sq m
0.01 sq m
0 sq m
0.06 sq m
2.02 sq m
HC 01 033 S 12 001


0.03 sq m
0.03 sq m
0.3 sq m
0.01 sq m
0.03 sq m
2.59 sq m
HC 01 033 S 13 001


2.32 sq m
HC 01 033 S L4 001


0.01 sq m
1.35 sq m
1.31 sq m
HC 01 033 S L5 001


0.46 sq m
HC 01 033 W L5 001