

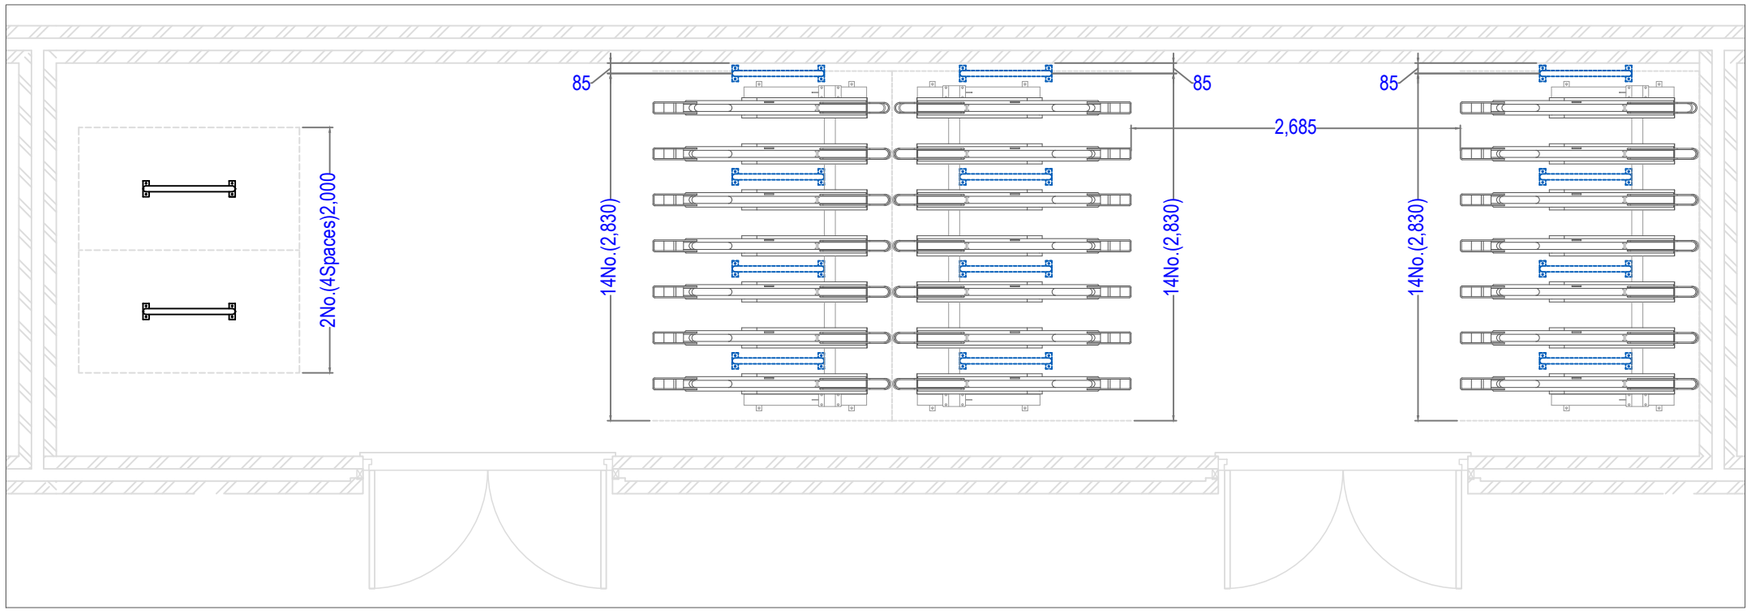


Cycle Store

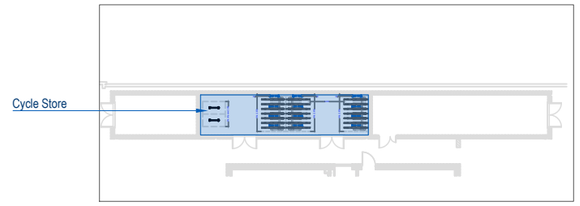

Key Plan

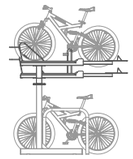

DoubleDek Hoop
*Mild Steel
*Galvanised
*Single Sided
*375mm Centres Top
*750mm Centres Bottom
*Surface Mounted
*3No. Locking Points for Top Slots
(Back Wheel & Frame Locking Loop and Front Wheel)
*Min Height Required: 2,400mm
*Recommended Clear Height: 2,600mm



CitiHoop Classic Surface Mounted
*750H x 750W x 48mm
*Galvanised
*Surface mounted with base plates

Cycle Store (46):

3No. (14 Slot) DoubleDek Hoop (7 Top & 4 Citihoops)
2No. (4 Spaces) Citihoop Classic SM

External Supply Only (14):

7No. (14 Spaces) Citihoop Classic SM

Total: 60 Cycle Spaces

Rev	Date	Revision details
A	31/07/2026	Preliminary Issue

Bellsure

Project: **Russell Road**	Customer: **Rowlinson Construction**	Material: STEEL	Finish: GALVANISED	Designed by	AB	Title: **CYCLE STORAGE SOLUTIONS**	Sheet: 1 / 1
-Do not scale -All dimensions in millimetres -Do not manually alter CAD drawings				Checked by	AG		
				Scale @ A3	1:50	Drawing No. **BSS-P-35438-94-001**	Rev **A**
				Date	31/07/26		

© Bellsure Supplies Limited - streetsure@bellsure.co.uk