
Subject to site survey

PROPOSED SIGNS

1:20 Scale bar

0 1 2 3 4

Metres

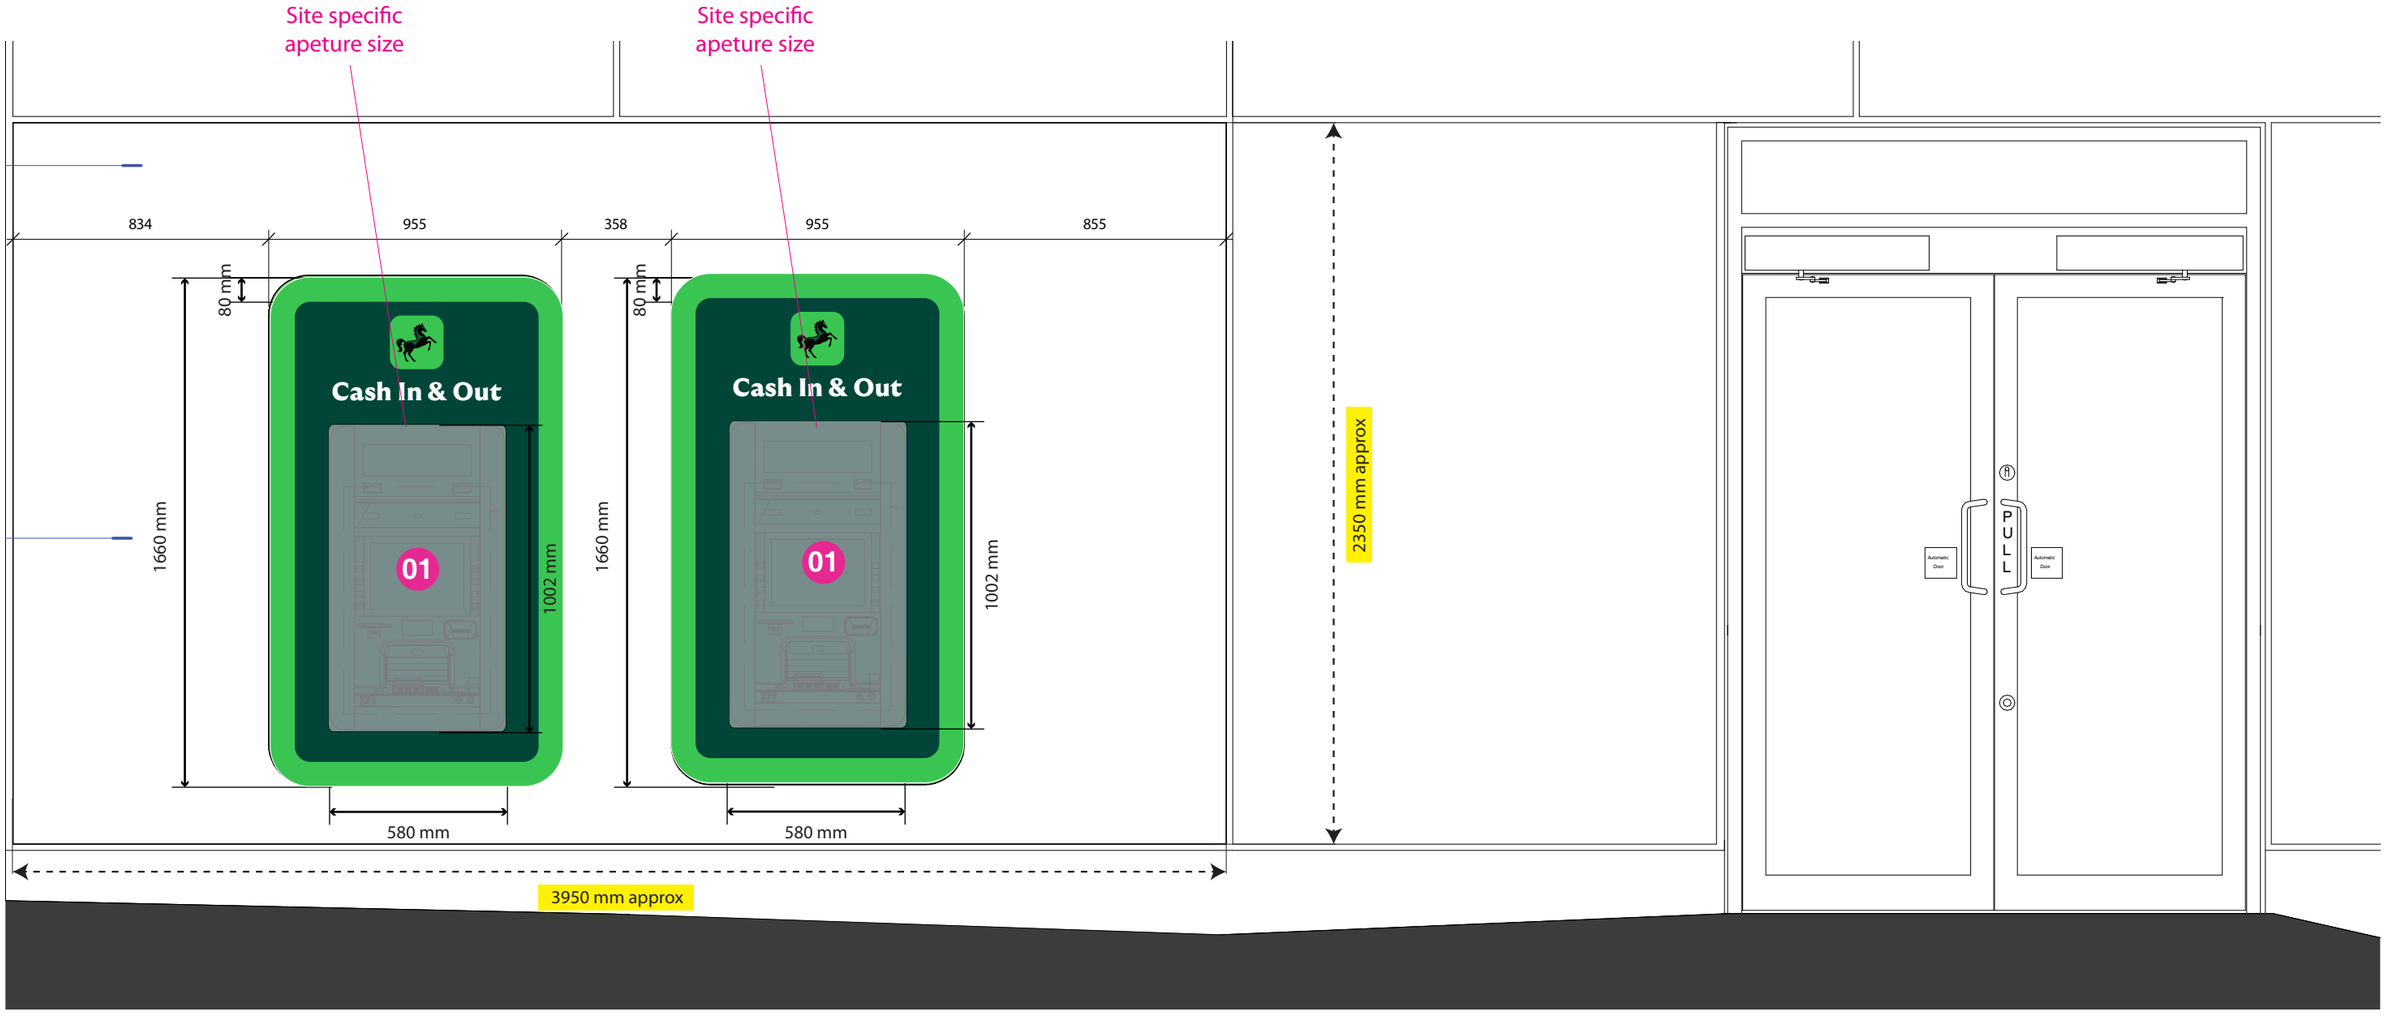

01 ATM | MFD Surrounds DN 250

2No. 5mm clear acrylic face, with reverse printed Green PMS 3308c Vinyl.
Letters & Keyline around the horse to Illuminate via LED's
19mm black foamex internal body, with Green Flexibright LED tubing surround
2mm aluminium back panel finished PMS 2270C

SIGNAGE ILLUMINATION SHOULD NOT EXCEED 500cd/M²

RACING GREEN
PANTONE 3308c

HERITAGE GREEN
PANTONE 342c

HIGHLIGHT GREEN
PANTONE 2270c

WHITE

BLACK - RAL 9005

EST.1927 BUTTERFIELD GROUP

Site
Lloyds, Manchester

Job Number
159616A

Page
1

Drawing Location
W/Sales/Lloyds

Scale
as shown @ A3

Issue / Rev
Issue 3

Drawn by
EJ

Checked by
BF

Sales Rep
AC

Date
20/08/2026

BUTTERFIELD SIGNS LTD
174 Sunbridge Rd
Bradford West Yorkshire
BD1 2RZ
Tel: 01274 722244
Fax: 01274 848996
Web: www.butterfieldsigns.co.uk


This document is the property of Butterfield Signs Ltd who own the copyright therein. The information in this document is given in confidence and without the written consent of Butterfield Signs Ltd, given by contract or otherwise the document must not be copied, reprinted or reproduced in any material form either wholly or in part nor must the contents of the document or any method of technique available there from be disclosed to any third party.


ATM

5mm clear acrylic face, with reverse printed Green PMS 3308c Vinyl.
Letters & Keyline around the horse to lluminate via LED's
19mm black foamex internal body, with Green Flexibright LED tubing surround
2mm aluminium back panel finished PMS 2270C

SIGNAGE ILLUMINATION SHOULD NOT EXCEED 500cd/M²

SIDE PROFILE
Scale: 1:20

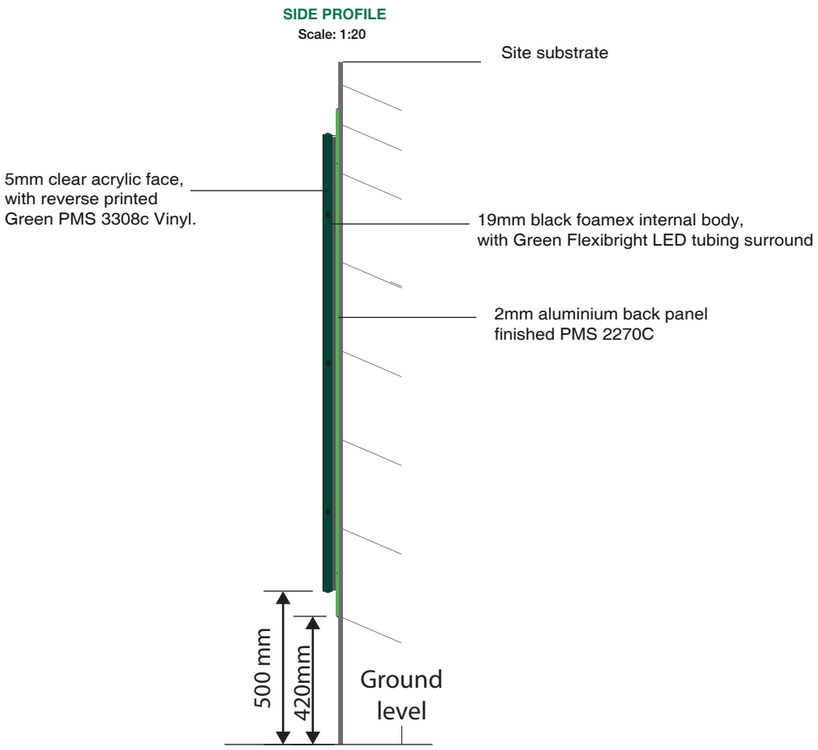

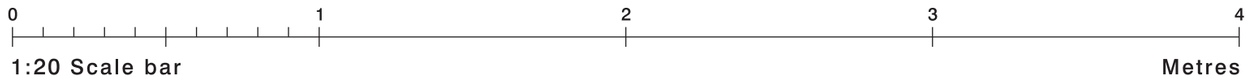

Site
Lloyds, Manchester

Job Number
159616A

Page
2

Drawing Location
W/Sales/Lloyds

Scale
as shown @ A3

Issue / Rev
Issue 3

Drawn by
EJ


Checked by
BF


Sales Rep
AC

Date
20/08/2026

BUTTERFIELD SIGNS LTD
174 Sunbridge Rd
Bradford West Yorkshire
BD1 2RZ
Tel: 01274 722244
Fax: 01274 848996
Web: www.butterfieldsigns.co.uk

This document is the property of Butterfield Signs Ltd who own the copyright therein. The information in this document is given in confidence and without the written consent of Butterfield Signs Ltd, given by contract or otherwise the document must not be copied, reprinted or reproduced in any material form either wholly or in part nor must the contents of the document or any method of technique available there from be disclosed to any third party.

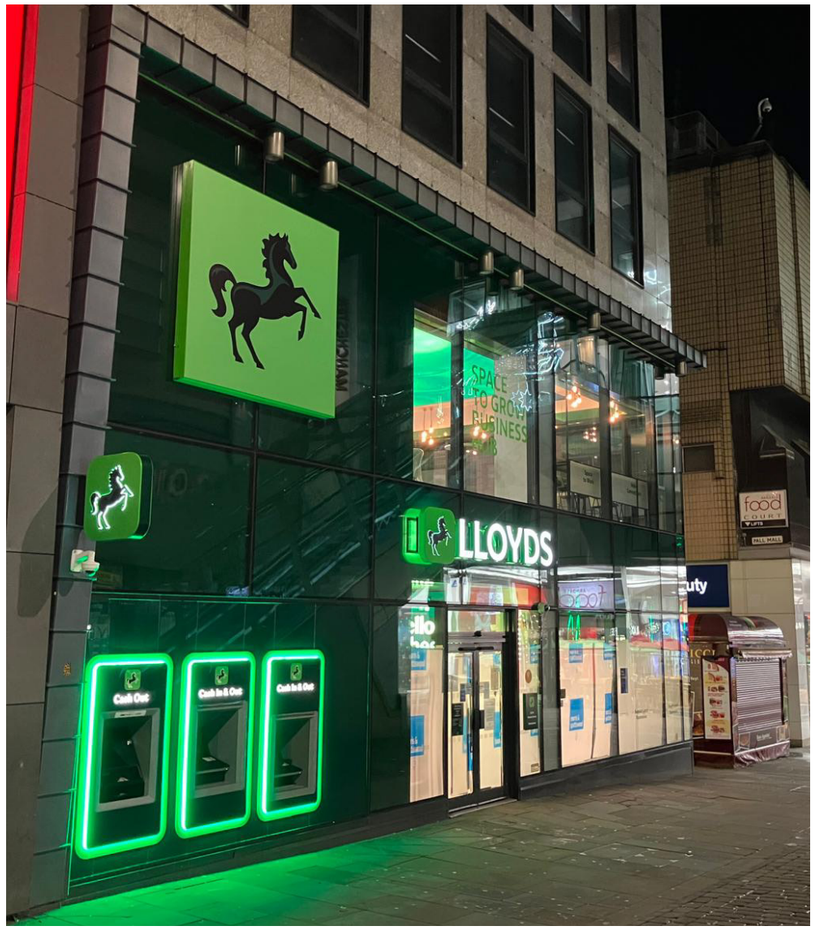

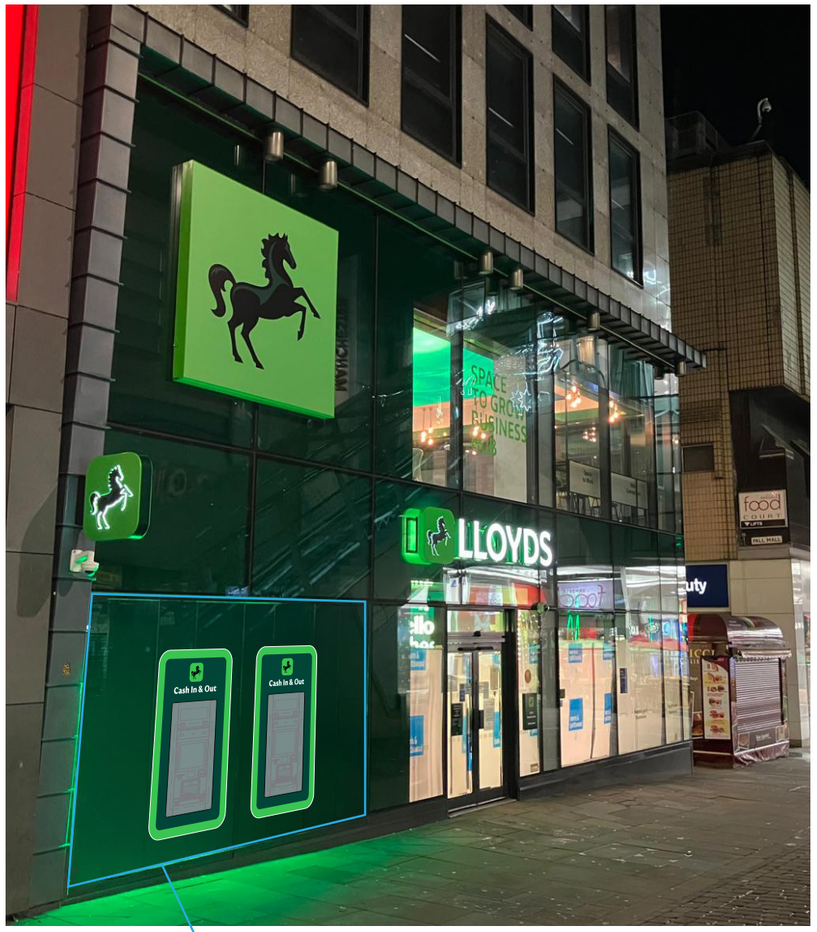

WORKS TO ATM AREA ONLY

01 ATM | MFD Surrounds DN 250

2No. 5mm clear acrylic face, with reverse printed Green PMS 3308c Vinyl.
Letters & Keyline around the horse to Illuminate via LED's
19mm black foamex internal body, with Green Flexibright LED tubing surround
2mm aluminium back panel finished PMS 2270C

SIGNAGE ILLUMINATION SHOULD NOT EXCEED 500cd/M²

RACING GREEN PANTONE 3308c

HERITAGE GREEN PANTONE 342c

HIGHLIGHT GREEN PANTONE 2270c

WHITE

BLACK - RAL 9005

EST.1927 BUTTERFIELD GROUP

Site
Lloyds, Manchester

Job Number
159616A

Page
2

Drawing Location
W/Sales/Lloyds

Scale
as shown @ A3

Issue / Rev
Issue 3

Drawn by
EJ

Checked by
BF

Sales Rep
AC

Date
20/08/2026

BUTTERFIELD SIGNS LTD
174 Sunbridge Rd
Bradford West Yorkshire
BD1 2RZ
Tel: 01274 722244
Fax: 01274 848996
Web: www.butterfieldsigns.co.uk

This document is the property of Butterfield Signs Ltd who own the copyright therein. The information in this document is given in confidence and without the written consent of Butterfield Signs Ltd, given by contract or otherwise the document must not be copied, reprinted or reproduced in any material form either wholly or in part nor must the contents of the document or any method of technique available there from be disclosed to any third party.