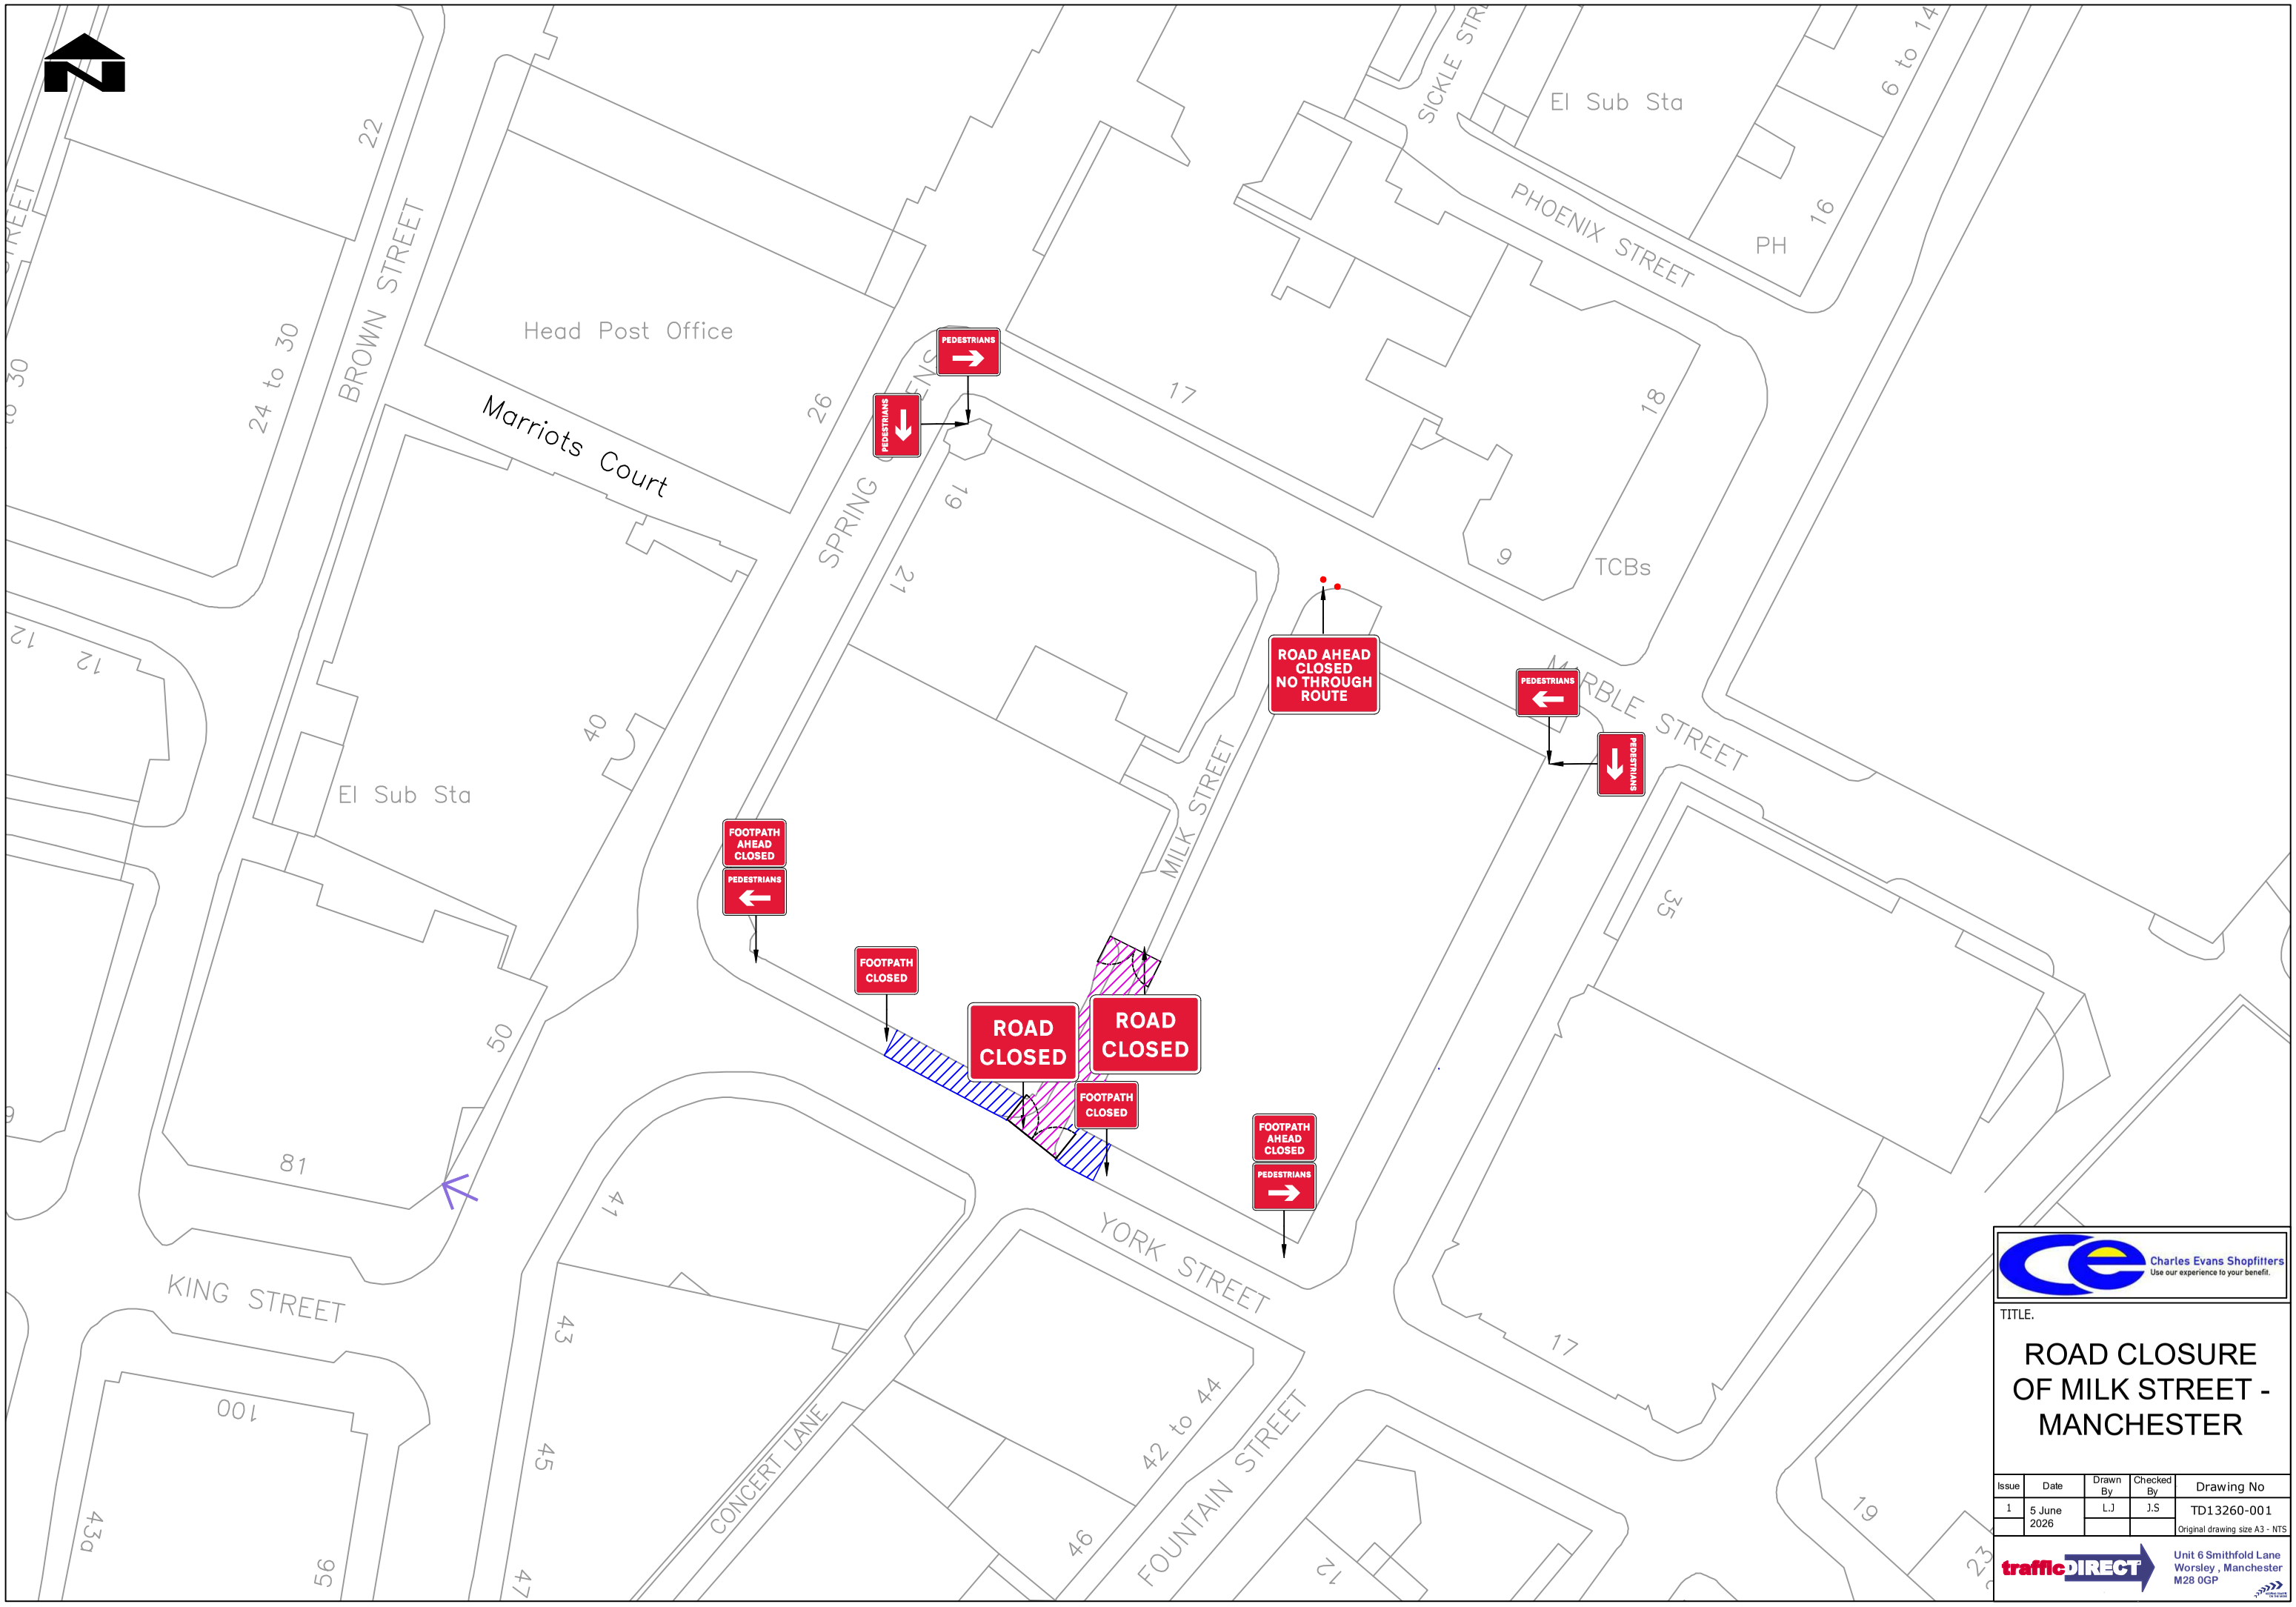


Charles Evans Shopfitters
Use our experience to your benefit.

TITLE.

ROAD CLOSURE OF MILK STREET - MANCHESTER

Issue	Date	Drawn By	Checked By	Drawing No
1	5 June 2026	L.J	J.S	TD13260-001
				Original drawing size A3 - NTS

trafficDIRECT
Unit 6 Smithfold Lane
Worsley , Manchester
M28 0GP