

Ext.01 - Face illuminated letters
Built-up rim/return 0.9mm descaled s/s text coated RAL 9003, 3mm 050 opal acrylic faces and 10mm white foamex backtrays to suit with WHITE LED face illumination, 634mm high with 100mm deep returns re: THE REACH. Fitted to 40mm rails to suit. P/C to match the cladding
Scale 1:50
Please note - Rails painted out to match cladding.
Power supply req, to be installed by others prior assumed to be working.

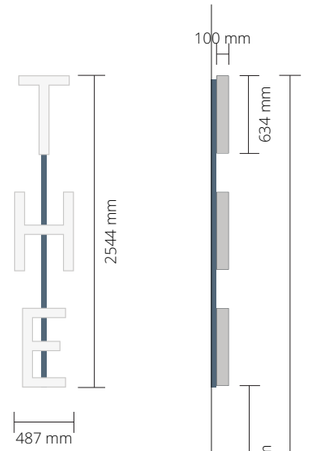

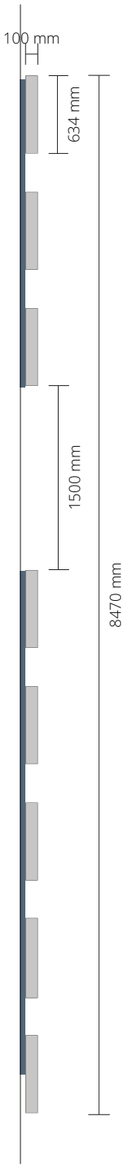





External Signs

The Reach
Manchester

E: 12621 / V.04

Drawn by: TE
Checked by: TM

lakesidesigns

Unit 40 Altantic Business Park,
Hayes Road, Sully. CF64 5AB

Tel: 01446 501 510
mail@lakeside-signs.com
www.lakeside-signs.com

Copyright:
The attached designs and illustrations are intended solely for, and should only be used by, those to whom this design specification is addressed. The contents are strictly private and confidential.

Any form of reproduction, dissemination, copying, disclosure, modification or distribution is strictly prohibited without the prior written consent of Lakeside Signs Limited
(Company Number : 05752023). Whose registered address is: 46-48 Station Road, Llanishen, Cardiff, Wales, CF14 5LU