


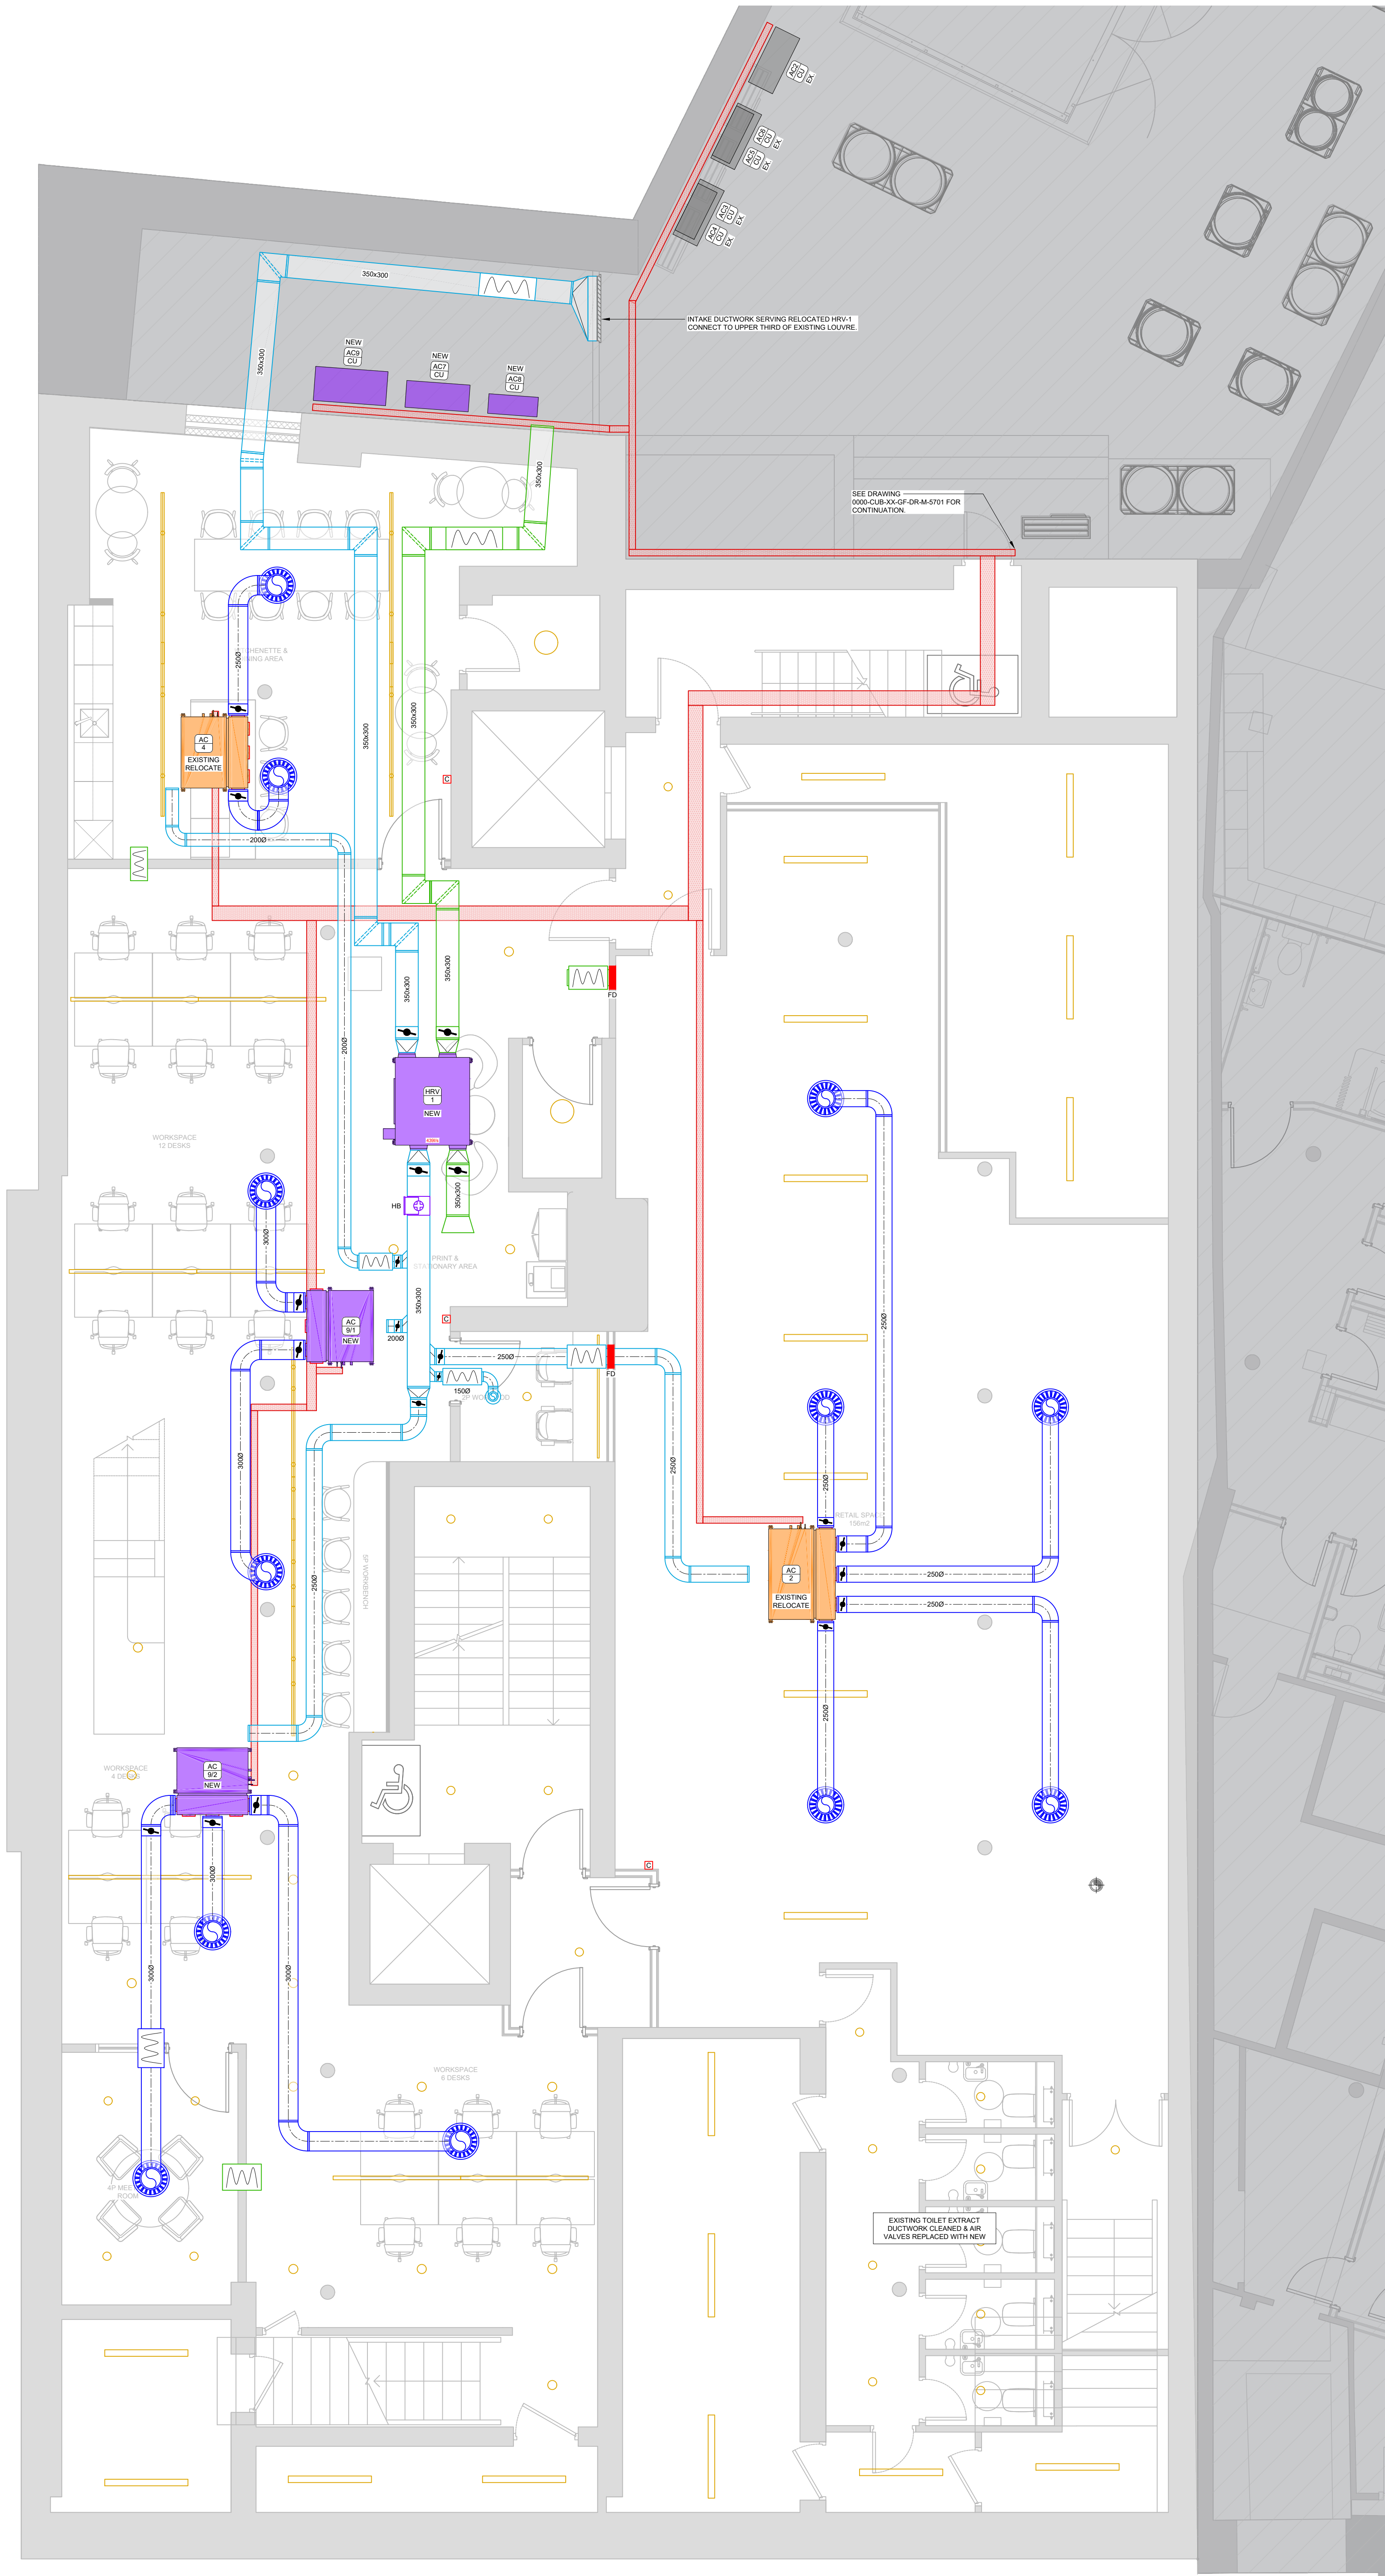

- | LEGEND: | |
|---|---------------------------|
|  | SQUARE DIFFUSER |
|  | EGGOGRATE GRILLE |
|  | SWIRL GRILLE |
|  | CIRCULAR SWIRL GRILLE |
|  | CIRCULAR AIR VALVE |
|  | LINEAR DIFFUSER |
|  | BELLMOUTH |
|  | SPIRAL DUCTWORK |
|  | RECTANGULAR DUCTWORK |
|  | EXTERNAL LOUVRE |
|  | DOOR UNDERCUT |
|  | FIRE DAMPER |
|  | DBT / RTA & DTL / RTHL |
|  | VBE / RTA & DTL / RTHL |
|  | VOLUME CONTROL DAMPER |
|  | CROSSTAB ATTENUATOR |
|  | AC CONTROLLER |
|  | CENTRAL CONTROLLER |
|  | FAN CONTROLLER |
|  | ACCESS HATCH |
|  | IN LINE FAN |
|  | HEAT RECOVERY UNIT |
|  | FAN COIL UNIT |
|  | AC CASSETTE |
|  | WALL MOUNTED FAN COIL |
|  | OUTDOOR CONDENSING UNIT |
|  | BRANCH CONTROLLER |
|  | ELECTRIC HEATER BATTERY |
|  | PANEL HEATER / RADIATOR |
|  | PIPEWORK CONTAINMENT |
|  | BUILDERSWORKS PENETRATION |


- LINE TYPES:**
- | | |
|---|------------------|
| | PRIMARY SUPPLY |
|  | RETURN / EXTRACT |
| | SECONDARY SUPPLY |
| | DIRTY EXTRACT |
|  | EXISTING |
| | STRIP-OUT |

- COORDINATION ITEMS**
- 
- 
- MECHANICAL EQUIPMENT COLOUR CODING:
- | | |
|---|-------------------------------------|
|  | REUSE EXISTING IN EXISTING POSITION |
|  | REUSE EXISTING IN NEW POSITION |
|  | NEW SUPPLEMENTARY EQUIPMENT |

DRAWING STATUS

AS FITTED

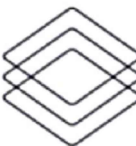

CubicWorks

2nd Floor II Spinnaker Court II 31 Broadway
Manchester M50 2YR

PROJECT MANAGER -	DESIGN JORDAN TAYLOR
SCALE @A1 1:50	DRAWN BY JORDAN TAYLOR

PROJECT 113-115 PORTLAND ST
MANCHESTER
M1 6DW

DRAWING TITLE

LOWER GROUND FLOOR
VENTILATION & AIR CONDITIONING

DRAWING NO.	REV
0000-CUB-XX-I G-DB-M-5701	AF