


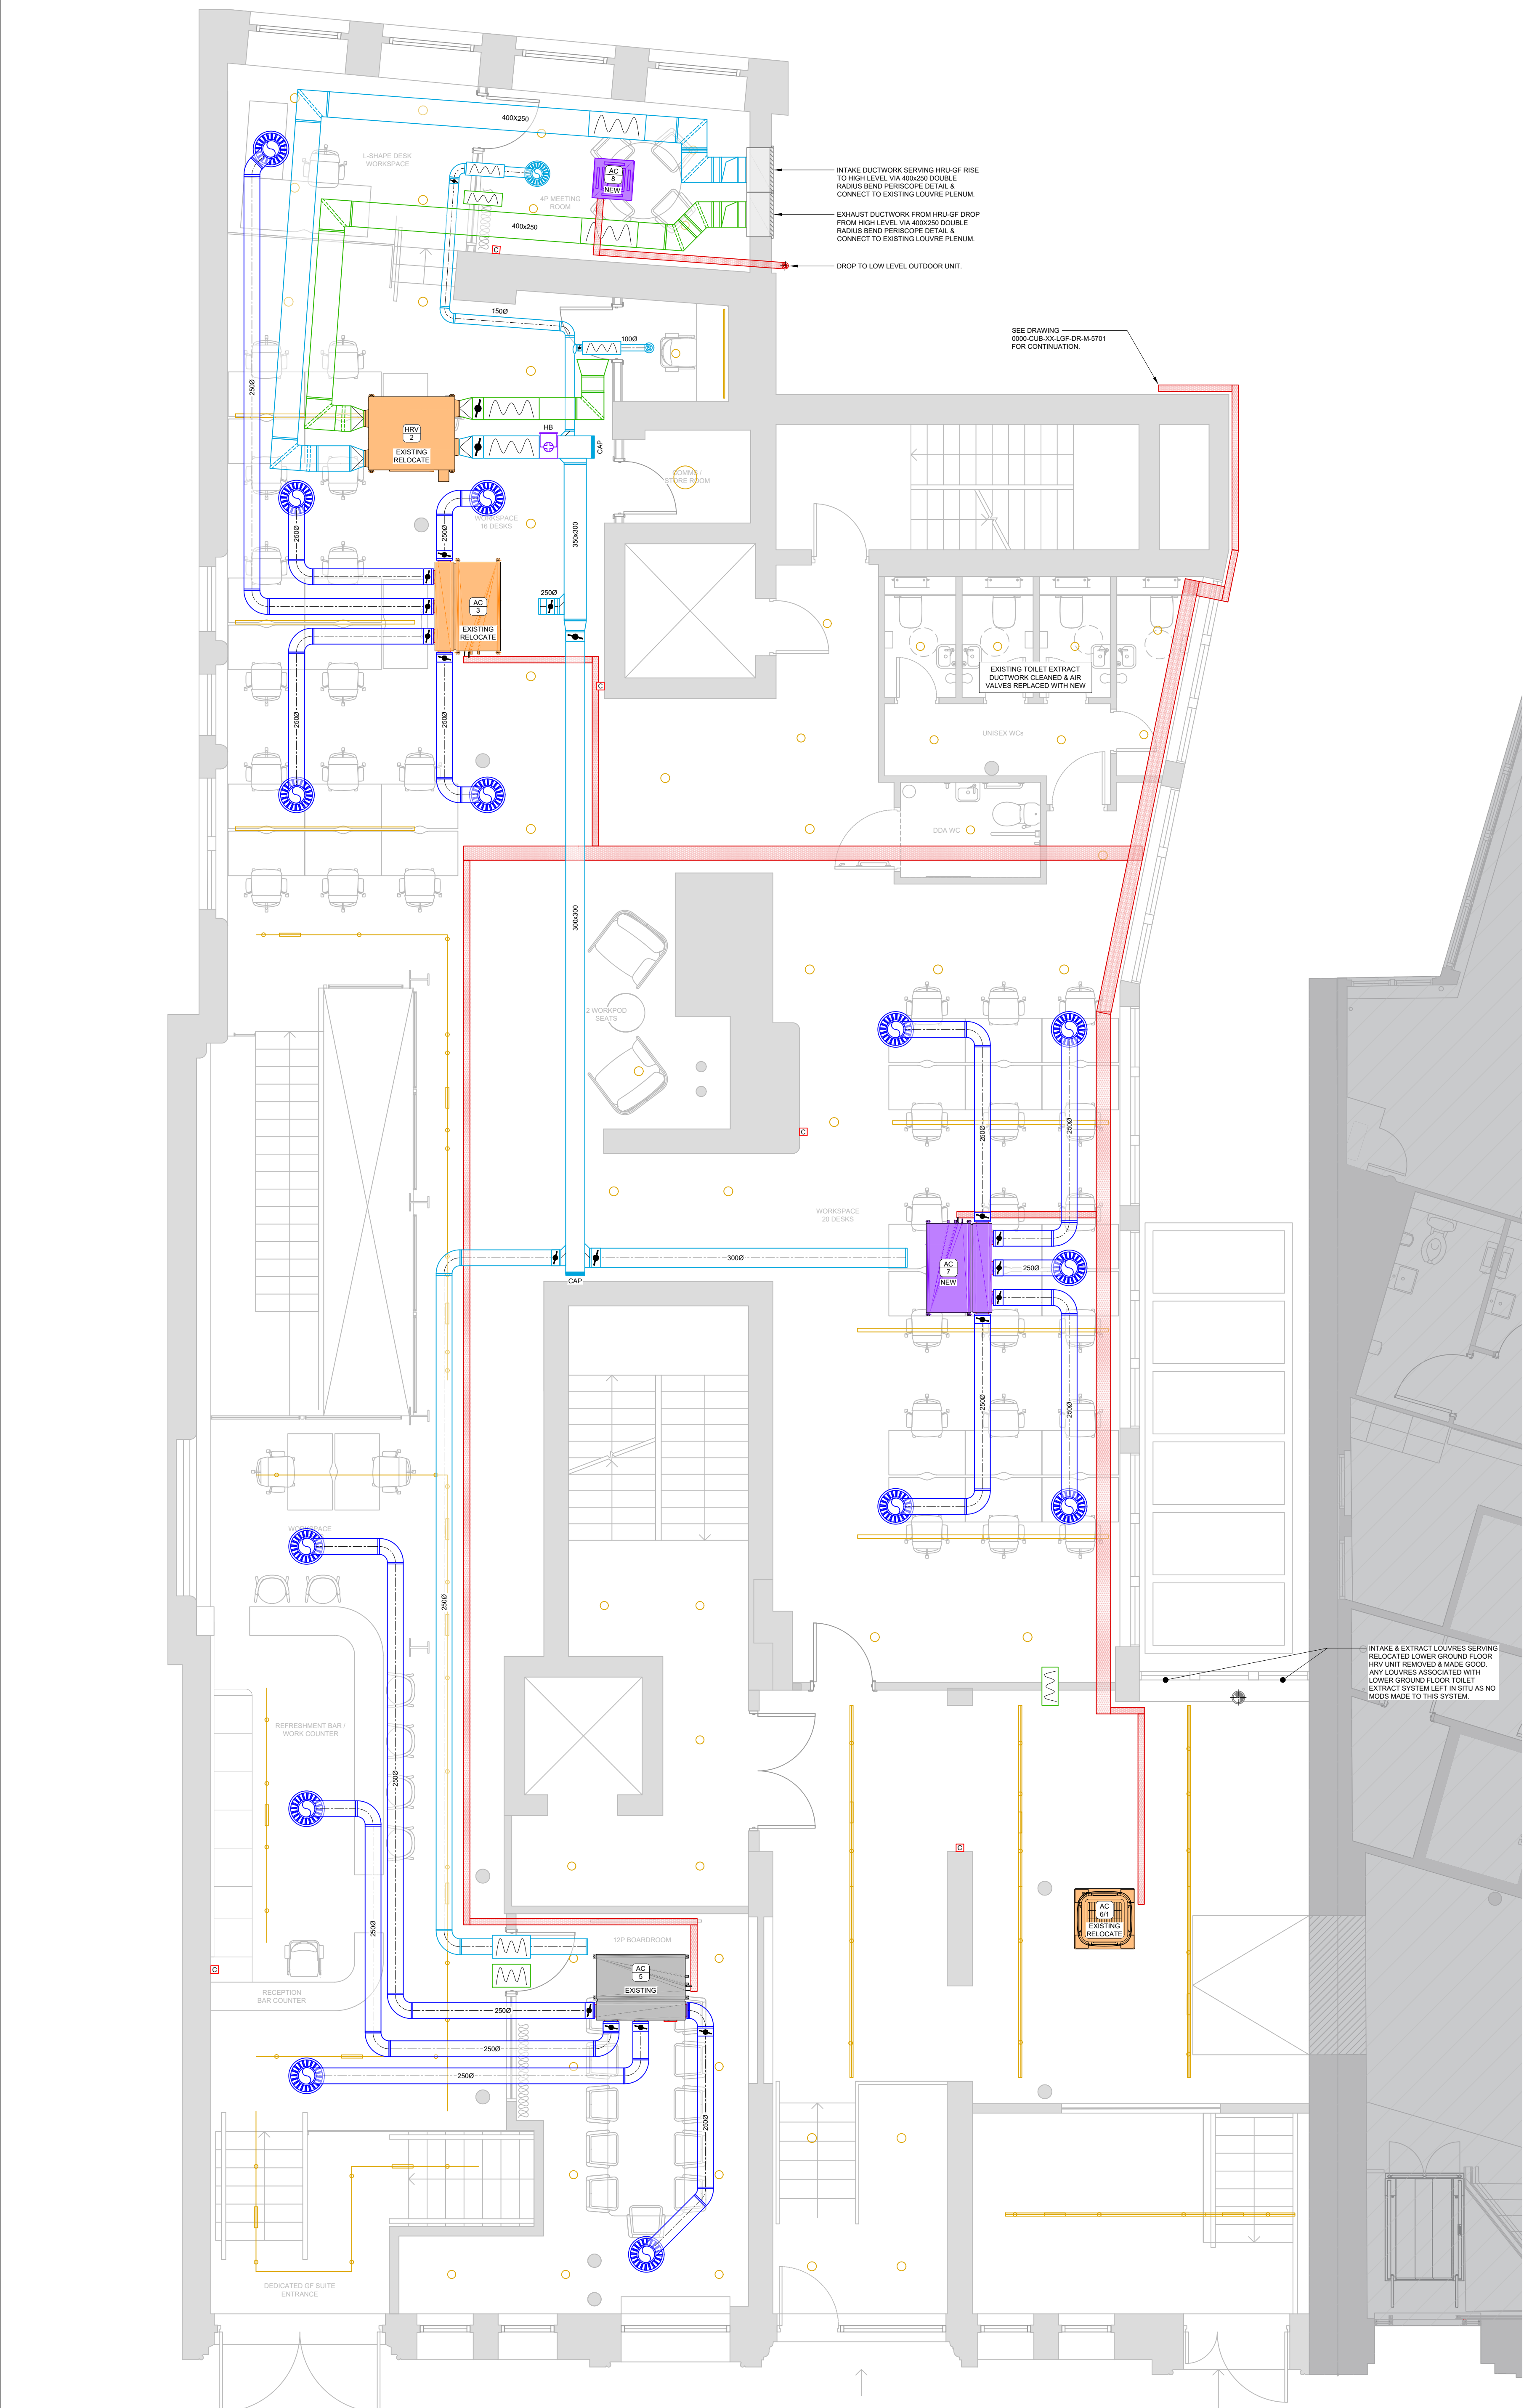

- | | |
|---|-------------------------------------|
|  | REUSE EXISTING IN EXISTING POSITION |
|  | REUSE EXISTING IN NEW POSITION |
|  | NEW SUPPLEMENTARY EQUIPMENT |

INTAKE & EXTRACT LOUVRES SERVING
RELOCATED LOWER GROUND FLOOR
HRV UNIT REMOVED & MADE GOOD.
ANY LOUVRES ASSOCIATED WITH
LOWER GROUND FLOOR TOILET
EXTRACT SYSTEM LEFT IN SITU AS NO
MODS MADE TO THIS SYSTEM.

AS FITTED

