



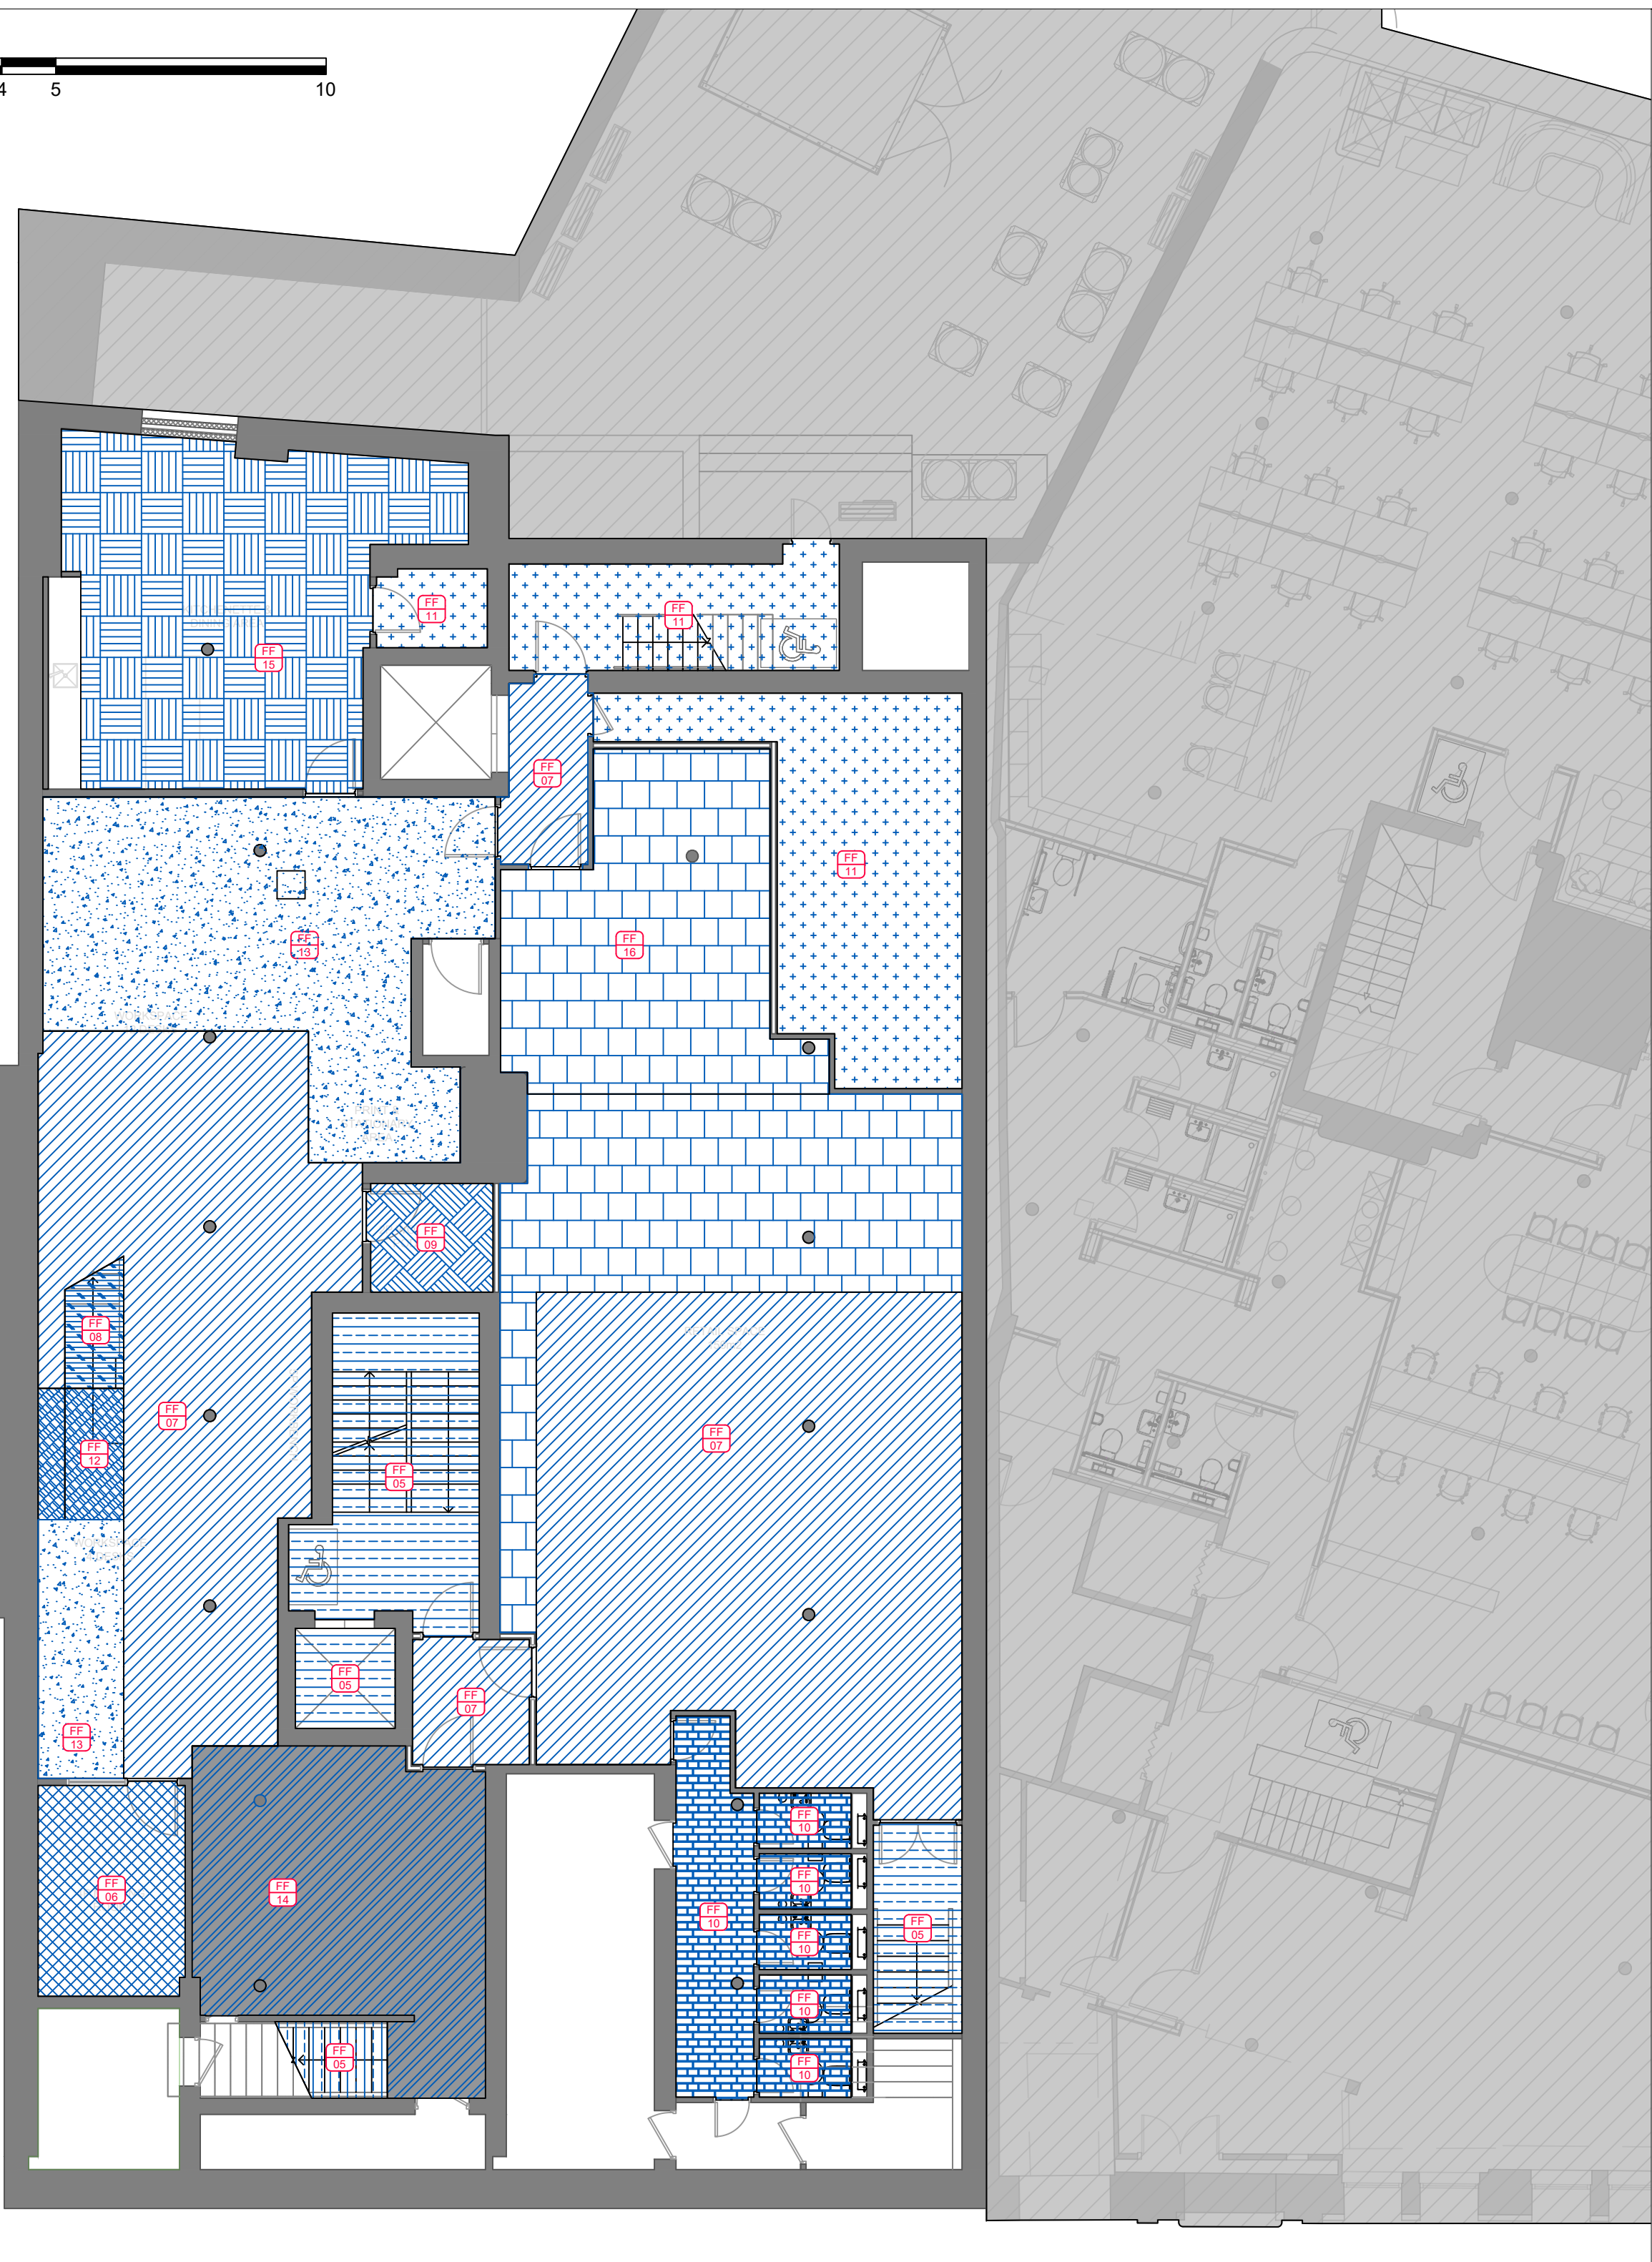

FLOOR FINISHES LEGEND

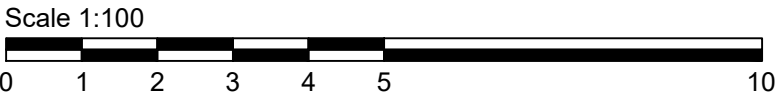

FF01-None
Type: Barrier Matting
Manufacturer: Tarkett
Product / Range: iD Square Loose-Lay
Colour: English Oak Light Brown Mini Plank
Format: 646.6 x 129.3mm
Thickness: 4.5mm



FF02 -None
Type: Floor Tile
Manufacturer: Casa Ceramica
Product / Range: Croma Lava
Colour: Black & White
Format: 200 x 200mm
Lay Pattern: Grid Stacked
Grout: Mapei, Kerapoxy - Anthracite 114



FF03 -None
Type: Floor Tile
Manufacturer: Casa Ceramica
Product / Range: Croma Lava
Colour: White
Format: 200 x 200mm
Lay Pattern: Grid Stacked
Grout: Mapei, Kerapoxy - Anthracite 114



FF04 -None
Type: Carpet Tile
Manufacturer: Interface
Product / Range: Past Forward Collection, Archival
Colour: Pearl 9949002
Format: 500 x 500mm
Thickness: 10.2mm
Backing: CQuest™Bio
Lay Pattern: Non Directional



FF05 -29.23m2(stairs-to be checked on site)
Type: LVT Plank
Manufacturer: Tarkett
Product / Range: iD Inspiration 55
Colour: Mountain Oak Black
Format: 229 x 1219mm
Thickness: 4.5mm
Lay Pattern: Random Staggered



FF06 -10.64m2
Type: Carpet Tile
Manufacturer: Interface
Product / Range: Connected Ethos Collection CE100
Colour: Perceive 4314011
Format: 500 x 500mm
Thickness: 6.4mm
Backing: CQuest™Bio
Lay Pattern: Non Directional



FF07 -129.8m2
Existing timber floor to be retained with current finish,
no sanding required.



FF08
Existing steel to staircase to be retained.



FF09 -4.62m2
Type: Carpet Tile
Manufacturer: Interface
Product / Range: Works Element Works Collection
Colour: TBC
Format: 500 x 500mm
Thickness: 6.4mm
Backing: CQuest™Bio
Lay Pattern: Non Directional



FF10 -18.79m2
Type: LVT Tile
Manufacturer: Tarkett
Product / Range: iD Inspiration Loose-Lay
Colour: Concrete White
Format: 600 x 600mm
Thickness: 4.5mm
Slip resistance: R9
Lay Pattern: Non Directional



FF11 -15.55m2(Stairs-to be checked on site)
Type: Carpet Tile
Manufacturer: JHS
Product / Range: Triumph Loop
Colour: Pewter 623
Format: 500 x 500mm
Thickness: 6.2mm
Backing: Bitumen Back
Lay Pattern: Non Directional



FF12
Existing concrete plinth at stairs to be retained,no
works required.



FF13 -35.72m2
Type: LVT Tile
Manufacturer: Polyflor
Product / Range: Expona commercial PUR
Colour: Light Micro Terrazo 5123
Format: 609.6 x 1219.2mm
Thickness: 2.5mm
Slip resistance : R10



FF14 -28.98m2
Existing timber floor to be retained and sanded




FF15 -37.61m2
Type: LVT Basket weave
Manufacturer: Amtico
Product: Designer's choice Basket weave DC544
Colour: Buxton oak AR0W8660
Format: Basket weave
Thickness: 2.5mm
Slip resistance : R10



FF16 - 63.6m2
New timber flooring to match existing

P05	NEW TIMBER FLOORING ADDED	06.08.26
P04	QUANTITIES ADDED	23.06.26
P03	NEW PROPOSAL POST SITE CONDITION REVEAL	06.06.26
P02	AS PER EXISTING SITE CONDITIONS	09.06.26
P01	FIRST ISSUE	05.05.26
REV	DESCRIPTION	DATE

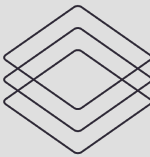

CubicWorks

CUBICWORKS LTD, A COMPANY REGISTERED IN ENGLAND & WALES,
REGISTRATION NUMBER 12154582

NEW PROPOSAL

PROJECT MANAGER:	DATE:
S.A.	06.08.26

DRAWING ADDRESS:
PORTLAND STREET 113-115
MANCHESTER

DRAWING TITLE:
LOWER GROUND FLOOR - FLOOR FINISHES

DRAWING NO:
XXXX-CW-PS-LG-DR-I-3101-P05

PROJ. NO:	ORIGINATOR	SCALE:	REV:
XXXX	A.T.	1:100@A2	P05

SUITABILITY:
S3 SUITABLE FOR REVIEW AND COMMENT