


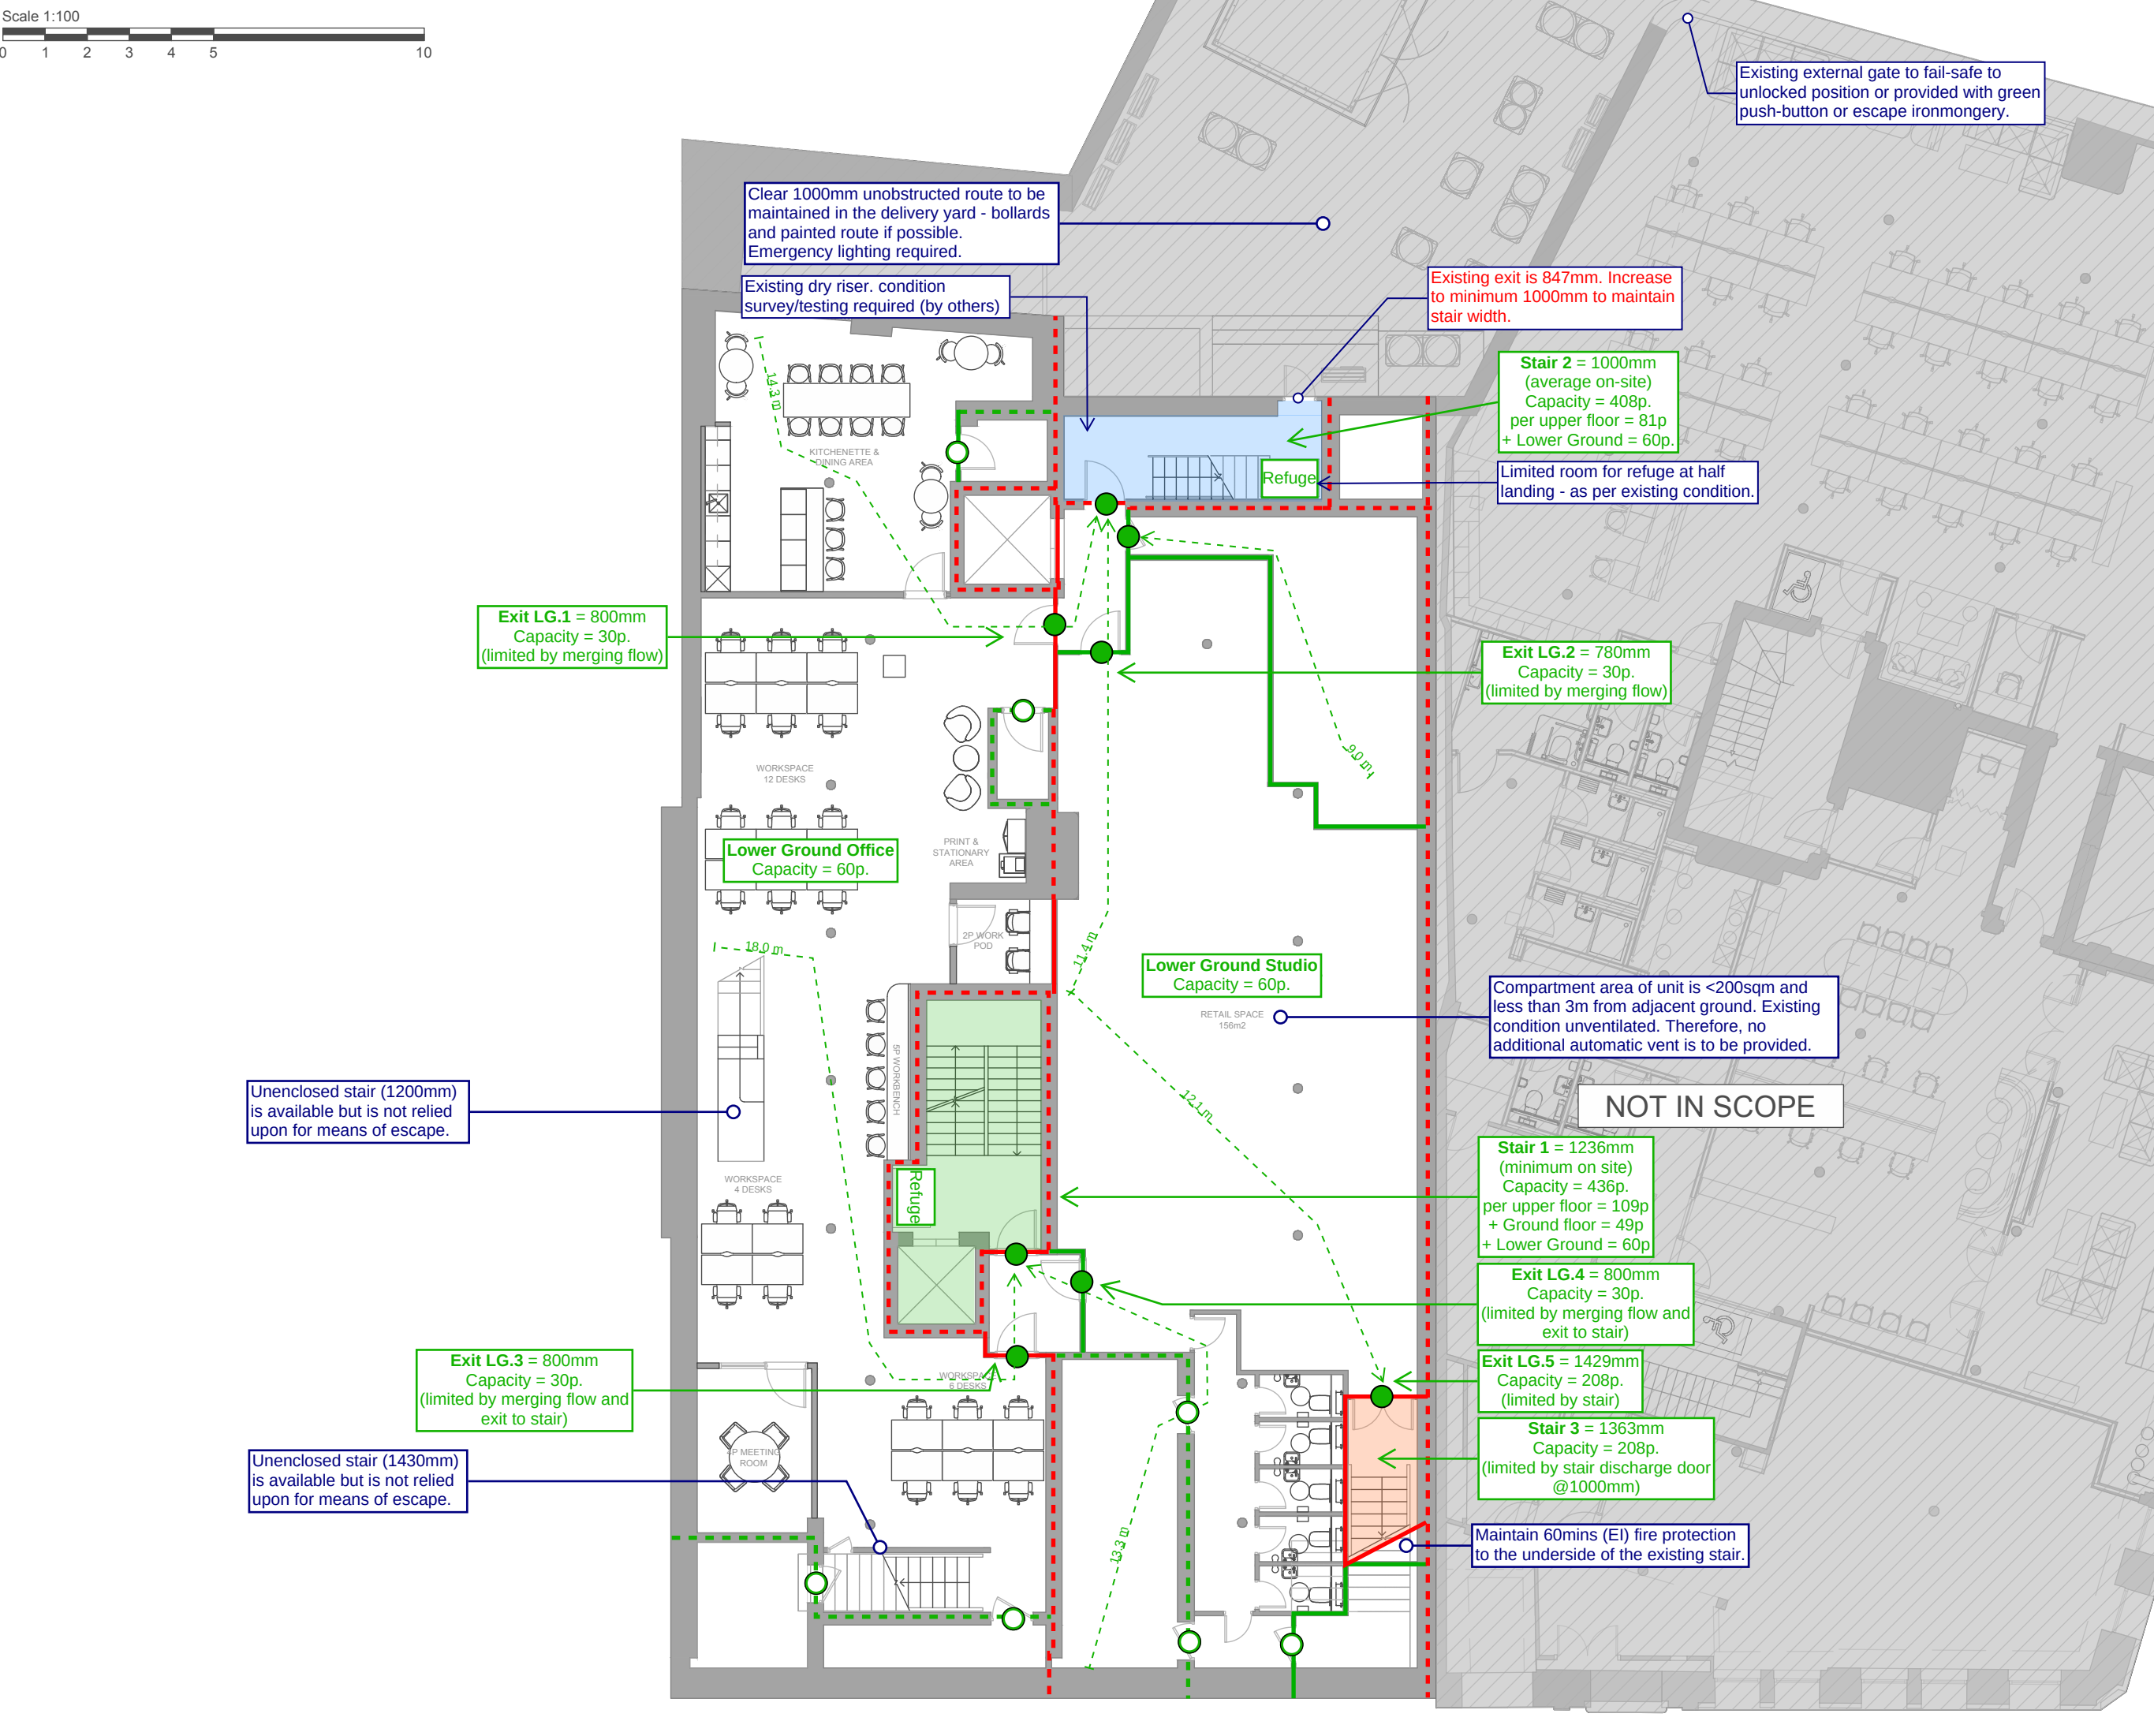

Fire Strategy Key

Compartmentation

60 minutes (EI) *

30 minutes (EI) *

60 minutes (existing) **

30 minutes (existing) **

(R = Load-bearing capacity, E = Integrity, I = Insulation)

Notes:

* Also (R) where the wall is an element of structure.

** Subject to survey of performance and condition.

Fire Doors

FD60S / FD60

FD30S / FD30

(S = Smoke control to resist leakage at ambient temperature)

Other

Automatic fire and smoke curtain

Ref

Protected refuge

P01	FIRST ISSUE	05.05.26
REV	DESCRIPTION	DATE

CubicWorks

CUBICWORKS LTD. A COMPANY REGISTERED IN ENGLAND & WALES, REGISTRATION NUMBER 12154582

PROPOSED

PROJECT MANAGER:	DATE:
S.A.	29.04.26

DRAWING ADDRESS:

PORTLAND STREET 113-115
MANCHESTER

DRAWING TITLE:

LOWER GROUND FLOOR - GA


DRAWING NO:

XXXX-CW-PS-LG-DR-I-1001

PROJ. NO:	ORIGINATOR	SCALE:	REV:
XXXX	E.C.	1:100@A2	P01

SUITABILITY:

S3 SUITABLE FOR REVIEW AND COMMENT

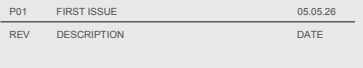

PROPOSED

PROJECT MANAGER:	DATE:
S.A.	29.04.26

PORTLAND STREET 113-115
MANCHESTER

DRAWING TITLE:

GROUND FLOOR - GA

DRAWING NO:
XXXX-CW-PS-GF-DR-I-1001

PROJ. NO:	ORIGINATOR	SCALE:	REV:
XXXX	E.C.	1:100@A2	P01

S3 SUITABLE FOR REVIEW AND COMMENT