


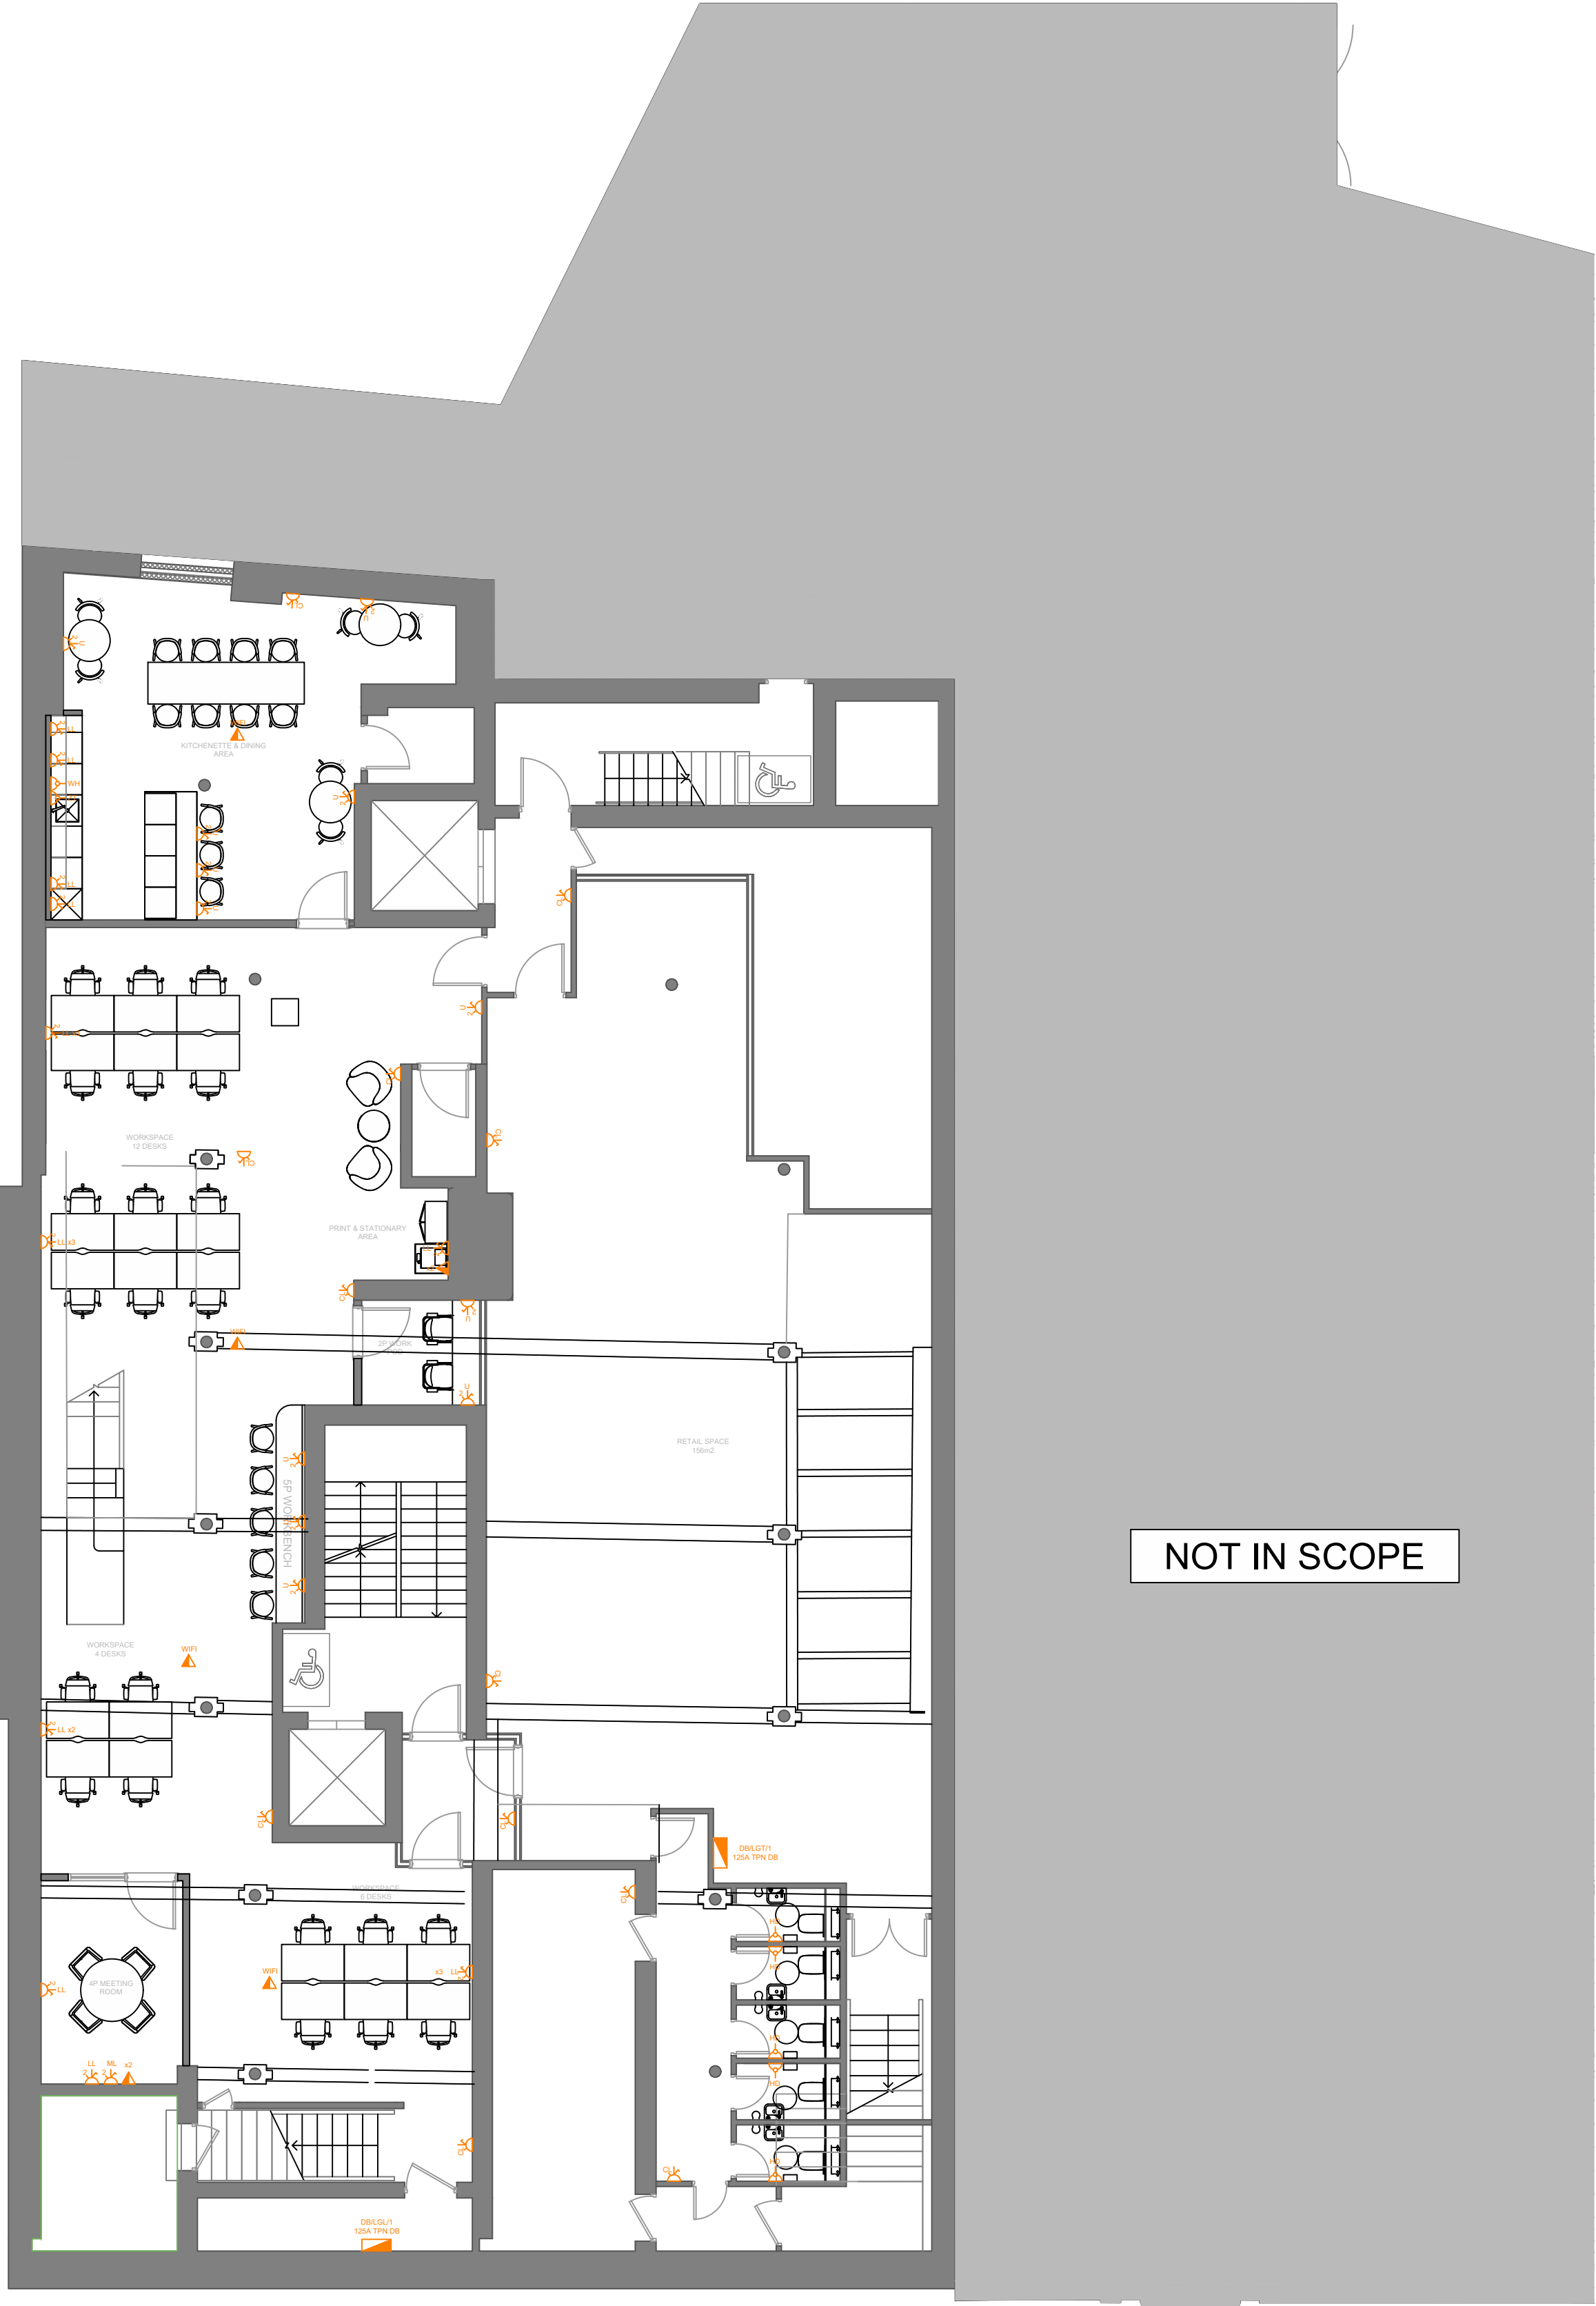


- Notes:
1. Electrical installation to be completed in accordance with BS7671:2018A2
 2. All circuits to be wired in LSF twin and CPC cables, all cables supported via primary containment spine (not indicated on drawings & to be agreed on site). Where the cables leave the main containment spine, cables to be clipped direct to soffit, fixings to be suitably spaced.
 3. Existing floor boxes to be relocated and supplemented with new as required, all fed from existing underfloor busbar system, existing busbar to remain in current location.
 4. Final setting out of tea point power to be coordinated with kitchen layout drawings

SMALL POWER & DATA LEGEND:

	DATA OUTLET
	13A 5W FUSED SPUR
	SINGLE SOCKET OUTLET
	CLEANERS SOCKET OUTLET
	TWIN SWITCHED SOCKET OUTLET
	TWIN SWITCHED SOCKET OUTLET (USBs)
	DATA OUTLET
	HDMI OUTLET
	DISTRIBUTION BOARD
	ACCESS CONTROL
	3 COMPARTMENT SKIRTING TRUNKING

A	ISSUED FOR COMMENT	MD	29/05/26
REV:	DESCRIPTION:	BY:	DATE:
STATUS:	FOR COMMENT		

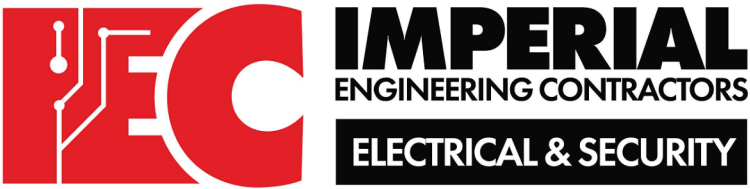

CLIENT: CubicWorks

Designed by: Imperial Engineering and Construction Nw Ltd
Centurion House
125 Deansgate
Manchester
M3 3WR
Tel: 01 61 504 0755
www.imperialnw.co.uk

113-115 Portland St			
SITE: Manchester M1 6DW			
TITLE: SMALL POWER AND DATA LOWER GROUND & GROUND FLOOR			
SCALE AT A1: 1:100 @ A1	DATE: 29/05/2026	DRAWN: MD	CHECKED: RM
PROJECT NO: IEC-E2425	DRAWING NO: 00-00-DR-E-6201	REVISION: A	