Partition

PARTITIONING


PT-01 — NEW SINGLE GLAZED FRAMED WINDOW
2000 mm HIGH FROM FLOOR LEVEL
BLACK FRAME
BULKHEAD FORMED ABOVE

PT-02 — 70MM C STUDS @600 CENTRES. CLAD WITH 1 LAYER NON FIRE RATED. 15MM SOUNBLOC BOARD TO EITHER SIDE WITH 1 LAYER 25MM INSULATION IN VOID WITH CEILING TRIM, TAPE & FILL FINISH. FULL HEIGHT FROM RAISED ACCESS FLOOR TO UNDERSIDE OF SOFIT
SEE SEPARATE DRAWING FOR HEAD DETAIL


PT-03 — WALL LINING KITCHEN WALL
SINGLE 50MM STUD WITH ONE LAYER OF 12.5MM PLASTERBOARD FULL HEIGHT FROM EXISTING FULL HEIGHT FROM RAISED ACCESS FLOOR LEVEL TO UNDERSIDE OF SOFIT

DENOTES PATTRESSING TO WALL

FOLDING WALL

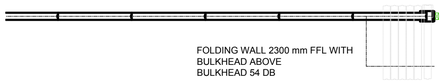

FOLDING WALL 2300 mm FFL WITH
BULKHEAD ABOVE
BULKHEAD 54 DB

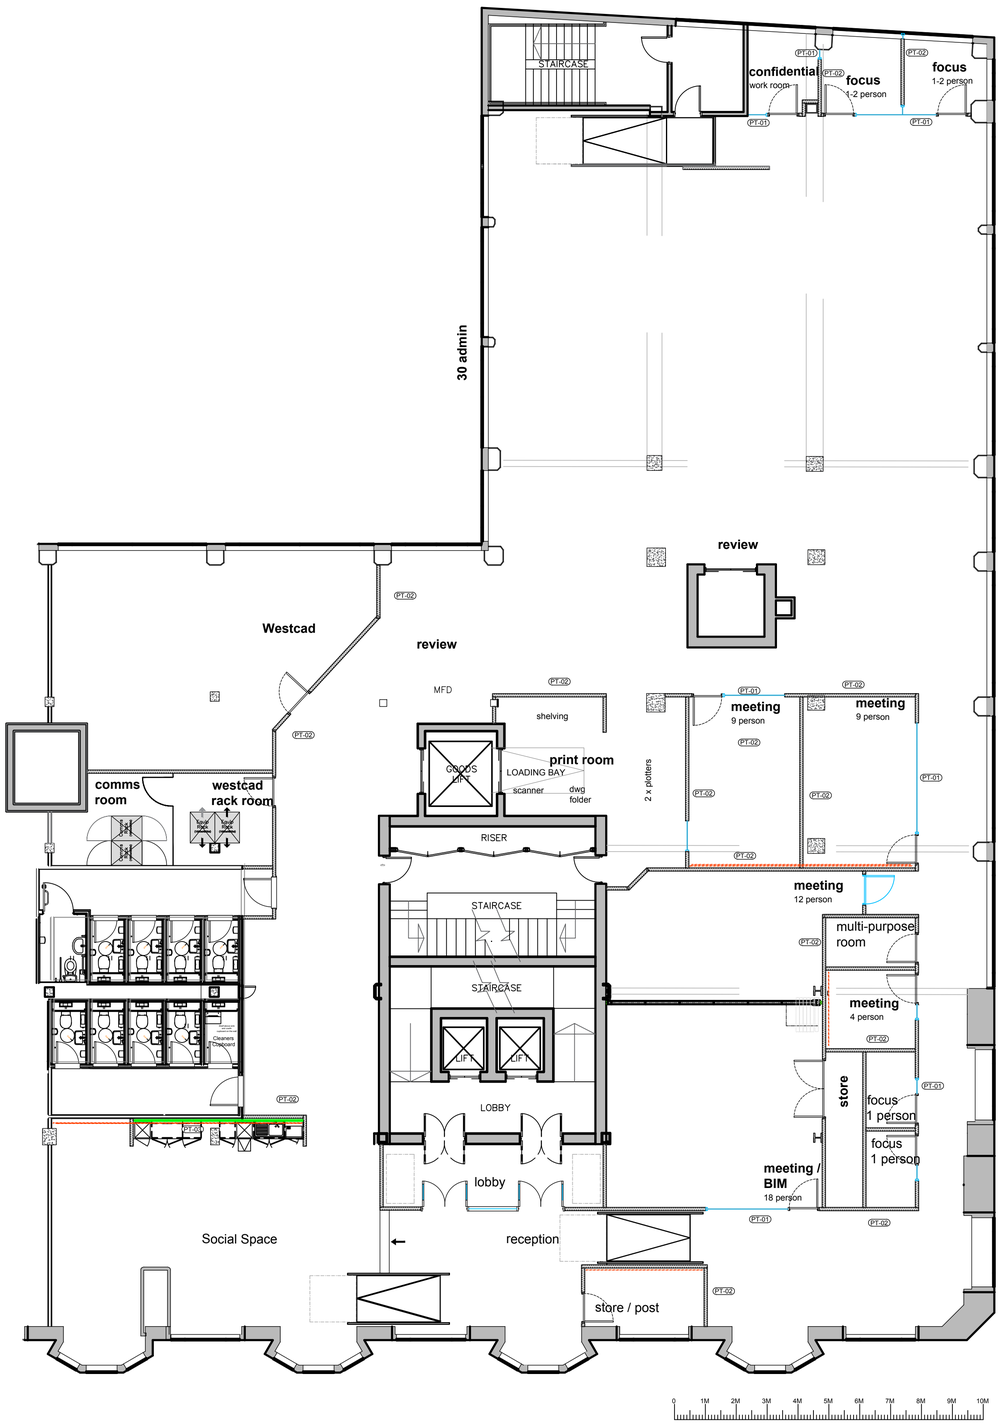

revalteration		date	by
–	First issue	12.08.26	– –
A	Toilet alteration	13.08.26	– –
B	Heritage comments	21.08.26	– –
C	Inserted folding wall cad drawing	25.08.26	– –
D	Added glass panel to meeting room	14.09.26	– –
E	Altered angle of westcad front wall	18.09.26	– –

CONCEPT

Courtyard 5
Coleshill Manor Office Campus
Birmingham B46 1DL
Tel: +44(0)121 312 1045
www.opgroup.com

CLIENT:
SIEMENS MOBILITY

PROJECT:
BRIDGEWATER HOUSE
MANCHESTER

DRAWNG:
SIXTH FLOOR
PARTITION LAYOUT

DATE: 12.08.26
SCALE: 1:100@A1

DRG.No.
70635-L00-DR-PT_00

REVISION:
E

DRAWN:
CHECKED:

All dimensions to be verified on site

SIEMENS MOBILITY