

ALPHA HOUSE, WYTHENSHAWE

Building façade finishes – Stage 4

Alpha House, Wythenshawe

Building façade finishes

Brick Types and locations


Type	Description
1.	Medium red
2.	Dark red
1 & 2.	Banded medium red/dark red
3.	Projecting dark red
4.	Glazed brick
4a	Glazed brick soldier stack bond



Proposed finishes - Brickwork


Alpha House, Wythenshawe

Building façade finishes

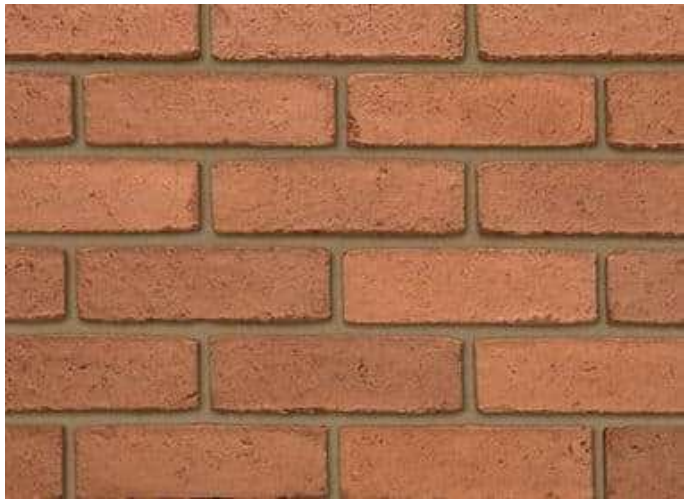


Brick Type 1 Primary brick

Manufacturer	**Ibstock**
Product	**65mm Arden Red**
Note:	**Sand faced, F2 durability, suitable for below DPC**
Locations	**1**
Mortar	**Flomix FL99**

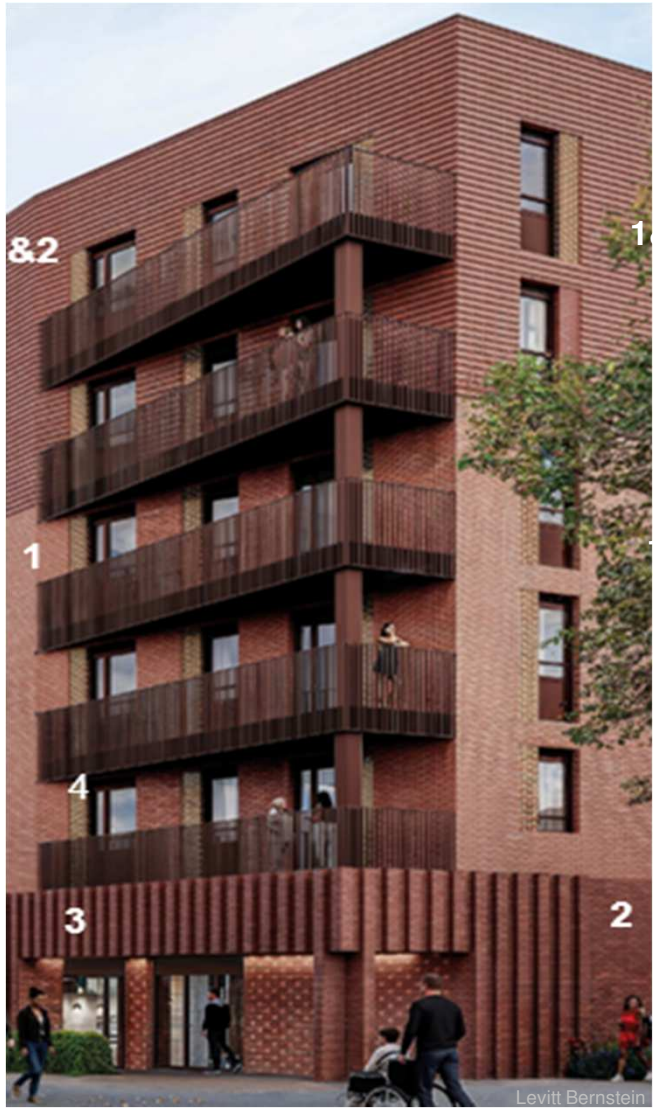

Material key

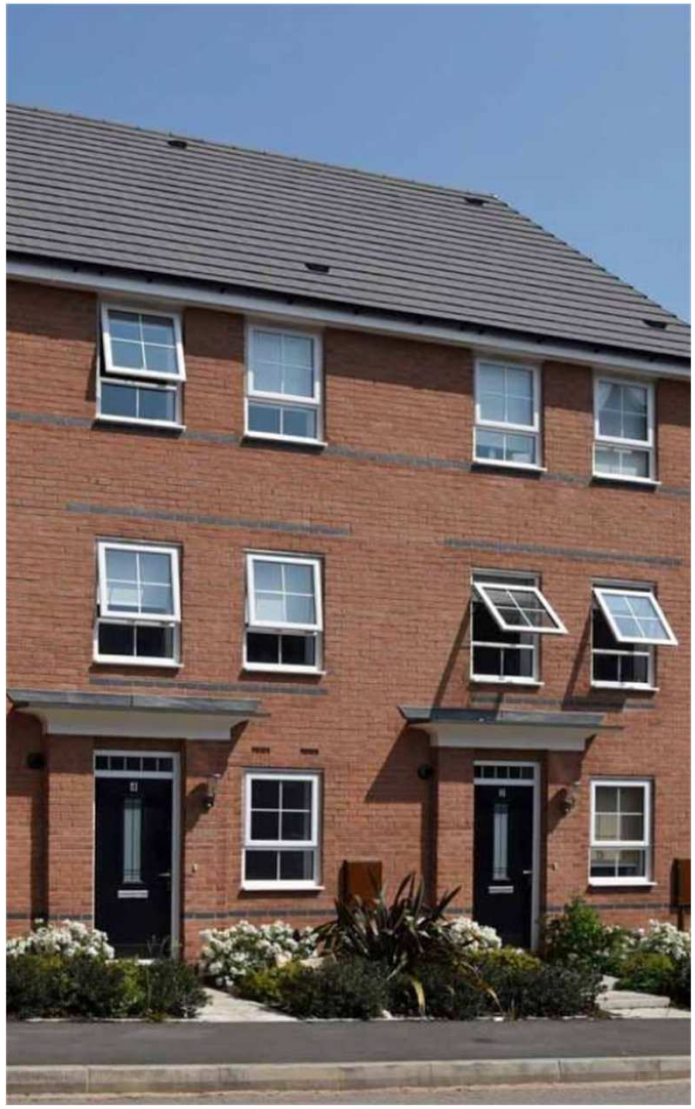


Built example

Proposed finishes - Brickwork


Alpha House, Wythenshawe

Building façade finishes

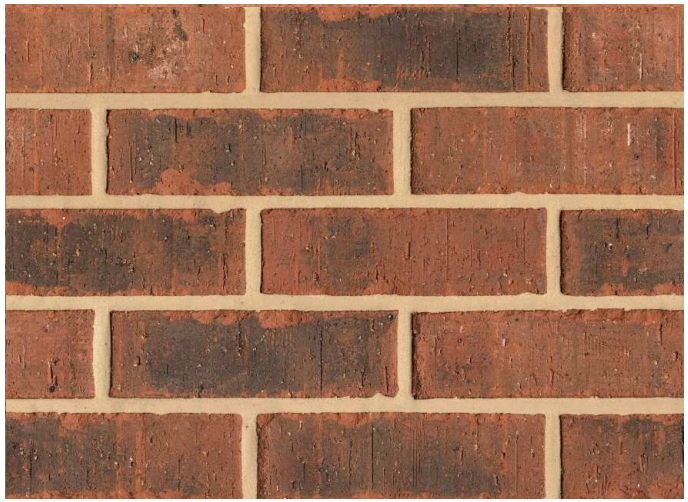


Brick Type 2 Secondary brick

Manufacturer	**Michelmersh**
Product	**65mm Ridings Weathered Blend**
Note:	**Extruded wirecut, F2 durability, suitable for below DPC**
Locations	**2 & 3**
Mortar	**Flomix FL99**

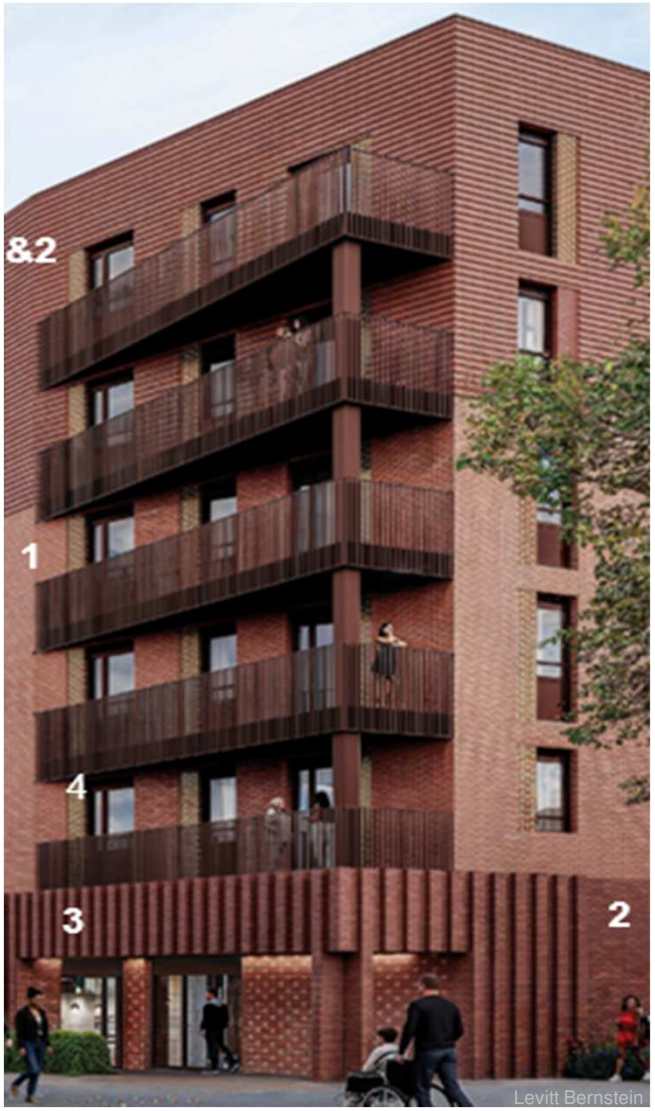

Material key

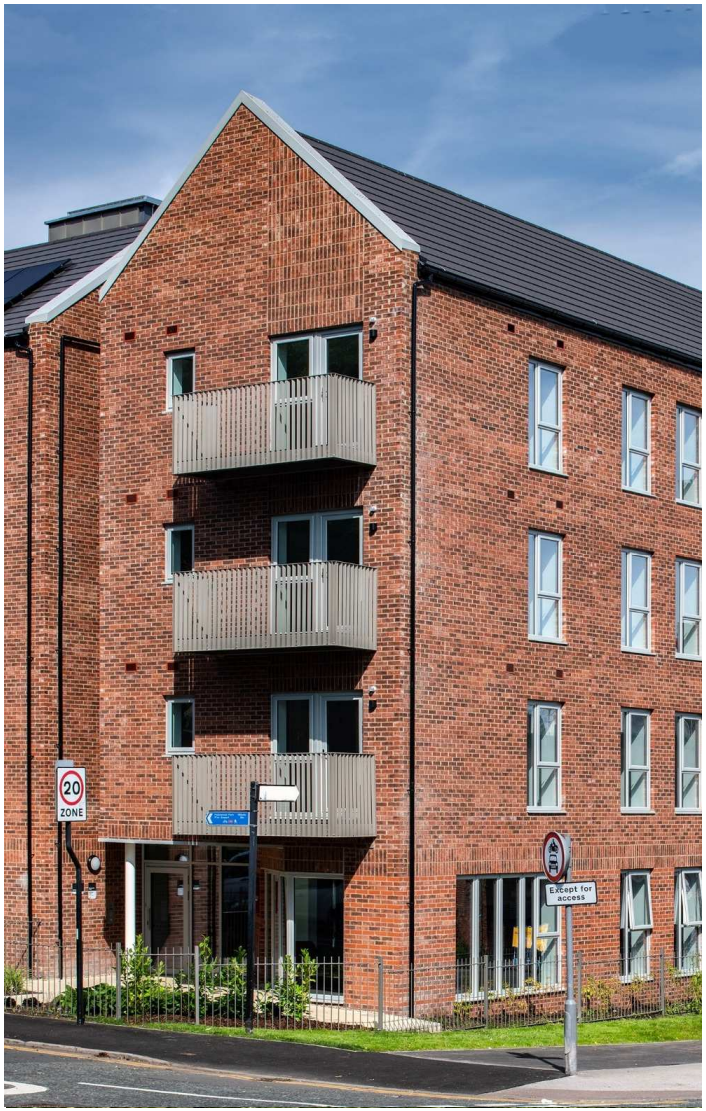



Built example

Proposed finishes - Brickwork

Alpha House, Wythenshawe


Building façade finishes

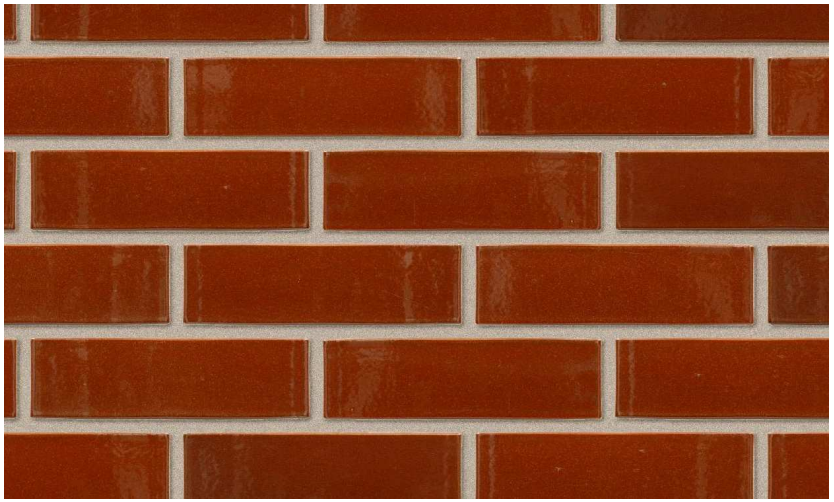

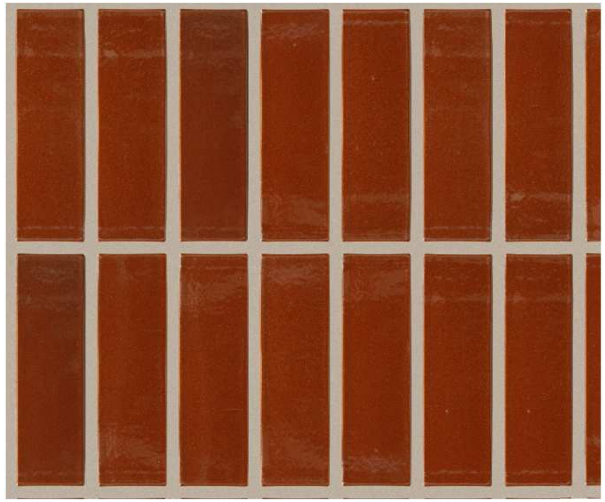



Built example

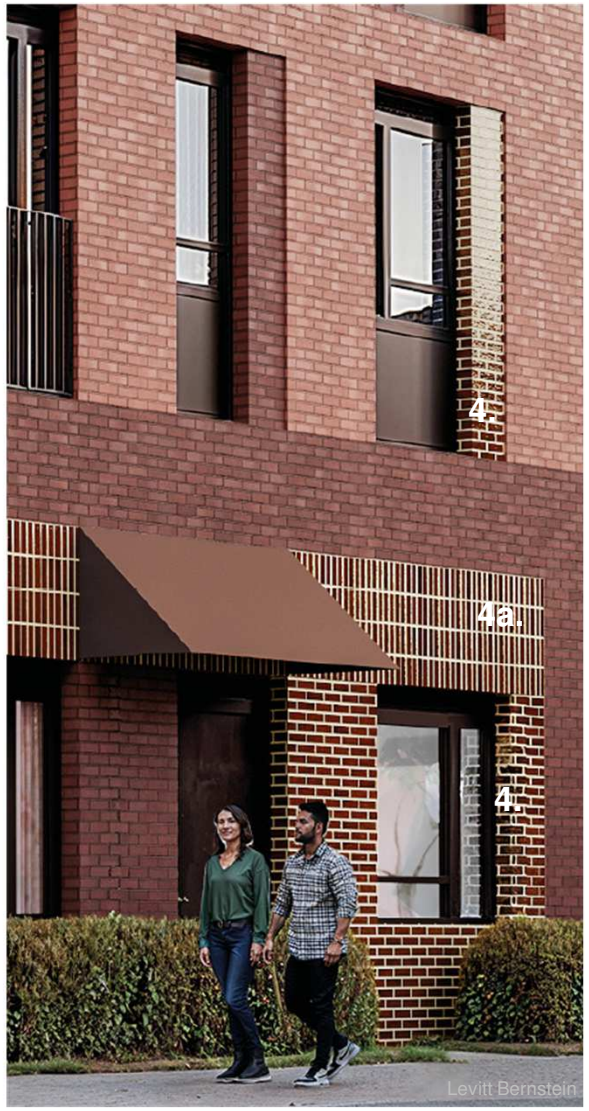

Material key

Brick Type 3 Feature brick (Glazed)

Manufacturer	**Wienerberger**
Product	**65mm Stockholm Glazed Brown**
Note:	**Extruded wirecut, F2 durability, suitable for below DPC**
Locations	**4 & 4a**
Mortar	**Flomix FL99**

Proposed finishes - Feature brickwork


Alpha House, Wythenshawe

Building façade finishes



Material 4 Paint finished metal work

Colour	**Ral 8012**
Finish	**Matt**
Locations	**5. Window Frames**
	6. Railings/balustrades
	7. Spandrel panels beneath windows
	8. Canopies

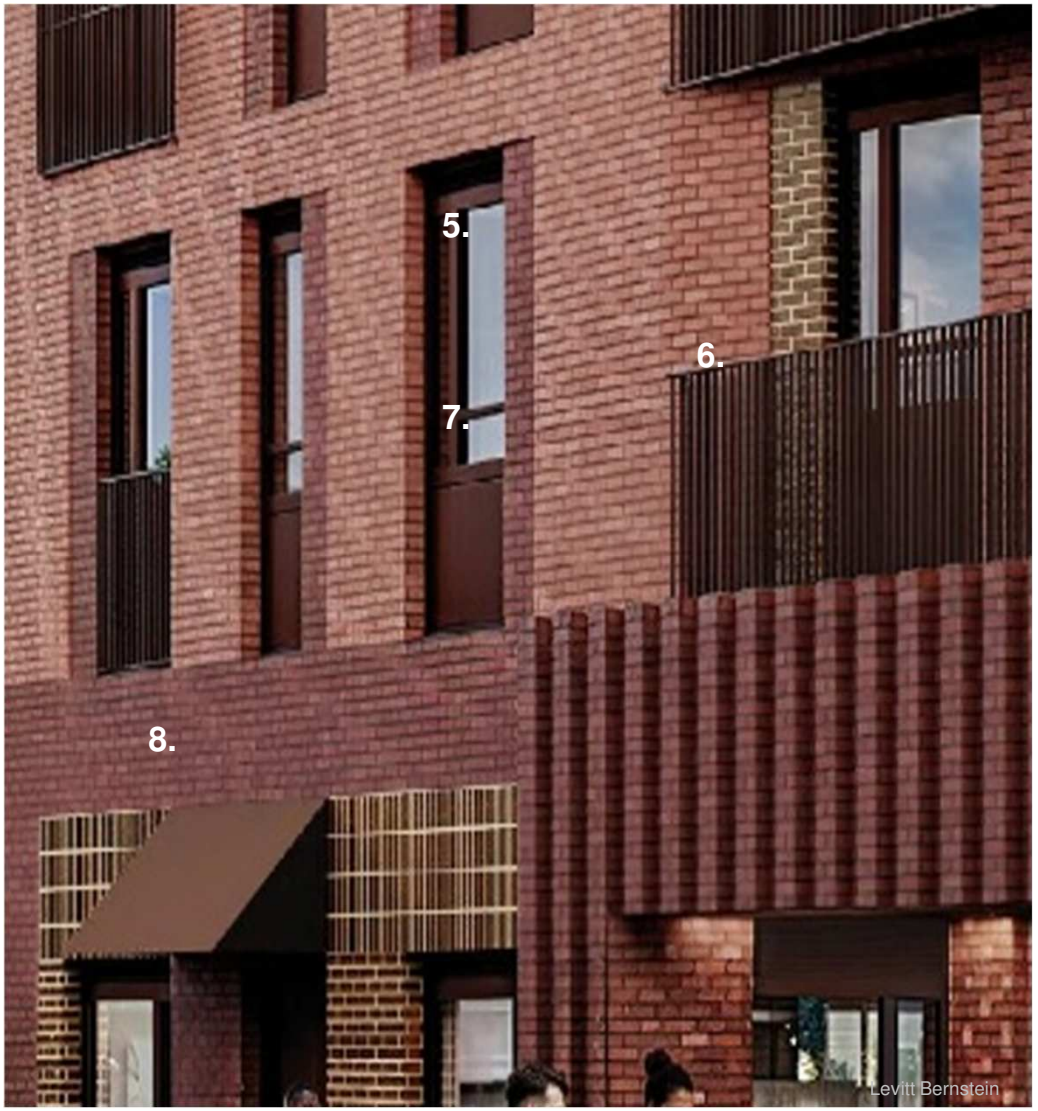


Material key


Proposed finishes - Metalwork

Alpha House, Wythenshawe

Building façade finishes




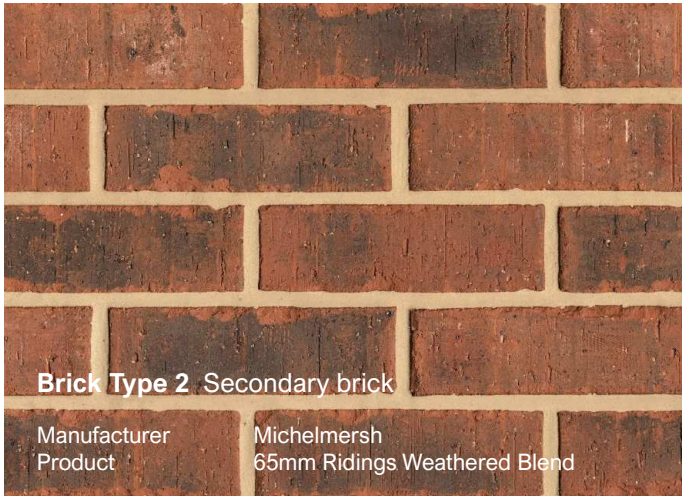

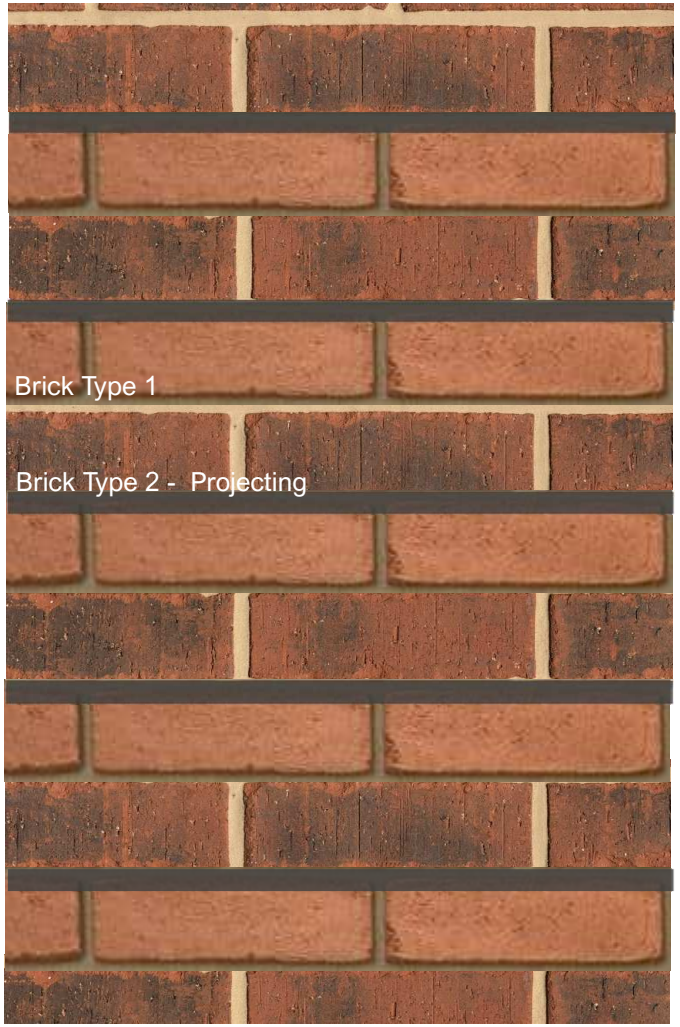

Paint finished metalwork


Colour Ral 8012

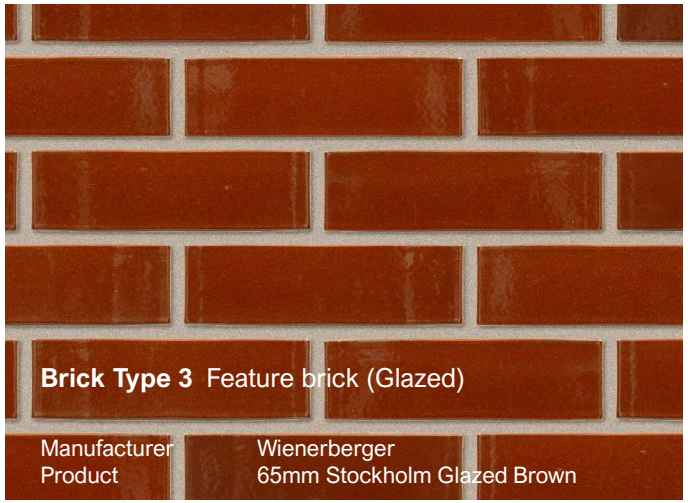

Material palette - overview

Alpha House, Wythenshawe

Building façade finishes

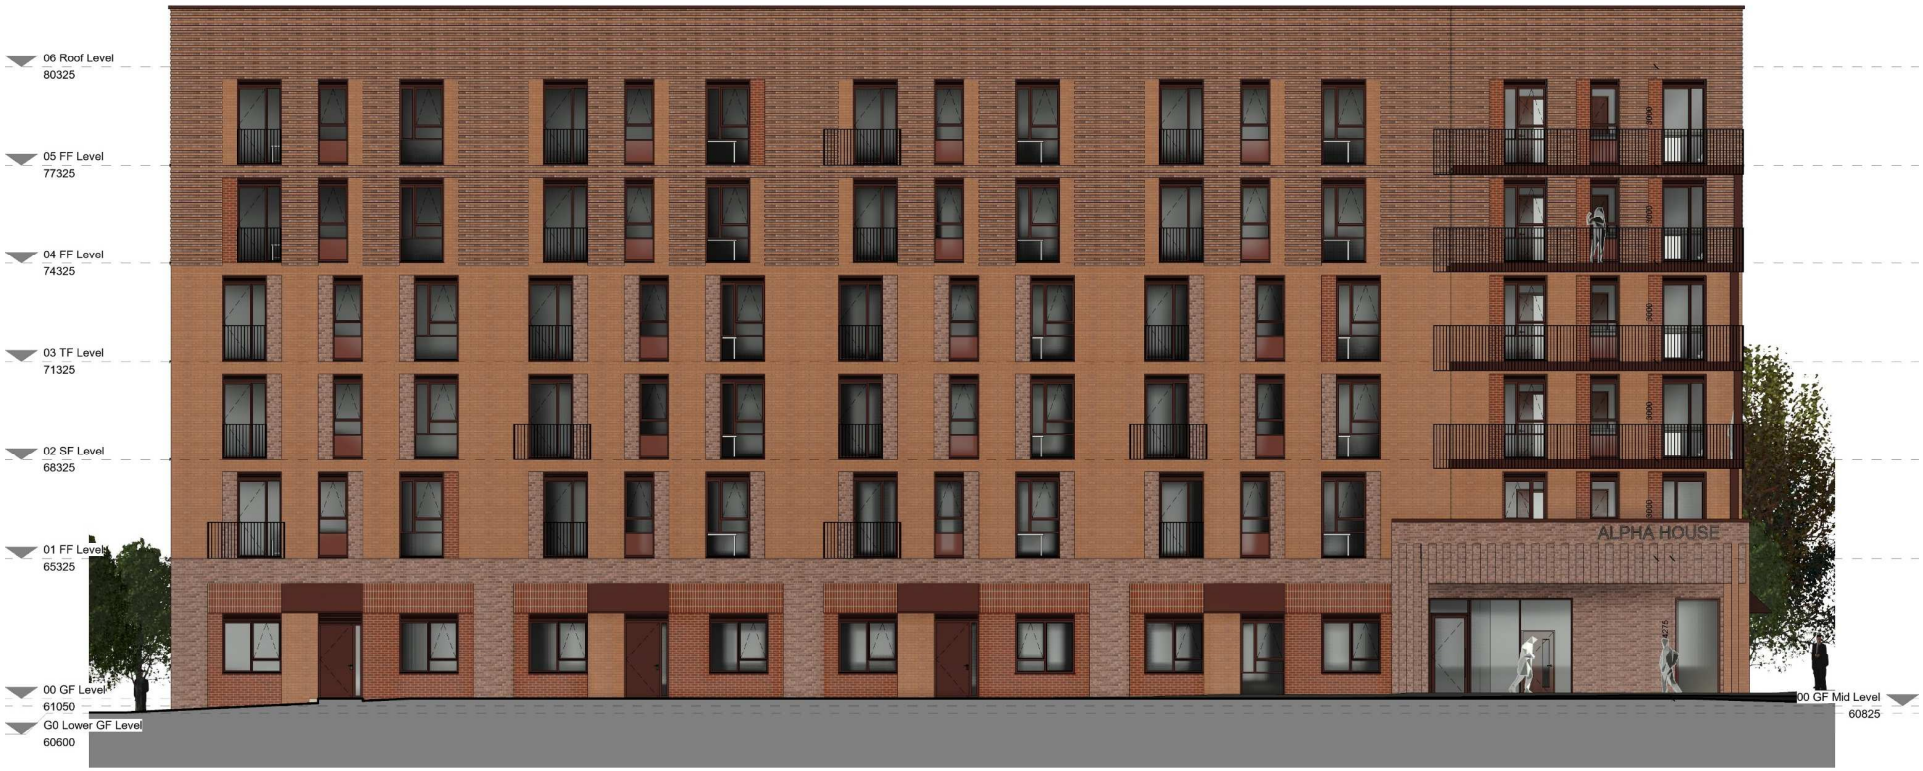

West Elevation

Alpha House, Wythenshawe

Building façade finishes



North Elevation

Alpha House, Wythenshawe

Building façade finishes



East Elevation

Alpha House, Wythenshawe

Building façade finishes



South Elevation

Alpha House, Wythenshawe

Building façade finishes



Courtyard West Elevation

Alpha House, Wythenshawe

Building façade finishes



Courtyard North Elevation

Alpha House, Wythenshawe


Building façade finishes




Courtyard East Elevation

Alpha House, Wythenshawe

Building façade finishes

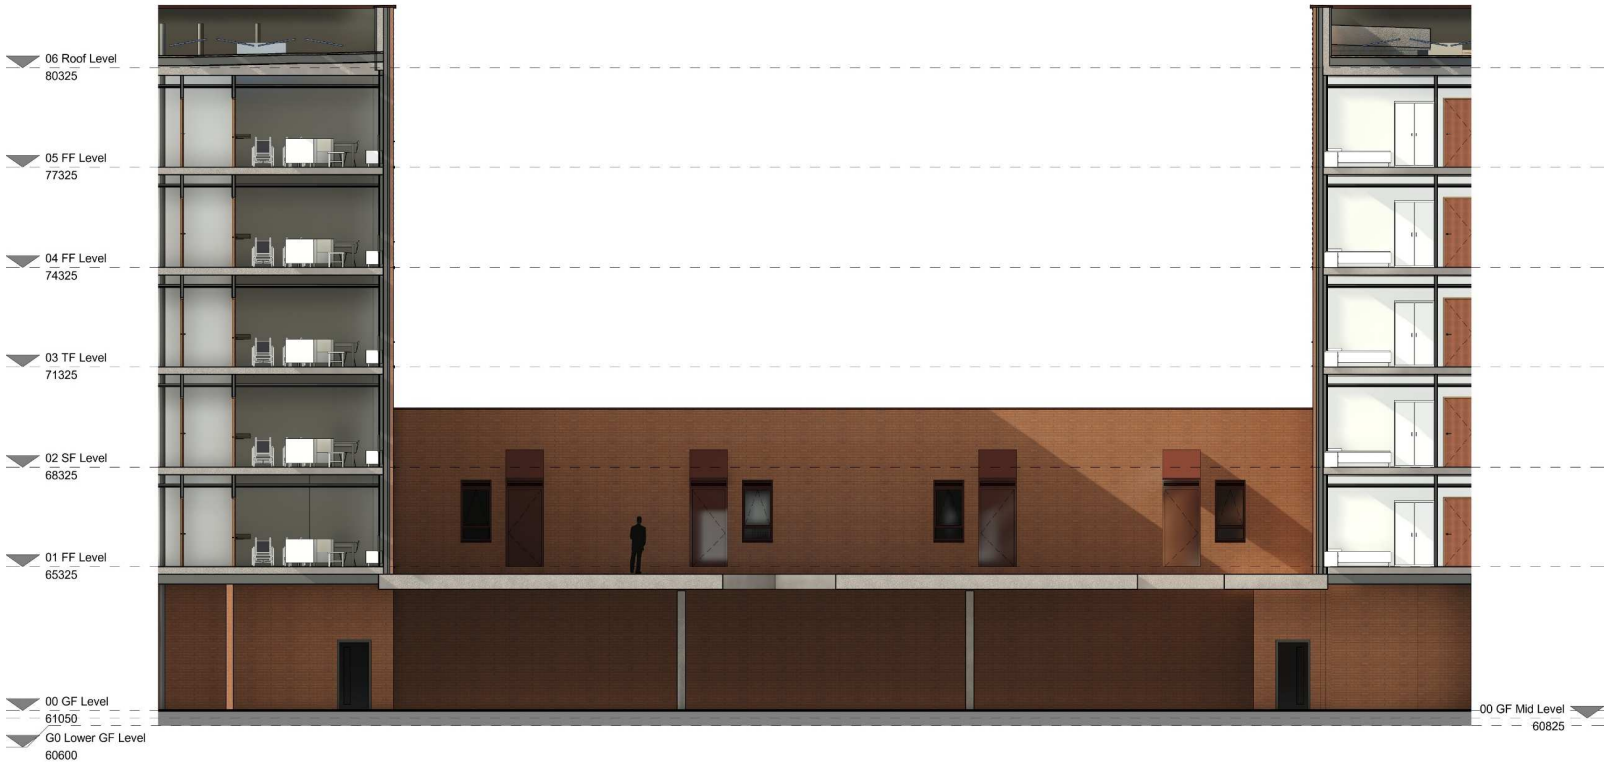


Courtyard South Elevation

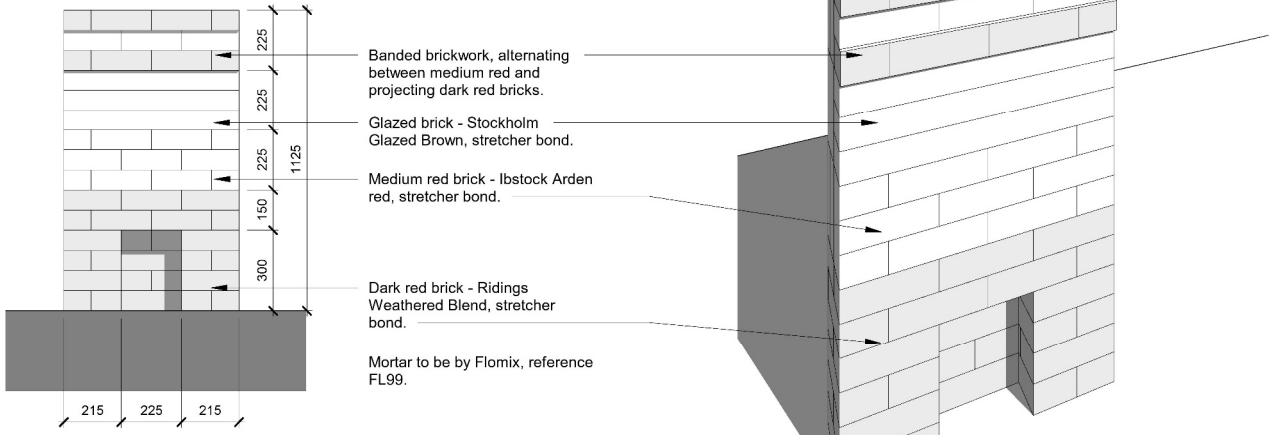

Sample Panel Elevation
1 : 20

Sample Panel 3D View

Materials Sample Panel – Not to Scale

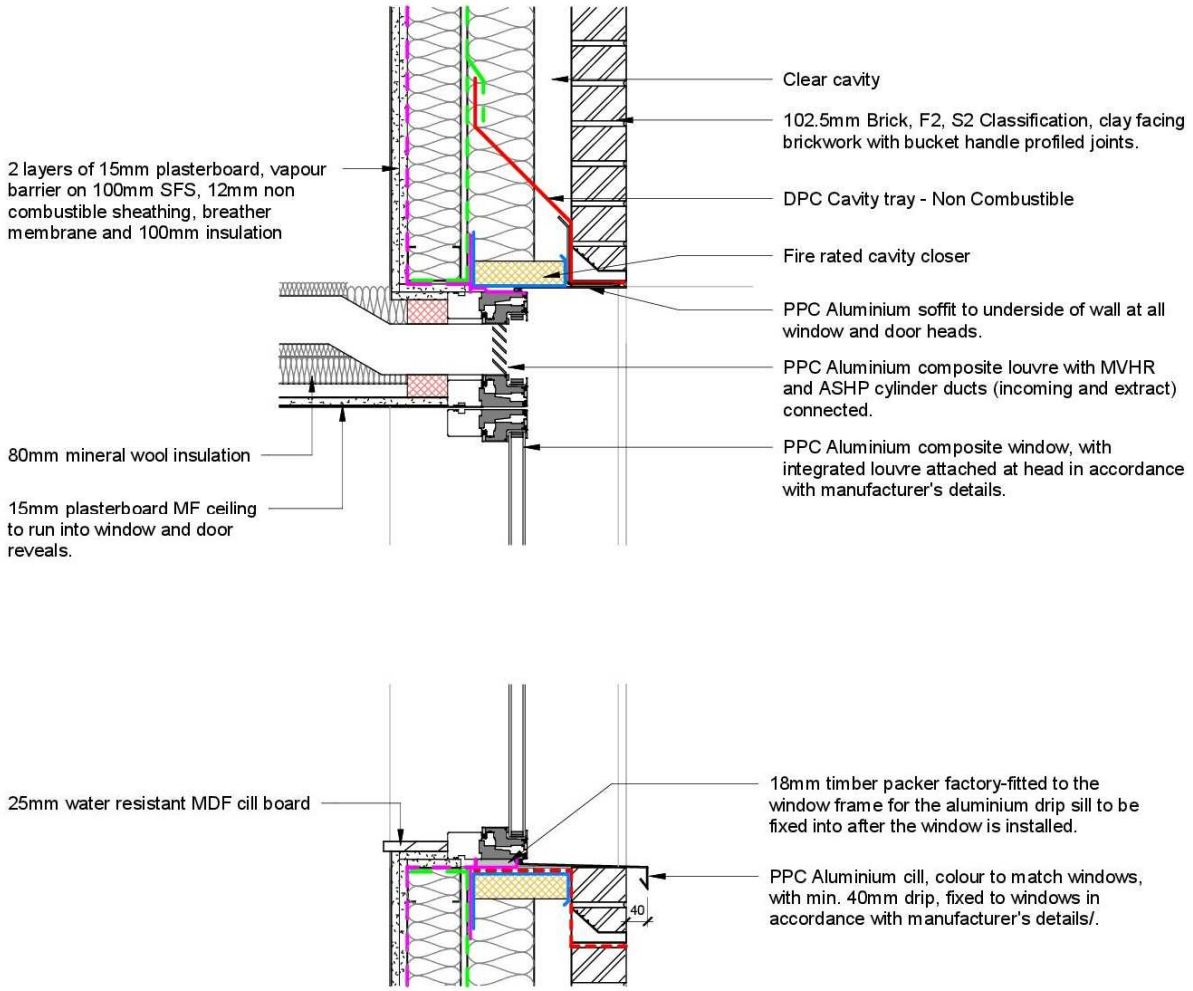

Typical Window Cill and Head Detail – Not to Scale

CONTACT

Colin Leith, Director
colin.leith@bowker-sadler.co.uk

BOWKER SADLER **ARCHITECTURE**
Hatherlow House
Hatherlow
Romiley
Stockport
Cheshire
SK6 3DY

Tel: 0161 406 7333