


Elevation Treatment



Flat Cladding panels

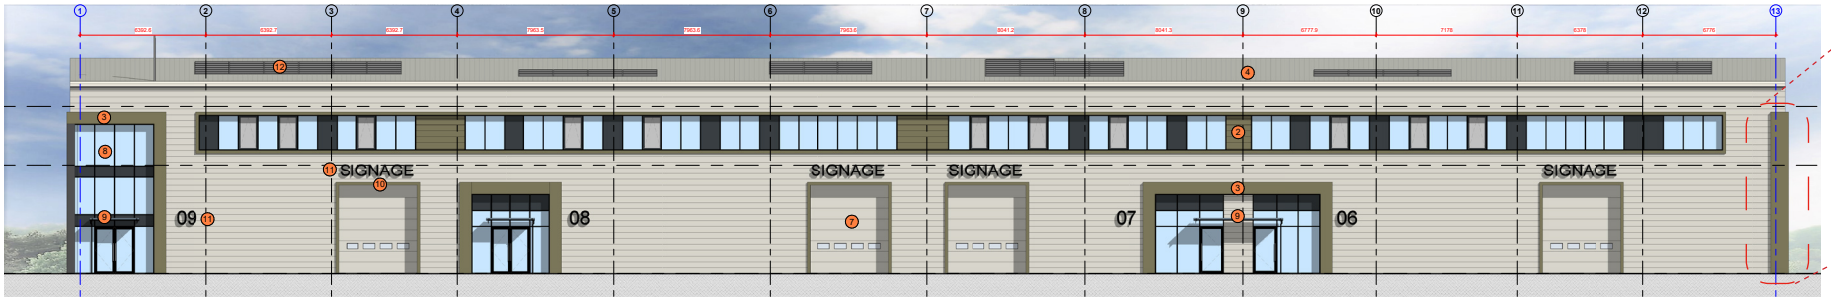

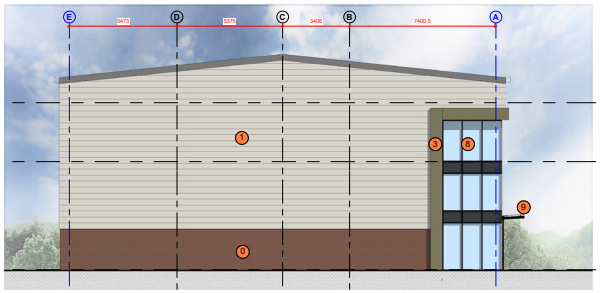


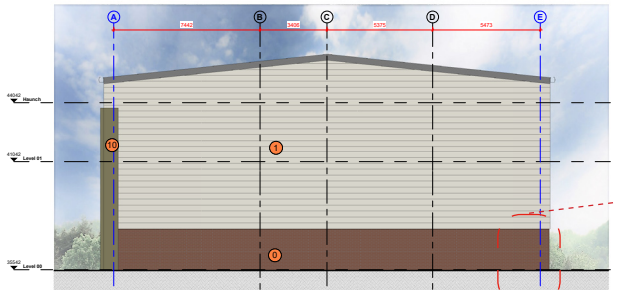



Brick base and mortar



Roof profile

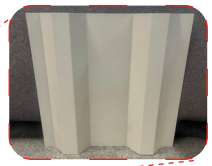

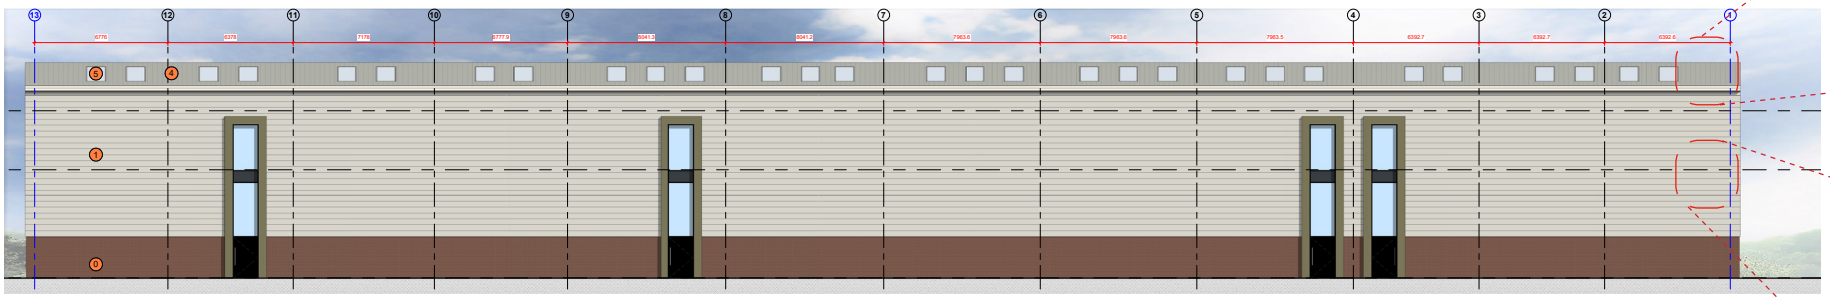

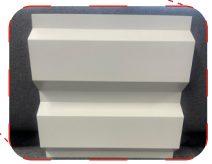

Horizontally played trapezoidal profile

HORIZON
fletcher | rae

KIER