

SECTION A - A

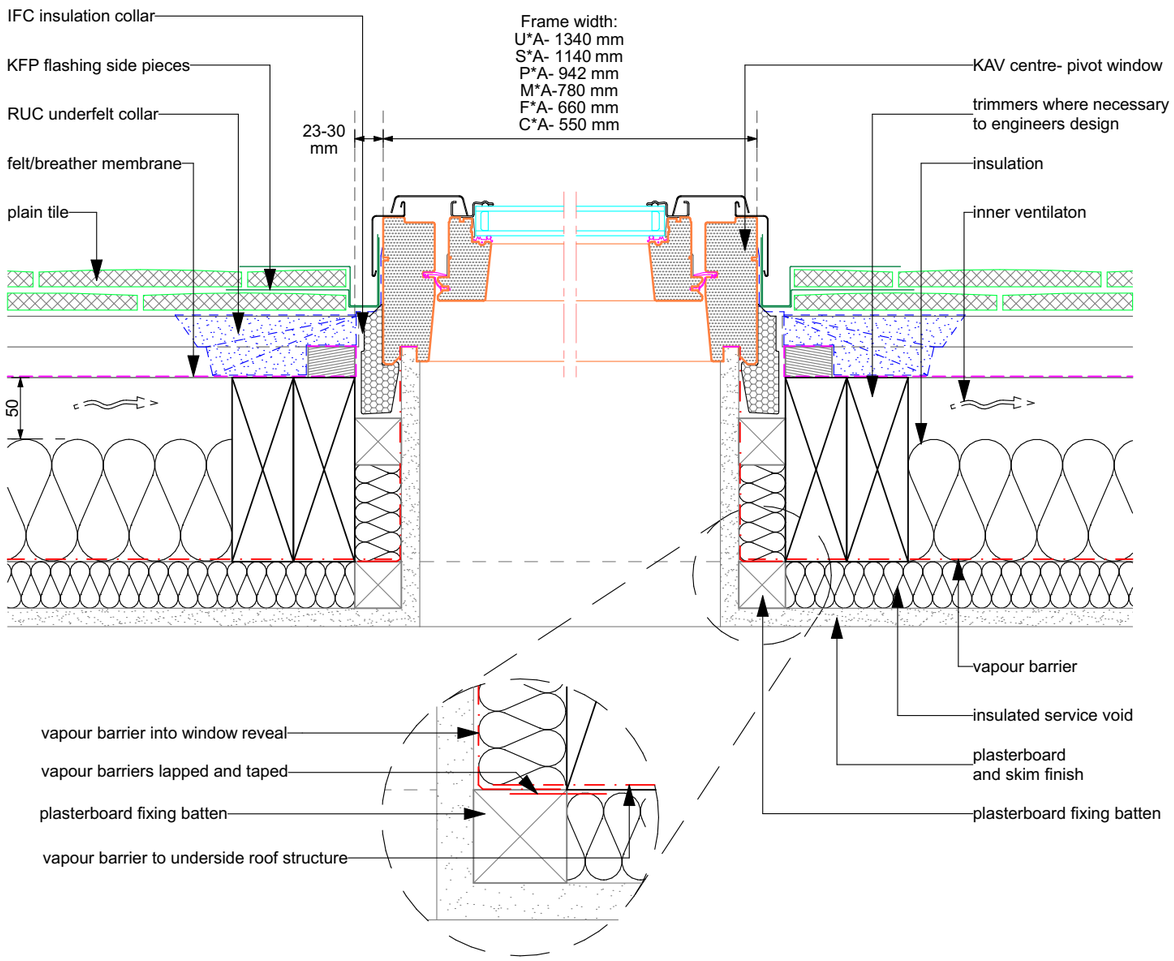

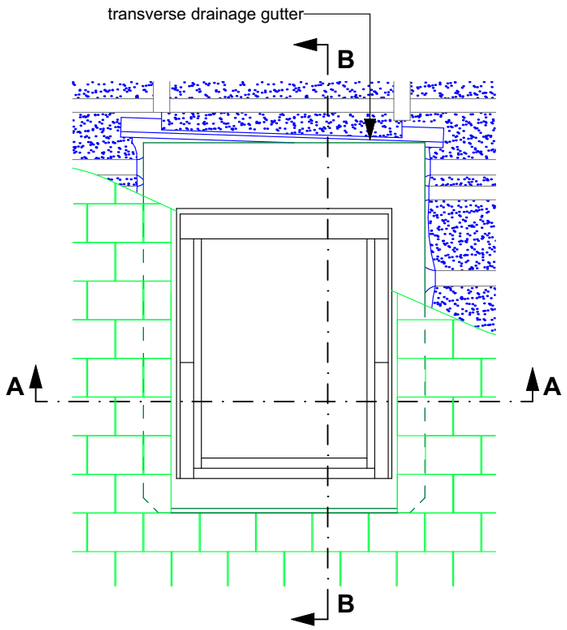

TYPICAL ELEVATION


DAKEA Products:

- KAV 15°-90°
- KFP 25°-90°
- RUC
- IFC

Roof covering:

- PLAIN TILES* max. 28 mm thick 2 x 14 mm

* max 340 mm long

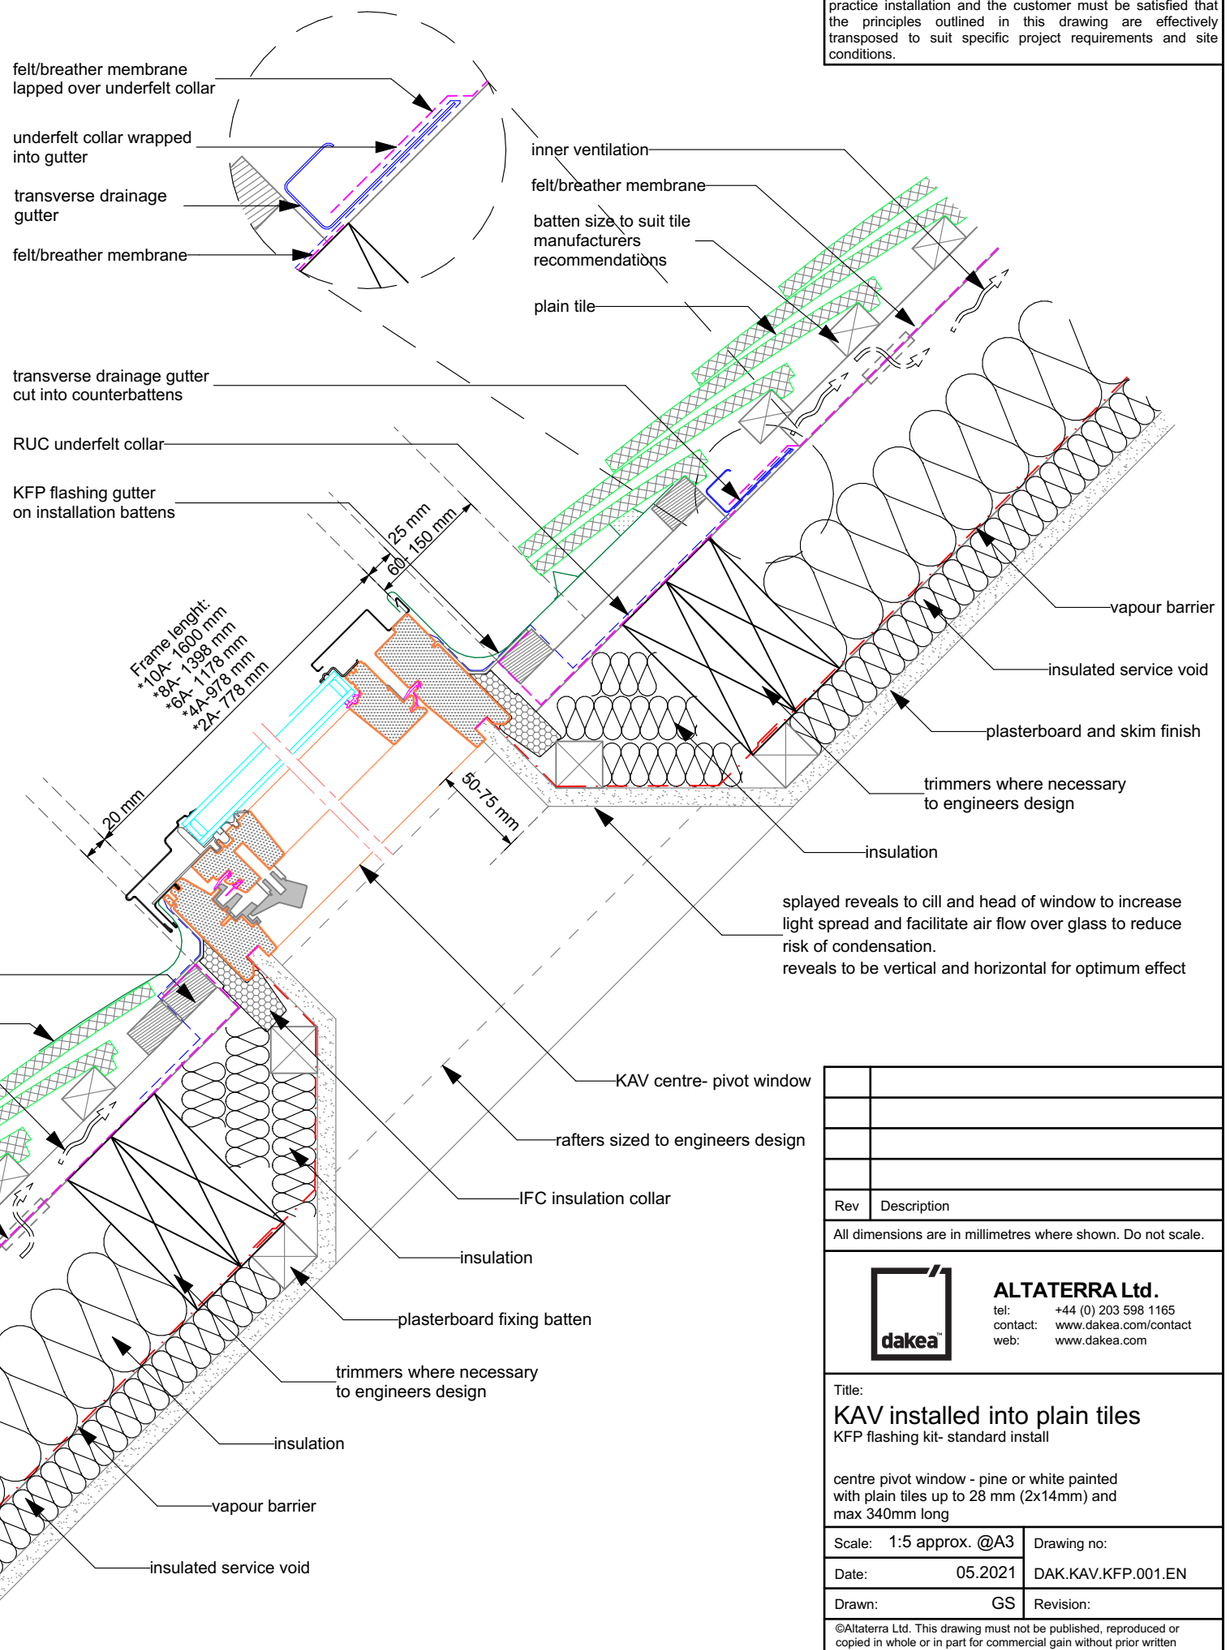

SECTION B- B

IMPORTANT NOTE:
When installing DAKEA windows and accessories, please ensure full compliance with national Building Regulations, European /British standards and fire requirements where necessary. This drawing is issued as guidance for best practice installation and the customer must be satisfied that the principles outlined in this drawing are effectively transposed to suit specific project requirements and site conditions.

Rev	Description

All dimensions are in millimetres where shown. Do not scale.

ALTATERRA Ltd.
tel: +44 (0) 203 598 1165
contact: www.dakea.com/contact
web: www.dakea.com

Title:

KAV installed into plain tiles

KFP flashing kit- standard install

centre pivot window - pine or white painted with plain tiles up to 28 mm (2x14mm) and max 340mm long

Scale:	1:5 approx. @A3	Drawing no:	
Date:	05.2021	DAK.KAV.KFP.001.EN	
Drawn:	GS	Revision:	

©Altaterra Ltd. This drawing must not be published, reproduced or copied in whole or in part for commercial gain without prior written permission of Altaterra Ltd.