LDA Windows Sections

Drawing

图纸目录

序号No.	图纸名称(NAME)	图纸号(DWG No.)	图幅
1	封面(COVER)		A3
2	图纸目录(INDEX)	ML-01	A3
3	节点图(DETALT)	DT-01	A3
4	节点图(DETALT)	DT-02	A3
5	节点图(DETALT)	DT-03	A3
6	节点图(DETALT)	DT-04	A3
7	节点图(DETALT)	DT-05	A3
8	节点图(DETALT)	DT-06	A3
9	节点图(DETALT)	DT-07	A3
10	节点图(DETALT)	DT-08	A3
11	节点图(DETALT)	DT-09	A3
12	节点图(DETALT)	DT-10	A3
13	节点图(DETALT)	DT-11	A3
14	节点图(DETALT)	DT-12	A3
15	节点图(DETALT)	DT-13	A3
16	节点图(DETALT)	DT-14	A3
17	节点图(DETALT)	DT-15	A3
18	节点图(DETALT)	DT-16	A3
19	节点图(DETALT)	DT-17	A3
20	节点图(DETALT)	DT-18	A3
21	节点图(DETALT)	DT-19	A3
22	节点图(DETALT)	DT-20	A3
23	节点图(DETALT)	DT-21	A3
24	节点图(DETALT)	DT-22	A3
25	节点图(DETALT)	DT-23	A3
26	节点图(DETALT)	DT-24	A3
27	节点图(DETALT)	DT-25	A3
28	节点图(DETALT)	DT-26	A3
29	节点图(DETALT)	DT-27	A3
30	节点图(DETALT)	DT-28	A3
31	节点图(DETALT)	DT-29	A3


序号No.	图纸名称(NAME)	图纸号(DWG No.)	图幅
32	节点图(DETALT)	DT-30	A3
33			
34			
SAIF®


批准 APPROVED BY			项目负责 DIRECTOR			工程号 PROJECT NO.		
审核 EXAMINED BY			设计 DESIGNED BY			图号 DRAWING NO.	ML-01	
校对 CHECKED BY			制图 DRAWN BY			比例 SCALE		
建设单位 CLIENT		图纸内容 DRAWING TITLE	图纸目录（Index）			设计阶段 DESIGN STAGE	施工图	
工程名称 PROJECT	DCB					日期 DATE	2026.08	


Product Series 产品系列	问界平开窗-110	Profile Color型材颜色	Inner moonlight gray, outer moonlight gray内月光灰外月光灰	Glass Name玻璃名称	5mm white glass + 1.14PVB + 5 + 16A + 5mm white glass low-transmittance LOW-E TB160 5mm白玻+1.14PVB+5+16A+5mm白玻低透LOW-E TB160	Qty数量（樘）	Area面积（㎡）
Screen Mesh Type纱网类型	No无	Accessory Type配件类型	No无	Press Line Style压线款式	baroclinic line斜压线	1	7.03
Installation Method安装方式	mounting hole安装孔	Installation Location安装位置	W1	Fixed PositionRubber Strip固定位胶条	No不配		
Remarks备注	Use F4, F5, and F6 glass for the louvers, with a slot opening of 40, F4\F5\F6玻璃做百叶，槽口做40						

Note: WATERPROOF AND Sealant AND CEMENT GROUT (OUTSIDE OF THE PROJECT)

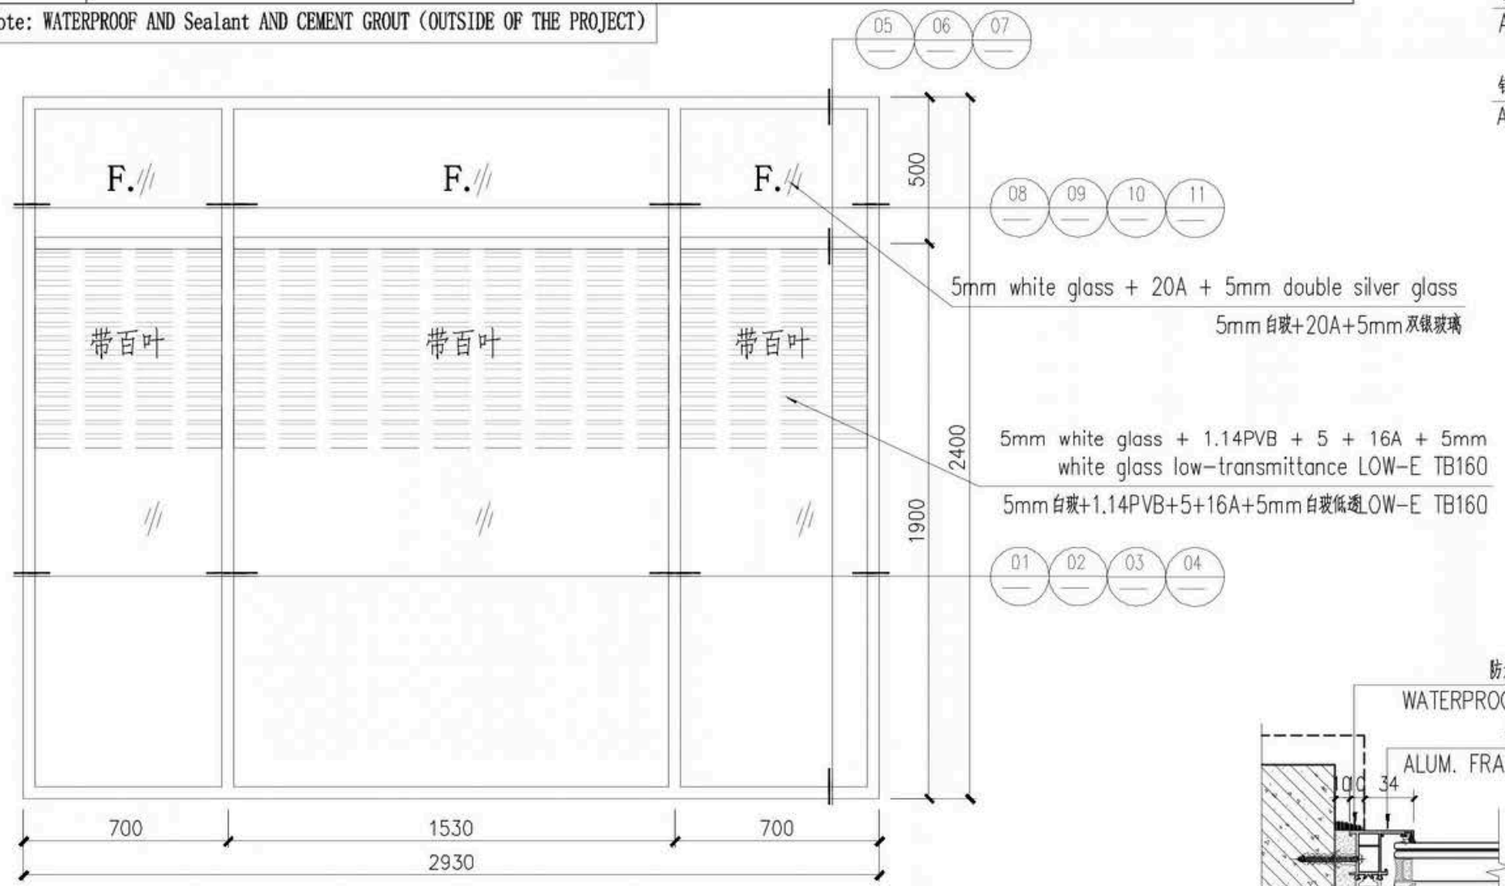

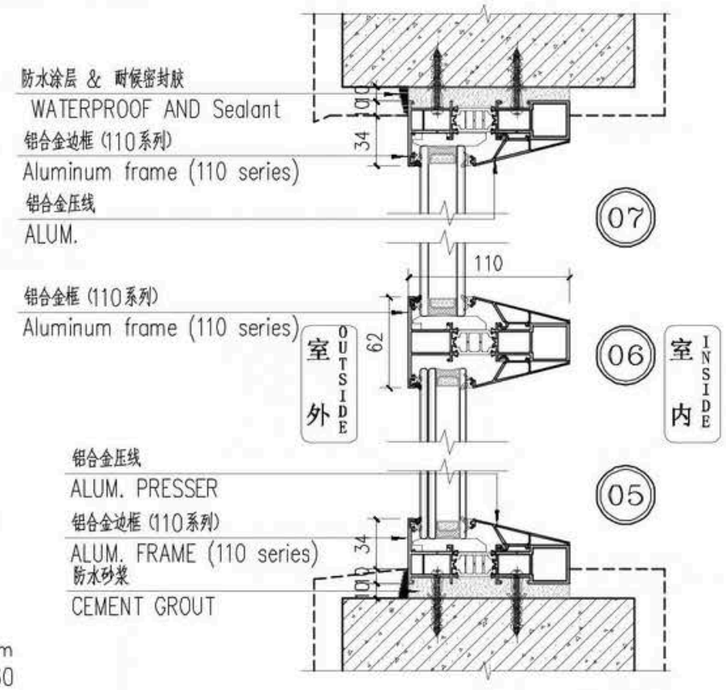

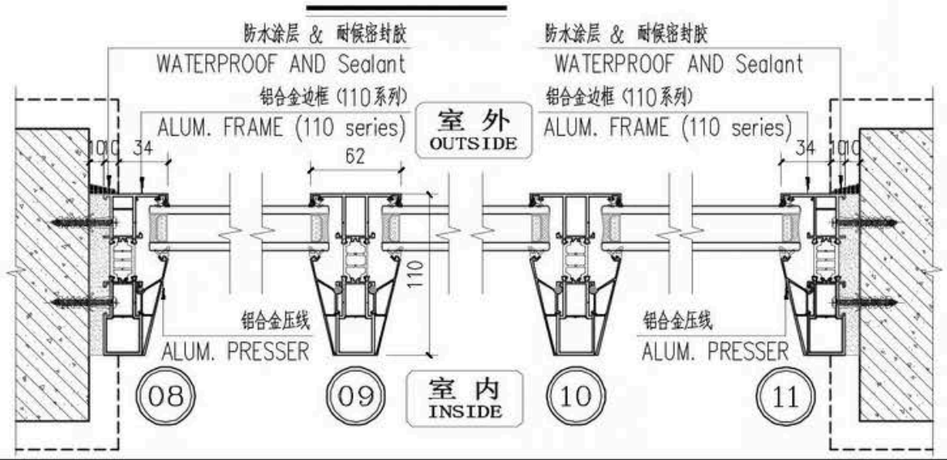


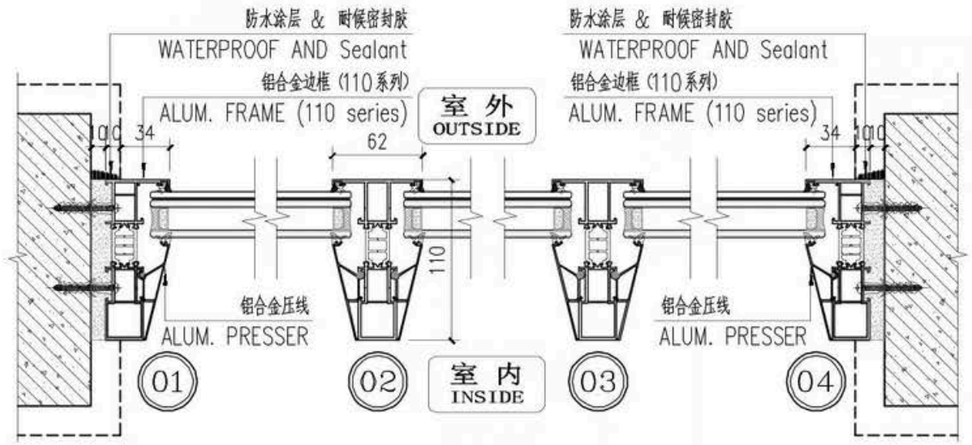

SAIF®		批准 APPROVED BY			项目负责 DIRECTOR		工程号 PROJECT NO.	
		审核 EXAMINED BY			设计 DESIGNED BY		图号 DRAWING NO.	DT-01
		校对 CHECKED BY			制图 DRAWN BY		比例 SCALE	
建设单位 CLIENT		图纸内容 DRAWING TITLE					设计阶段 DESIGN STAGE	施工图
工程名称 PROJECT	DCB						日期 DATE	2026.08

Product Series 产品系列	问界平开窗-110	Profile Color型材颜色	Inner moonlight gray, outer moonlight gray内月光灰外月光灰	Glass Name玻璃名称	5mm white glass + 1.14PVB + 5 + 16A + 5mm white glass low-transmittance LOW-E TB160 5mm白玻+1.14PVB+5+16A+5mm白玻低透LOW-E TB160	Qty数量（樘）	Area面积（㎡）
Screen Mesh Type纱网类型	No无	Accessory Type配件类型	No无	Press Line Style压线款式	baroclinic line斜压线	1	7.02
Installation Method安装方式	mounting hole安装孔	Installation Location安装位置	W1.1	Fixed PositionRubber Strip固定位胶条	No不配		
Remarks备注	Use F4, F5, and F6 glass for the louvers, with a slot opening of 40, F4\F5\F6玻璃做百叶，槽口做40						

Note: WATERPROOF AND Sealant AND CEMENT GROUT (OUTSIDE OF THE PROJECT)

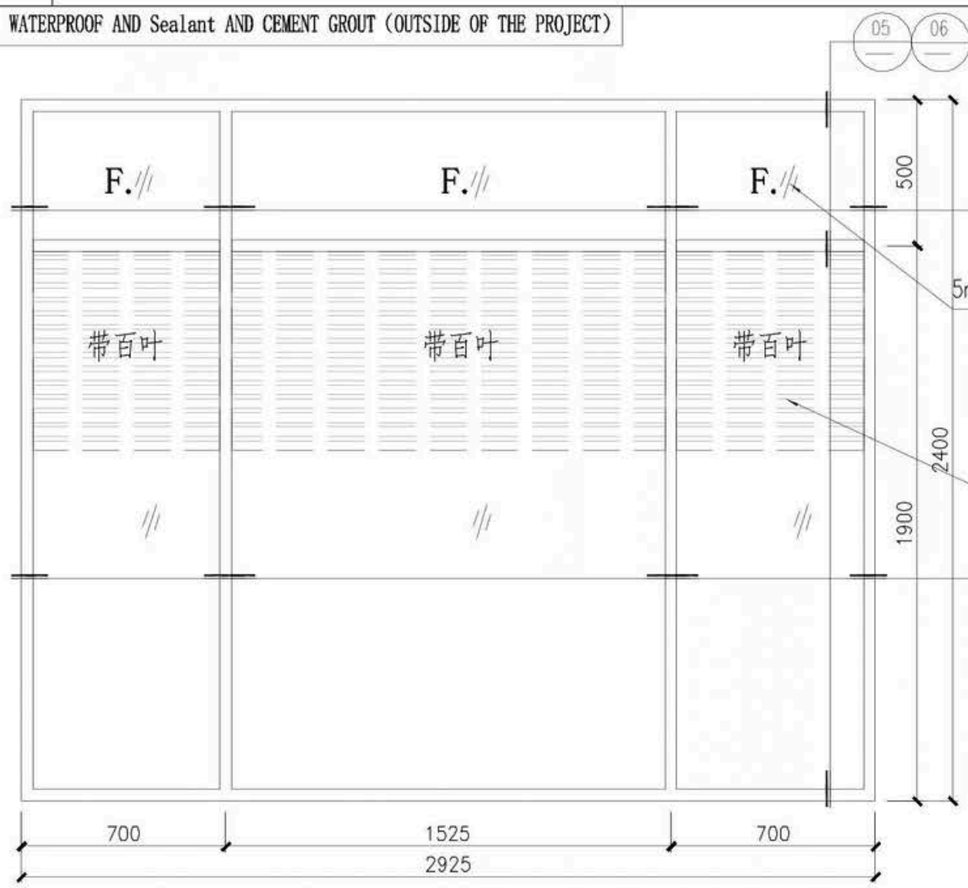



5mm white glass + 20A + 5mm double silver glass


5mm白玻+20A+5mm双银玻璃

5mm white glass + 1.14PVB + 5 + 16A + 5mm white glass low-transmittance LOW-E TB160

5mm白玻+1.14PVB+5+16A+5mm白玻低透LOW-E TB160

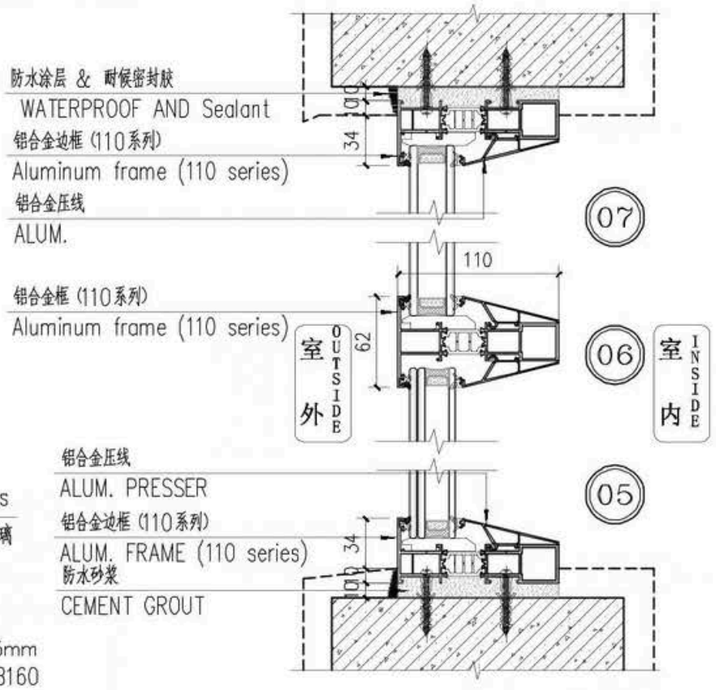

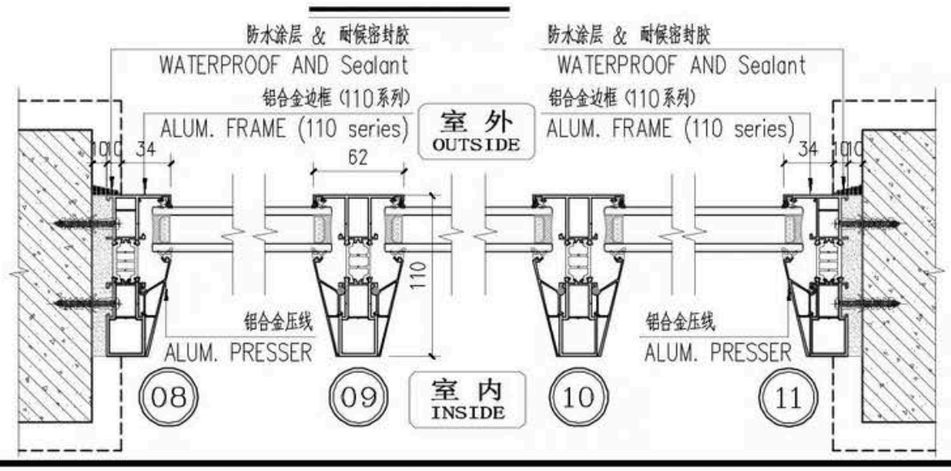


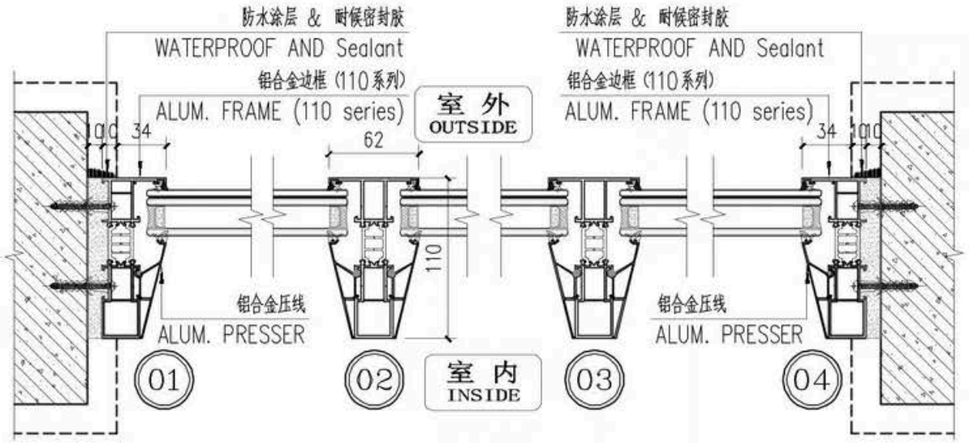


SAIF®		批准 APPROVED BY			项目负责 DIRECTOR		工程号 PROJECT NO.	
		审核 EXAMINED BY			设计 DESIGNED BY		图号 DRAWING NO.	DT-02
		校对 CHECKED BY			制图 DRAWN BY		比例 SCALE	
建设单位 CLIENT		图纸内容 DRAWING TITLE					设计阶段 DESIGN STAGE	施工图
工程名称 PROJECT	DCB						日期 DATE	2026.08

Product Series 产品系列	问界平开窗-110	Profile Color型材颜色	Inner moonlight gray, outer moonlight gray内月光灰外月光灰	Glass Name玻璃名称	5mm white glass + 1.14PVB + 5 + 16A + 5mm white glass low-transmittance LOW-E TB160 5mm白玻+1.14PVB+5+16A+5mm白玻低透LOW-E TB160	Qty数量（樘）	Area面积（㎡）
Screen Mesh Type纱网类型	No无	Accessory Type配件类型	No无	Press Line Style压线款式	baroclinic line斜压线	1	7.04
Installation Method安装方式	mounting hole安装孔	Installation Location安装位置	W1.02	Fixed PositionRubber Strip固定位胶条	No不配		
Remarks备注	Use F4, F5, and F6 glass for the louvers, with a slot opening of 40, F4\F5\F6玻璃做百叶，槽口做40						


Note: WATERPROOF AND Sealant AND CEMENT GROUT (OUTSIDE OF THE PROJECT)

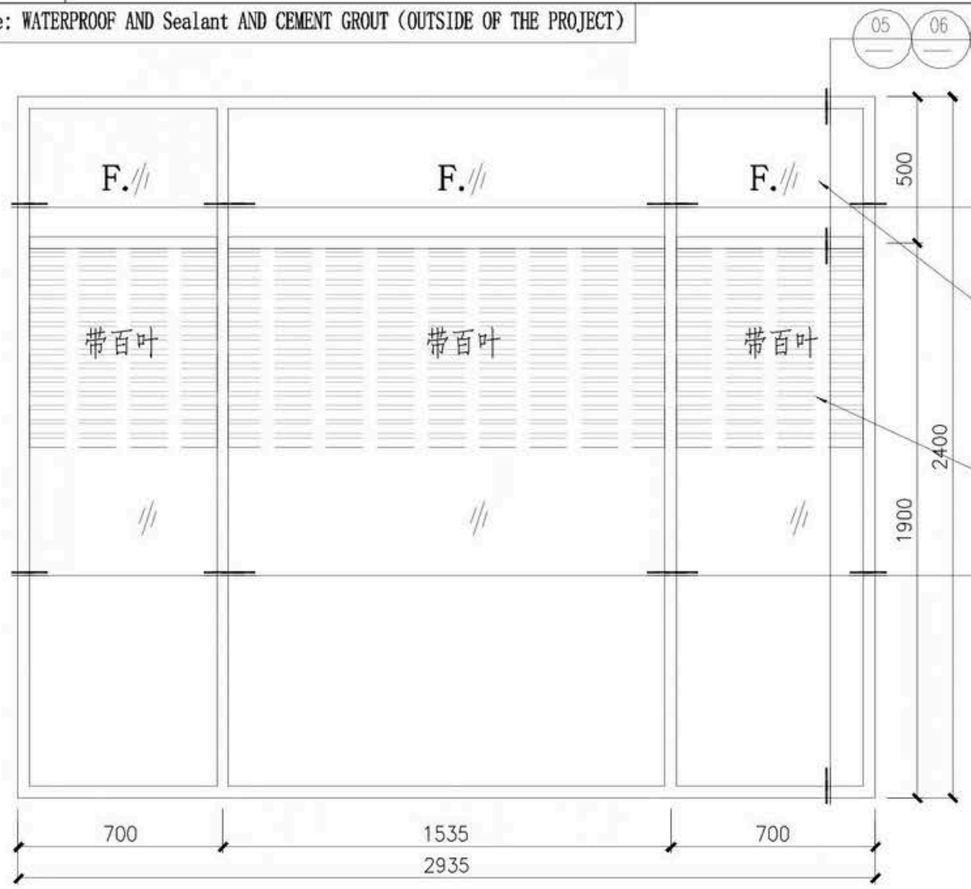


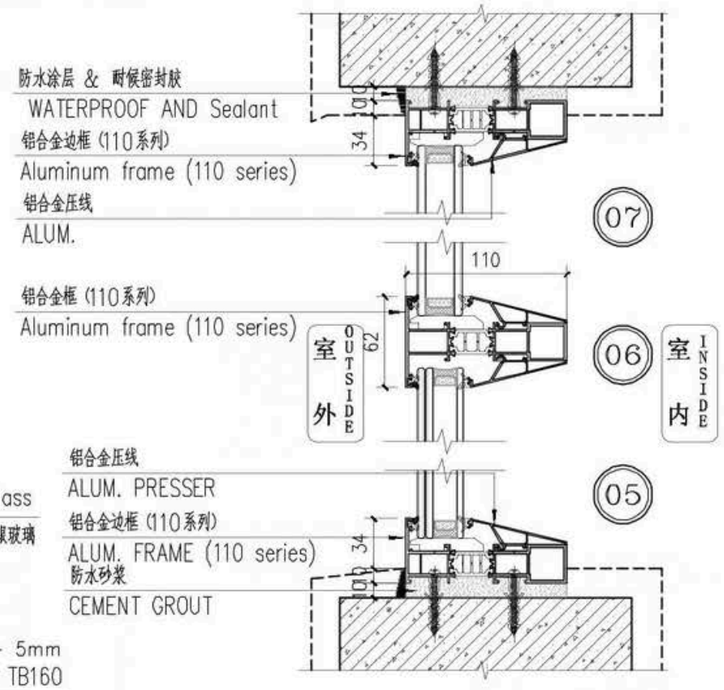

5mm white glass + 20A + 5mm double silver glass
5mm白玻+20A+5mm双银玻璃

5mm white glass + 1.14PVB + 5 + 16A + 5mm white glass low-transmittance LOW-E TB160
5mm白玻+1.14PVB+5+16A+5mm白玻低透LOW-E TB160

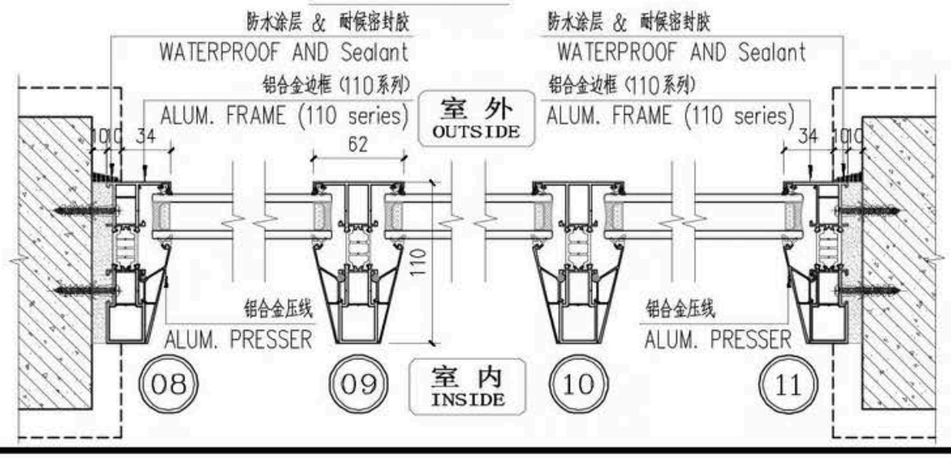


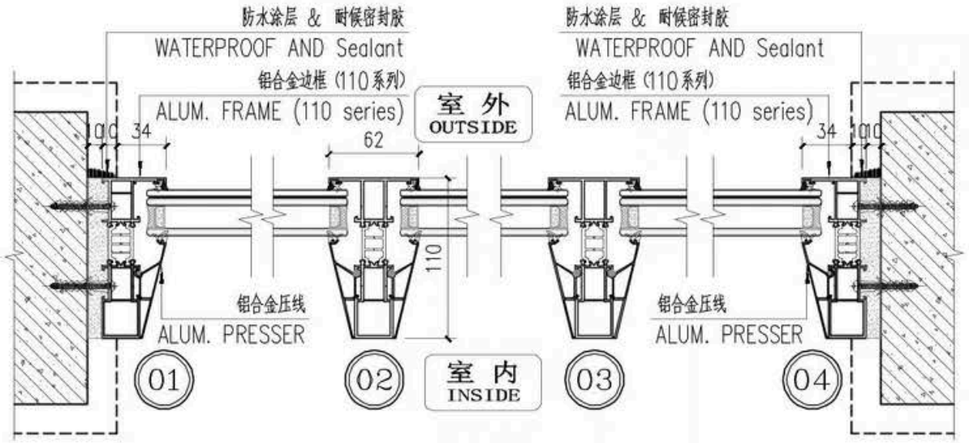

SAIF®		批准 APPROVED BY		项目负责 DIRECTOR	工程号 PROJECT NO.
		审核 EXAMINED BY		设计 DESIGNED BY	图号 DRAWING NO. DT-03
		校对 CHECKED BY		制图 DRAWN BY	比例 SCALE
建设单位 CLIENT		图纸内容 DRAWING TITLE			设计阶段 DESIGN STAGE 施工图
工程名称 PROJECT	DCB				日期 DATE 2026.08


Product Series 产品系列	问界平开窗-110	Profile Color型材颜色	Inner moonlight gray, outer moonlight gray内月光灰外月光灰	Glass Name玻璃名称	5mm white glass + 1.14PVB + 5 + 16A + 5mm white glass low-transmittance LOW-E TB160 5mm白玻+1.14PVB+5+16A+5mm白玻低透LOW-E TB160	Qty数量（樘）	Area面积（㎡）
Screen Mesh Type纱网类型	No无	Accessory Type配件类型	No无	Press Line Style压线款式	baroclinic line斜压线	1	6.98
Installation Method安装方式	mounting hole安装孔	Installation Location安装位置	W1.03	Fixed PositionRubber Strip固定位胶条	No不配		
Remarks备注	Use F4, F5, and F6 glass for the louvers, with a slot opening of 40, F4\F5\F6玻璃做百叶，槽口做40						


Note: WATERPROOF AND Sealant AND CEMENT GROUT (OUTSIDE OF THE PROJECT)

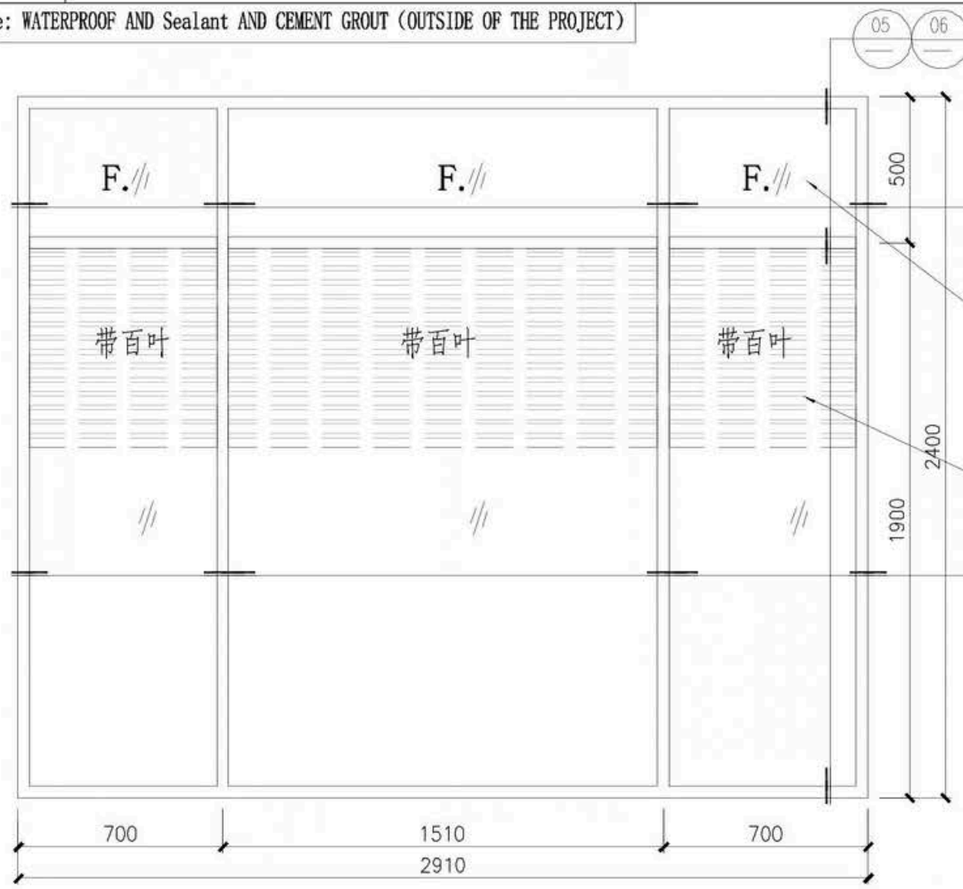


5mm white glass + 20A + 5mm double silver glass
5mm白玻+20A+5mm双银玻璃

5mm white glass + 1.14PVB + 5 + 16A + 5mm white glass low-transmittance LOW-E TB160
5mm白玻+1.14PVB+5+16A+5mm白玻低透LOW-E TB160

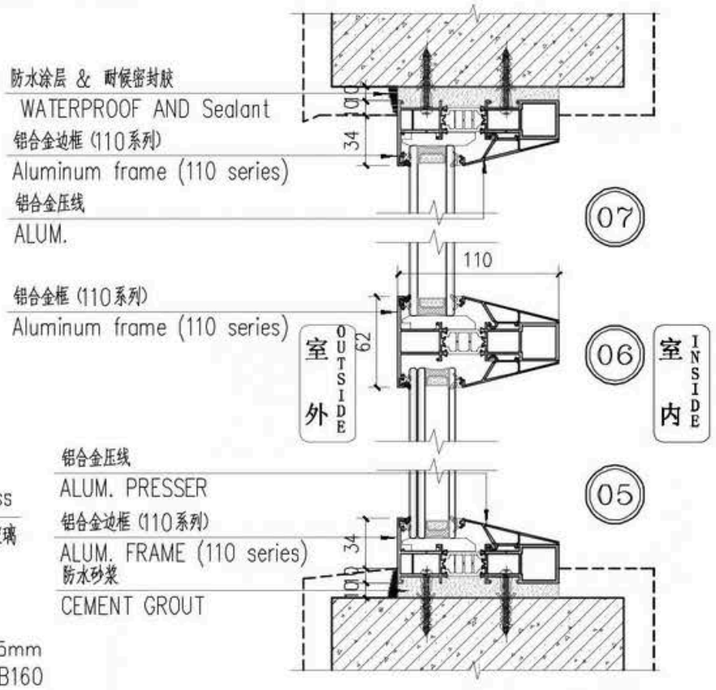

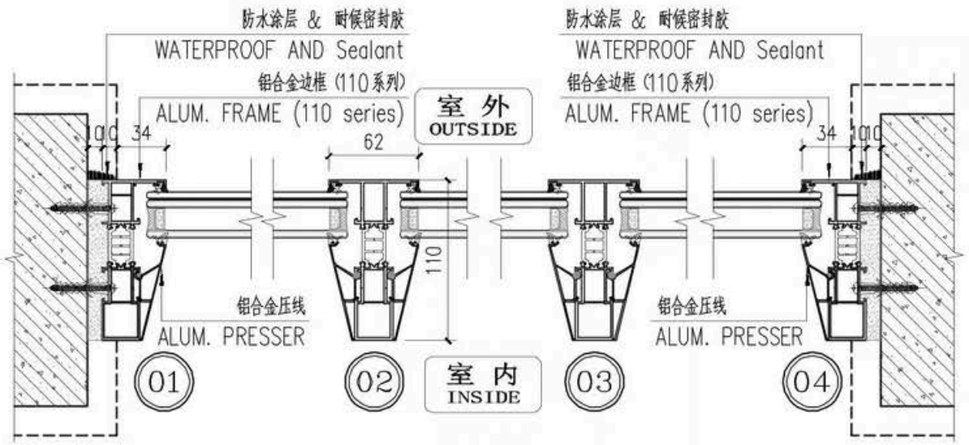


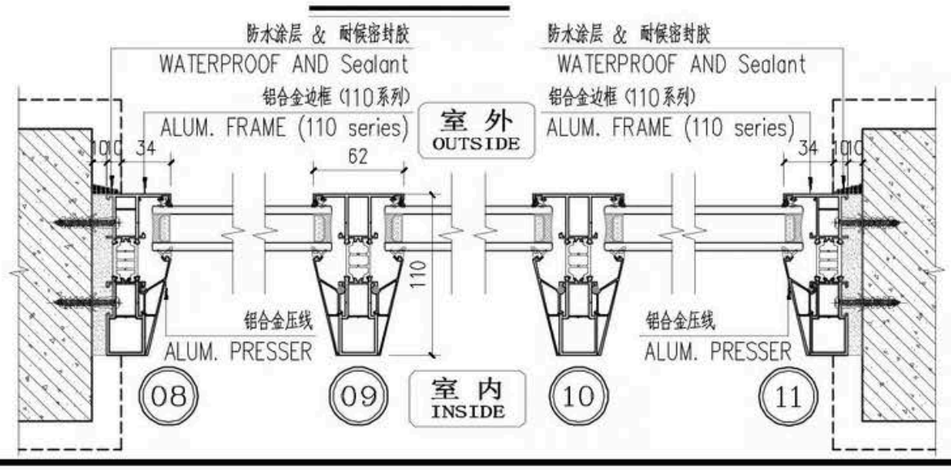



SAIF		批准 APPROVED BY			项目负责 DIRECTOR			工程号 PROJECT NO.	
		审核 EXAMINED BY			设计 DESIGNED BY			图号 DRAWING NO.	DT-04
		校对 CHECKED BY			制图 DRAWN BY			比例 SCALE	
建设单位 CLIENT		图纸内容 DRAWING TITLE						设计阶段 DESIGN STAGE	施工图
工程名称 PROJECT	DCB							日期 DATE	2026.08


Product Series 产品系列	问界平开窗-110	Profile Color型材颜色	Inner moonlight gray, outer moonlight gray内月光灰外月光灰	Glass Name玻璃名称	5mm white glass + 1.14PVB + 5 + 16A + 5mm white glass low-transmittance LOW-E TB160 5mm白玻+1.14PVB+5+16A+5mm白玻低透LOW-E TB160	Qty数量（樘）	Area面积（㎡）
Screen Mesh Type纱网类型	No无	Accessory Type配件类型	No无	Press Line Style压线款式	baroclinic line斜压线	1	7.02
Installation Method安装方式	mounting hole安装孔	Installation Location安装位置	W1.04	Fixed PositionRubber Strip固定位胶条	No不配		
Remarks备注	Use F4, F5, and F6 glass for the louvers, with a slot opening of 40, F4\F5\F6玻璃做百叶，槽口做40						

Note: WATERPROOF AND Sealant AND CEMENT GROUT (OUTSIDE OF THE PROJECT)

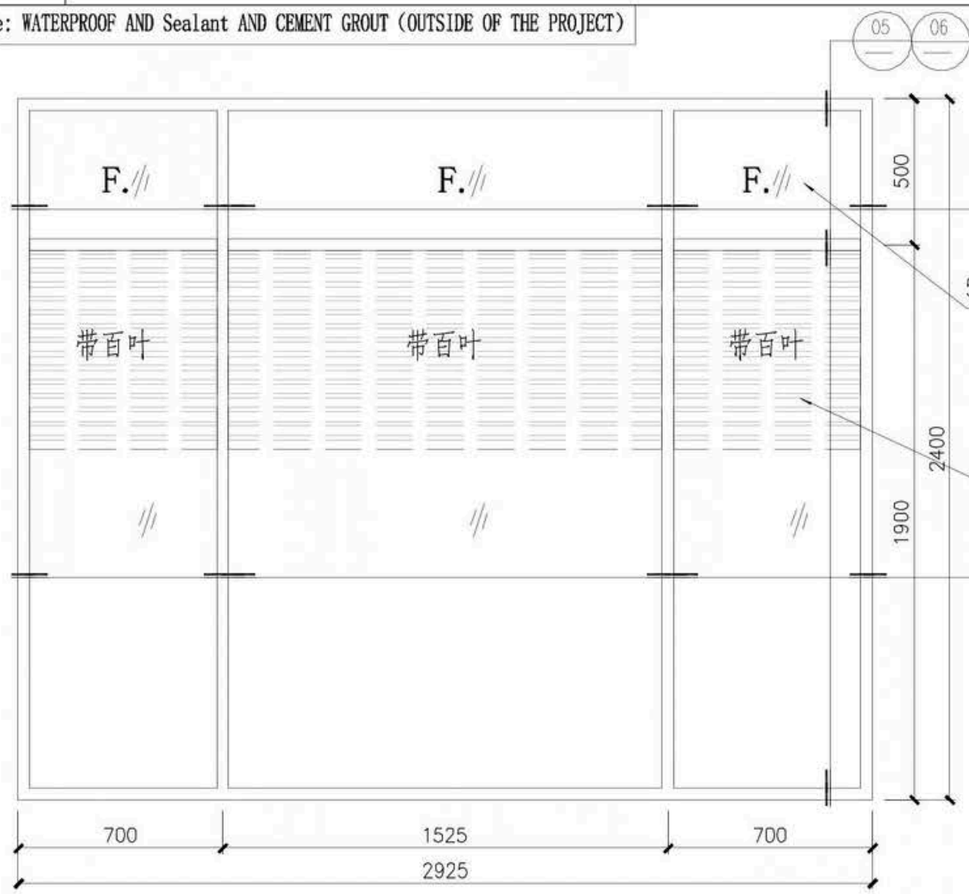

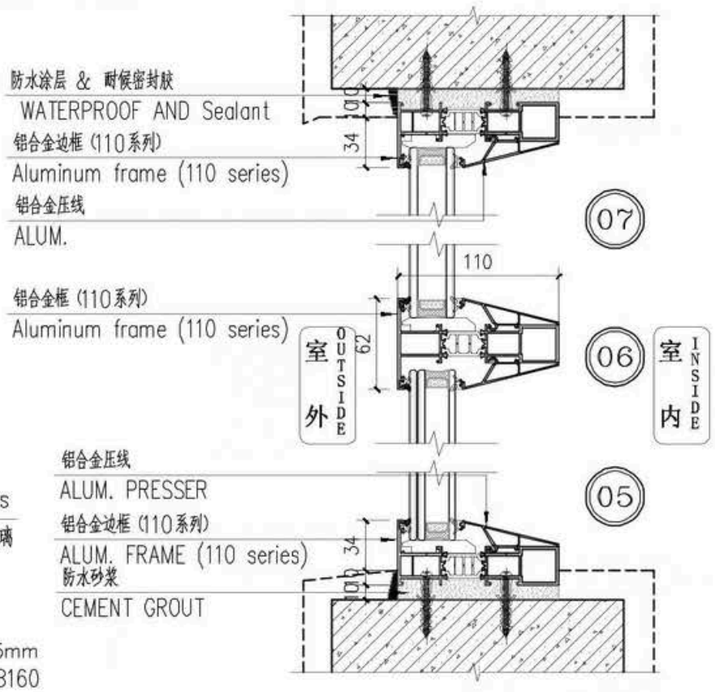

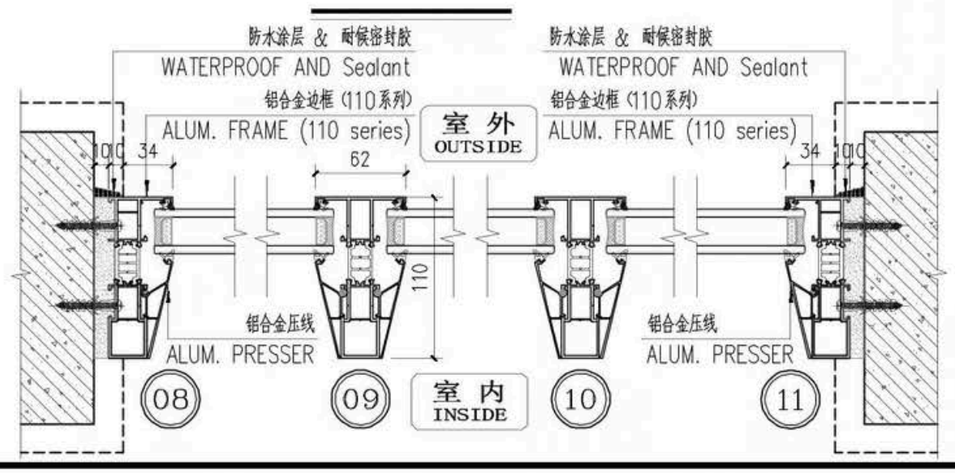


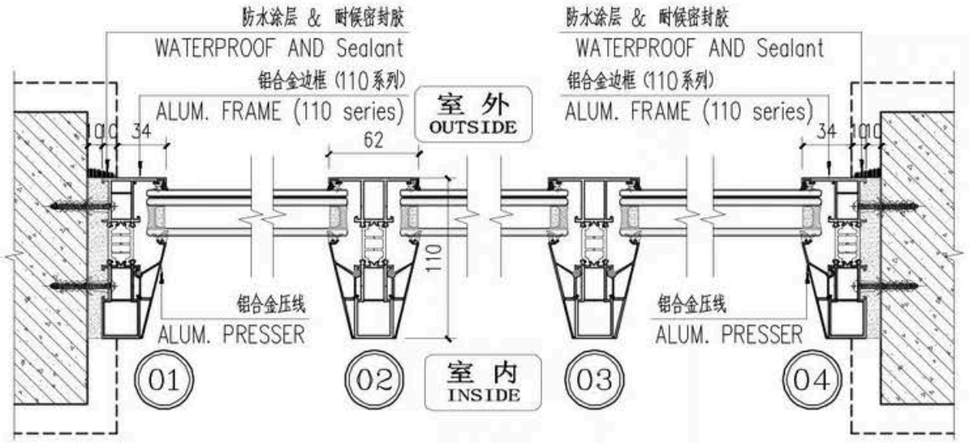



SAIF		批准 APPROVED BY			项目负责 DIRECTOR		工程号 PROJECT NO.	
		审核 EXAMINED BY			设计 DESIGNED BY		图号 DRAWING NO.	DT-05
		校对 CHECKED BY			制图 DRAWN BY		比例 SCALE	
建设单位 CLIENT		图纸内容 DRAWING TITLE					设计阶段 DESIGN STAGE	施工图
工程名称 PROJECT	DCB						日期 DATE	2026.08


Product Series 产品系列	同界平开窗-110	Profile Color型材颜色	Inner moonlight gray, outer moonlight gray内月光灰外月光灰	Glass Name玻璃名称	5mm white glass + 1.14PVB + 5 + 16A + 5mm white glass low-transmittance LOW-E TB160 5mm白玻+1.14PVB+5+16A+5mm白玻低透LOW-E TB160	Qty数量（樘）	Area面积（㎡）
Screen Mesh Type纱网类型	No无	Accessory Type配件类型	Hohmann with base handle, black - -霍曼有基座执手 黑色-	Press Line Style压线款式	baroclinic line斜压线	1	3.31
Installation Method安装方式	mounting hole安装孔	Installation Location安装位置	W1.05	Fixed PositionRubber Strip固定位胶条	No不配		
Remarks备注	Use F1 glass for the louvers, F1玻璃做百叶						

Note: WATERPROOF AND Sealant AND CEMENT GROUT (OUTSIDE OF THE PROJECT)

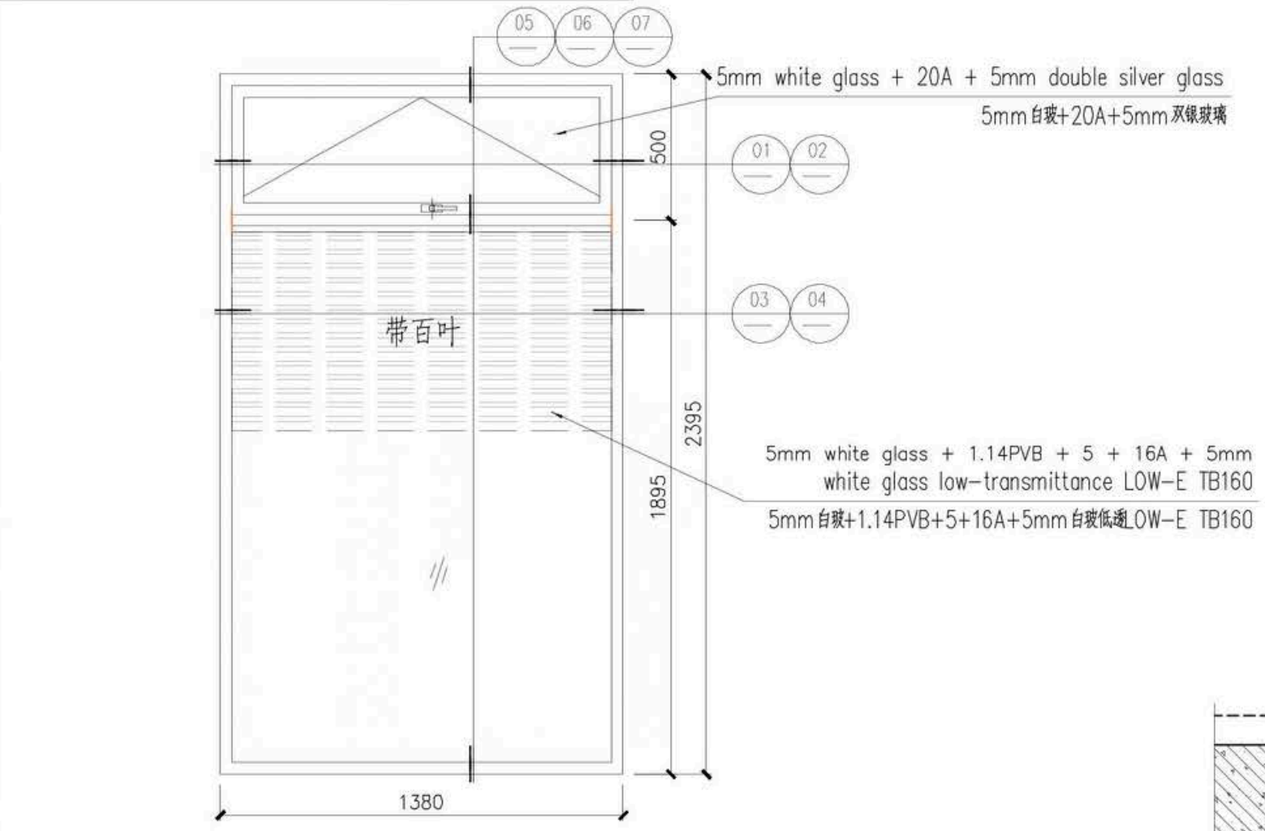

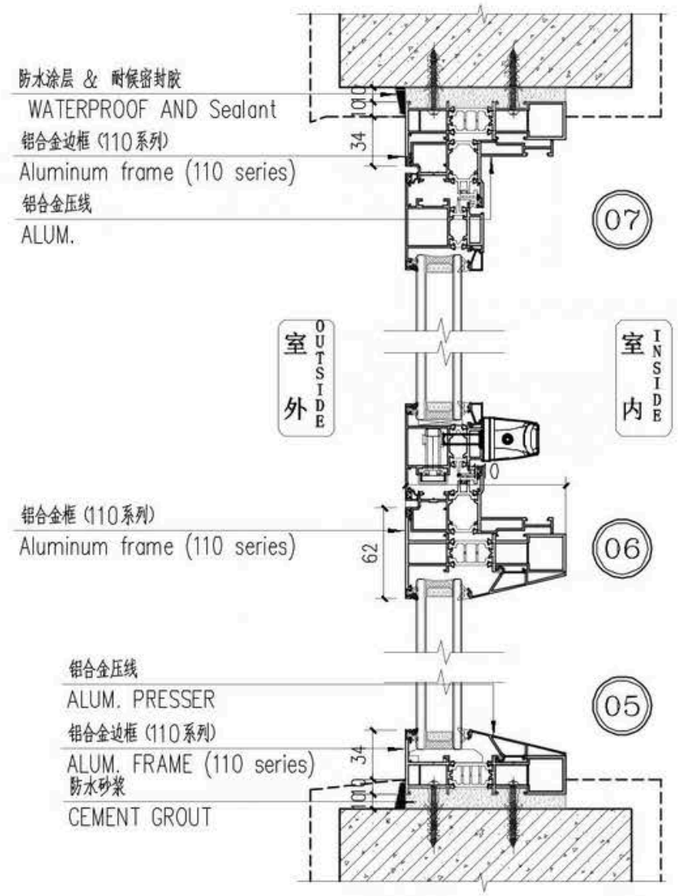

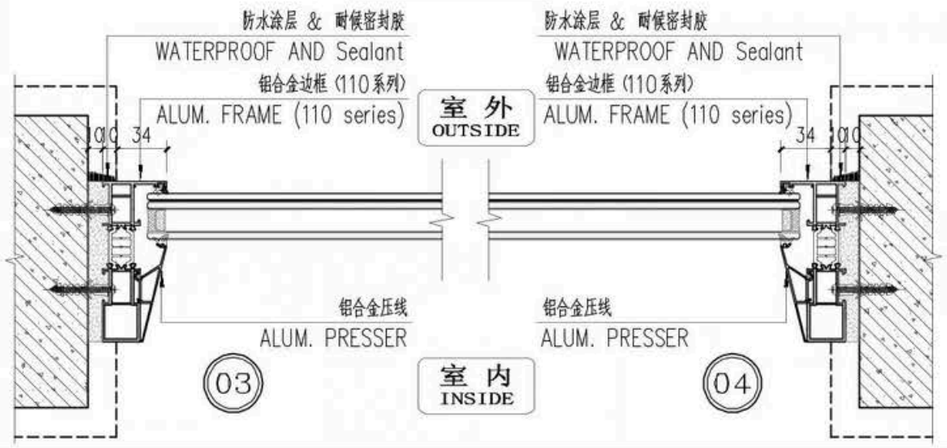


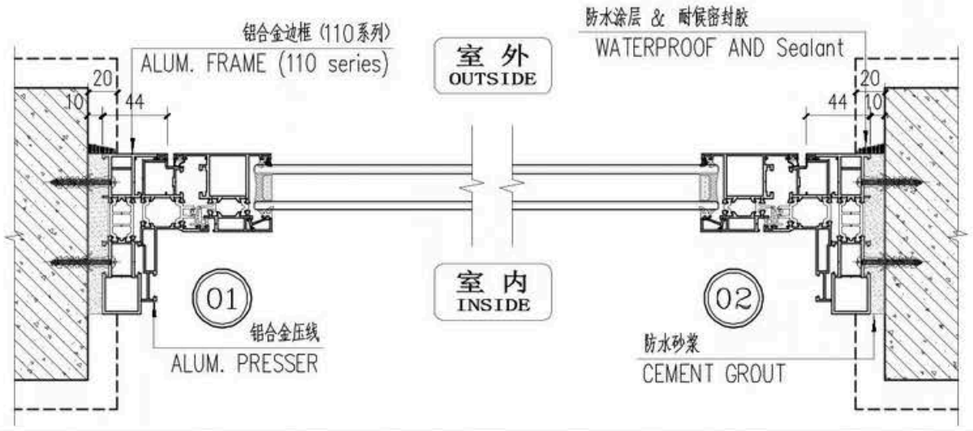



建设单位 CLIENT		批 准 APPROVED BY			项目负责 DIRECTOR		工程号 PROJECT NO.	
工程名称 PROJECT	DCB	审 核 EXAMINED BY			设 计 DESIGNED BY		图 号 DRAWING NO.	DT-06
图纸内容 DRAWING TITLE		校 对 CHECKED BY			制 图 DRAWN BY		比 例 SCALE	
							设计阶段 DESIGN STAGE	施工图
							日 期 DATE	2026.08


Product Series 产品系列	问界平开窗-110	Profile Color型材颜色	Inner moonlight gray, outer moonlight gray内月光灰外月光灰	Glass Name玻璃名称	5mm white glass + 20A + 5mm double silver glass 5mm白玻+20A+5mm双银玻璃	Qty数量(樘)	Area面积(㎡)
Screen Mesh Type纱网类型	No无	Accessory Type配件类型	No无	Press Line Style压线款式	baroclinic line斜压线	1	2.73
Installation Method安装方式	mounting hole安装孔	Installation Location安装位置	D1	Fixed PositionRubber Strip固定位胶条	No不配		
Remarks备注	Glass made with double silver and four hinges玻璃做双银配四个合页						


Note: WATERPROOF AND Sealant AND CEMENT GROUT (OUTSIDE OF THE PROJECT)

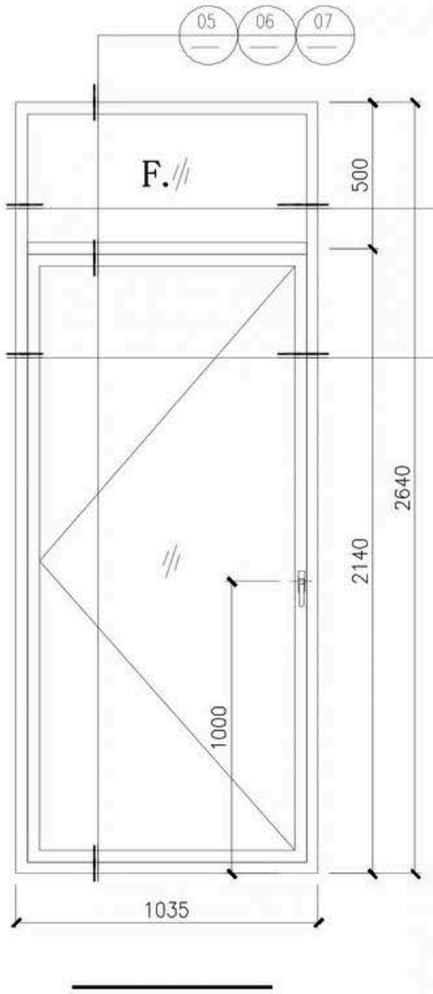

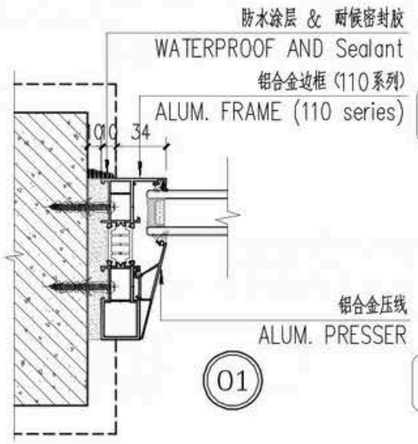

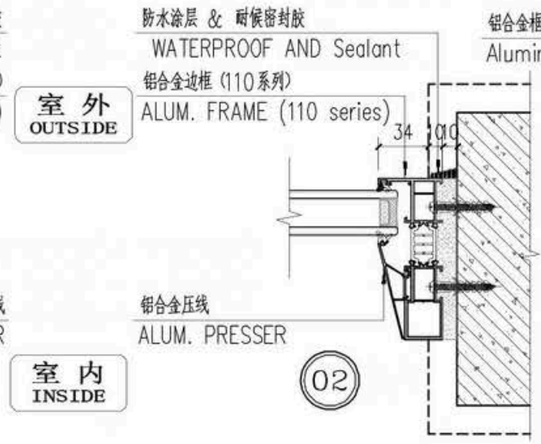

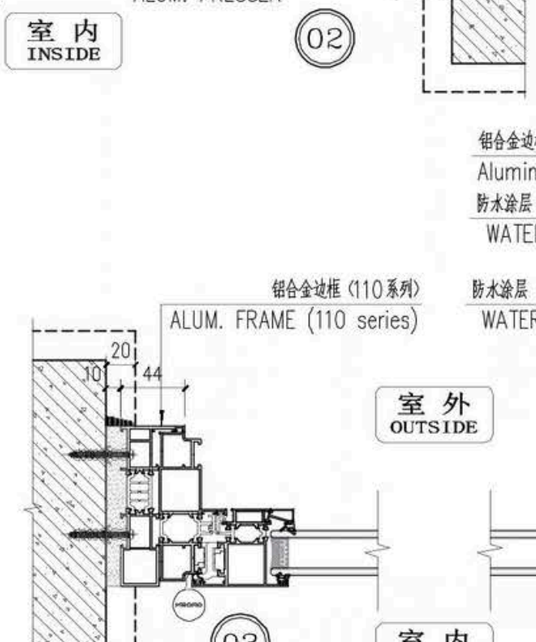


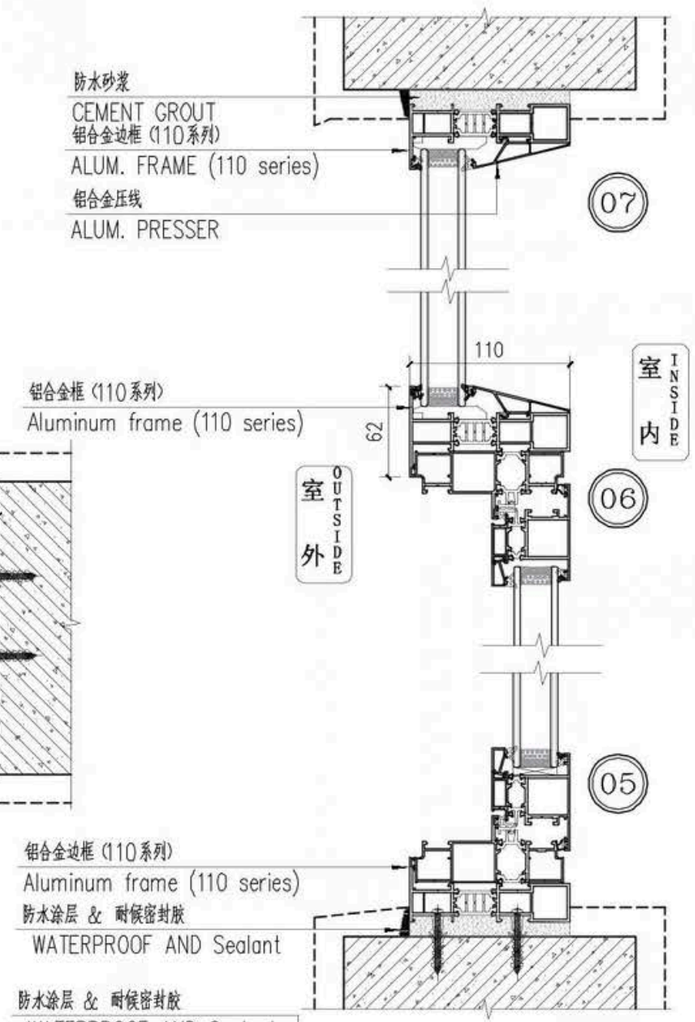



		批准 APPROVED BY			项目负责 DIRECTOR		工程号 PROJECT NO.	
		审核 EXAMINED BY			设计 DESIGNED BY		图号 DRAWING NO.	DT-07
		校对 CHECKED BY			制图 DRAWN BY		比例 SCALE	
建设单位 CLIENT		图纸内容 DRAWING TITLE					设计阶段 DESIGN STAGE	施工图
工程名称 PROJECT	DCB						日期 DATE	2026.08


Product Series 产品系列	闷界平开窗-110	Profile Color型材颜色	Inner moonlight gray, outer moonlight gray内月光灰外月光灰	Glass Name玻璃名称	5mm white glass + 1.14PVB + 5 + 16A + 5mm white glass low-transmittance LOW-E TB160 5mm白玻+1.14PVB+5+16A+5mm白玻低透LOW-E TB160	Qty数量(樘)	Area面积(㎡)
Screen Mesh Type纱网类型	No无	Accessory Type配件类型	No无	Press Line Style压线款式	baroclinic line斜压线	1	5.27
Installation Method安装方式	mounting hole安装孔	Installation Location安装位置	D1-01	Fixed PositionRubber Strip固定位胶条	No不配		
Remarks备注	Glass-embedded shutters玻璃内置百叶						

Note: WATERPROOF AND Sealant AND CEMENT GROUT (OUTSIDE OF THE PROJECT)

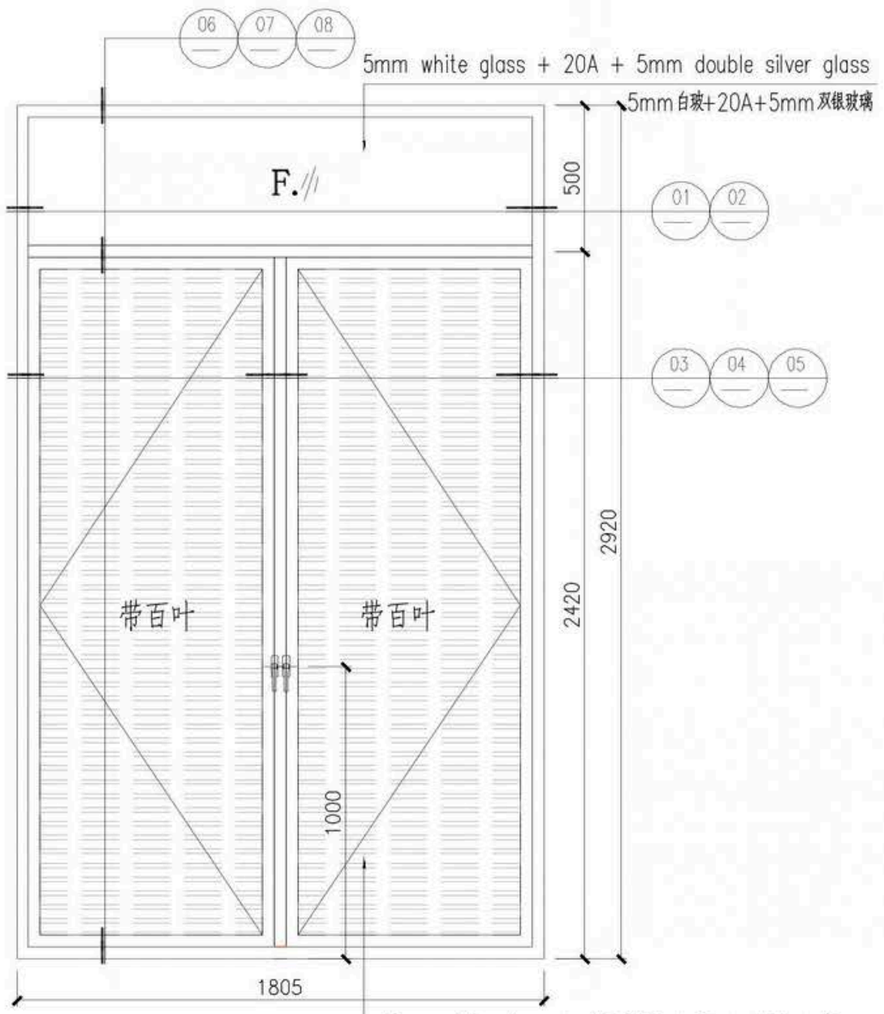

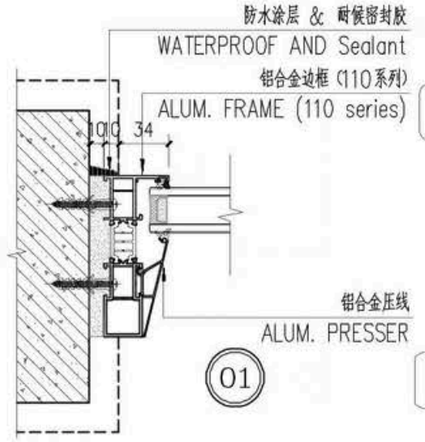

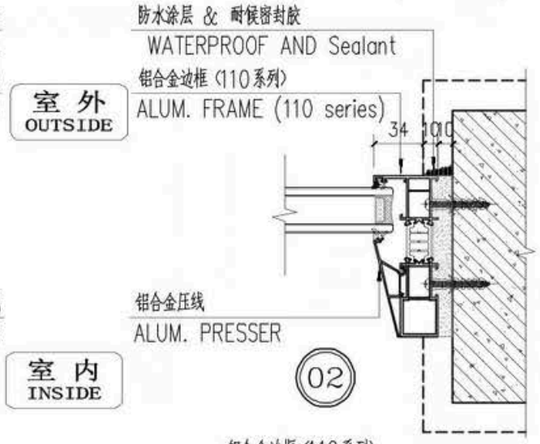


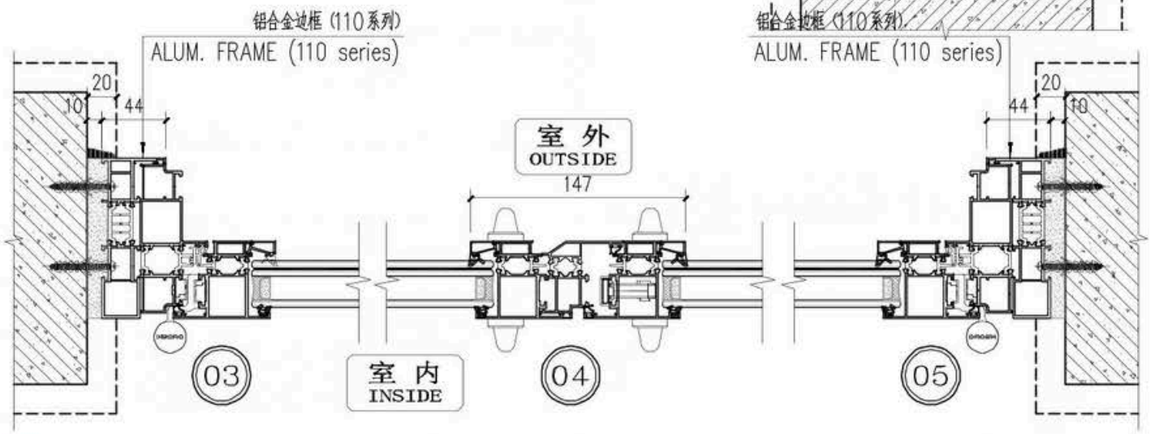



批准 APPROVED BY			项目负责 DIRECTOR			工程号 PROJECT NO.	
审核 EXAMINED BY			设计 DESIGNED BY			图号 DRAWING NO.	DT-08
校对 CHECKED BY			制图 DRAWN BY			比例 SCALE	
建设单位 CLIENT		图纸内容 DRAWING TITLE				设计阶段 DESIGN STAGE	施工图
工程名称 PROJECT	DCB					日期 DATE	2026.08


Product Series 产品系列	问界平开窗-110	Profile Color型材颜色	Inner moonlight gray, outer moonlight gray内月光灰外月光灰	Glass Name玻璃名称	5mm white glass + 1.14PVB + 5 + 16A + 5mm white glass low-transmittance LOW-E TB160 5mm白玻 +1.14PVB+5+16A+5mm白玻低透LOW-E TB160	Qty数量(樘)	Area面积(㎡)
Screen Mesh Type纱网类型	No无	Accessory Type配件类型	No无	Press Line Style压线款式	baroclinic line斜压线	1	4.98
Installation Method安装方式	mounting hole安装孔	Installation Location安装位置	D1-02	Fixed PositionRubber Strip固定位胶条	No不配		
Remarks备注	Glass-embedded shutters玻璃内置百叶						

Note: WATERPROOF AND Sealant AND CEMENT GROUT (OUTSIDE OF THE PROJECT)

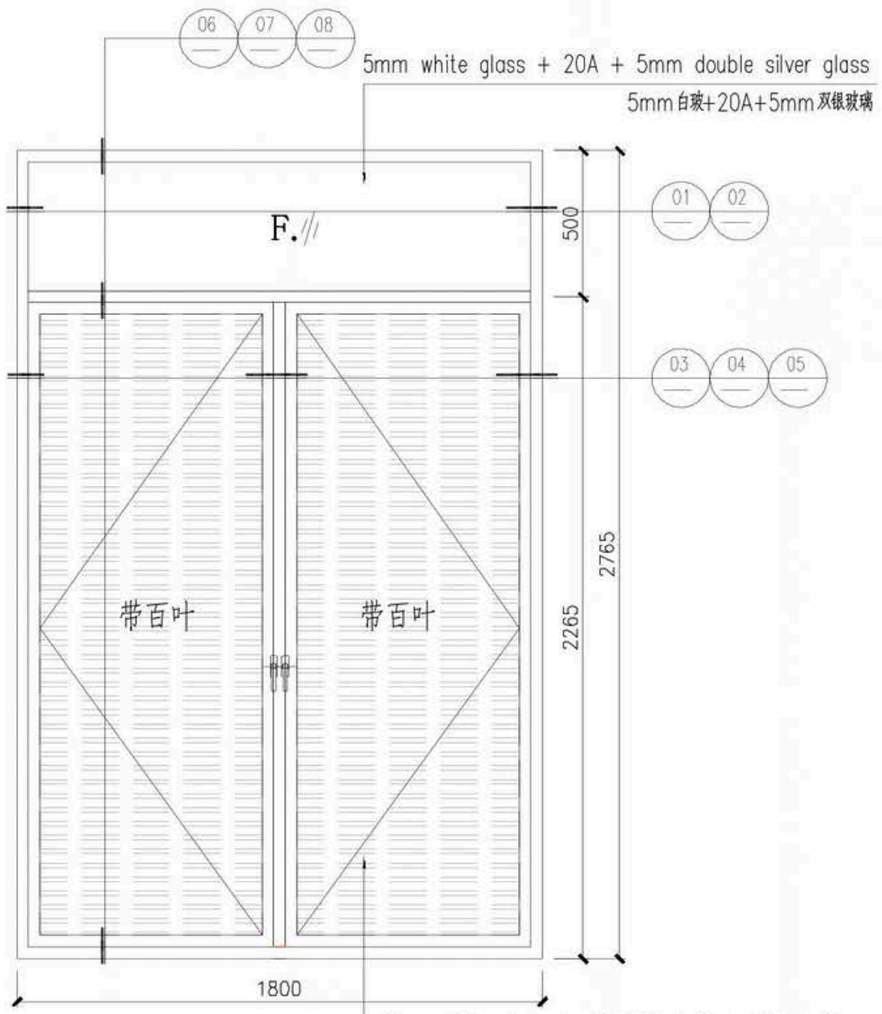

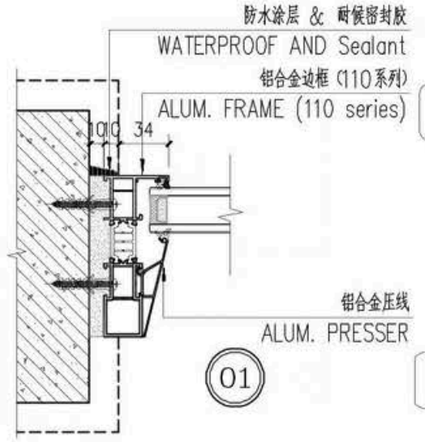

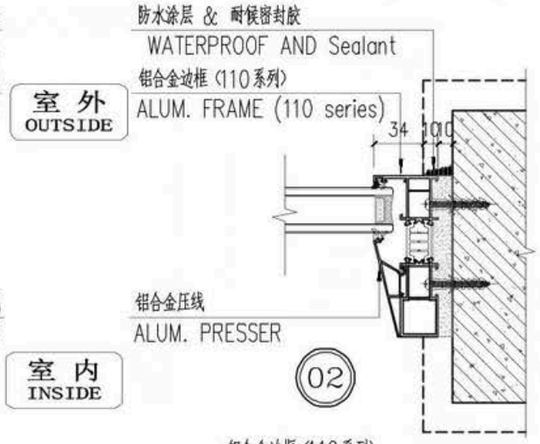


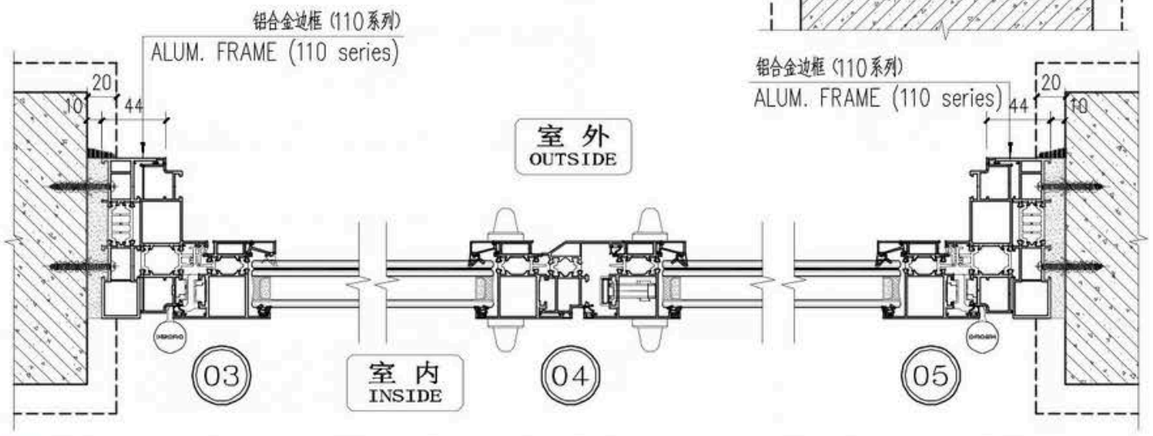



批 准 APPROVED BY			项目负责 DIRECTOR			工 程 号 PROJECT NO.	
审 核 EXAMINED BY			设 计 DESIGNED BY			图 号 DRAWING NO.	DT-09
校 对 CHECKED BY			制 图 DRAWN BY			比 例 SCALE	
建设单位 CLIENT		图纸内容 DRAWING TITLE				设计阶段 DESIGN STAGE	施工图
工程名称 PROJECT	DCB					日 期 DATE	2026.08


Product Series 产品系列	问界平开窗-110	Profile Color型材颜色	Inner moonlight gray, outer moonlight gray内月光灰外月光灰	Glass Name玻璃名称	5mm white glass + 20A + 5mm double silver glass 5mm白玻+20A+5mm双银玻璃	Qty数量(樘)	Area面积(㎡)
Screen Mesh Type纱网类型	No无	Accessory Type配件类型	No无	Press Line Style压线款式	baroclinic line斜压线	1	3.58
Installation Method安装方式	mounting hole安装孔	Installation Location安装位置	D1-03	Fixed PositionRubber Strip固定位胶条	No不配		
Remarks备注	Glass made with double silver 玻璃做双银						

Note: WATERPROOF AND Sealant AND CEMENT GROUT (OUTSIDE OF THE PROJECT)

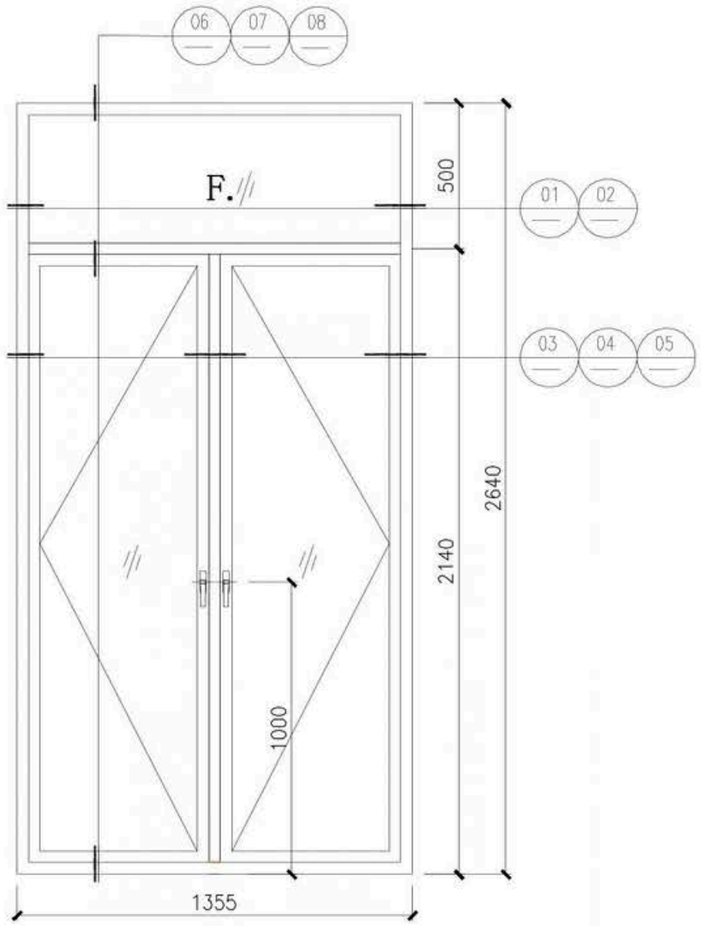

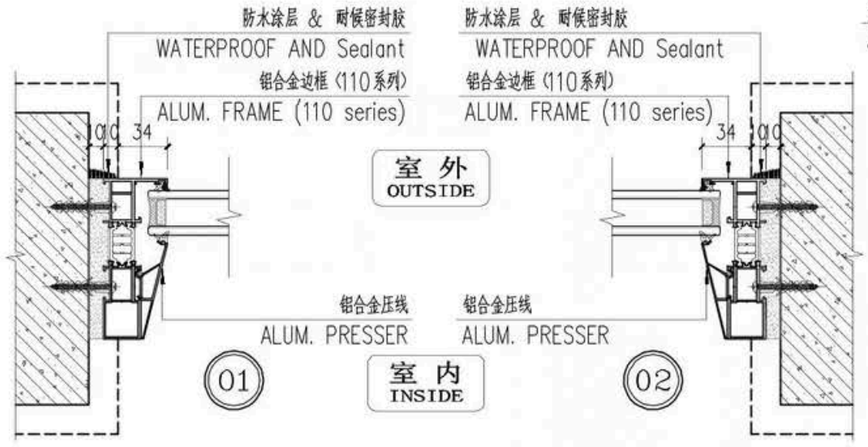

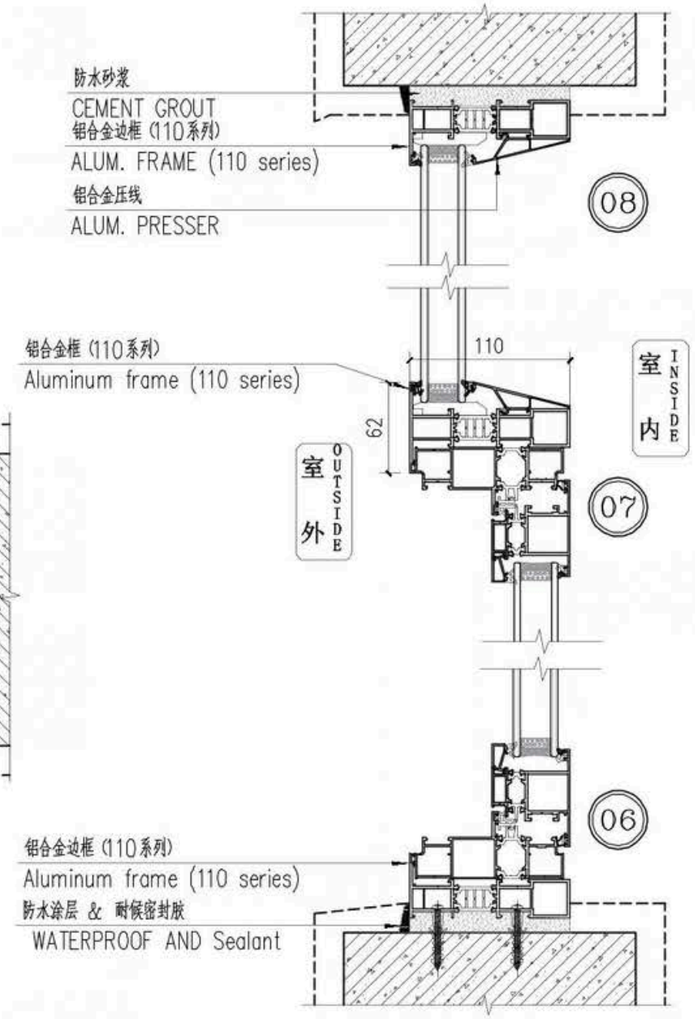


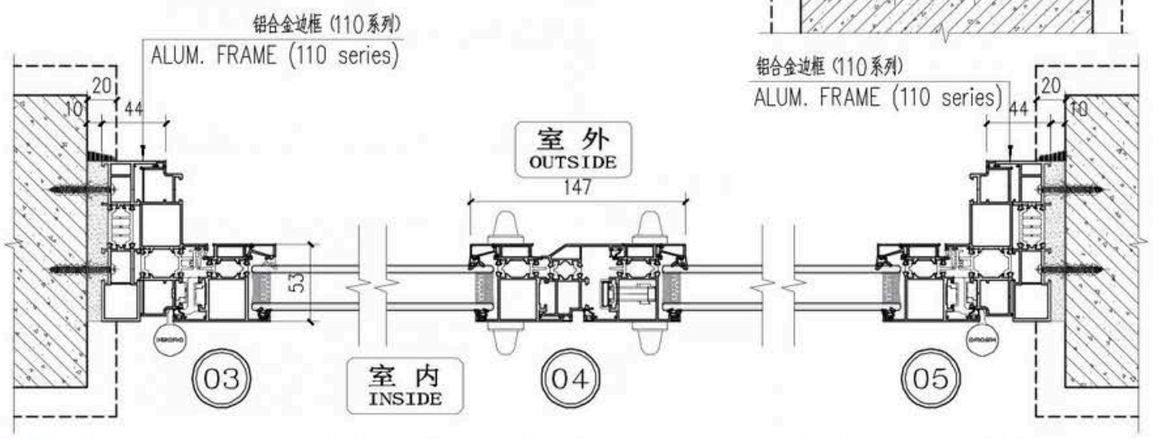



SAIF®		批 准 APPROVED BY			项目负责 DIRECTOR		工程号 PROJECT NO.	
		审 核 EXAMINED BY			设 计 DESIGNED BY		图 号 DRAWING NO.	DT-10
		校 对 CHECKED BY			制 图 DRAWN BY		比 例 SCALE	
建设单位 CLIENT		图纸内容 DRAWING TITLE					设计阶段 DESIGN STAGE	施工图
工程名称 PROJECT	DCB						日 期 DATE	2026.08


Product Series 产品系列	问界平开窗-110	Profile Color型材颜色	Inner moonlight gray, outer moonlight gray内月光灰外月光灰	Glass Name玻璃名称	5mm white glass + 20A + 5mm double silver glass 5mm白玻+20A+5mm双银玻璃	Qty数量(樘)	Area面积(㎡)
Screen Mesh Type纱网类型	No无	Accessory Type配件类型	No无	Press Line Style压线款式	baroclinic line斜压线	1	4.16
Installation Method安装方式	mounting hole安装孔	Installation Location安装位置	D1-04	Fixed PositionRubber Strip固定位胶条	No不配		
Remarks备注	Glass made with double silver 玻璃做双银						

Note: WATERPROOF AND Sealant AND CEMENT GROUT (OUTSIDE OF THE PROJECT)

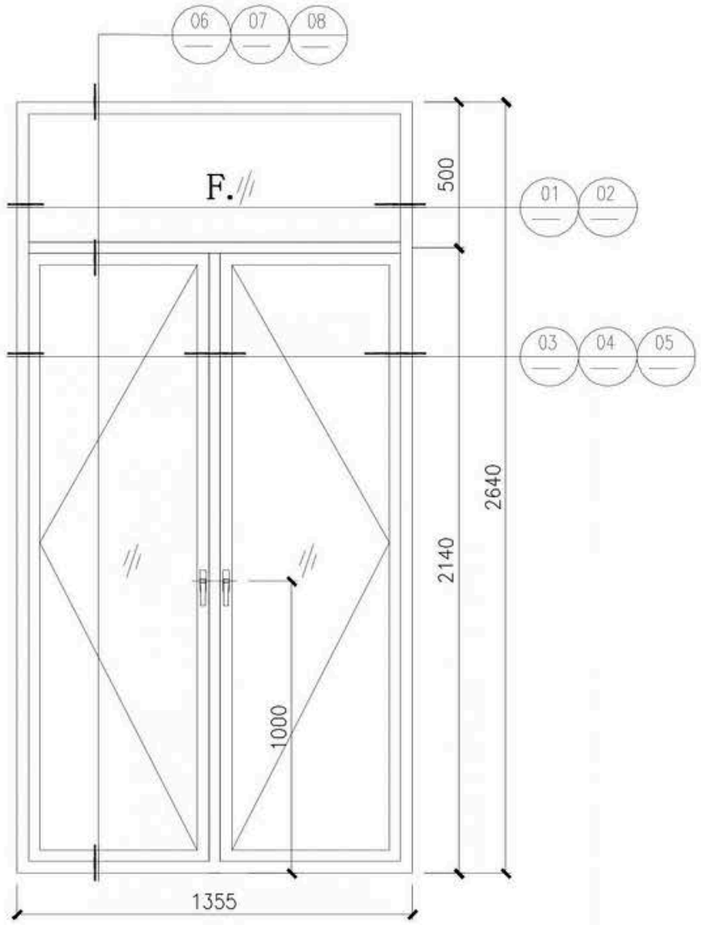

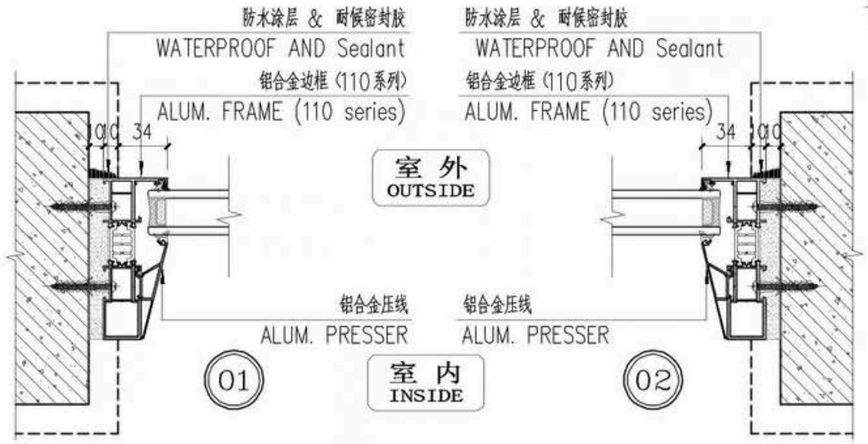

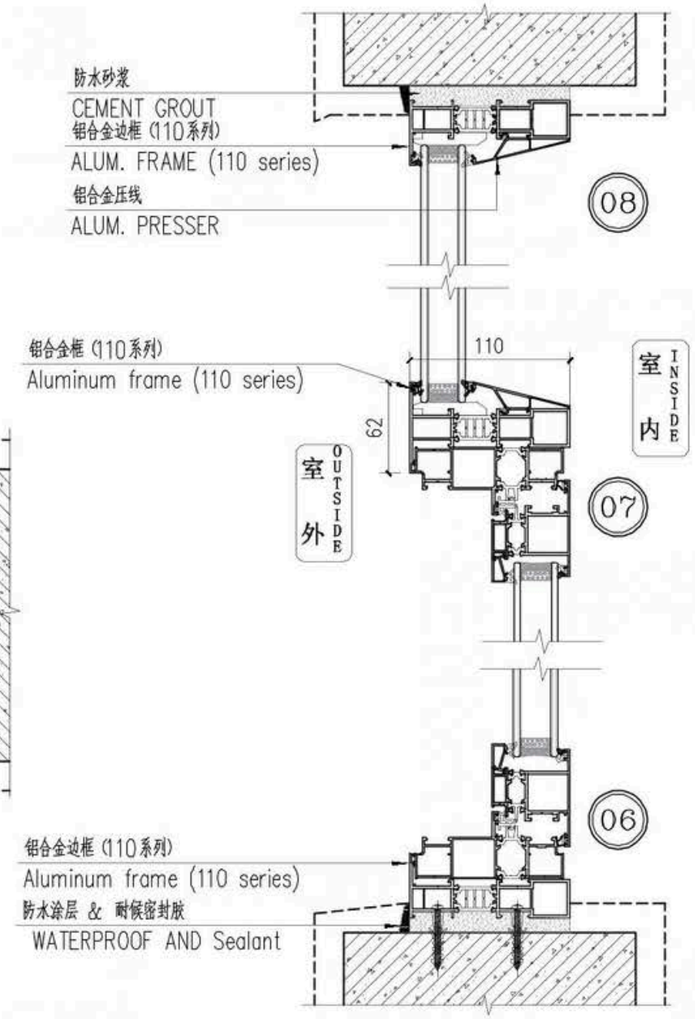


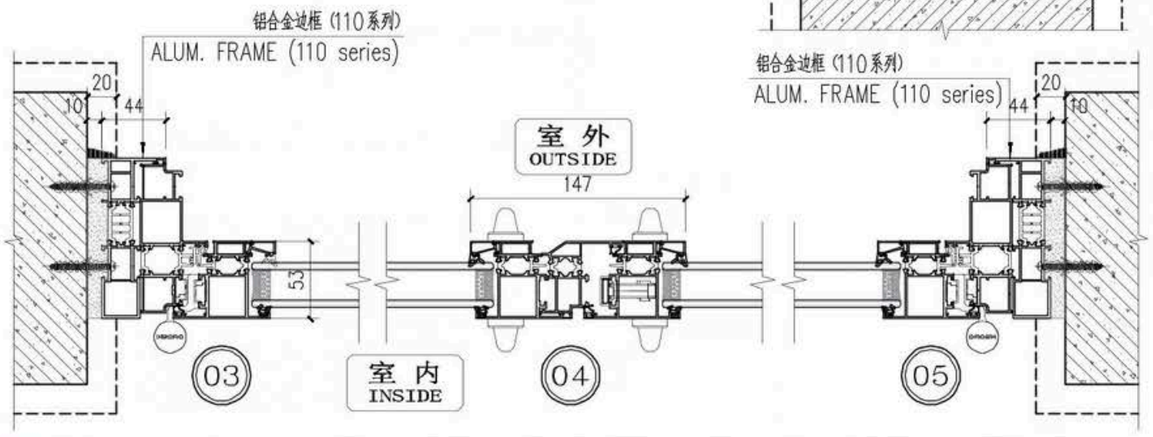



SAIF		批准 APPROVED BY			项目负责 DIRECTOR		工程号 PROJECT NO.	
		审核 EXAMINED BY			设计 DESIGNED BY		图号 DRAWING NO.	DT-11
		校对 CHECKED BY			制图 DRAWN BY		比例 SCALE	
建设单位 CLIENT		图纸内容 DRAWING TITLE					设计阶段 DESIGN STAGE	施工图
工程名称 PROJECT	DCB						日期 DATE	2026.08


Product Series 产品系列	问界平开窗-110	Profile Color型材颜色	Inner moonlight gray, outer moonlight gray内月光灰外月光灰	Glass Name玻璃名称	5mm white glass + 20A + 5mm double silver glass 5mm白玻+20A+5mm双银玻璃	Qty数量(樘)	Area面积(㎡)
Screen Mesh Type纱网类型	No无	Accessory Type配件类型	No无	Press Line Style压线款式	baroclinic line斜压线	1	5.05
Installation Method安装方式	mounting hole安装孔	Installation Location安装位置	D1-05	Fixed PositionRubber Strip固定位胶条	No不配		
Remarks备注	Glass made with double silver 玻璃做双银						

Note: WATERPROOF AND Sealant AND CEMENT GROUT (OUTSIDE OF THE PROJECT)

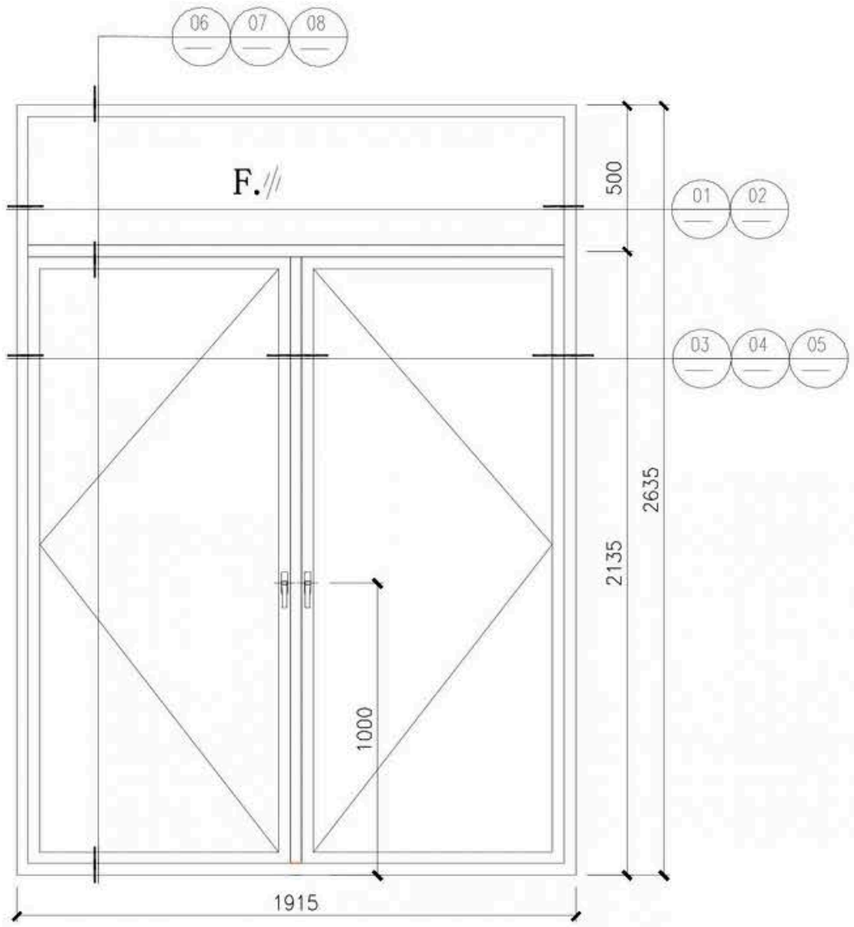

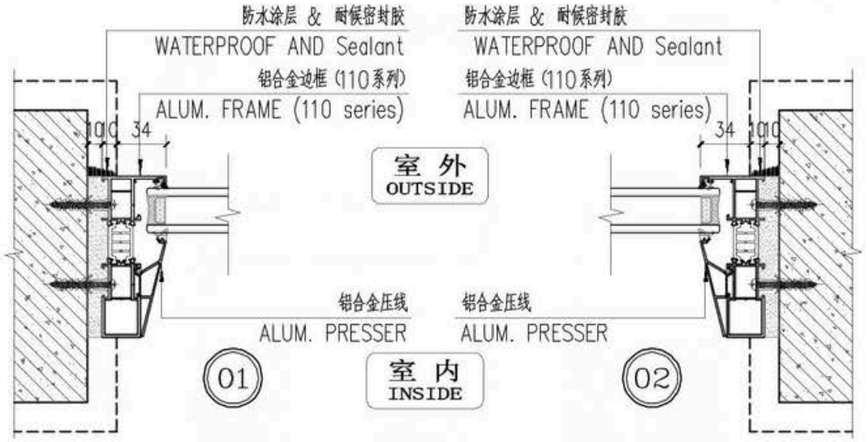

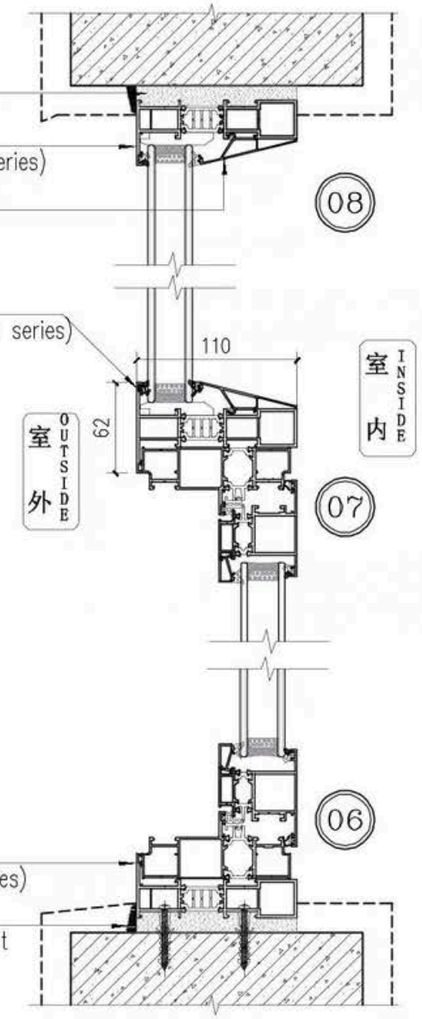


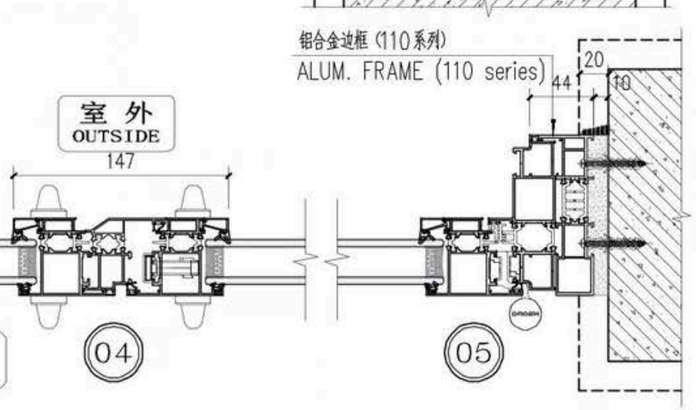



SAIF®		批 准 APPROVED BY			项目负责 DIRECTOR		工程号 PROJECT NO.	
		审 核 EXAMINED BY			设 计 DESIGNED BY		图 号 DRAWING NO.	DT-12
		校 对 CHECKED BY			制 图 DRAWN BY		比 例 SCALE	
建设单位 CLIENT		图纸内容 DRAWING TITLE					设计阶段 DESIGN STAGE	施工图
工程名称 PROJECT	DCB						日 期 DATE	2026.08


Product Series 产品系列	问界平开窗-110	Profile Color型材颜色	Inner moonlight gray, outer moonlight gray内月光灰外月光灰	Glass Name玻璃名称	5mm white glass + 20A + 5mm double silver glass 5mm白玻+20A+5mm双银玻璃	Qty数量(樘)	Area面积(㎡)
Screen Mesh Type纱网类型	No无	Accessory Type配件类型	No无	Press Line Style压线款式	baroclinic line斜压线	1	2.70
Installation Method安装方式	mounting hole安装孔	Installation Location安装位置	D1	Fixed PositionRubber Strip固定位胶条	No不配		
Remarks备注	Glass made with double silver and four hinges玻璃做双银配四个合页						

Note: WATERPROOF AND Sealant AND CEMENT GROUT (OUTSIDE OF THE PROJECT)

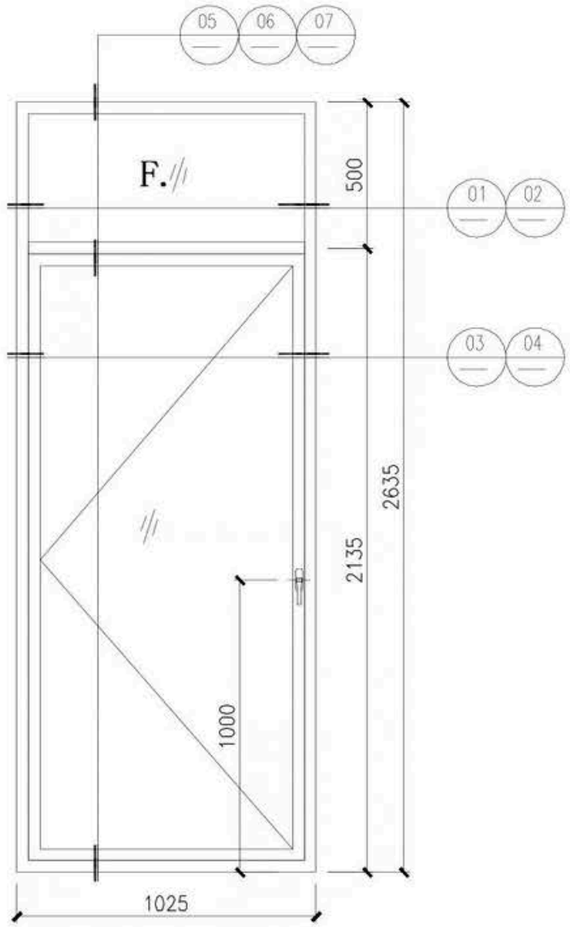

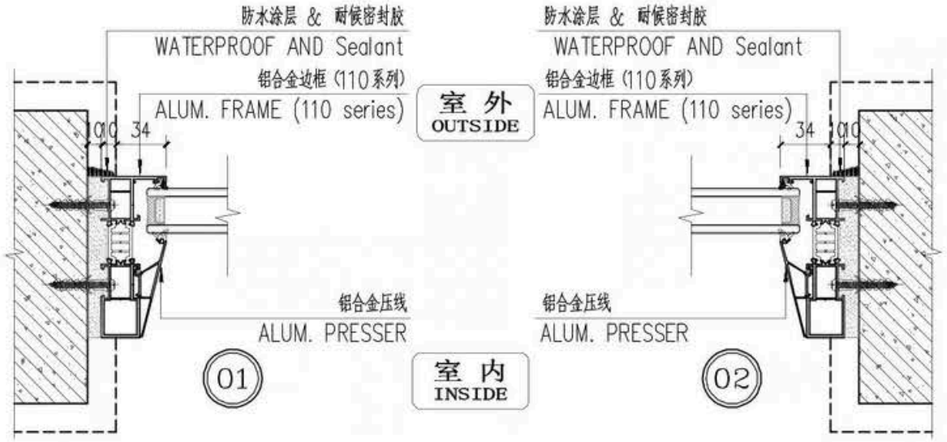

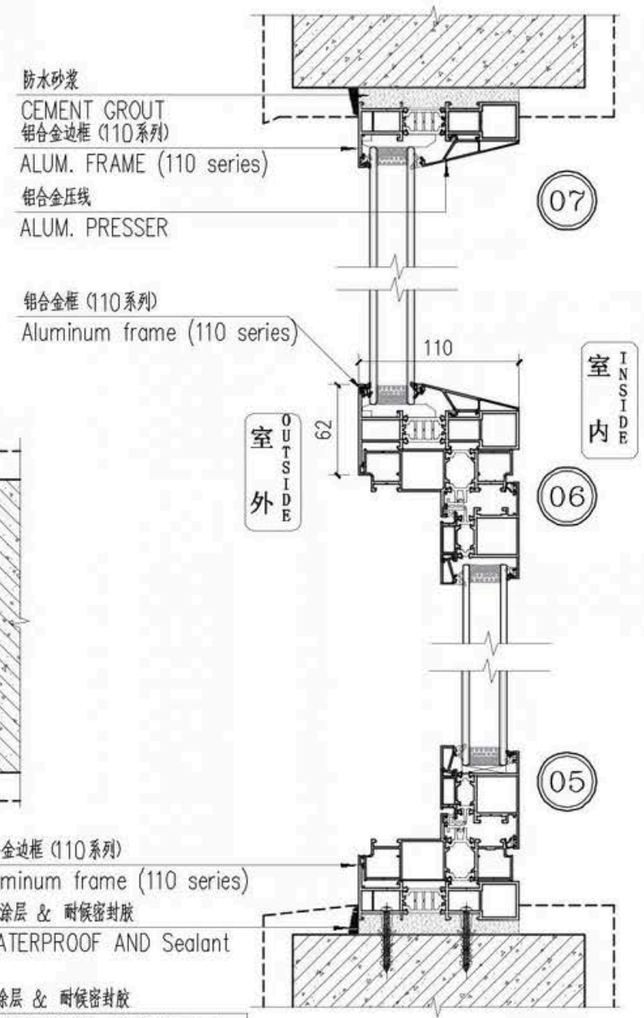


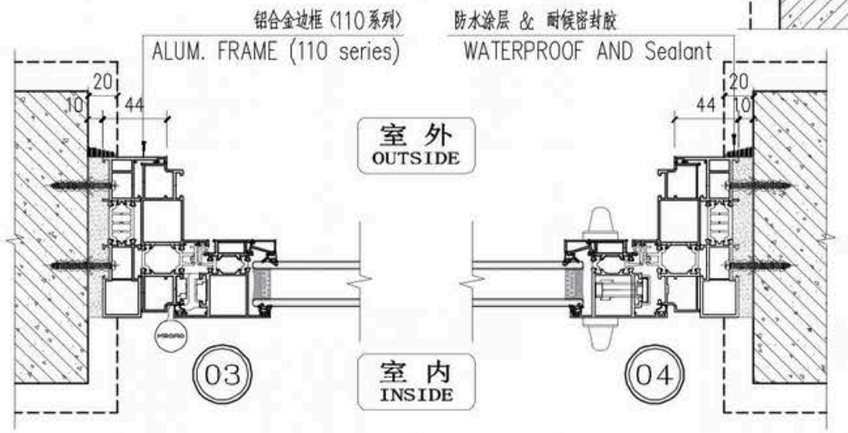



SAIF®		批 准 APPROVED BY			项目负责 DIRECTOR		工程号 PROJECT NO.	
		审 核 EXAMINED BY			设 计 DESIGNED BY		图 号 DRAWING NO.	DT-13
		校 对 CHECKED BY			制 图 DRAWN BY		比 例 SCALE	
建设单位 CLIENT		图纸内容 DRAWING TITLE					设计阶段 DESIGN STAGE	施工图
工程名称 PROJECT	DCB						日 期 DATE	2026.08


Product Series 产品系列	问界平开窗-110	Profile Color型材颜色	Inner moonlight gray, outer moonlight gray内月光灰外月光灰	Glass Name玻璃名称	6mm white glass + 18A + 6mm double silver glass 6mm白玻+18A+6mm双银玻璃	Qty数量(樘)	Area面积(㎡)
Screen Mesh Type纱网类型	No无	Accessory Type配件类型	Hohmann with base handle, black - -霍曼有基座执手 黑色-	Press Line Style压线款式	baroclinic line斜压线	1	2.55
Installation Method安装方式	mounting hole安装孔	Installation Location安装位置	W2.0	Fixed PositionRubber Strip固定位胶条	No不配		
Remarks备注	Paste blank film, Indo European standard foreign trade monotonous trial video in packaging, Hohmann with limiter+children's handle贴空白膜，印欧标外贸单调试发视频在打包，霍曼加限位器+儿童执手						

Note: WATERPROOF AND Sealant AND CEMENT GROUT (OUTSIDE OF THE PROJECT)

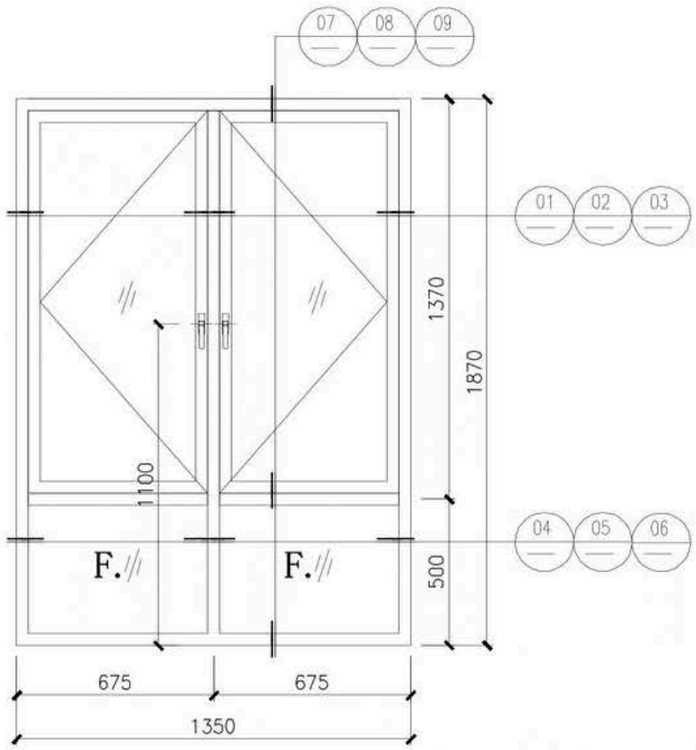

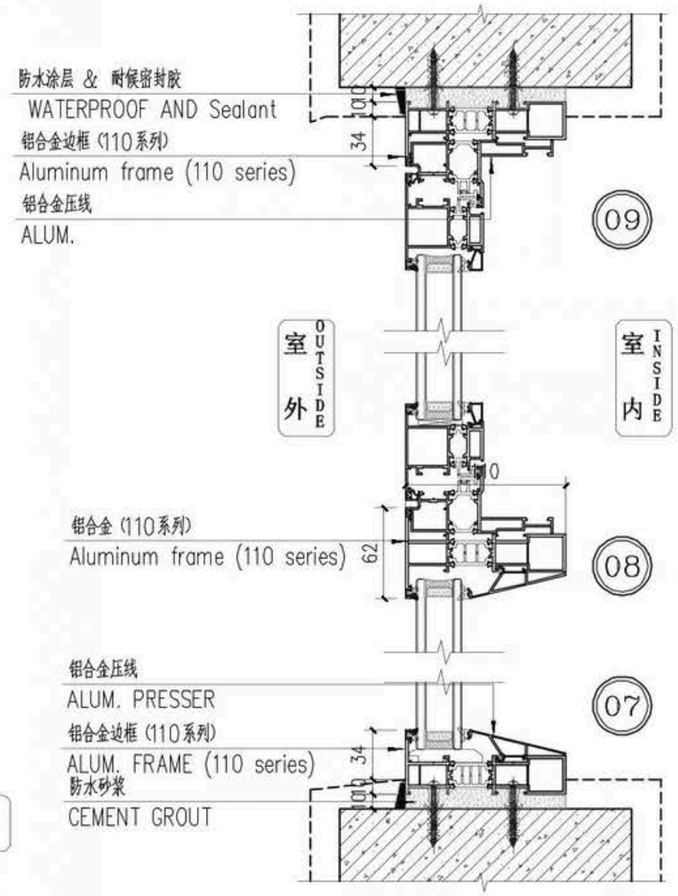

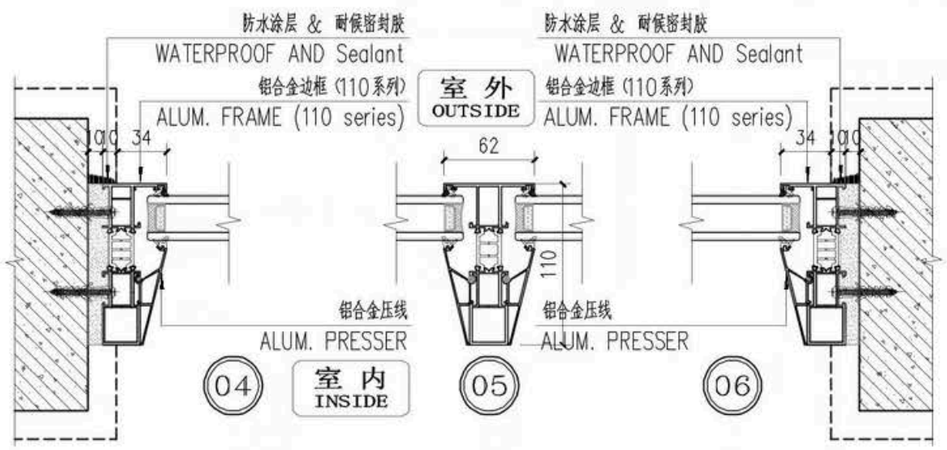


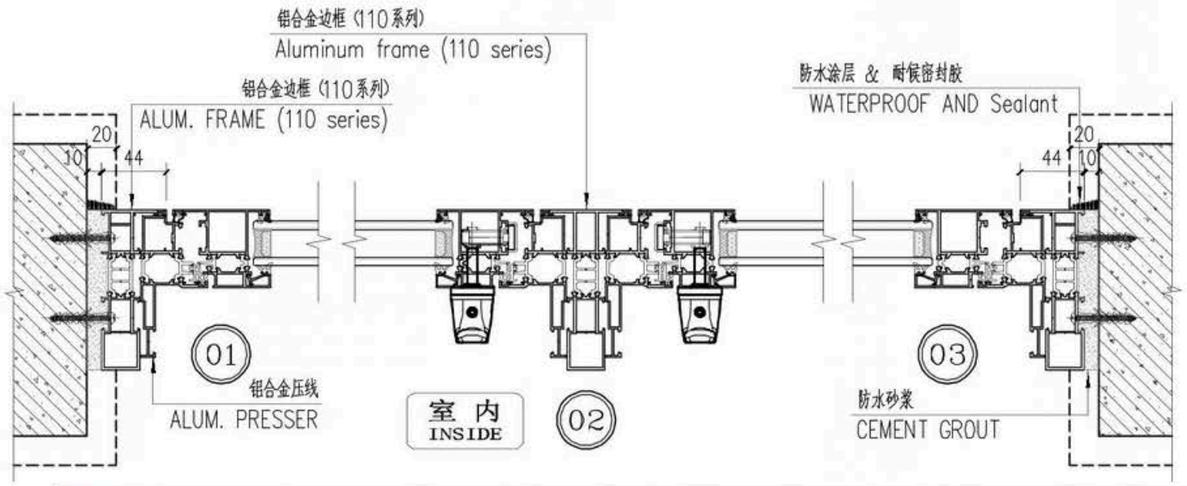



SAIF®		批 准 APPROVED BY			项目负责 DIRECTOR		工 程 号 PROJECT NO.	
		审 核 EXAMINED BY			设 计 DESIGNED BY		图 号 DRAWING NO.	DT-14
		校 对 CHECKED BY			制 图 DRAWN BY		比 例 SCALE	
建设单位 CLIENT		图纸内容 DRAWING TITLE					设计阶段 DESIGN STAGE	施工图
工程名称 PROJECT	DCB						日 期 DATE	2026.08


Product Series 产品系列	问界平开窗-110	Profile Color型材颜色	Inner moonlight gray, outer moonlight gray内月光灰外月光灰	Glass Name玻璃名称	6mm white glass + 18A + 6mm double silver glass 6mm白玻+18A+6mm双银玻璃	Qty数量(樘)	Area面积(㎡)
Screen Mesh Type纱网类型	No无	Accessory Type配件类型	Hohmann with base handle, black - -霍曼有基座执手 黑色-	Press Line Style压线款式	baroclinic line斜压线	1	2.50
Installation Method安装方式	mounting hole安装孔	Installation Location安装位置	W2.01	Fixed PositionRubber Strip固定位胶条	No不配		
Remarks备注	Paste blank film, Indo European standard foreign trade monotonous trial video in packaging, Hohmann with limiter+children's handle贴空白膜，印欧标外贸单调试发视频在打包，霍曼加限位器+儿童执手						

Note: WATERPROOF AND Sealant AND CEMENT GROUT (OUTSIDE OF THE PROJECT)

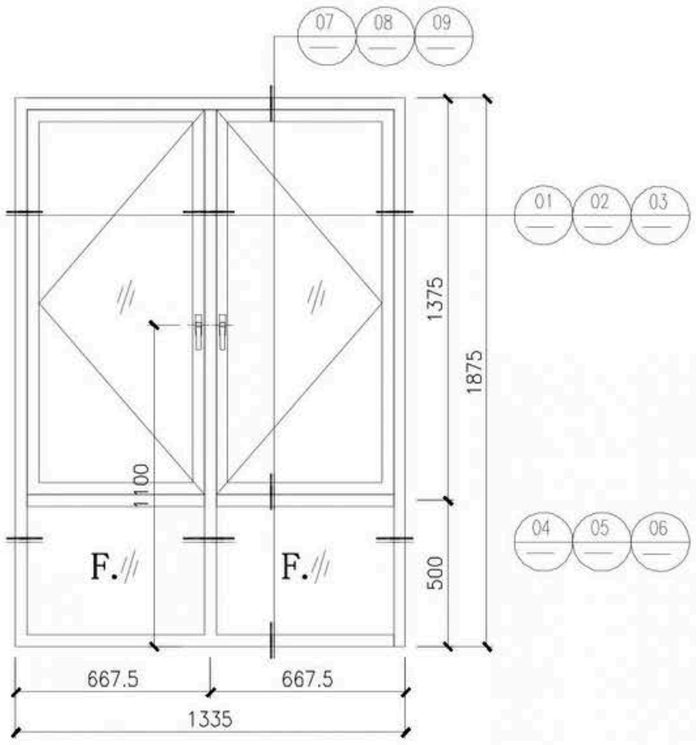

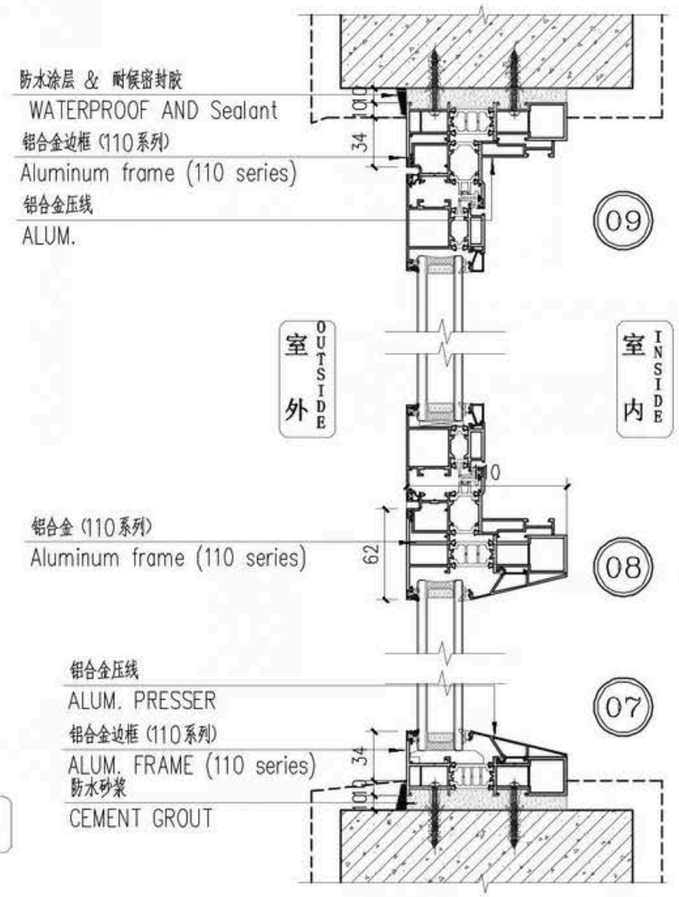

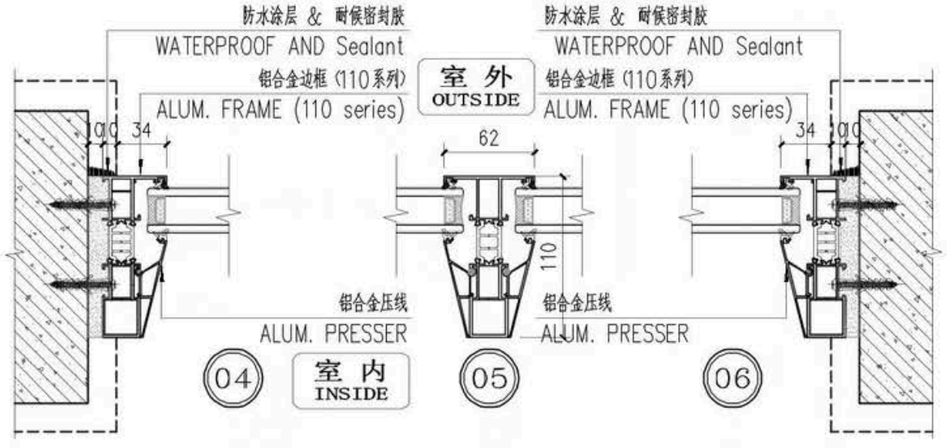


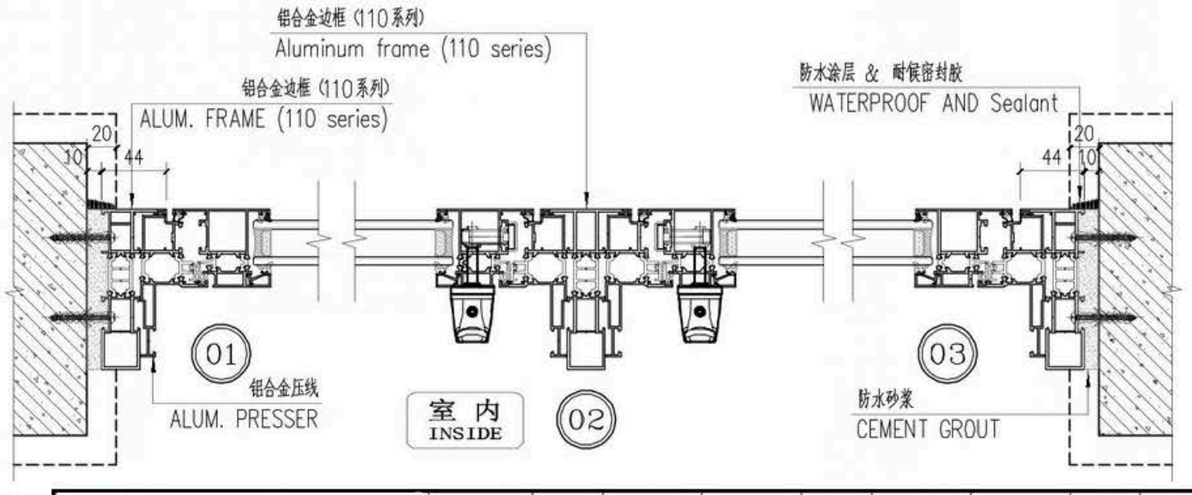



SAIF®		批 准 APPROVED BY			项目负责 DIRECTOR		工 程 号 PROJECT NO.	
		审 核 EXAMINED BY			设 计 DESIGNED BY		图 号 DRAWING NO.	DT-15
		校 对 CHECKED BY			制 图 DRAWN BY		比 例 SCALE	
建设单位 CLIENT		图纸内容 DRAWING TITLE					设计阶段 DESIGN STAGE	施工图
工程名称 PROJECT	DCB						日 期 DATE	2026.08


Product Series 产品系列	问界平开窗-110	Profile Color型材颜色	Inner moonlight gray, outer moonlight gray内月光灰外月光灰	Glass Name玻璃名称	6mm white glass + 18A + 6mm double silver glass 6mm白玻+18A+6mm双银玻璃	Qty数量(樘)	Area面积(㎡)
Screen Mesh Type纱网类型	No无	Accessory Type配件类型	Hohmann with base handle, black - -霍曼有基座执手 黑色-	Press Line Style压线款式	baroclinic line斜压线	1	2.51
Installation Method安装方式	mounting hole安装孔	Installation Location安装位置	W2.02	Fixed PositionRubber Strip固定位胶条	No不配		
Remarks备注	Paste blank film, Indo European standard foreign trade monotonous trial video in packaging, Hohmann with limiter+children's handle贴空白膜，印欧标外贸单调试发视频在打包，霍曼加限位器+儿童执手						

Note: WATERPROOF AND Sealant AND CEMENT GROUT (OUTSIDE OF THE PROJECT)

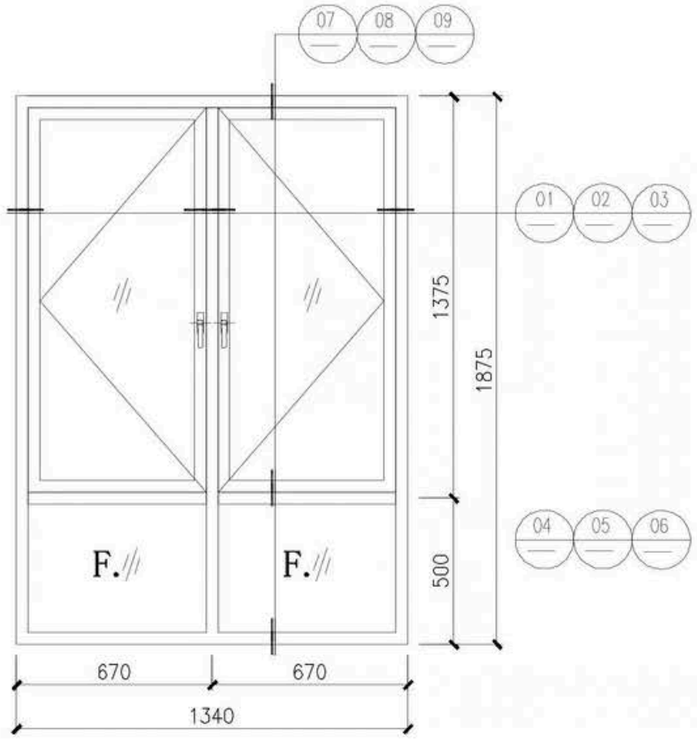

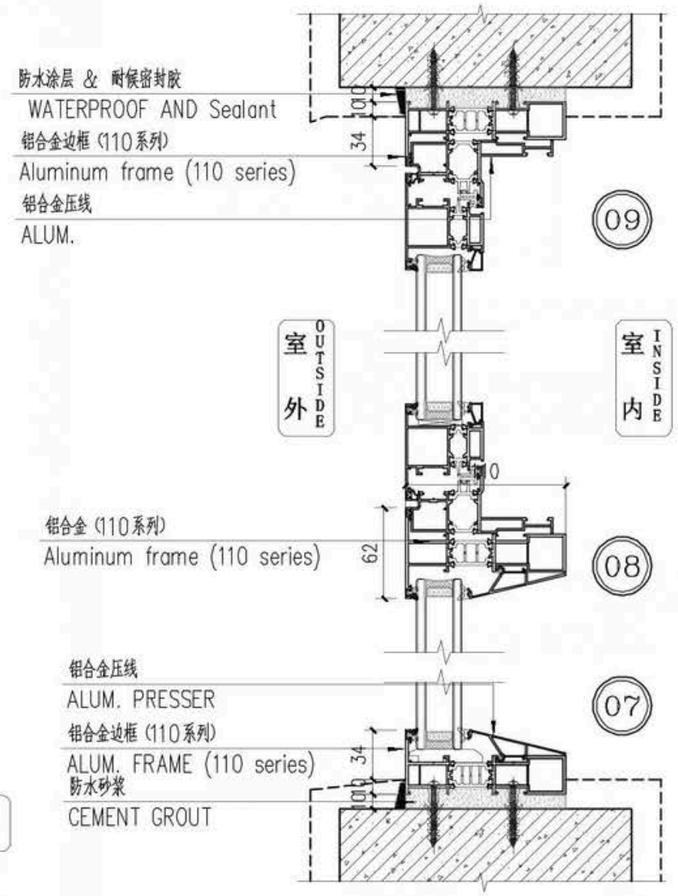

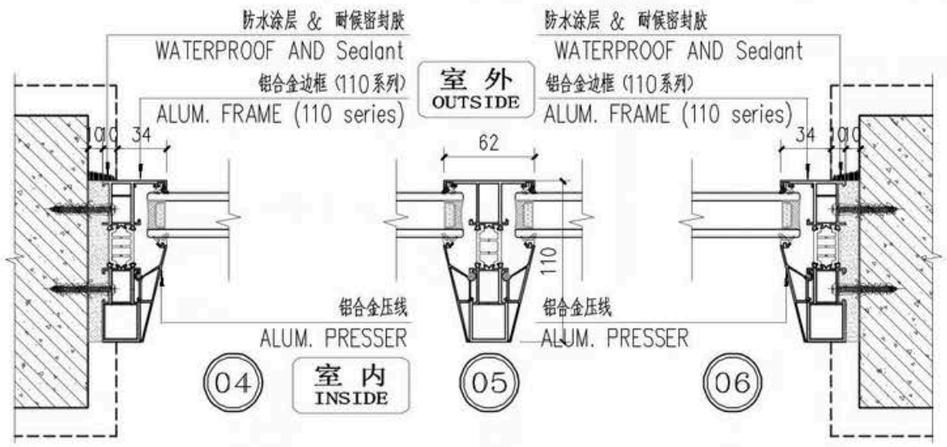


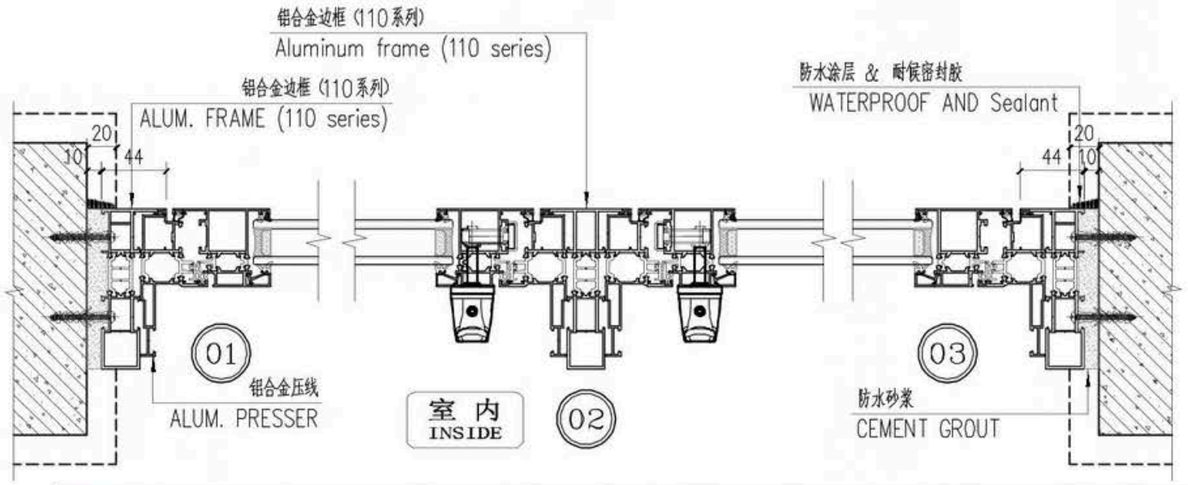



SAIF®	批 准 APPROVED BY		项目负责 DIRECTOR	工 程 号 PROJECT NO.	
	审 核 EXAMINED BY		设 计 DESIGNED BY	图 号 DRAWING NO.	DT-16
	校 对 CHECKED BY		制 图 DRAWN BY	比 例 SCALE	
建设单位 CLIENT		图纸内容 DRAWING TITLE		设计阶段 DESIGN STAGE	施工图
工程名称 PROJECT	DCB			日 期 DATE	2026.08


Product Series 产品系列	问界平开窗-110	Profile Color型材颜色	Inner moonlight gray, outer moonlight gray内月光灰外月光灰	Glass Name玻璃名称	6mm white glass + 18A + 6mm double silver glass 6mm白玻+18A+6mm双银玻璃	Qty数量(樘)	Area面积(㎡)
Screen Mesh Type纱网类型	No无	Accessory Type配件类型	Hohmann with base handle, black - -霍曼有基座执手 黑色-	Press Line Style压线款式	baroclinic line斜压线	1	2.50
Installation Method安装方式	mounting hole安装孔	Installation Location安装位置	W2.03	Fixed PositionRubber Strip固定位胶条	No不配		
Remarks备注	Paste blank film, Indo European standard foreign trade monotonous trial video in packaging, Hohmann with limiter+children's handle贴空白膜，印欧标外贸单调试发视频在打包，霍曼加限位器+儿童执手						

Note: WATERPROOF AND Sealant AND CEMENT GROUT (OUTSIDE OF THE PROJECT)

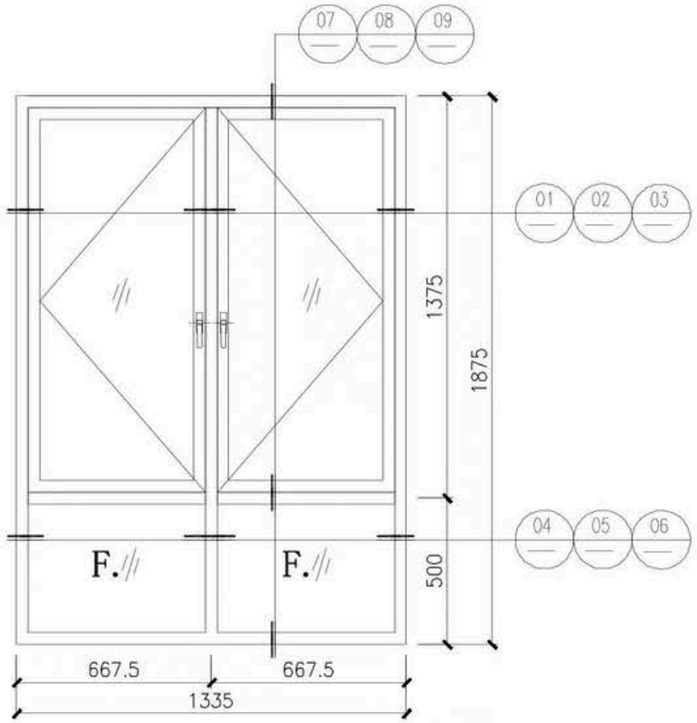

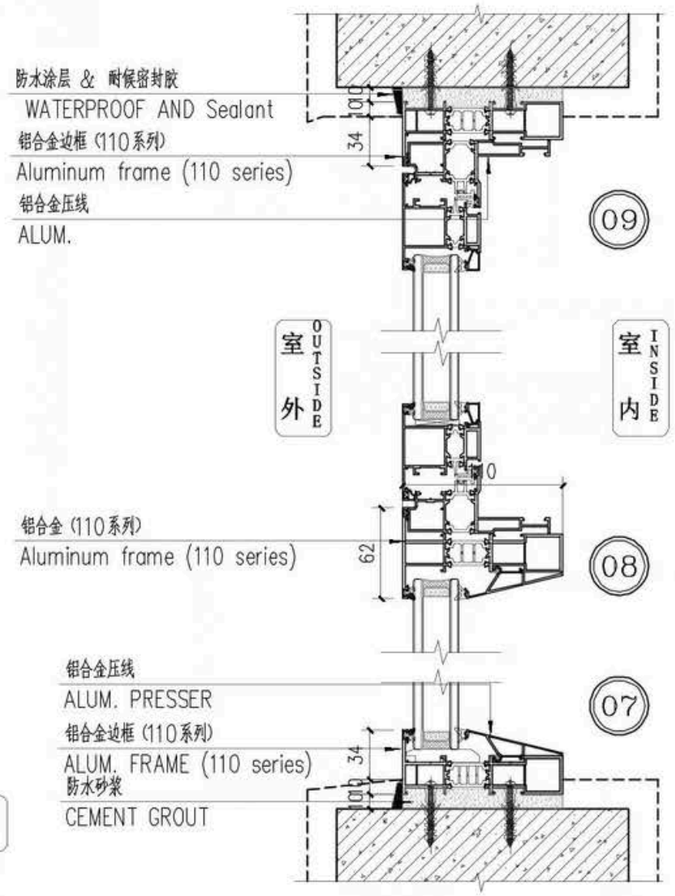

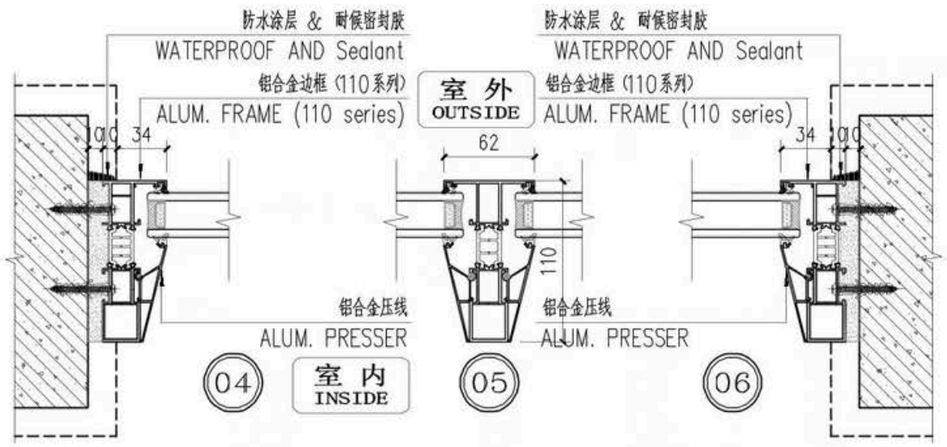


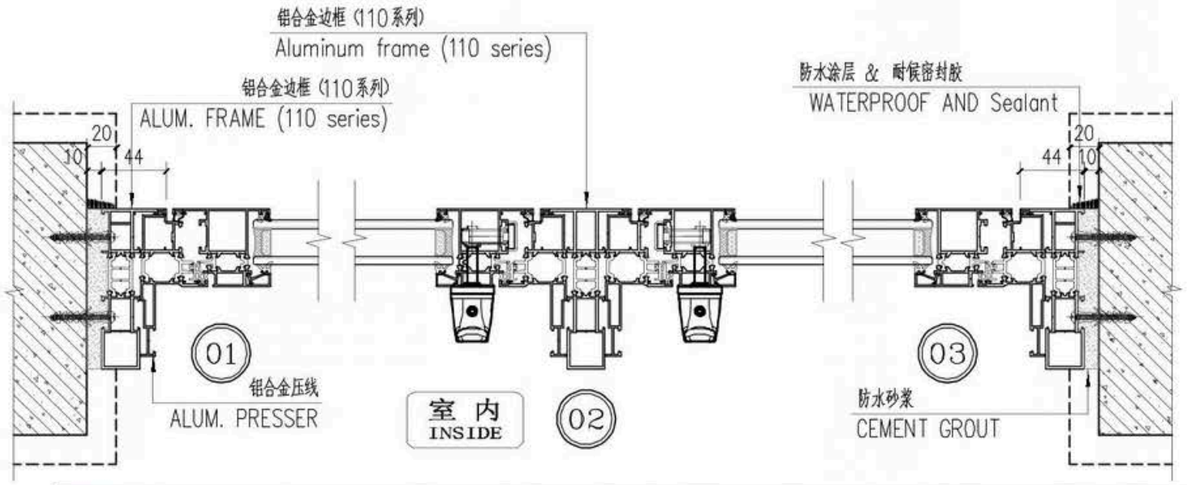



SAIF		批 准 APPROVED BY			项目负责 DIRECTOR		工程号 PROJECT NO.	
		审 核 EXAMINED BY			设 计 DESIGNED BY		图 号 DRAWING NO.	DT-17
		校 对 CHECKED BY			制 图 DRAWN BY		比 例 SCALE	
建设单位 CLIENT		图纸内容 DRAWING TITLE					设计阶段 DESIGN STAGE	施工图
工程名称 PROJECT	DCB						日 期 DATE	2026.08


Product Series 产品系列	问界平开窗-110	Profile Color型材颜色	Inner moonlight gray, outer moonlight gray内月光灰外月光灰	Glass Name玻璃名称	6mm white glass + 18A + 6mm double silver glass 6mm白玻+18A+6mm双银玻璃	Qty数量(樘)	Area面积(㎡)
Screen Mesh Type纱网类型	No无	Accessory Type配件类型	Hohmann with base handle, black - -霍曼有基座执手 黑色-	Press Line Style压线款式	baroclinic line斜压线	1	3.55
Installation Method安装方式	mounting hole安装孔	Installation Location安装位置	W2.04	Fixed PositionRubber Strip固定位胶条	No不配		
Remarks备注	Apply blank film, print European standard foreign trade order, debug, send video, and then package贴空白膜，印欧标外贸单调试发视频再打包						

Note: WATERPROOF AND Sealant AND CEMENT GROUT (OUTSIDE OF THE PROJECT)

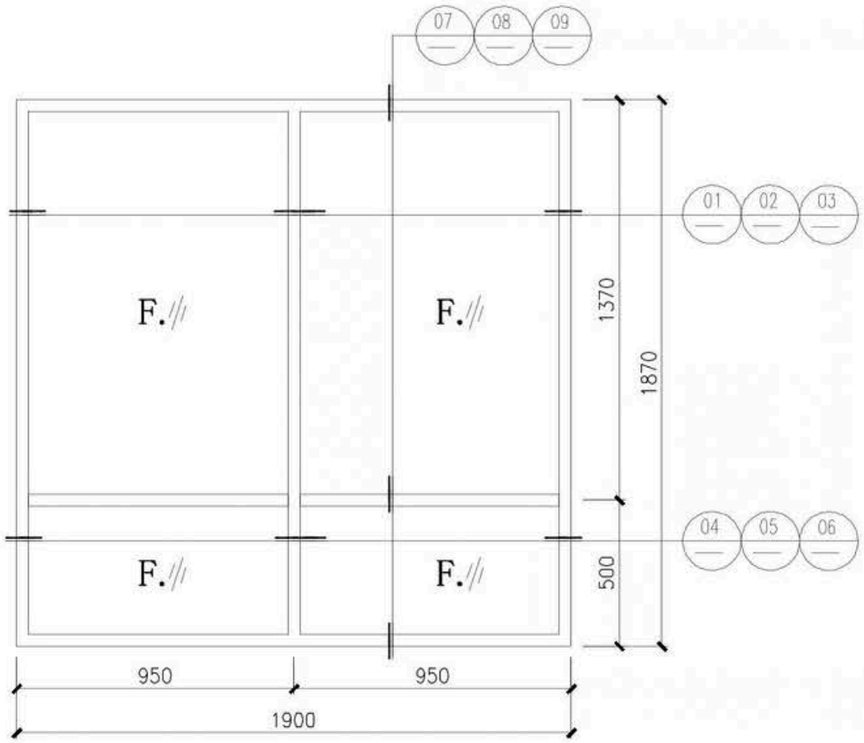

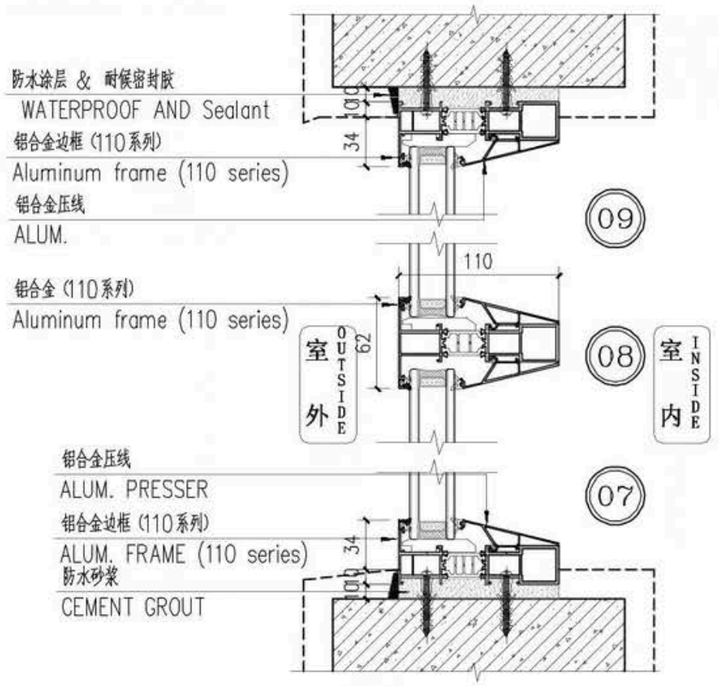

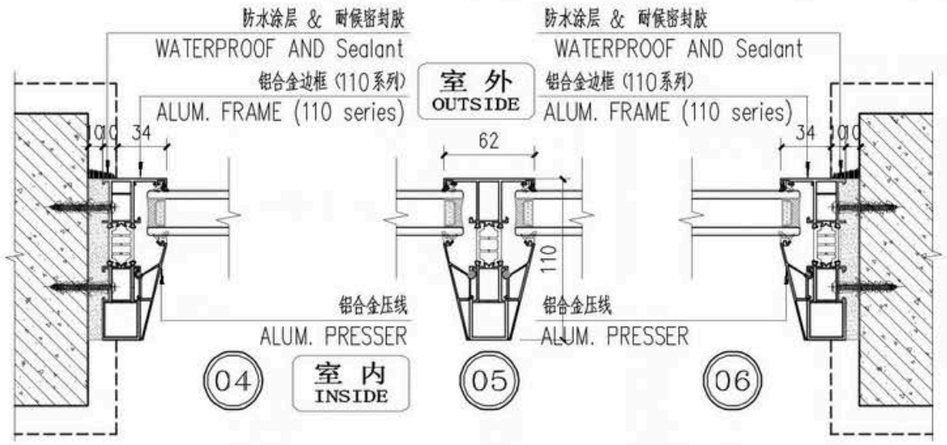


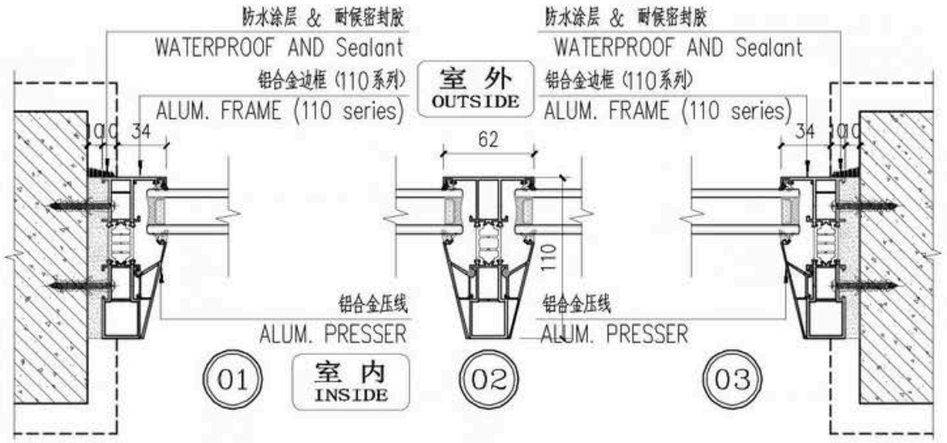



SAIF®	批准 APPROVED BY		项目负责 DIRECTOR	工程号 PROJECT NO.	
	审核 EXAMINED BY		设计 DESIGNED BY	图号 DRAWING NO.	DT-18
	校对 CHECKED BY		制图 DRAWN BY	比例 SCALE	
建设单位 CLIENT		图纸内容 DRAWING TITLE		设计阶段 DESIGN STAGE	施工图
工程名称 PROJECT	DCB			日期 DATE	2026.08


Product Series 产品系列	问界平开窗-110	Profile Color型材颜色	Inner moonlight gray, outer moonlight gray内月光灰外月光灰	Glass Name玻璃名称	6mm white glass + 18A + 6mm double silver glass 6mm白玻+18A+6mm双银玻璃	Qty数量(樘)	Area面积(㎡)
Screen Mesh Type纱网类型	No无	Accessory Type配件类型	Hohmann with base handle, black - -霍曼有基座执手 黑色-	Press Line Style压线款式	baroclinic line斜压线	1	2.52
Installation Method安装方式	mounting hole安装孔	Installation Location安装位置	W2.05	Fixed PositionRubber Strip固定位胶条	No不配		
Remarks备注	Paste blank film, Indo European standard foreign trade monotonous trial video in packaging, Hohmann with limiter+children's handle贴空白膜，印欧标外贸单调试发视频再打包，霍曼加限位器+儿童执手						

Note: WATERPROOF AND Sealant AND CEMENT GROUT (OUTSIDE OF THE PROJECT)

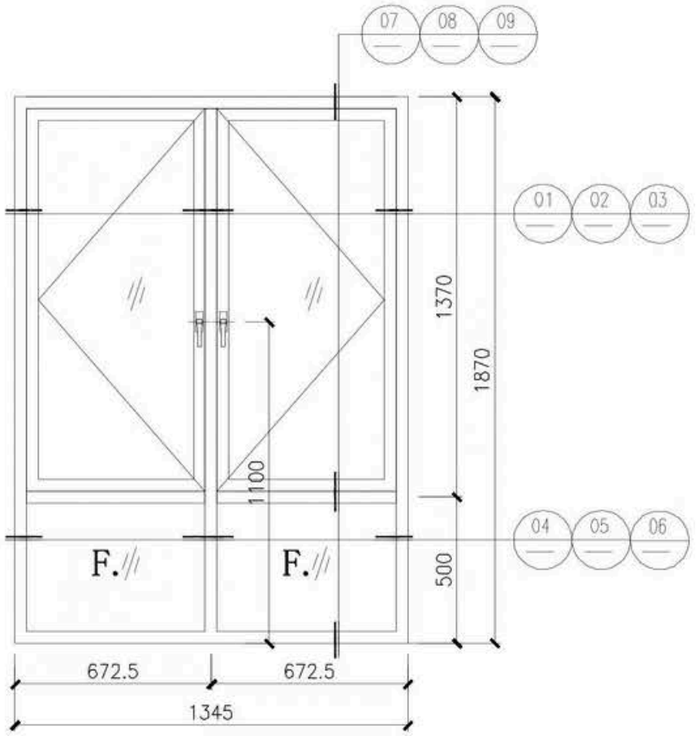

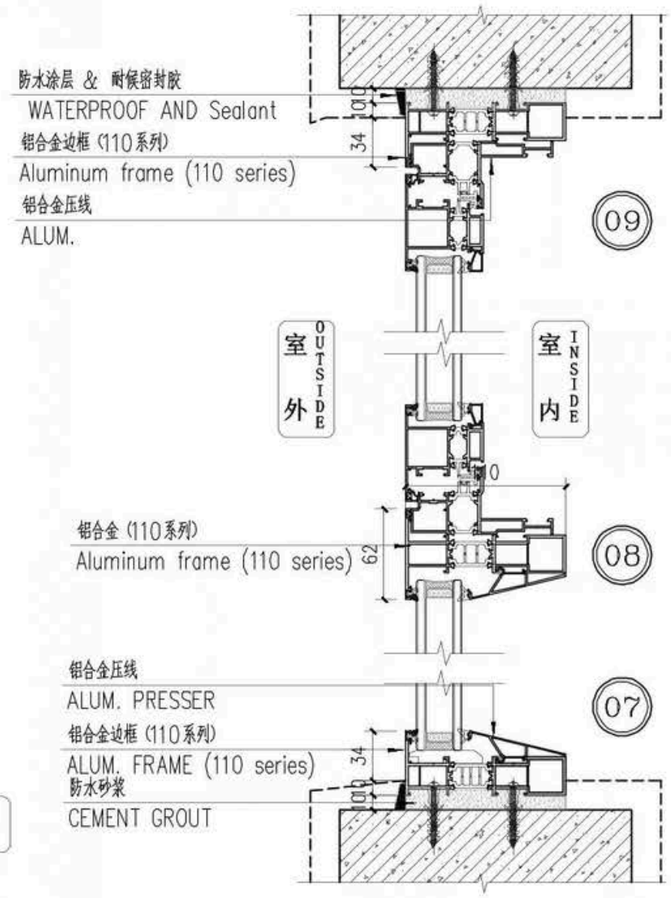

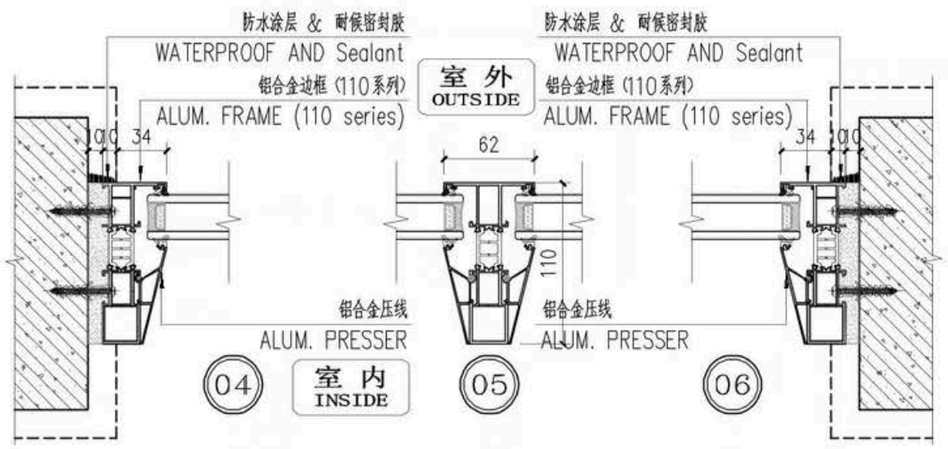


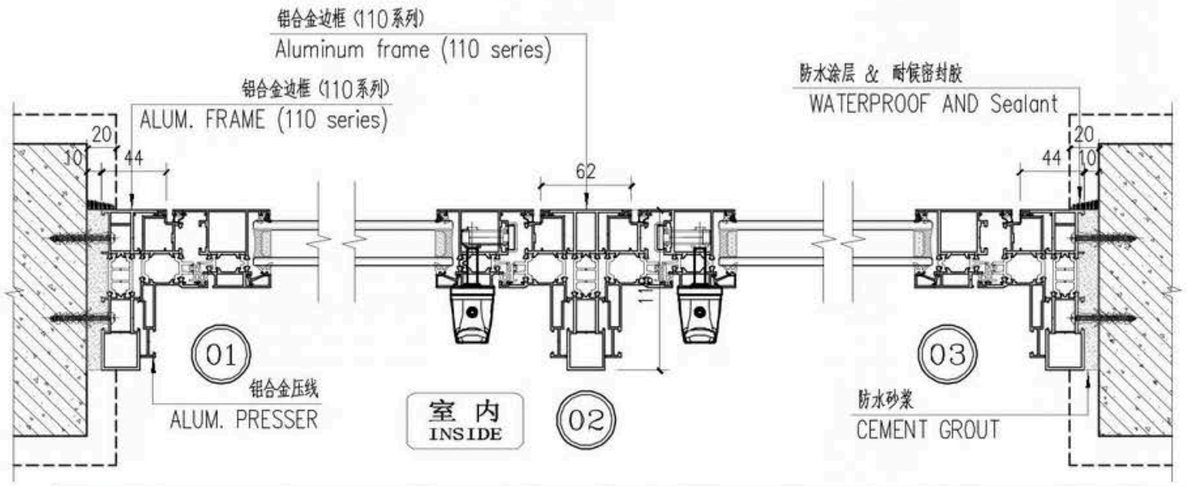



SAIF®		批准 APPROVED BY			项目负责 DIRECTOR		工程号 PROJECT NO.	
		审核 EXAMINED BY			设计 DESIGNED BY		图号 DRAWING NO.	DT-19
		校对 CHECKED BY			制图 DRAWN BY		比例 SCALE	
建设单位 CLIENT		图纸内容 DRAWING TITLE					设计阶段 DESIGN STAGE	施工图
工程名称 PROJECT	DCB						日期 DATE	2026.08


Product Series 产品系列	问界平开窗-110	Profile Color型材颜色	Inner moonlight gray, outer moonlight gray内月光灰外月光灰	Glass Name玻璃名称	6mm white glass + 18A + 6mm double silver glass 6mm白玻+18A+6mm双银玻璃	Qty数量(樘)	Area面积(㎡)
Screen Mesh Type纱网类型	No无	Accessory Type配件类型	Hohmann with base handle, black - -霍曼有基座执手 黑色-	Press Line Style压线款式	baroclinic line斜压线	1	2.52
Installation Method安装方式	mounting hole安装孔	Installation Location安装位置	W2.06	Fixed PositionRubber Strip固定位胶条	No不配		
Remarks备注	Paste blank film, Indo European standard foreign trade monotonous trial video in packaging, Hohmann with limiter+children's handle贴空白膜，印欧标外贸单调试发视频再打包，霍曼加限位器+儿童执手						

Note: WATERPROOF AND Sealant AND CEMENT GROUT (OUTSIDE OF THE PROJECT)

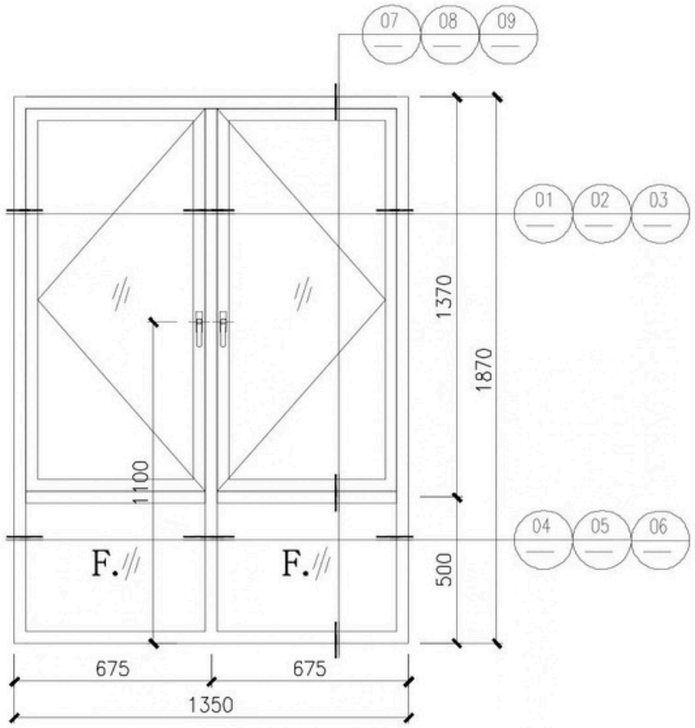

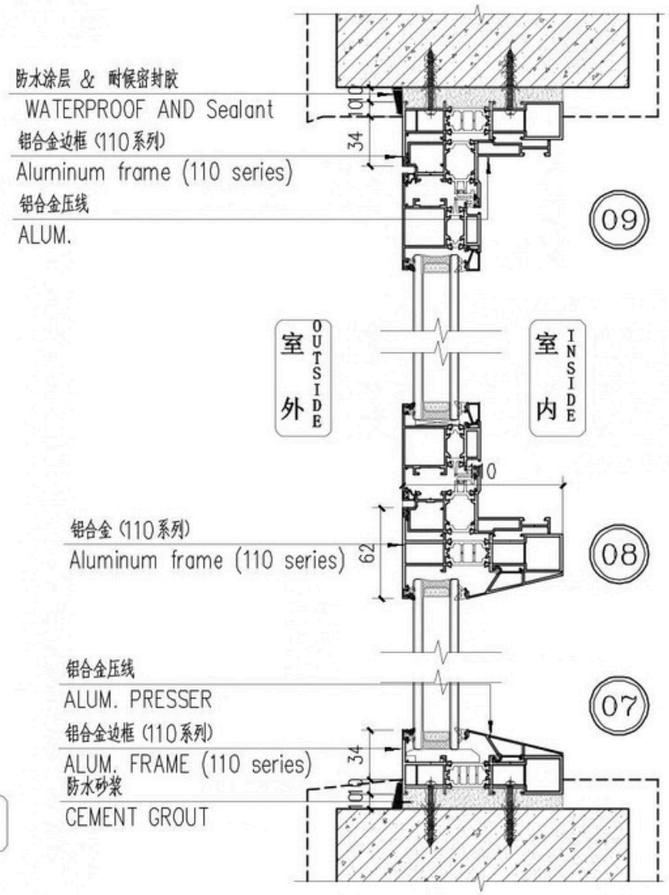

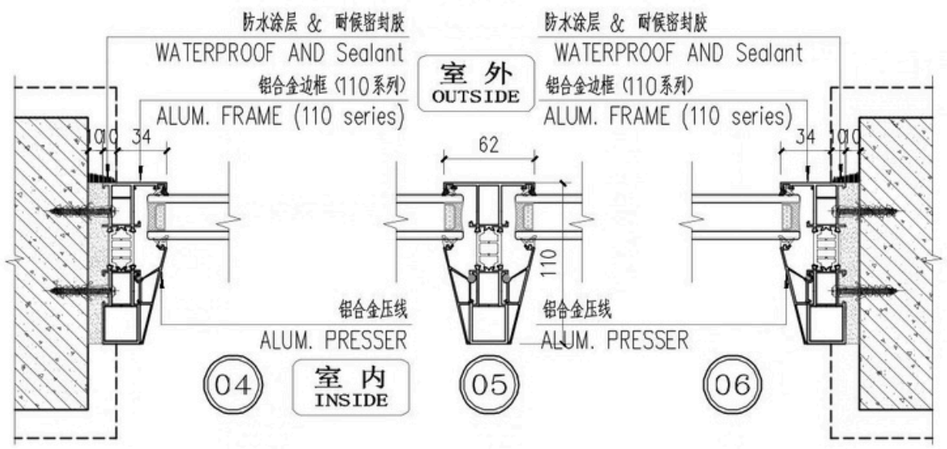


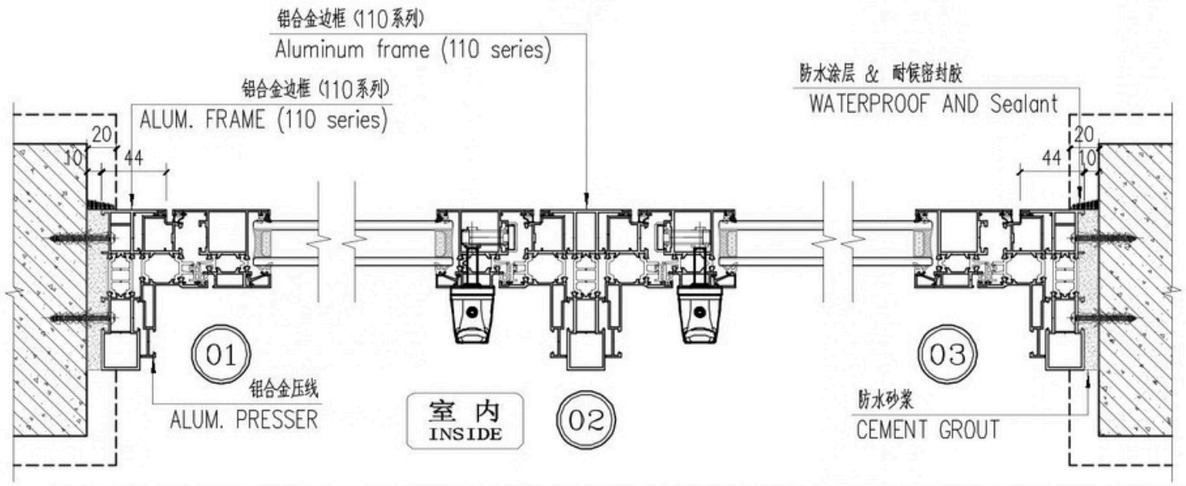



SAIF®		批准 APPROVED BY			项目负责 DIRECTOR		工程号 PROJECT NO.	
		审核 EXAMINED BY			设计 DESIGNED BY		图号 DRAWING NO.	DT-20
		校对 CHECKED BY			制图 DRAWN BY		比例 SCALE	
建设单位 CLIENT		图纸内容 DRAWING TITLE					设计阶段 DESIGN STAGE	施工图
工程名称 PROJECT	DCB						日期 DATE	2026.08


Product Series 产品系列	问界平开窗-110	Profile Color型材颜色	Inner moonlight gray, outer moonlight gray内月光灰外月光灰	Glass Name玻璃名称	6mm white glass + 18A + 6mm double silver glass 6mm白玻+18A+6mm双银玻璃	Qty数量(樘)	Area面积(㎡)
Screen Mesh Type纱网类型	No无	Accessory Type配件类型	Hohmann with base handle, black - -霍曼有基座执手 黑色-	Press Line Style压线款式	baroclinic line斜压线	1	2.51
Installation Method安装方式	mounting hole安装孔	Installation Location安装位置	W2.07	Fixed PositionRubber Strip固定位胶条	No不配		
Remarks备注	Paste blank film, Indo European standard foreign trade monotonous trial video in packaging, Hohmann with limiter+children's handle贴空白膜，印欧标外贸单调试发视频再打包，霍曼加限位器+儿童执手						

Note: WATERPROOF AND Sealant AND CEMENT GROUT (OUTSIDE OF THE PROJECT)

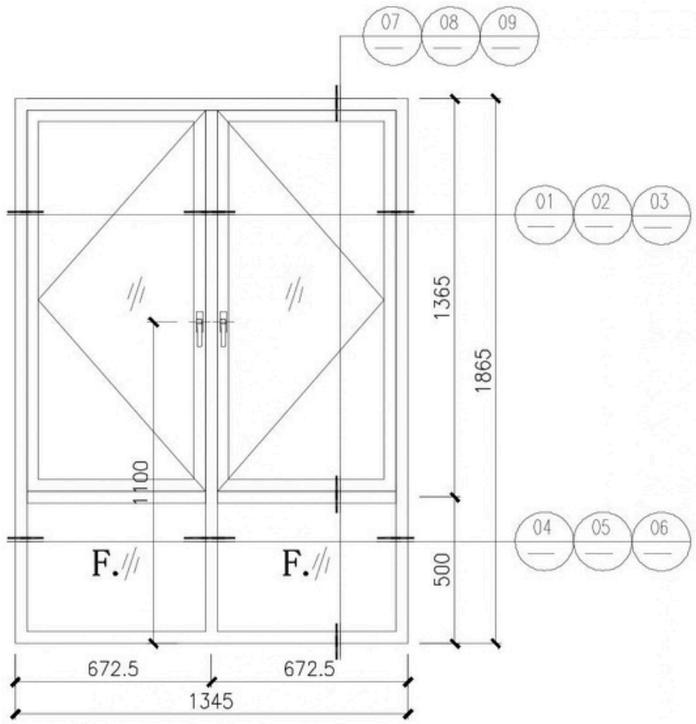

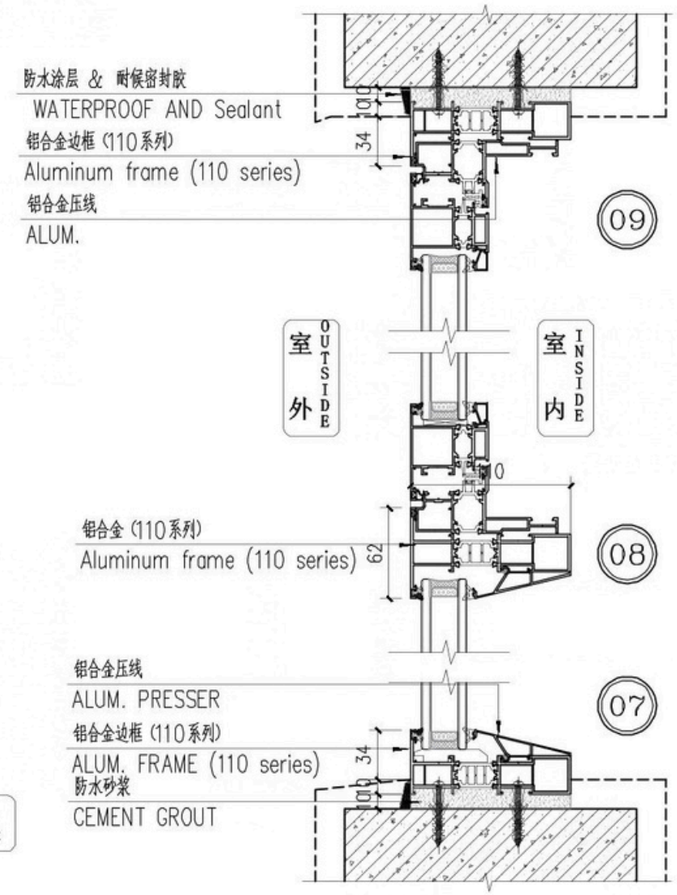

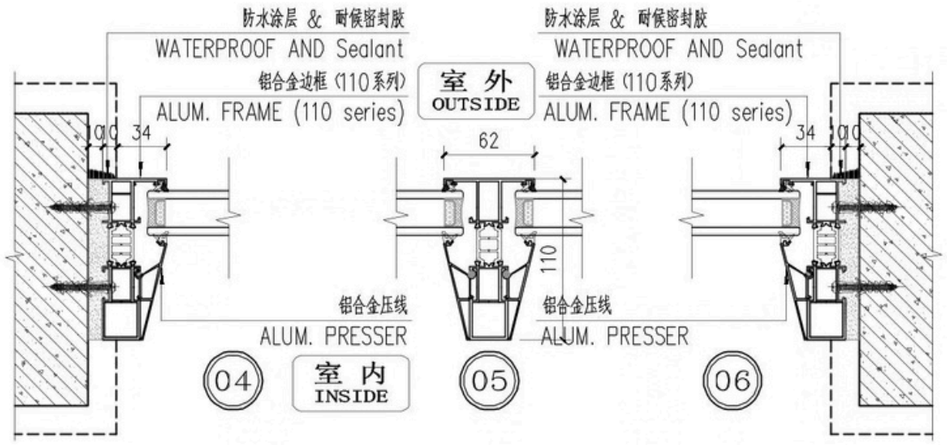


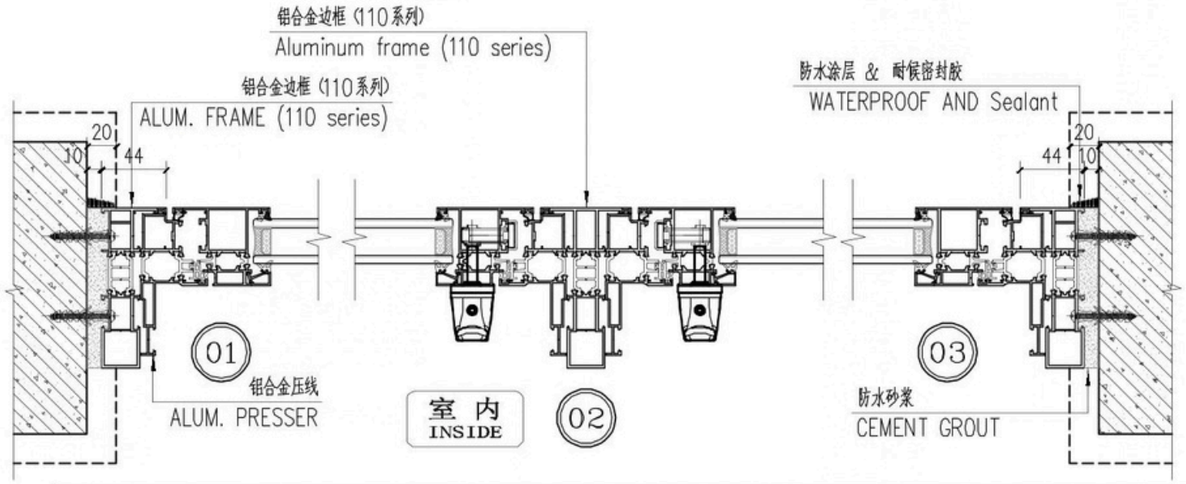



SAIF®		批 准 APPROVED BY			项目负责 DIRECTOR		工 程 号 PROJECT NO.	
		审 核 EXAMINED BY			设 计 DESIGNED BY		图 号 DRAWING NO.	DT-21
		校 对 CHECKED BY			制 图 DRAWN BY		比 例 SCALE	
建设单位 CLIENT		图纸内容 DRAWING TITLE					设计阶段 DESIGN STAGE	施工图
工程名称 PROJECT	DCB						日 期 DATE	2026.08


Product Series 产品系列	问界平开窗-110	Profile Color型材颜色	Inner moonlight gray, outer moonlight gray内月光灰外月光灰	Glass Name玻璃名称	6mm white glass + 18A + 6mm double silver glass 6mm白玻+18A+6mm双银玻璃	Qty数量(樘)	Area面积(㎡)
Screen Mesh Type纱网类型	No无	Accessory Type配件类型	Hohmann with base handle, black – –霍曼有基座执手 黑色–	Press Line Style压线款式	baroclinic line斜压线	1	2.53
Installation Method安装方式	mounting hole安装孔	Installation Location安装位置	W2.08	Fixed PositionRubber Strip固定位胶条	No不配		
Remarks备注	Paste blank film, Indo European standard foreign trade monotonous trial video in packaging, Hohmann with limiter+children's handle贴空白膜，印欧标外贸单调试发视频再打包，霍曼加限位器+儿童执手						

Note: WATERPROOF AND Sealant AND CEMENT GROUT (OUTSIDE OF THE PROJECT)

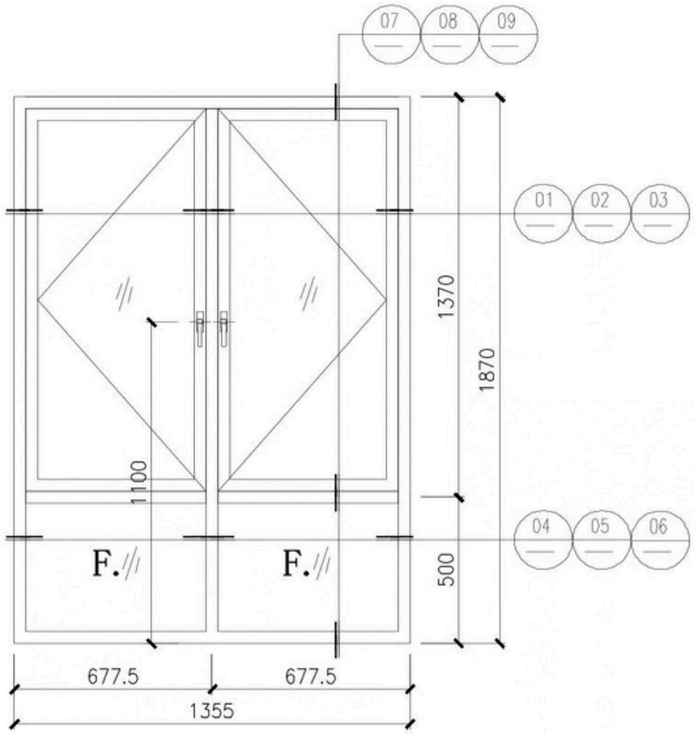

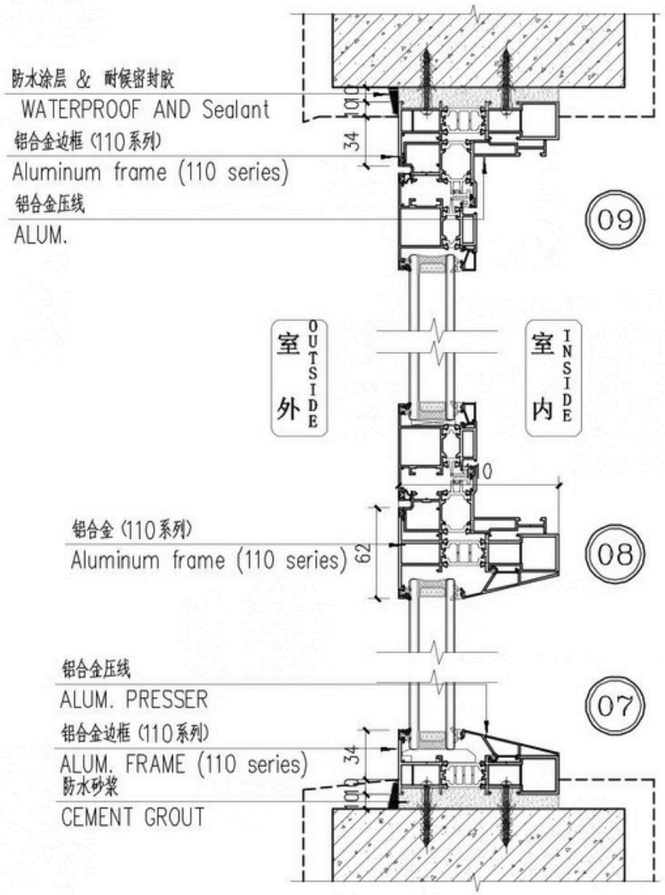

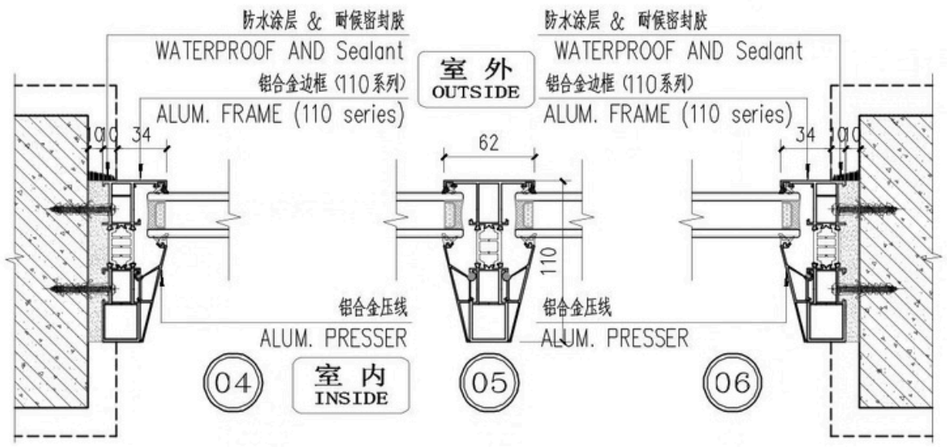


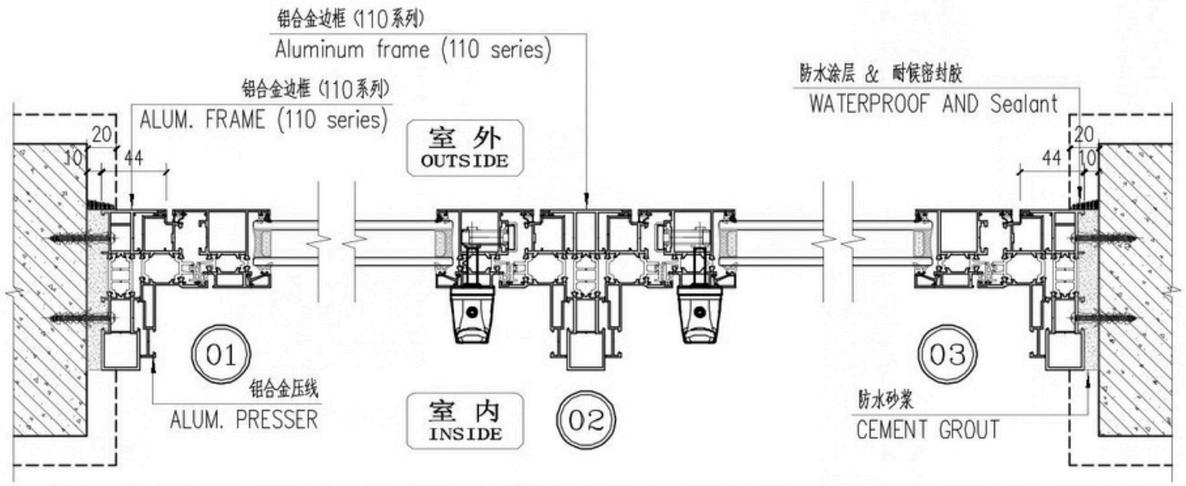



SAIF®		批 准 APPROVED BY			项目负责 DIRECTOR		工程号 PROJECT NO.	
		审 核 EXAMINED BY			设 计 DESIGNED BY		图 号 DRAWING NO.	DT-22
		校 对 CHECKED BY			制 图 DRAWN BY		比 例 SCALE	
建设单位 CLIENT		图纸内容 DRAWING TITLE					设计阶段 DESIGN STAGE	施工图
工程名称 PROJECT	DCB						日 期 DATE	2026.08


Product Series 产品系列	问界平开窗-110	Profile Color型材颜色	Inner moonlight gray, outer moonlight gray内月光灰外月光灰	Glass Name玻璃名称	6mm white glass + 18A + 6mm double silver glass 6mm白玻+18A+6mm双银玻璃	Qty数量(樘)	Area面积(㎡)
Screen Mesh Type纱网类型	No无	Accessory Type配件类型	Hohmann with base handle, black - -霍曼有基座执手 黑色-	Press Line Style压线款式	baroclinic line斜压线	1	2.52
Installation Method安装方式	mounting hole安装孔	Installation Location安装位置	W2.09	Fixed PositionRubber Strip固定位胶条	No不配		
Remarks备注	Paste blank film, Indo European standard foreign trade monotonous trial video in packaging, Hohmann with limiter+children's handle贴空白膜，印欧标外贸单调试发视频再打包，霍曼加限位器+儿童执手						

Note: WATERPROOF AND Sealant AND CEMENT GROUT (OUTSIDE OF THE PROJECT)

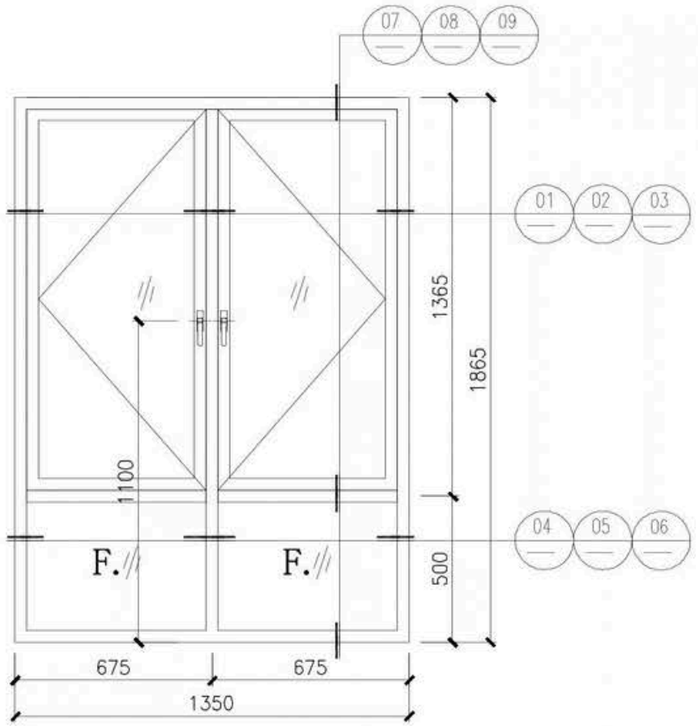

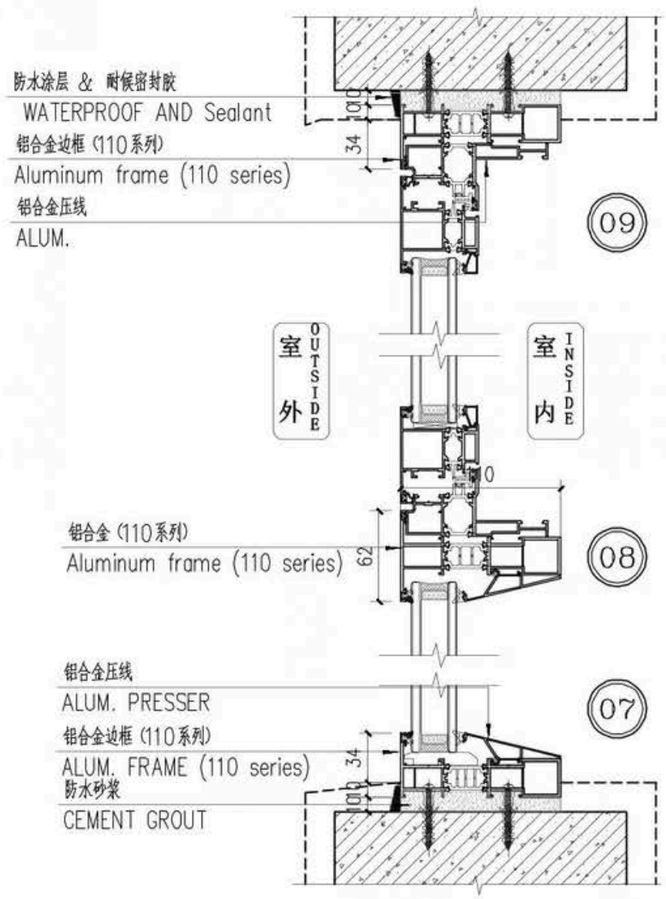

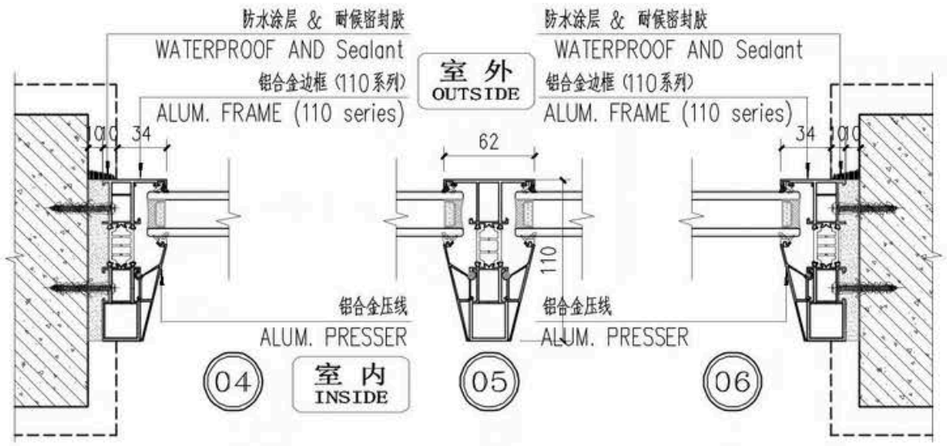


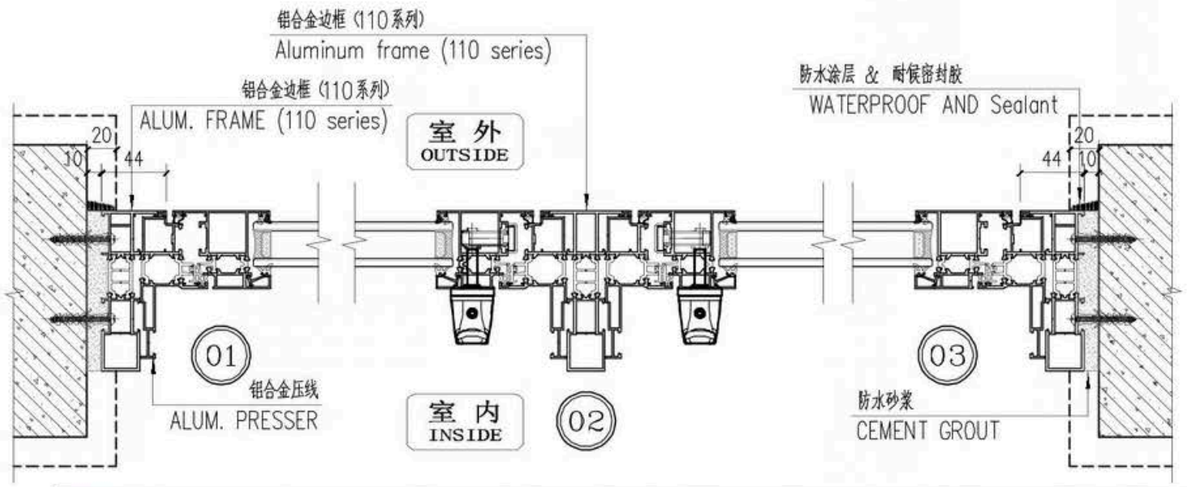



批 准 APPROVED BY		项目负责 DIRECTOR		工 程 号 PROJECT NO.	
审 核 EXAMINED BY		设 计 DESIGNED BY		图 号 DRAWING NO.	DT-23
校 对 CHECKED BY		制 图 DRAWN BY		比 例 SCALE	
建设单位 CLIENT		图纸内容 DRAWING TITLE		设计阶段 DESIGN STAGE	施工图
工程名称 PROJECT	DCB			日 期 DATE	2026.08


Product Series 产品系列	问界平开窗-110	Profile Color型材颜色	Inner moonlight gray, outer moonlight gray内月光灰外月光灰	Glass Name玻璃名称	6mm white glass + 18A + 6mm double silver glass 6mm白玻+18A+6mm双银玻璃	Qty数量(樘)	Area面积(㎡)
Screen Mesh Type纱网类型	No无	Accessory Type配件类型	Hohmann with base handle, black - -霍曼有基座执手 黑色-	Press Line Style压线款式	baroclinic line斜压线	1	2.52
Installation Method安装方式	mounting hole安装孔	Installation Location安装位置	W2.10	Fixed PositionRubber Strip固定位胶条	No不配		
Remarks备注	Paste blank film, Indo European standard foreign trade monotonous trial video in packaging, Hohmann with limiter+children's handle贴空白膜，印欧标外贸单调试发视频再打包，霍曼加限位器+儿童执手						

Note: WATERPROOF AND Sealant AND CEMENT GROUT (OUTSIDE OF THE PROJECT)

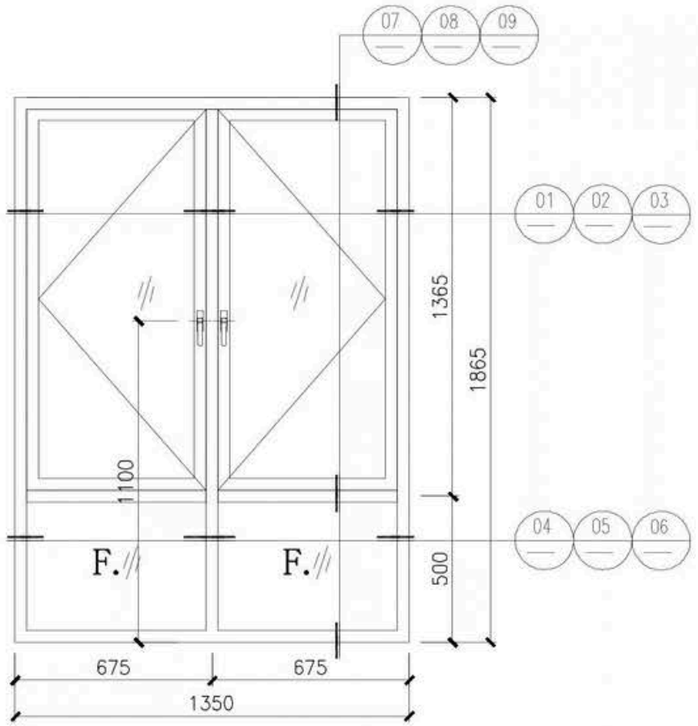

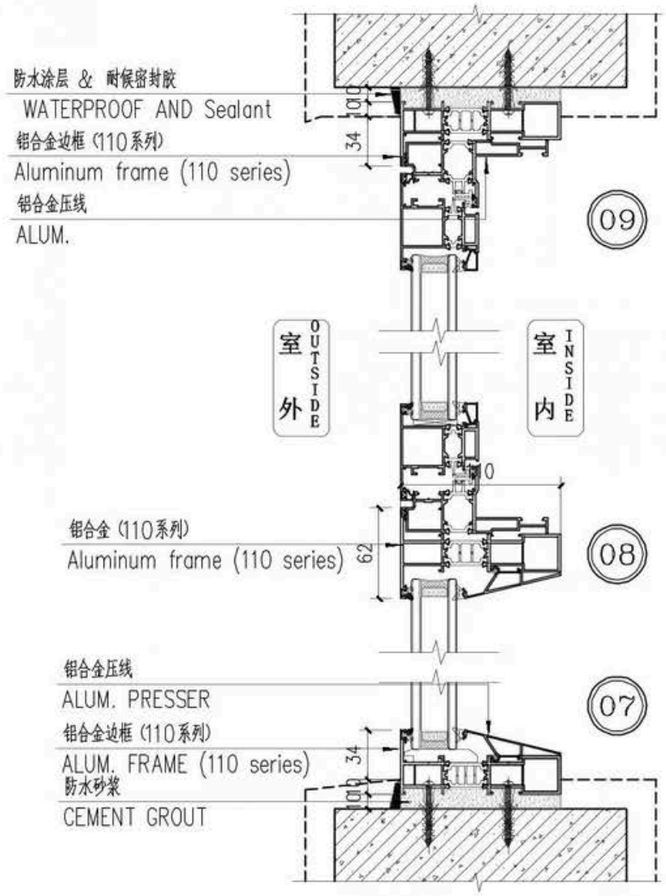

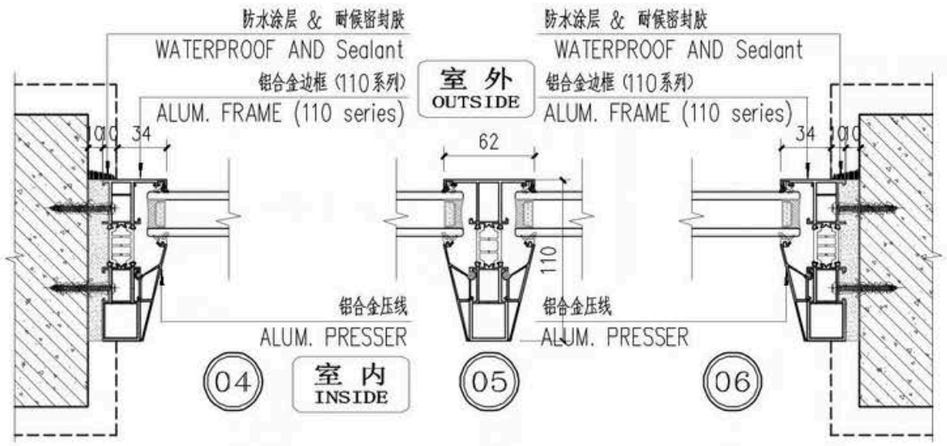


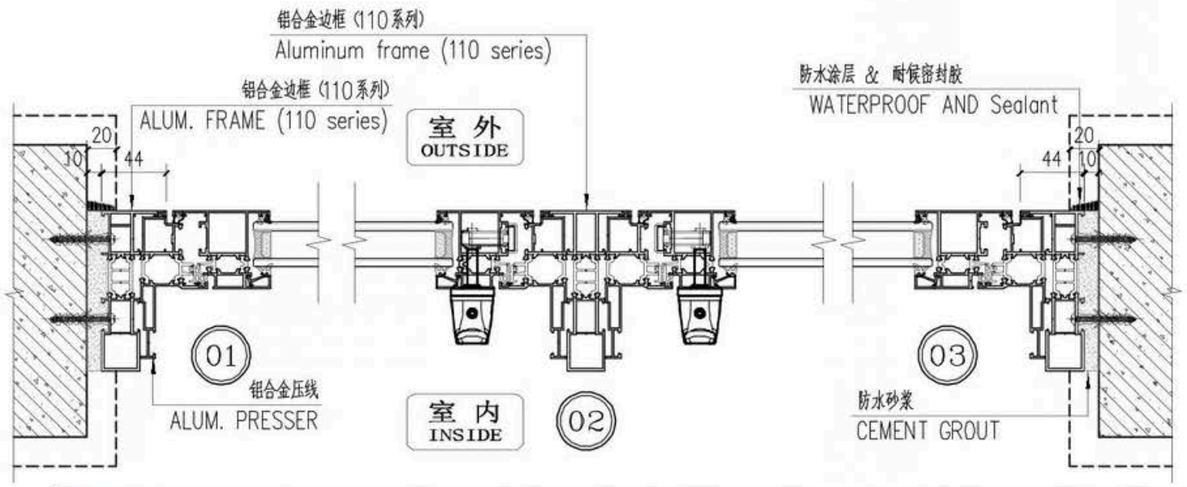



建设单位 CLIENT		批准 APPROVED BY			项目负责 DIRECTOR		工程号 PROJECT NO.	
工程名称 PROJECT	DCB	审核 EXAMINED BY			设计 DESIGNED BY		图号 DRAWING NO.	DT-24
		校对 CHECKED BY			制图 DRAWN BY		比例 SCALE	
		图纸内容 DRAWING TITLE					设计阶段 DESIGN STAGE	施工图
							日期 DATE	2026.08


Product Series 产品系列	问界平开窗-110	Profile Color型材颜色	Inner moonlight gray, outer moonlight gray内月光灰外月光灰	Glass Name玻璃名称	6mm white glass + 18A + 6mm double silver glass 6mm白玻+18A+6mm双银玻璃	Qty数量(樘)	Area面积(㎡)
Screen Mesh Type纱网类型	No无	Accessory Type配件类型	Hohmann with base handle, black - -霍曼有基座执手 黑色-	Press Line Style压线款式	baroclinic line斜压线	1	2.52
Installation Method安装方式	mounting hole安装孔	Installation Location安装位置	W2.11	Fixed PositionRubber Strip固定位胶条	No不配		
Remarks备注	Paste blank film, Indo European standard foreign trade monotonous trial video in packaging, Hohmann with limiter+children's handle贴空白膜，印欧标外贸单调试发视频再打包，霍曼加限位器+儿童执手						

Note: WATERPROOF AND Sealant AND CEMENT GROUT (OUTSIDE OF THE PROJECT)

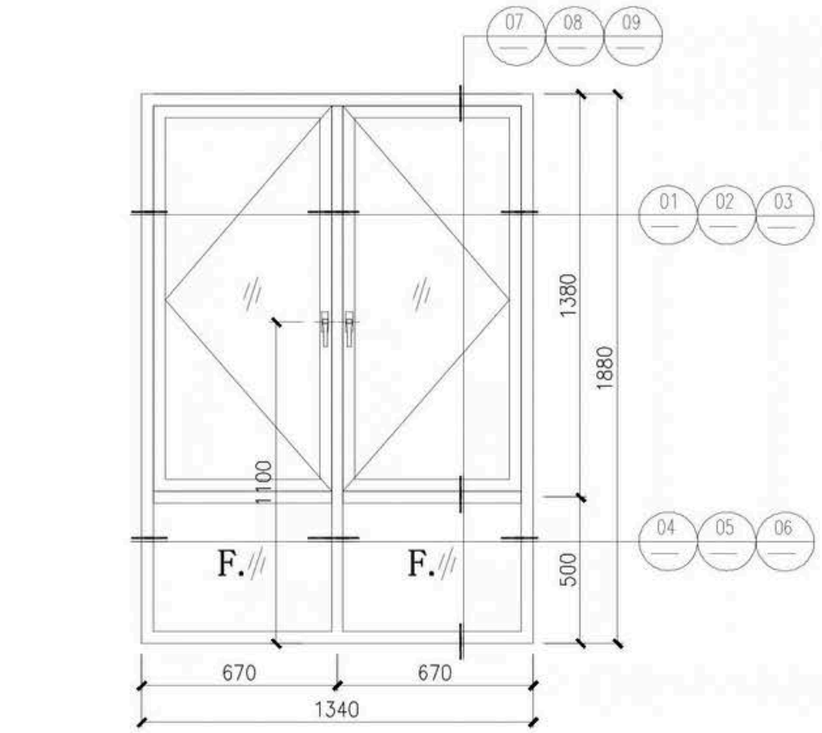

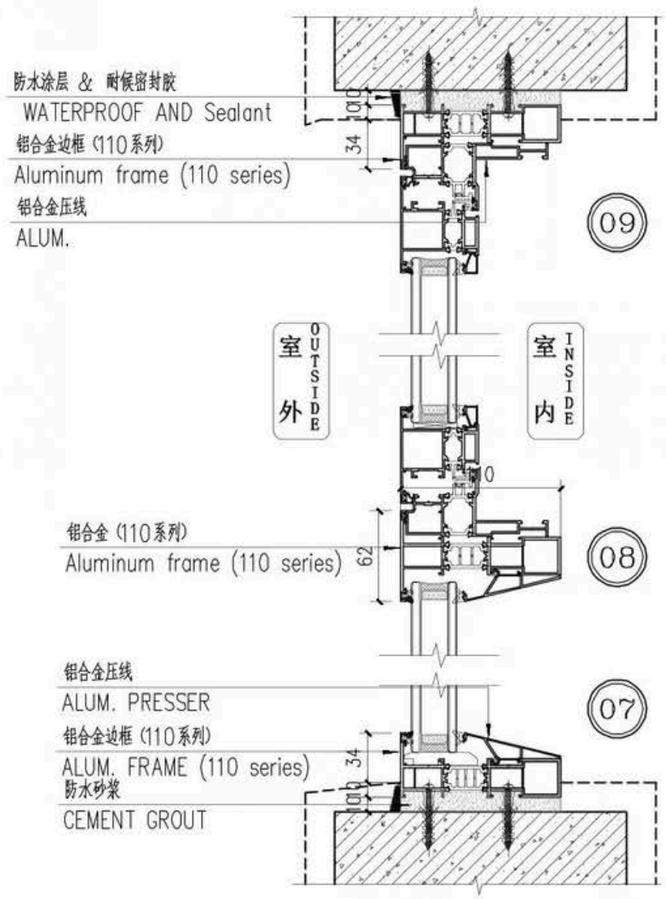

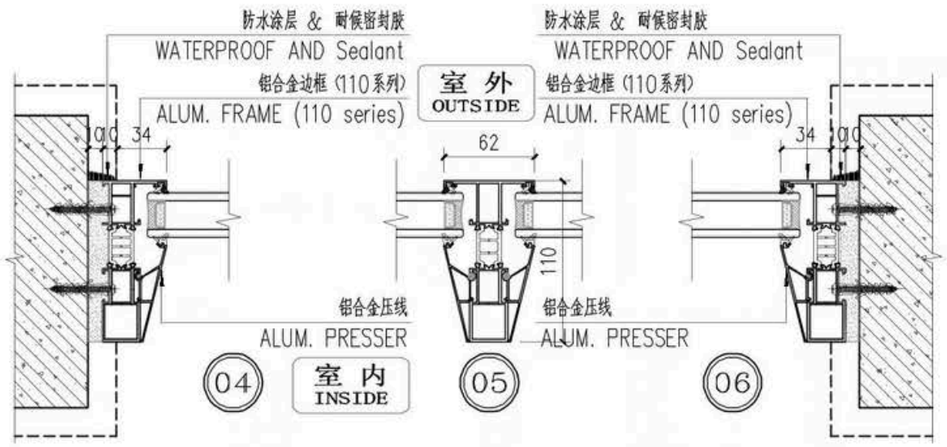


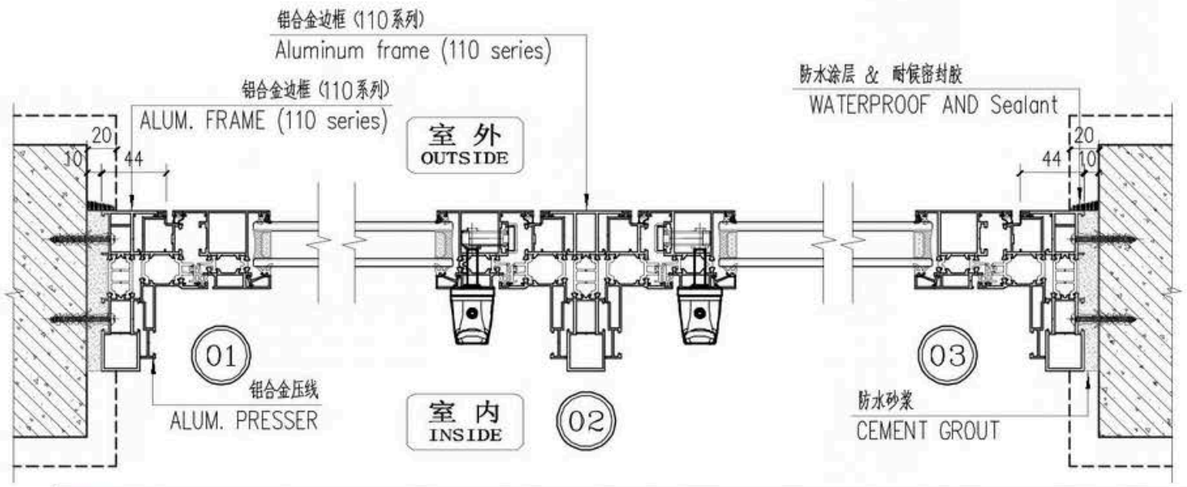



SAIF®		批 准 APPROVED BY			项目负责 DIRECTOR		工程号 PROJECT NO.	
		审 核 EXAMINED BY			设 计 DESIGNED BY		图 号 DRAWING NO.	DT-25
		校 对 CHECKED BY			制 图 DRAWN BY		比 例 SCALE	
建设单位 CLIENT		图纸内容 DRAWING TITLE					设计阶段 DESIGN STAGE	施工图
工程名称 PROJECT	DCB						日 期 DATE	2026.08


Product Series 产品系列	问界平开窗-110	Profile Color型材颜色	Inner moonlight gray, outer moonlight gray内月光灰外月光灰	Glass Name玻璃名称	6mm white glass + 18A + 6mm double silver glass 6mm白玻+18A+6mm双银玻璃	Qty数量(樘)	Area面积(㎡)
Screen Mesh Type纱网类型	No无	Accessory Type配件类型	Hohmann with base handle, black - -霍曼有基座执手 黑色-	Press Line Style压线款式	baroclinic line斜压线	1	2.54
Installation Method安装方式	mounting hole安装孔	Installation Location安装位置	W2.12	Fixed PositionRubber Strip固定位胶条	No不配		
Remarks备注	Paste blank film, Indo European standard foreign trade monotonous trial video in packaging, Hohmann with limiter+children's handle贴空白膜，印欧标外贸单调试发视频再打包，霍曼加限位器+儿童执手						

Note: WATERPROOF AND Sealant AND CEMENT GROUT (OUTSIDE OF THE PROJECT)

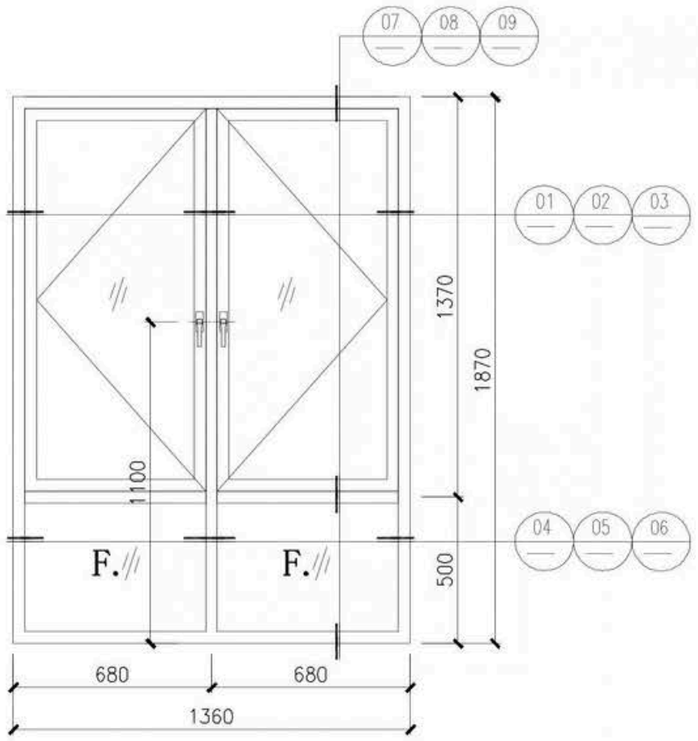

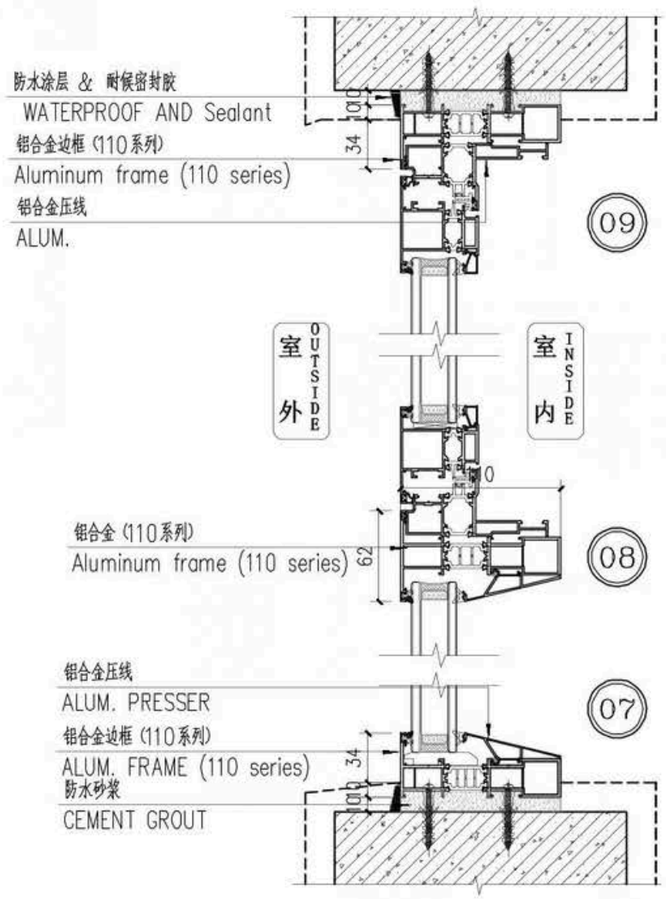

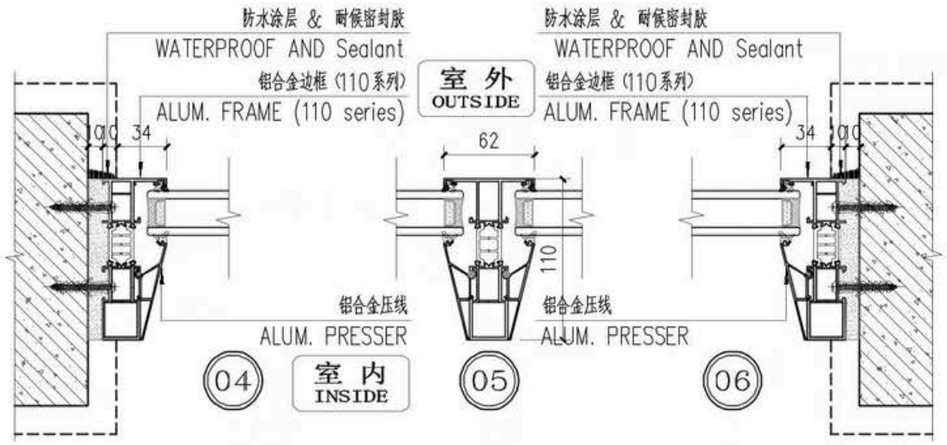


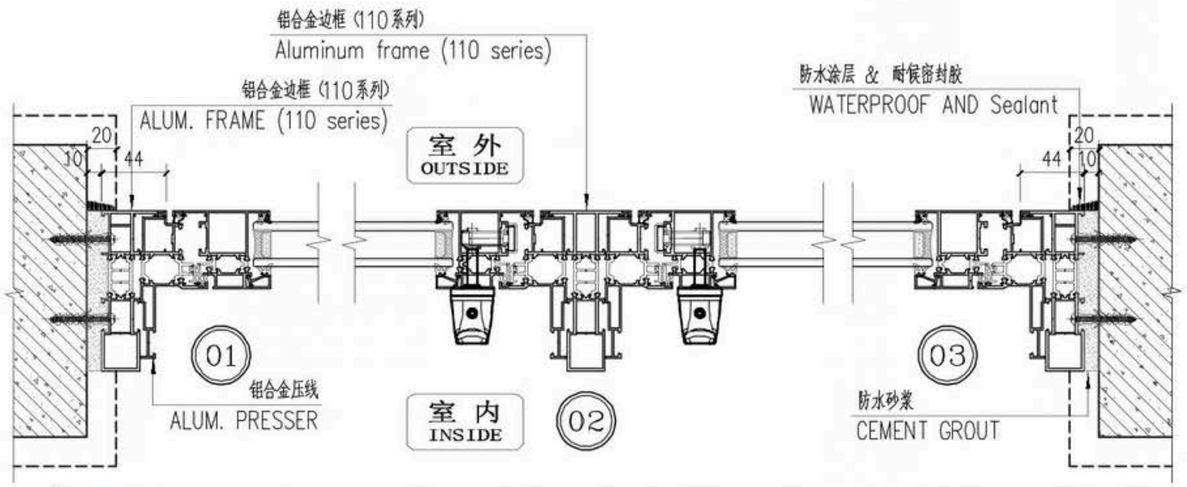



批准 APPROVED BY		项目负责 DIRECTOR		工程号 PROJECT NO.	
审核 EXAMINED BY		设计 DESIGNED BY		图号 DRAWING NO.	DT-26
校对 CHECKED BY		制图 DRAWN BY		比例 SCALE	
建设单位 CLIENT		图纸内容 DRAWING TITLE		设计阶段 DESIGN STAGE	施工图
工程名称 PROJECT	DCB			日期 DATE	2026.08


Product Series 产品系列	问界平开窗-110	Profile Color型材颜色	Inner moonlight gray, outer moonlight gray内月光灰外月光灰	Glass Name玻璃名称	6mm white glass + 18A + 6mm double silver glass 6mm白玻+18A+6mm双银玻璃	Qty数量(樘)	Area面积(㎡)
Screen Mesh Type纱网类型	No无	Accessory Type配件类型	Hohmann with base handle, black – –霍曼有基座执手 黑色–	Press Line Style压线款式	baroclinic line斜压线	1	2.54
Installation Method安装方式	mounting hole安装孔	Installation Location安装位置	W2.13	Fixed PositionRubber Strip固定位胶条	No不配		
Remarks备注	Paste blank film, Indo European standard foreign trade monotonous trial video in packaging, Hohmann with limiter+children's handle贴空白膜，印欧标外贸单调试发视频再打包，霍曼加限位器+儿童执手						

Note: WATERPROOF AND Sealant AND CEMENT GROUT (OUTSIDE OF THE PROJECT)

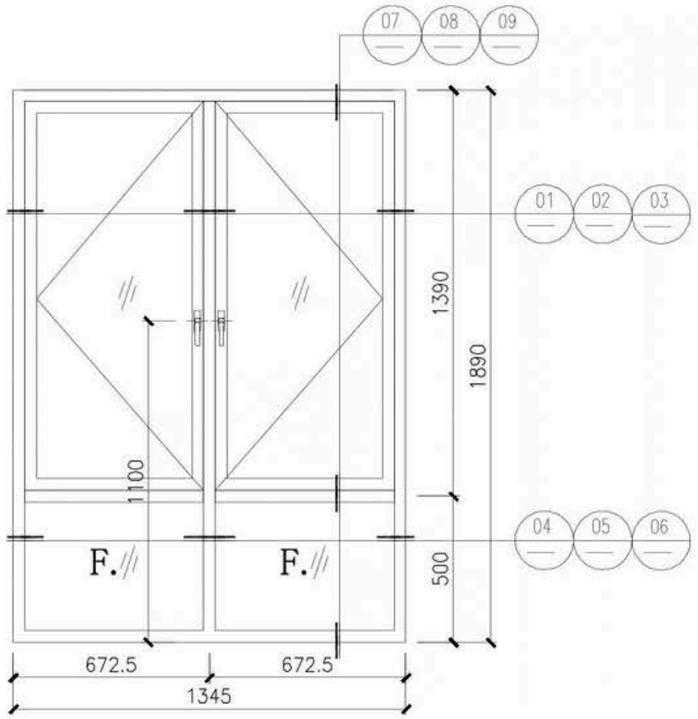

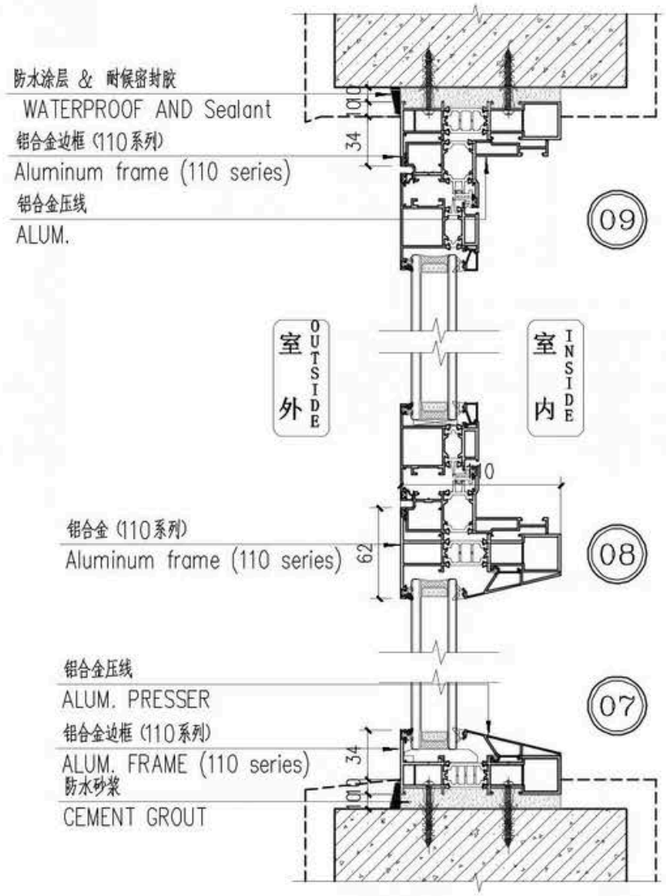

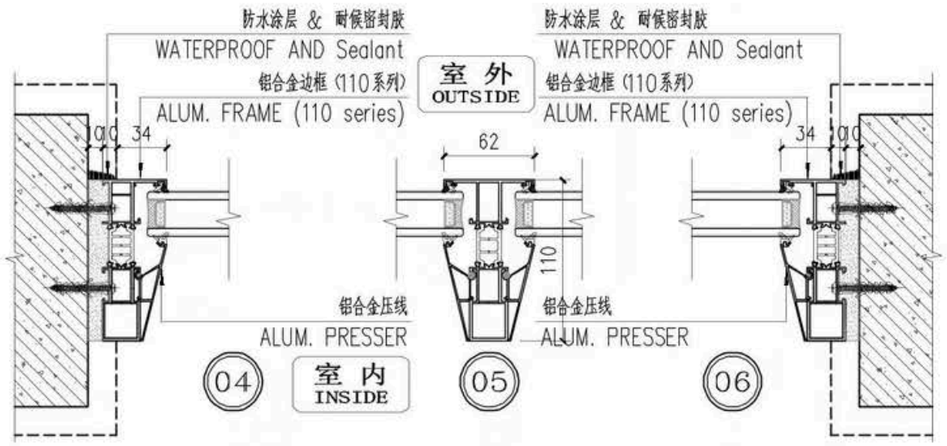


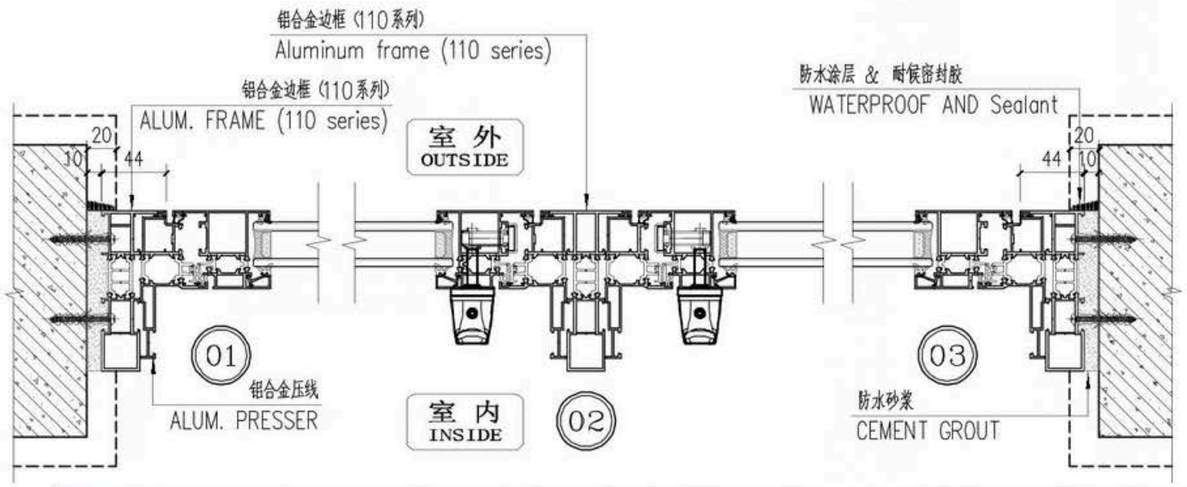



批 准 APPROVED BY		项目负责 DIRECTOR		工 程 号 PROJECT NO.	
审 核 EXAMINED BY		设 计 DESIGNED BY		图 号 DRAWING NO.	DT-27
校 对 CHECKED BY		制 图 DRAWN BY		比 例 SCALE	
建设单位 CLIENT		图纸内容 DRAWING TITLE		设计阶段 DESIGN STAGE	施工图
工程名称 PROJECT	DCB			日 期 DATE	2026.08


Product Series 产品系列	问界平开窗-110	Profile Color型材颜色	Inner moonlight gray, outer moonlight gray内月光灰外月光灰	Glass Name玻璃名称	6mm white glass + 18A + 6mm double silver glass 6mm白玻+18A+6mm双银玻璃	Qty数量(樘)	Area面积(㎡)
Screen Mesh Type纱网类型	No无	Accessory Type配件类型	Hohmann with base handle, black - -霍曼有基座执手 黑色-	Press Line Style压线款式	baroclinic line斜压线	1	2.56
Installation Method安装方式	mounting hole安装孔	Installation Location安装位置	W2.14	Fixed PositionRubber Strip固定位胶条	No不配		
Remarks备注	Paste blank film, Indo European standard foreign trade monotonous trial video in packaging, Hohmann with limiter+children's handle贴空白膜，印欧标外贸单调试发视频再打包，霍曼加限位器+儿童执手						

Note: WATERPROOF AND Sealant AND CEMENT GROUT (OUTSIDE OF THE PROJECT)

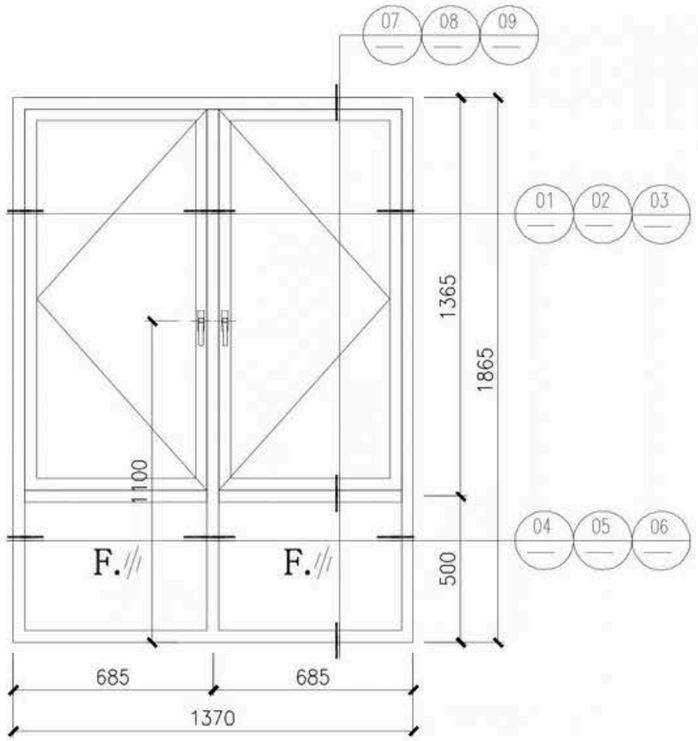

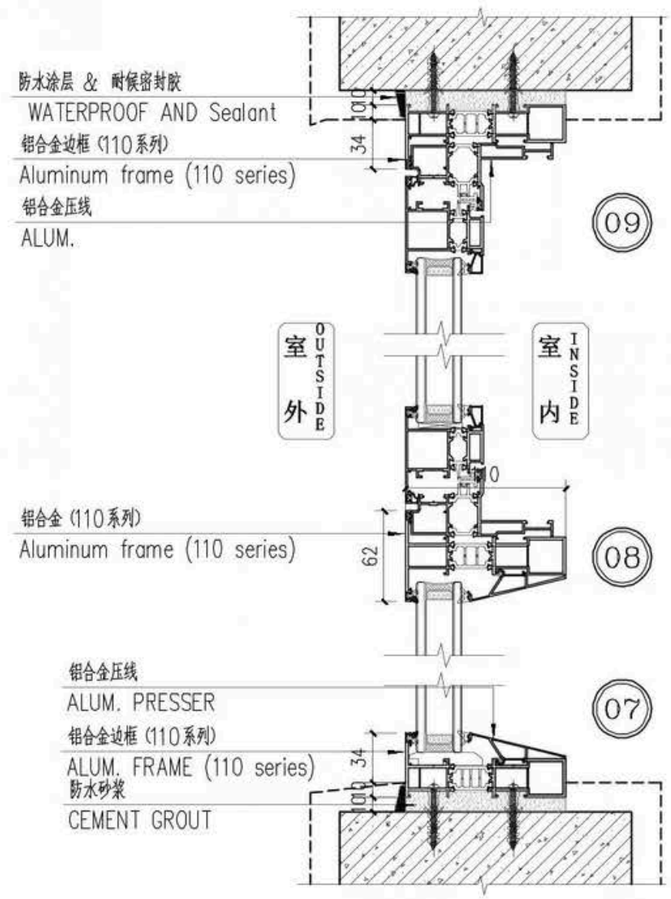

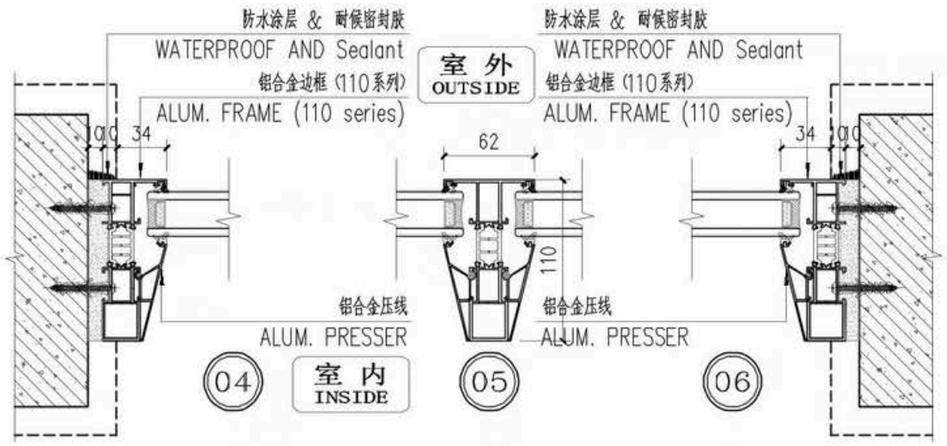


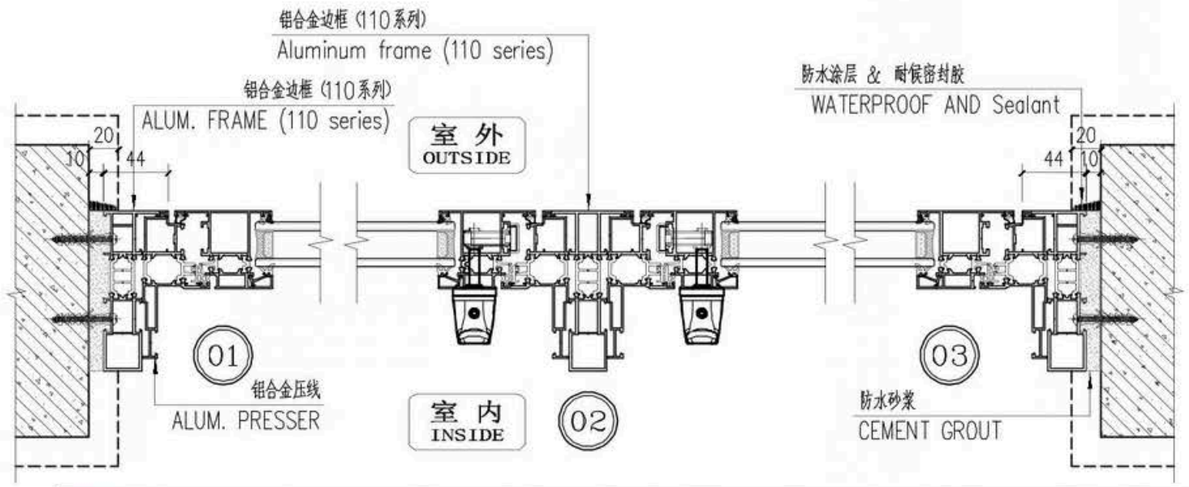



SAIF®		批 准 APPROVED BY			项目负责 DIRECTOR		工程号 PROJECT NO.	
		审 核 EXAMINED BY			设 计 DESIGNED BY		图 号 DRAWING NO.	DT-28
		校 对 CHECKED BY			制 图 DRAWN BY		比 例 SCALE	
建设单位 CLIENT		图纸内容 DRAWING TITLE					设计阶段 DESIGN STAGE	施工图
工程名称 PROJECT	DCB						日 期 DATE	2026.08


Product Series 产品系列	问界平开窗-110	Profile Color型材颜色	Inner moonlight gray, outer moonlight gray内月光灰外月光灰	Glass Name玻璃名称	6mm white glass + 18A + 6mm double silver glass 6mm白玻+18A+6mm双银玻璃	Qty数量(樘)	Area面积(㎡)
Screen Mesh Type纱网类型	No无	Accessory Type配件类型	Lei Guidi holding a black object -雷圭带执手黑色-	Press Line Style压线款式	baroclinic line斜压线	13	2.55
Installation Method安装方式	mounting hole安装孔	Installation Location安装位置	W3	Fixed PositionRubber Strip固定位胶条	No不配		
Remarks备注	Glass made of double silver, glass printed with European standards for foreign trade, monotonous trial video in packaging, black with key lock玻璃做双银，玻璃印欧标外贸单调试发视频在打包，黑色带钥匙锁						

Note: WATERPROOF AND Sealant AND CEMENT GROUT (OUTSIDE OF THE PROJECT)

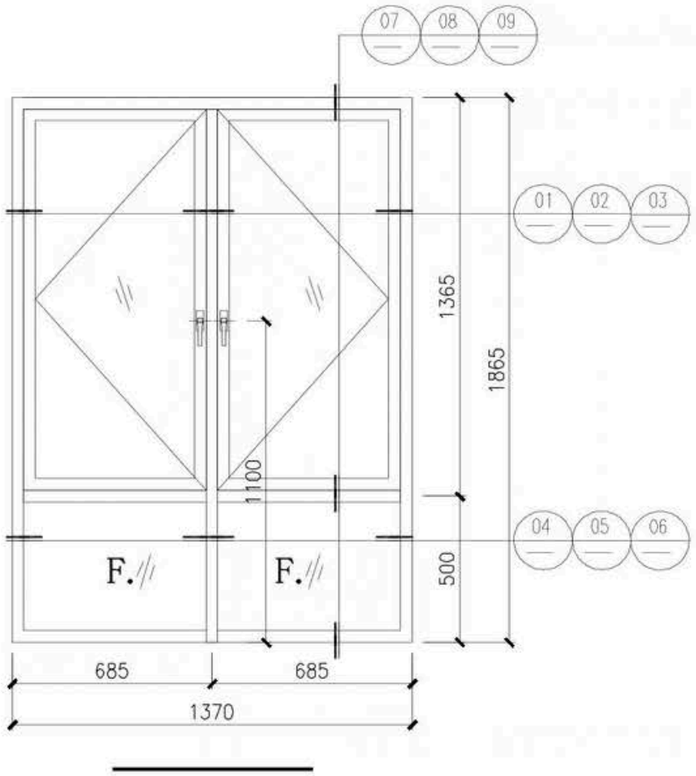

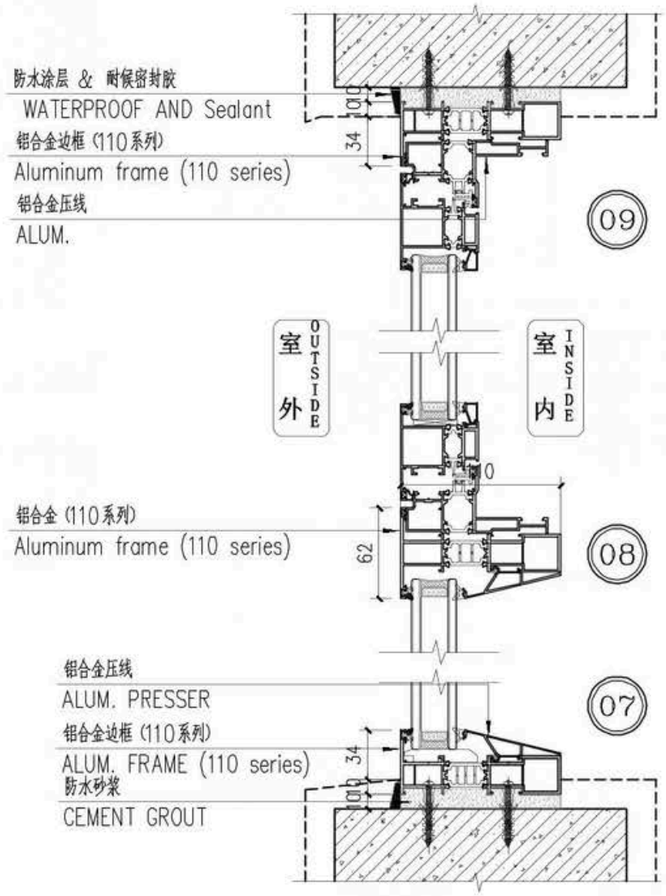

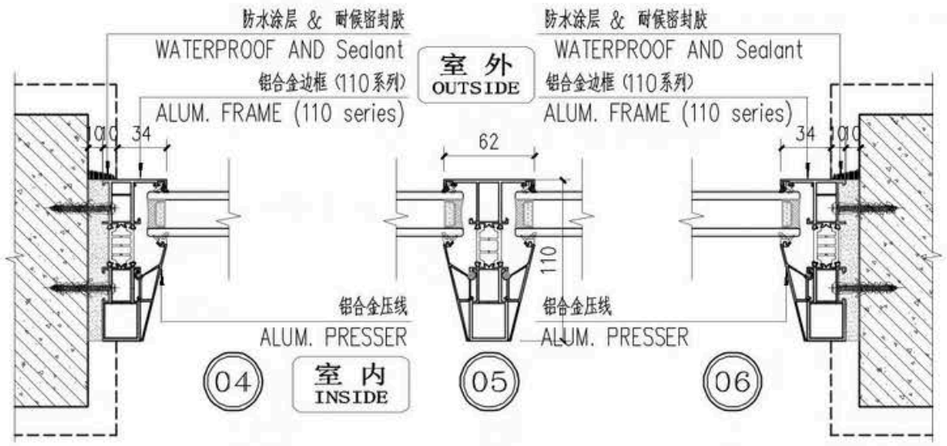


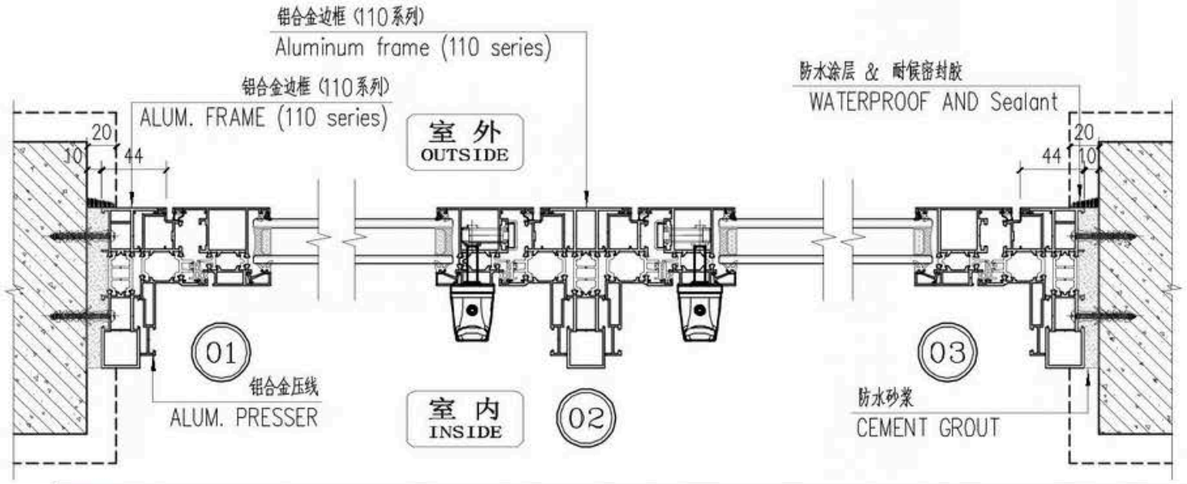



批 准 APPROVED BY		项目负责 DIRECTOR		工程号 PROJECT NO.	
审 核 EXAMINED BY		设 计 DESIGNED BY		图 号 DRAWING NO.	DT-29
校 对 CHECKED BY		制 图 DRAWN BY		比 例 SCALE	
建设单位 CLIENT		图纸内容 DRAWING TITLE		设计阶段 DESIGN STAGE	施工图
工程名称 PROJECT	DCB			日 期 DATE	2026.08

Product Series 产品系列	问界平开窗-110	Profile Color型材颜色	Inner moonlight gray, outer moonlight gray内月光灰外月光灰	Glass Name玻璃名称	6mm white glass + 18A + 6mm double silver glass 6mm白玻+18A+6mm双银玻璃	Qty数量(樘)	Area面积(㎡)
Screen Mesh Type纱网类型	No无	Accessory Type配件类型	Lei Guidi holding a black object -雷圭带执手黑色-	Press Line Style压线款式	baroclinic line斜压线	1	4.57
Installation Method安装方式	mounting hole安装孔	Installation Location安装位置	W3.04	Fixed PositionRubber Strip固定位胶条	No不配		
Remarks备注	Glass made of double silver, glass printed with European standards for foreign trade, monotonous trial video in packaging, black with key lock玻璃做双银，玻璃印欧标外贸单调试发视频在打包，黑色带钥匙锁						

Note: WATERPROOF AND Sealant AND CEMENT GROUT (OUTSIDE OF THE PROJECT)

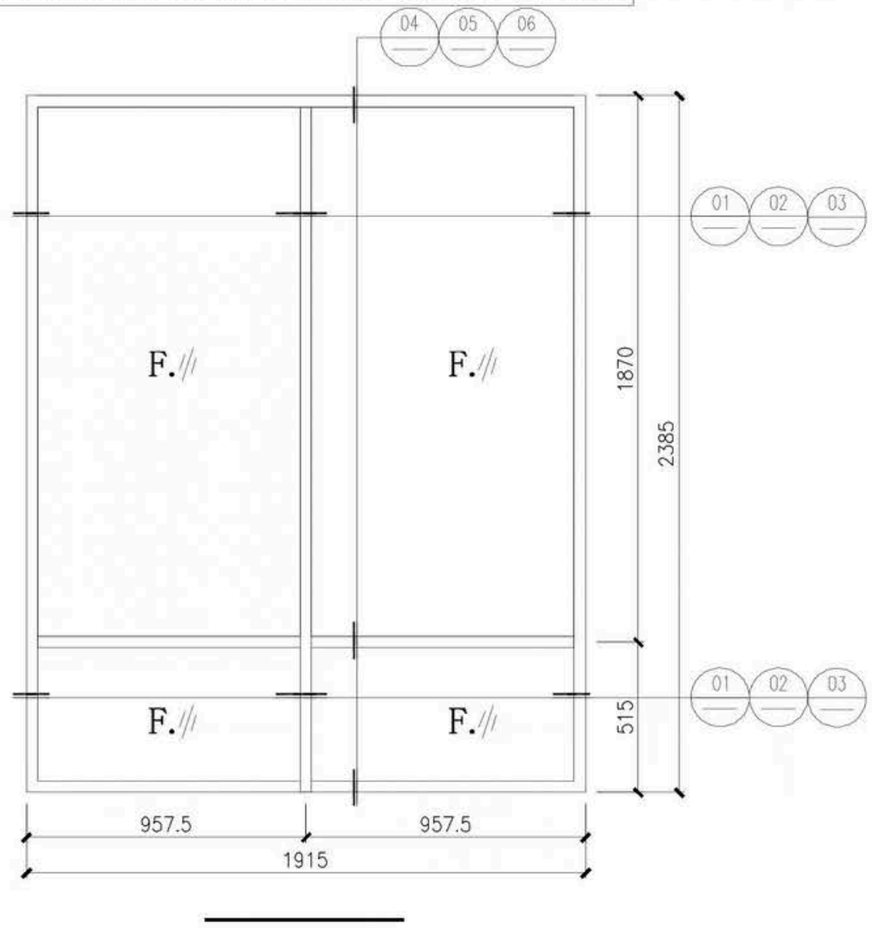

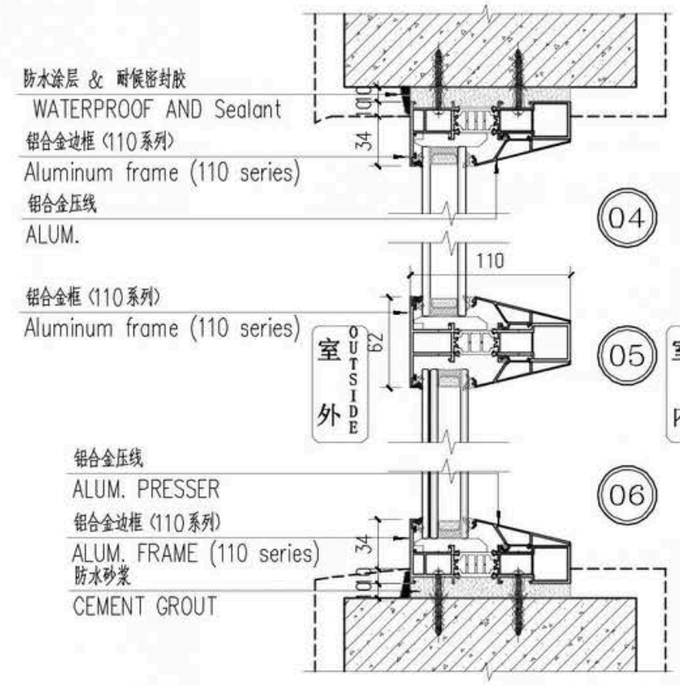

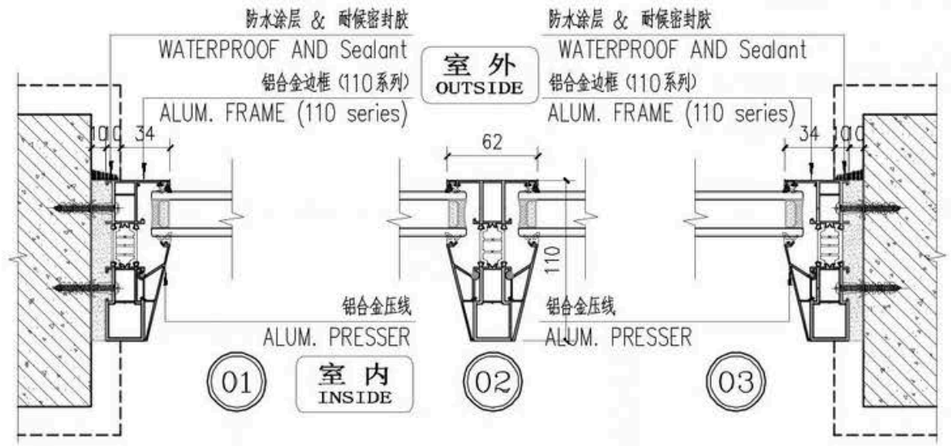

批准 APPROVED BY			项目负责 DIRECTOR			工程号 PROJECT NO.	
审核 EXAMINED BY			设计 DESIGNED BY			图号 DRAWING NO.	DT-30
校对 CHECKED BY			制图 DRAWN BY			比例 SCALE	
建设单位 CLIENT		图纸内容 DRAWING TITLE				设计阶段 DESIGN STAGE	施工图
工程名称 PROJECT	DCB					日期 DATE	2026.08