


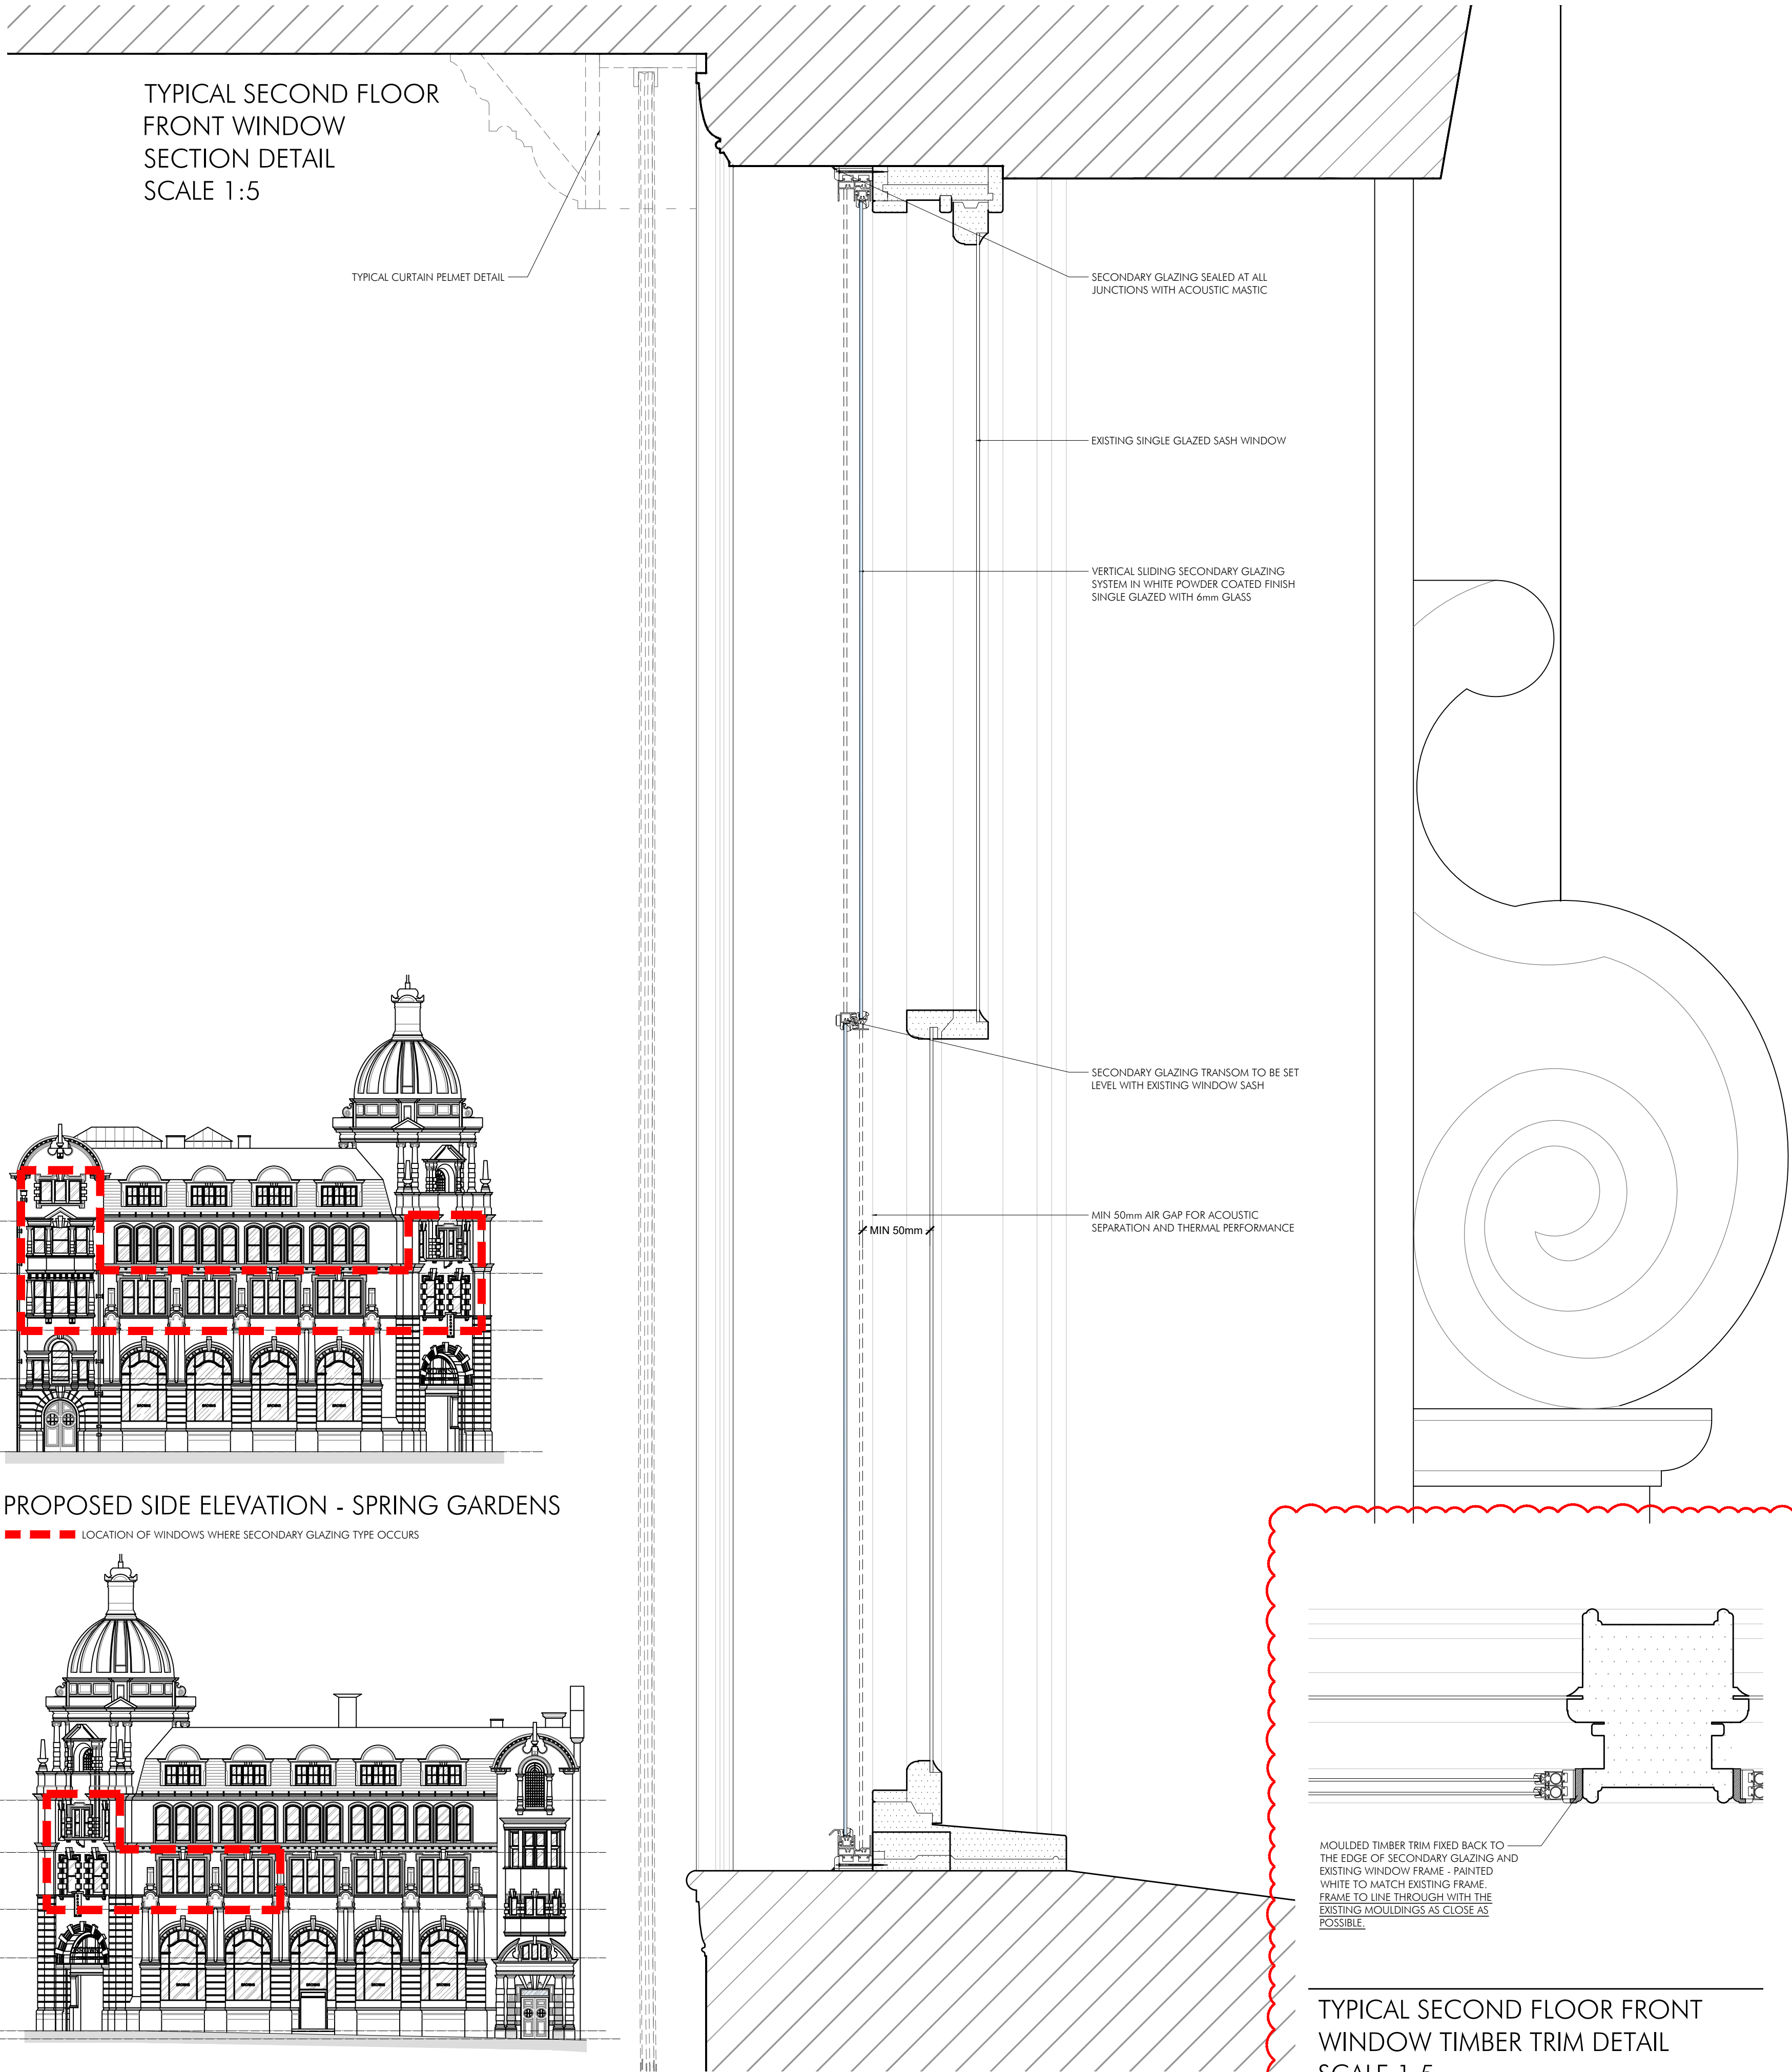


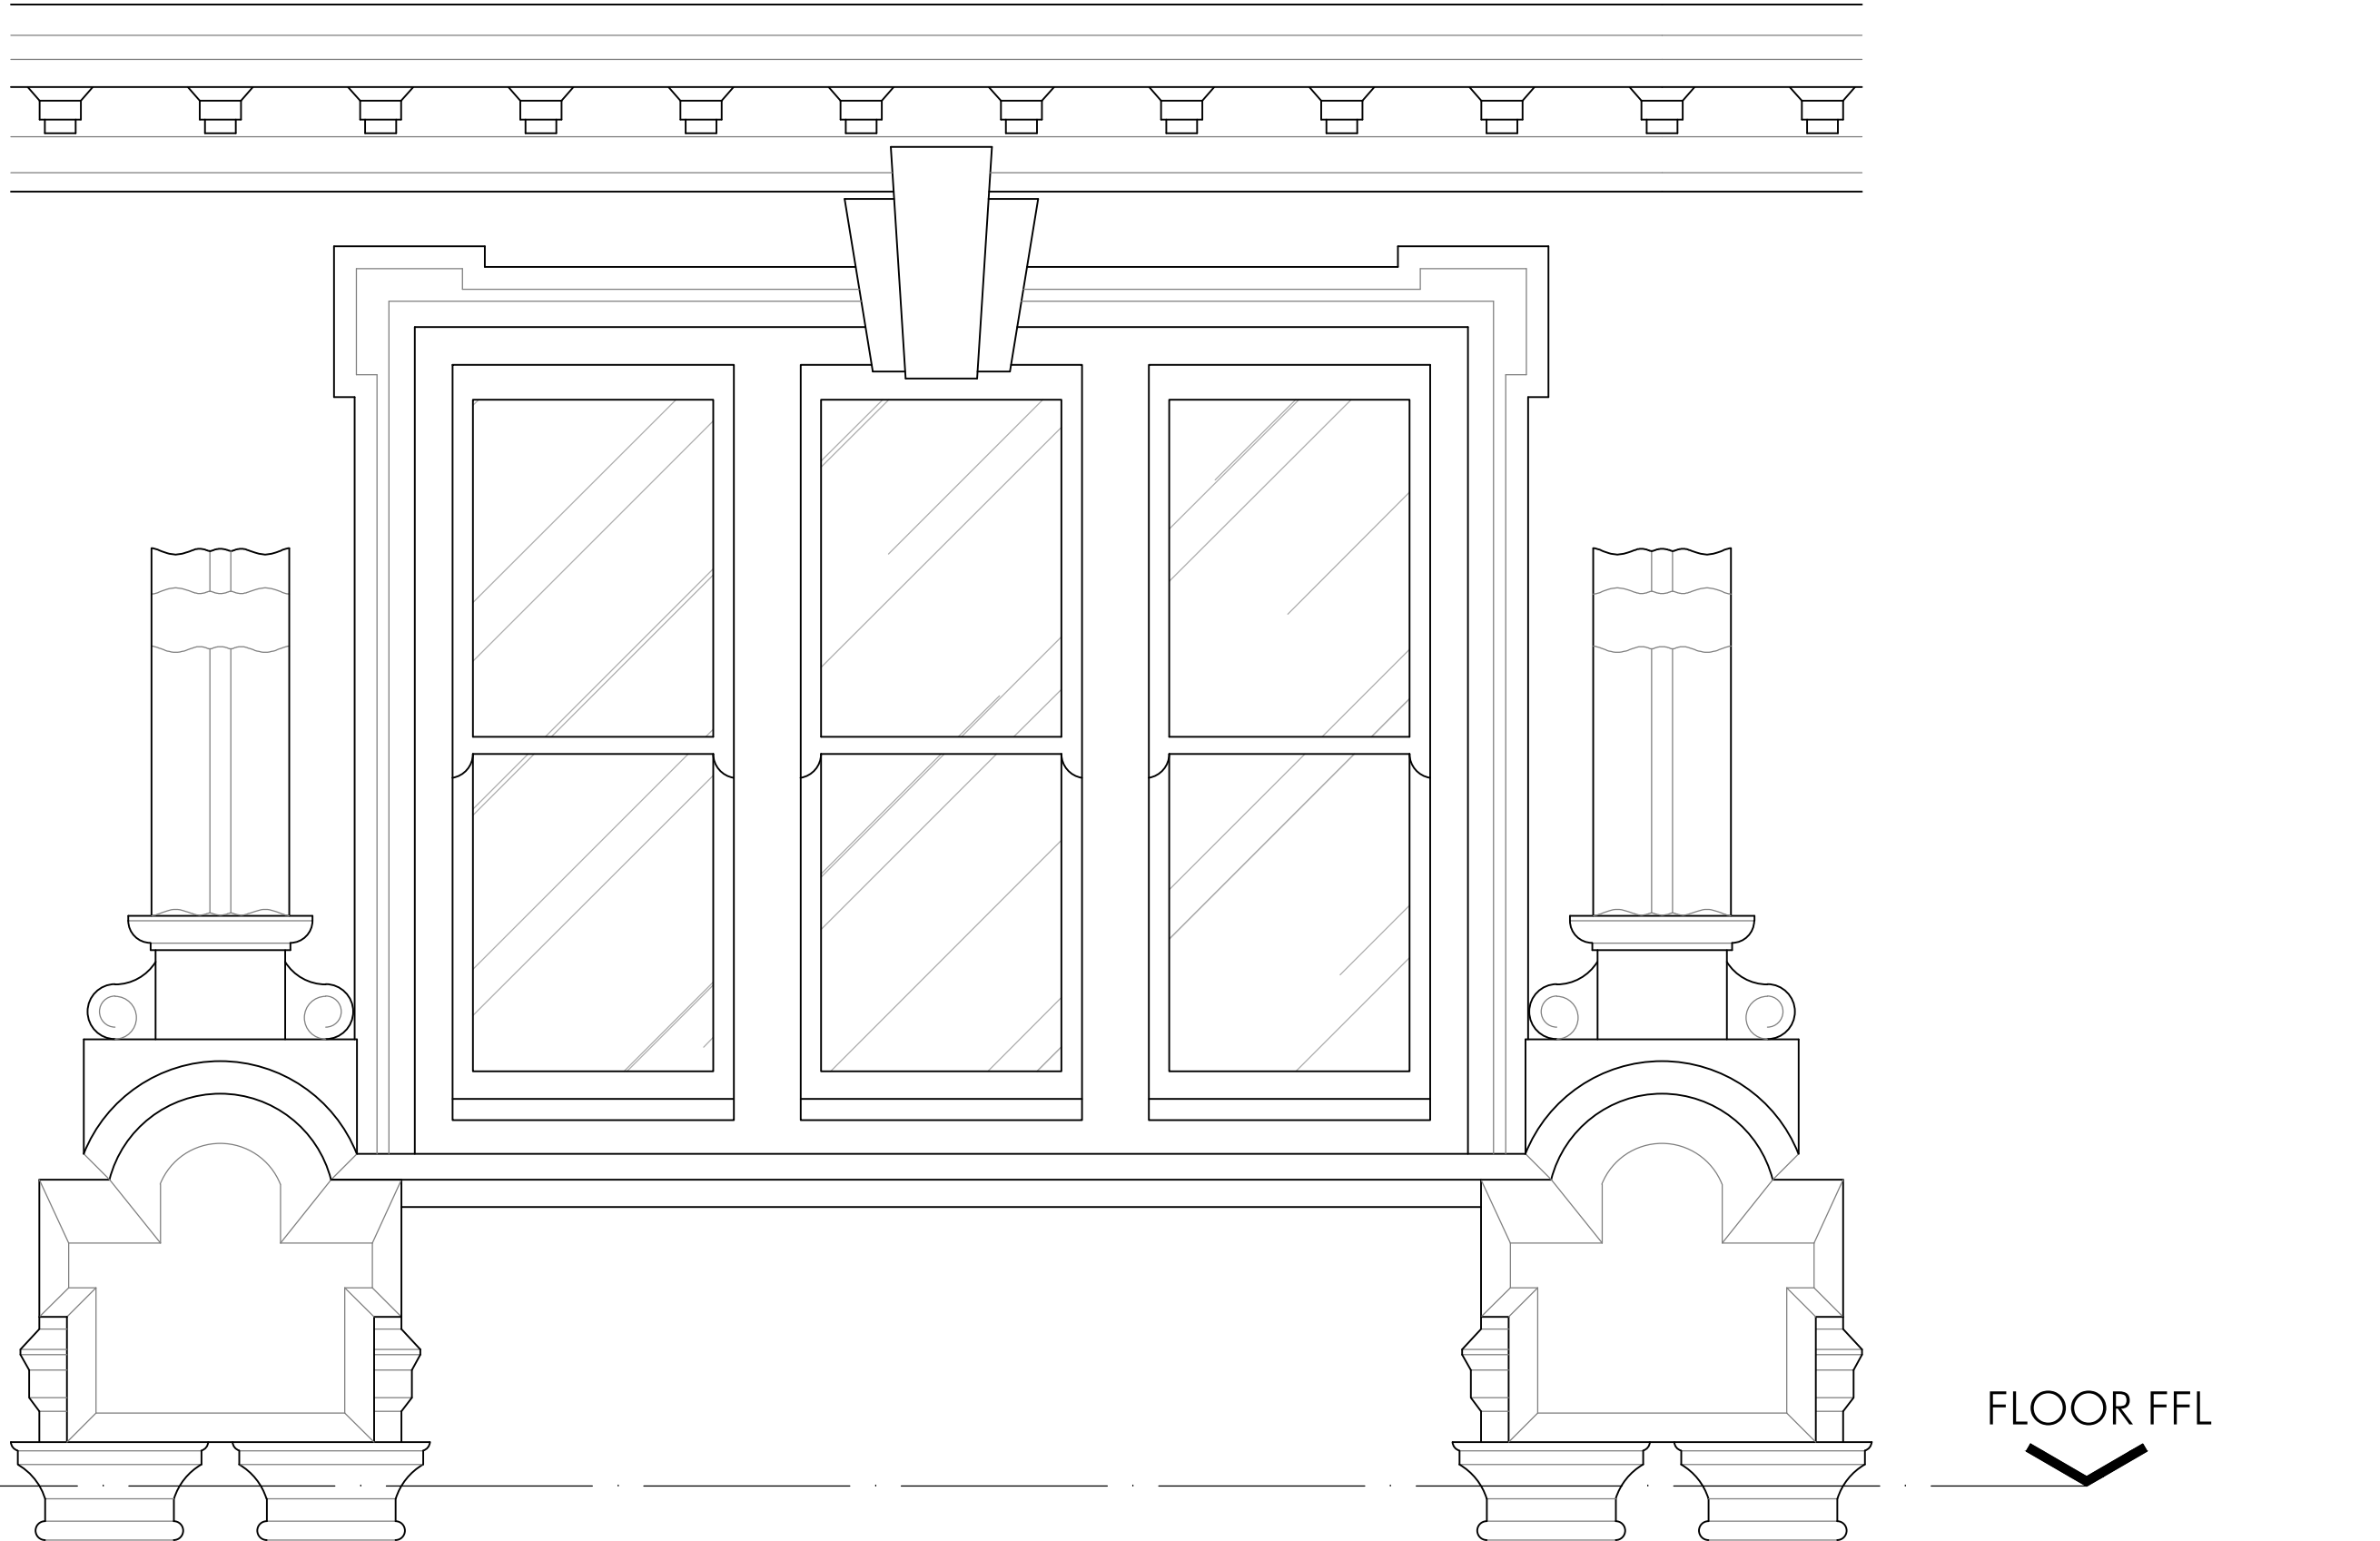


TYPICAL SECOND FLOOR FRONT EXTERNAL WINDOW ELEVATION
SCALE 1:20

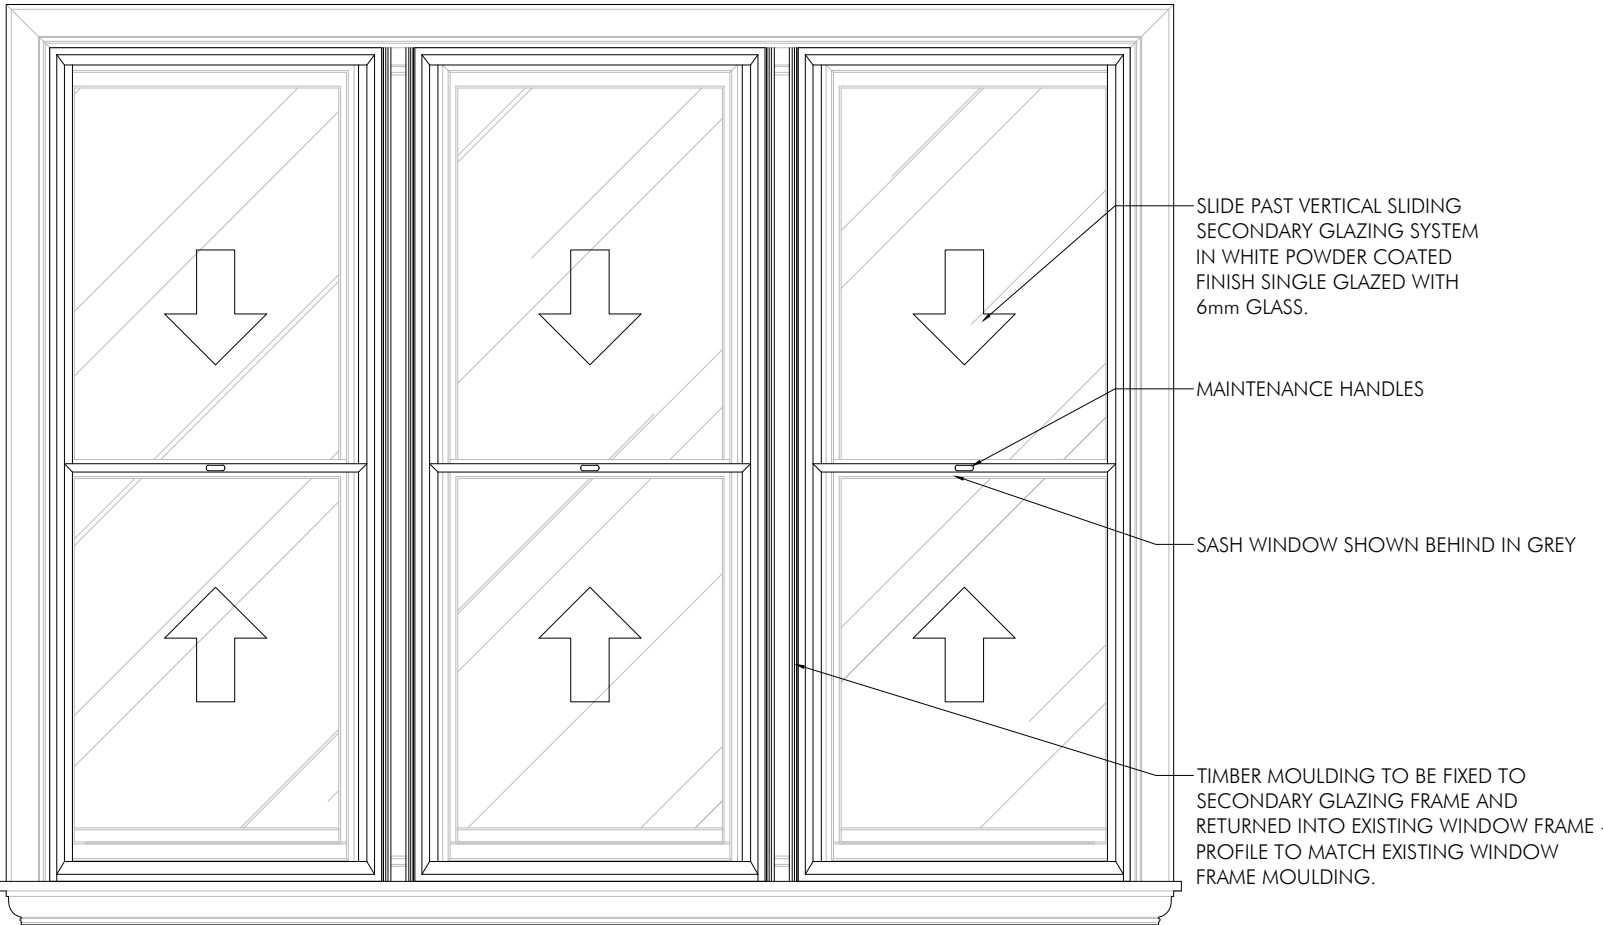

TYPICAL SECOND FLOOR FRONT INTERNAL WINDOW ELEVATION
SCALE 1:20

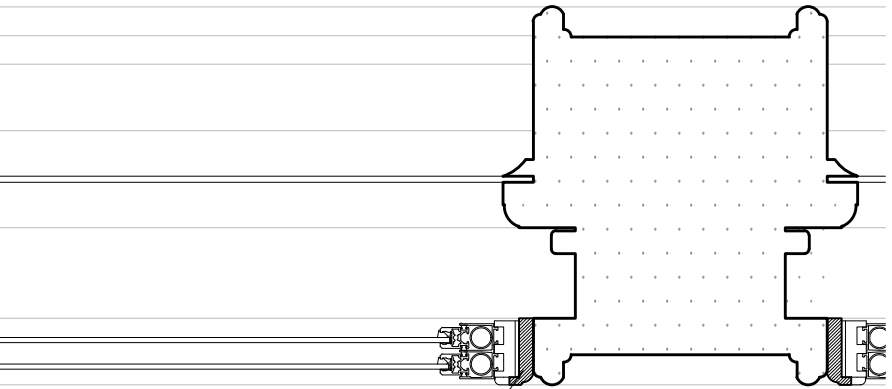

TYPICAL SECOND FLOOR FRONT WINDOW TIMBER TRIM DETAIL
SCALE 1:5

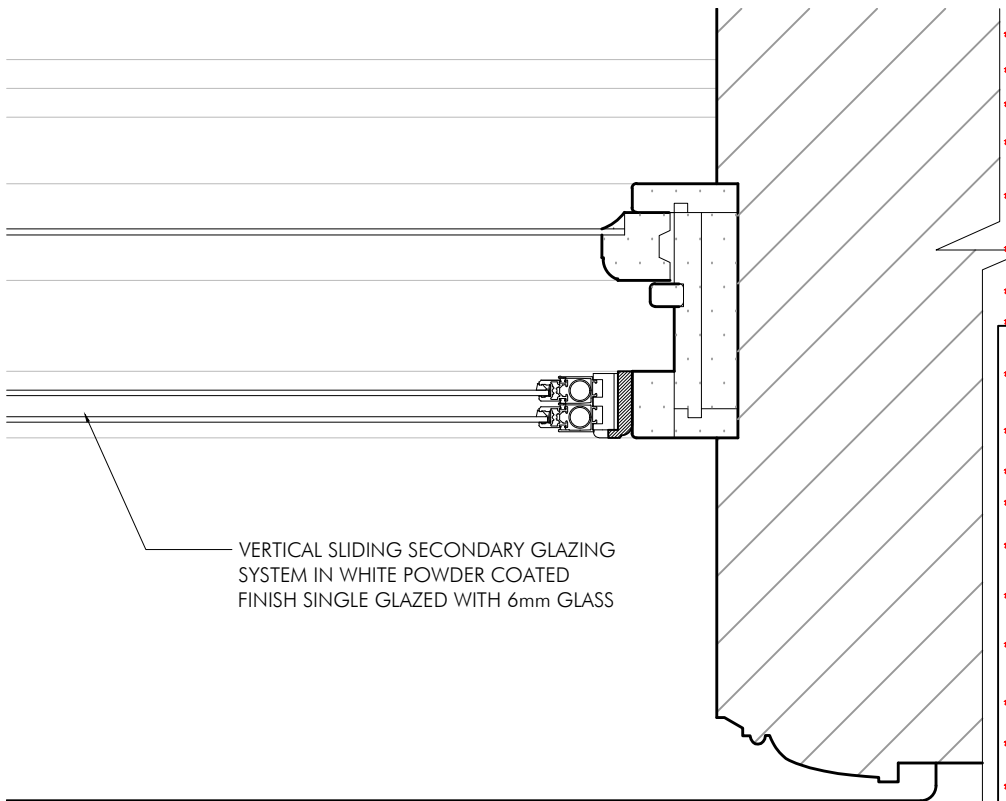

TYPICAL SECOND FLOOR FRONT WINDOW JAMB DETAIL
SCALE 1:5

REV C : SECONDARY GLAZING FRAME PULLED BACK TO LINE THROUGH WITH EXISTING WINDOW FRAME MOULDING.		05/09/26	SP
PC	REV B : CONSTRUCTION ISSUE.	30/06/26	SP
PC	REV A : SECONDARY GLAZING UPDATED. ADDITIONAL TIMBER MOLDING DETAIL ADDED. CURTAIN PELMET ADDED.	09/06/26	SP
PC DRAWN	DRAWN REVISION	NOV 25 DATE	SP VER
PROJECT INNKEEPERS COLLECTION 1-3 YORK STREET (BROWNS) MANCHESTER		<div> ALLISON PIKE ARCHITECTS & DESIGNERS</div> <div>7 Buxton Road West, Disley, Stockport, Cheshire, SK12 2AE. Website: www.allisonpike.com</div> <div>Telephone: 01663 763000 Facsimile: 01663 766772 Email: studio@allisonpike.com</div> <div>© Allison Pike Partnership Limited.</div>	
TITLE SECONDARY GLAZING DETAILS TYPE 2			
SCALE 1:5, 1:20 @ A1			
JOB No MAB46	DRAWING No AD11		