

SHIP CANAL HOUSE | MANCHESTER 6TH FLOOR | FEMALE WASHROOM DETAILS

This drawing is the property of Bluesky Design Interiors Limited and must not be copied or otherwise reproduced. All dimensions must be checked on site before commencing work. This drawing was produced using AutoCAD 2025.

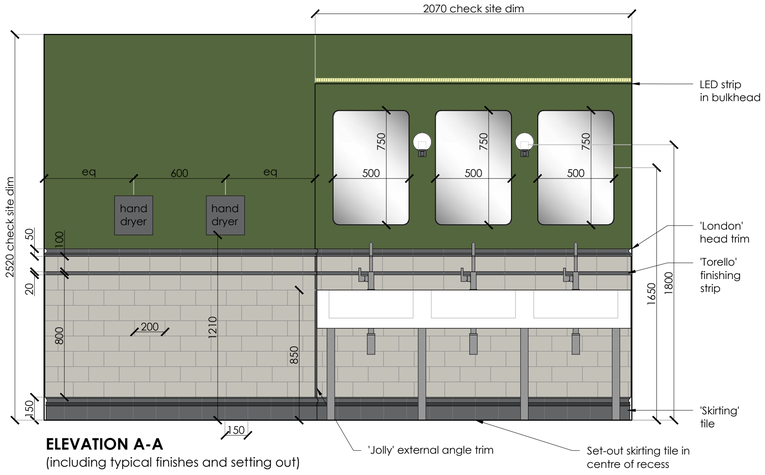


ELEVATION A-A
(including typical finishes and setting out)

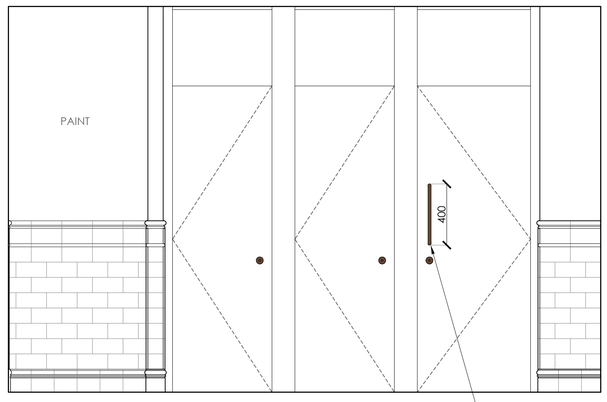


ELEVATION B-B




ELEVATION C-C

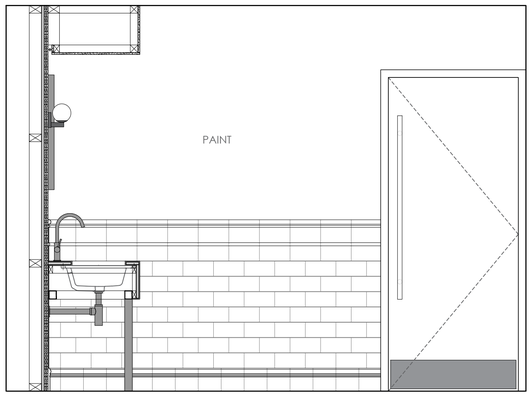


ELEVATION D-D

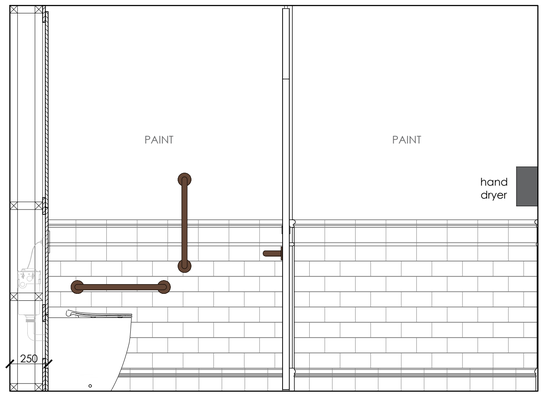


ELEVATION E-E

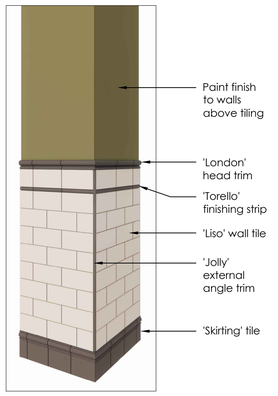


VISUAL TO DEMONSTRATE TILING

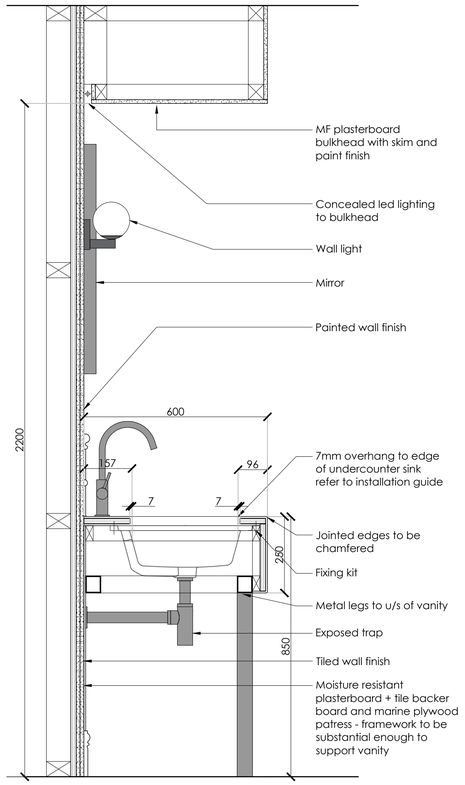

SECTION F-F THROUGH VANITY
scale 1:10

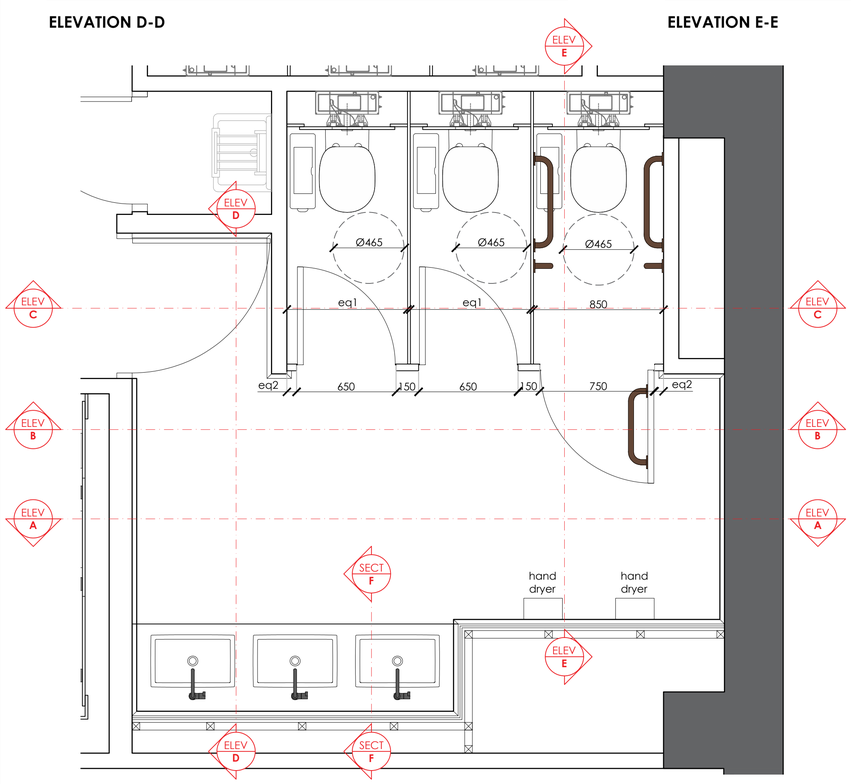

FEMALE WC PLAN VIEW scale 1:20

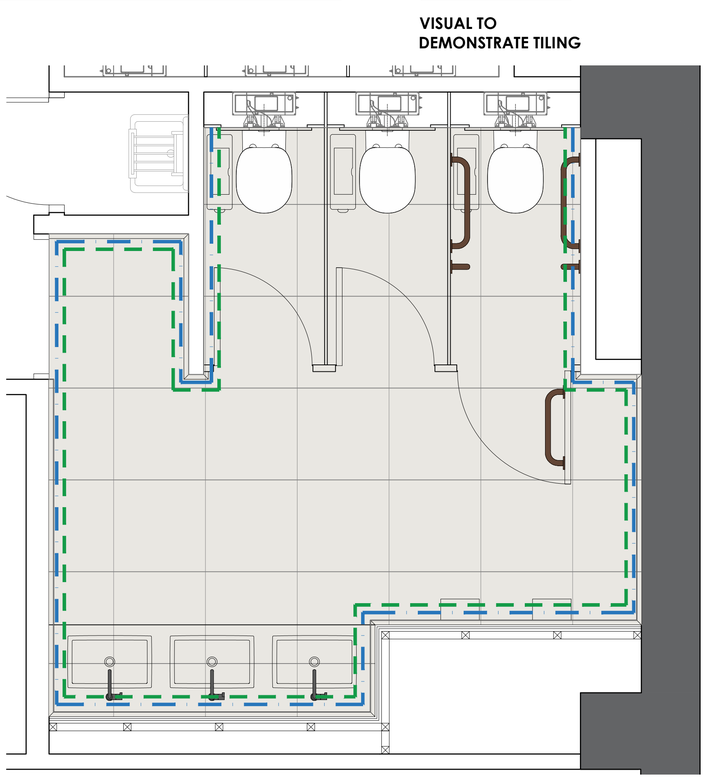

PLAN VIEW TO DEMONSTRATE DECORATIONS AND FLOORING

WC SPECIFICATION

Vanity unit counter	Solid surface faced marine plywood with MF frame and under powder-coated metal legs. Leg finish: RAL 9004. Solid surface finish: Alpine White S028 by Hi-Macs.
Under counter basin	Strada Assembly K0779 60cm under-countertop basin with fixing clips and bolts by Ideal Standard. **Sink Size: W550 x D435 x H170mm.** Refer to installation guide for cut out dimensions to vanity top. SUPPLY AND INSTALL TO MANUFACTURER'S RECOMMENDATIONS. CONTRACTOR TO CHECK SITE ACCESS - THIS IS A LARGE ITEM
Exposed trap	WASHBASINS | MULTI-SUITE | T4441XG Contemporary bottle trap by Ideal Standard. Finish:- Silk Black Adjustable depth 325-348mm - check measurements on site SUPPLY AND INSTALL TO MANUFACTURER'S RECOMMENDATIONS.
Taps	WASHBASINS | JOY | BC981A5 Single lever high spout basin mixer by Ideal Standard. Finish:- Magnetic Grey Mains supplied with pre-mixed water. Check temperature is safe and use an appropriate temperature reduction device if required. M&E to advise on power supply and suitability with water pressure. SUPPLY AND INSTALL TO MANUFACTURER'S RECOMMENDATIONS.
Full Height Cubicles	Cubicle system to be flush fronted with solid rebated doors and concealed fixings. Doors to be 2040mm high with return to close hinges and overpanels above. Fixings to dividing partition to be concealed. *To run across face of cleaner store as shown.* Finish:- Egger Soft Black U899 ST9 with matching edges. **SHOP DRAWINGS REQUIRED FOR SIGN OFF BY BSD**
IPS	Framing / flashgaps: 18mm panels finished in 'Soft Black' U899 ST9 by Egger with matching edges. Access panels: 18mm IPS panels finished in 'Soft Black' U899 ST9 by Egger with matching edges.
Back to wall WC	Concept Back-To-Wall Toilet With Aquablade Technology by Ideal Standard. With Concept toilet seat and cover, slim with quick release, slow close. SUPPLY AND INSTALL TO MANUFACTURER'S RECOMMENDATIONS
Flush Plate	FLUSH PLATES | SOLEA | R0110A6 Pneumatic single flushplate Finish:- Black. M&E to check specification against WC cisterns SUPPLY AND INSTALL TO MANUFACTURER'S RECOMMENDATIONS
Mirrors	'Venice' Black Frame 500 x 750mm Rectangular Mirror www.victorianplumbing.co.uk
Coat Hook	Modric Coat Hook BF6541 by Allgood Ironmongery or similar Finish:- BRONZE
Thumb Turn/Indicator Set.	Modric WC Turn and Emergency and Indicator Release Indicator Finish:- BRONZE by Allgood Ironmongery or similar approved
Hand Dryer	Airbox V2 Handdryer - Contractor spec Colour:- Black W173 x H256 x D153mm M&E consultant to advise on power. SUPPLY AND INSTALL TO MANUFACTURER'S RECOMMENDATIONS
Hand Rails	Modric Grab Rail 600mm Length - to ambulant cubicle Modric Grab Rail 400mm Length - to ambulant cubicle door Finish:- BRONZE steel by Allgood Ironmongery or similar approved
Ambulant Cubicle Pull Handle	Modric Pull Handle - Secret face fixed 400mm centres. Finish: Bronze. By Allgood Ironmongery or similar approved
Wall Tiles Specification:	Dashed line indicates partitions to be tiled - allow for tile backer board if necessary. Refer to elevations & visual for details. Evolution range - from top to skirting Tile to head: London - Negro - Gloss - H50xW200mm Main wall tile: Liso - Bone - Gloss - H100xW200mm Finishing strip: Torello - Negro - Gloss - H20xW200mm Skirting tile: Skirting - Negro - Gloss H150xW150mm External angle trim: Jolly - Negro - Gloss H12xW200mm Grout: Mapei London Grey 119 *Contact: Danny Malone 07398625207 dmalone@cravendunnill.co.uk*
Paint Finishes Specification:	Dotted line indicates partitions to be painted feature colour above half height wall tiling. Dulux Diamond Matt Emulsion or similar. Colour: Dulux Trade 90YY 13/177 (Dark Green) New MF ceilings to be painted Dulux Diamond Matt Emulsion. Colour: White to match existing (RAL 9010) Existing washroom doors to be repainted charcoal grey to match 9th & 4th floor refurbs.
Floor Tiles	Terrazzo floor tiles by Johnson Tiles. Size: 600x600x9.2mm Colour: Dark Stone - Natural Finish (TRZ02N) Grout: Light grey/buff to match tile, grout line to be as minimal as possible.

NOTES:
REFER TO M&E CONSULTANT DRAWINGS FOR FULL M&E SPECIFICATION. FINAL SPEC TO BE AGREED WITH CONTRACTOR AND M&E CONSULTANT.

ALL DRAWING INFORMATION SUBJECT TO SITE SURVEY AND DRAWING UPDATES POST STRIP-OUT.

A	23.10.2026	Heritage issue	HEK
/	30.09.2026	Issue for comment	HEK

Client	**GROSVENOR**
Project	**WASHROOMS REFURBISHMENT**
Address	**SHIP CANAL HOUSE, MANCHESTER**
Drawing Title	**6TH FLOOR | FEMALE WASHROOM DETAILS**

Date	**18.09.2026**	Scale	**1:20 / 1:10 @ A1**
By	**HEK**		
Drawing No	**1454-06-WC-03 A**	Status	**HERITAGE**

bluesky Design INTERIORS LIMITED
Studio 1 | 169 High Street
Boston Spa | Leeds | LS23 6BH
01937 845 399
www.blueskydesigninteriors.co.uk